


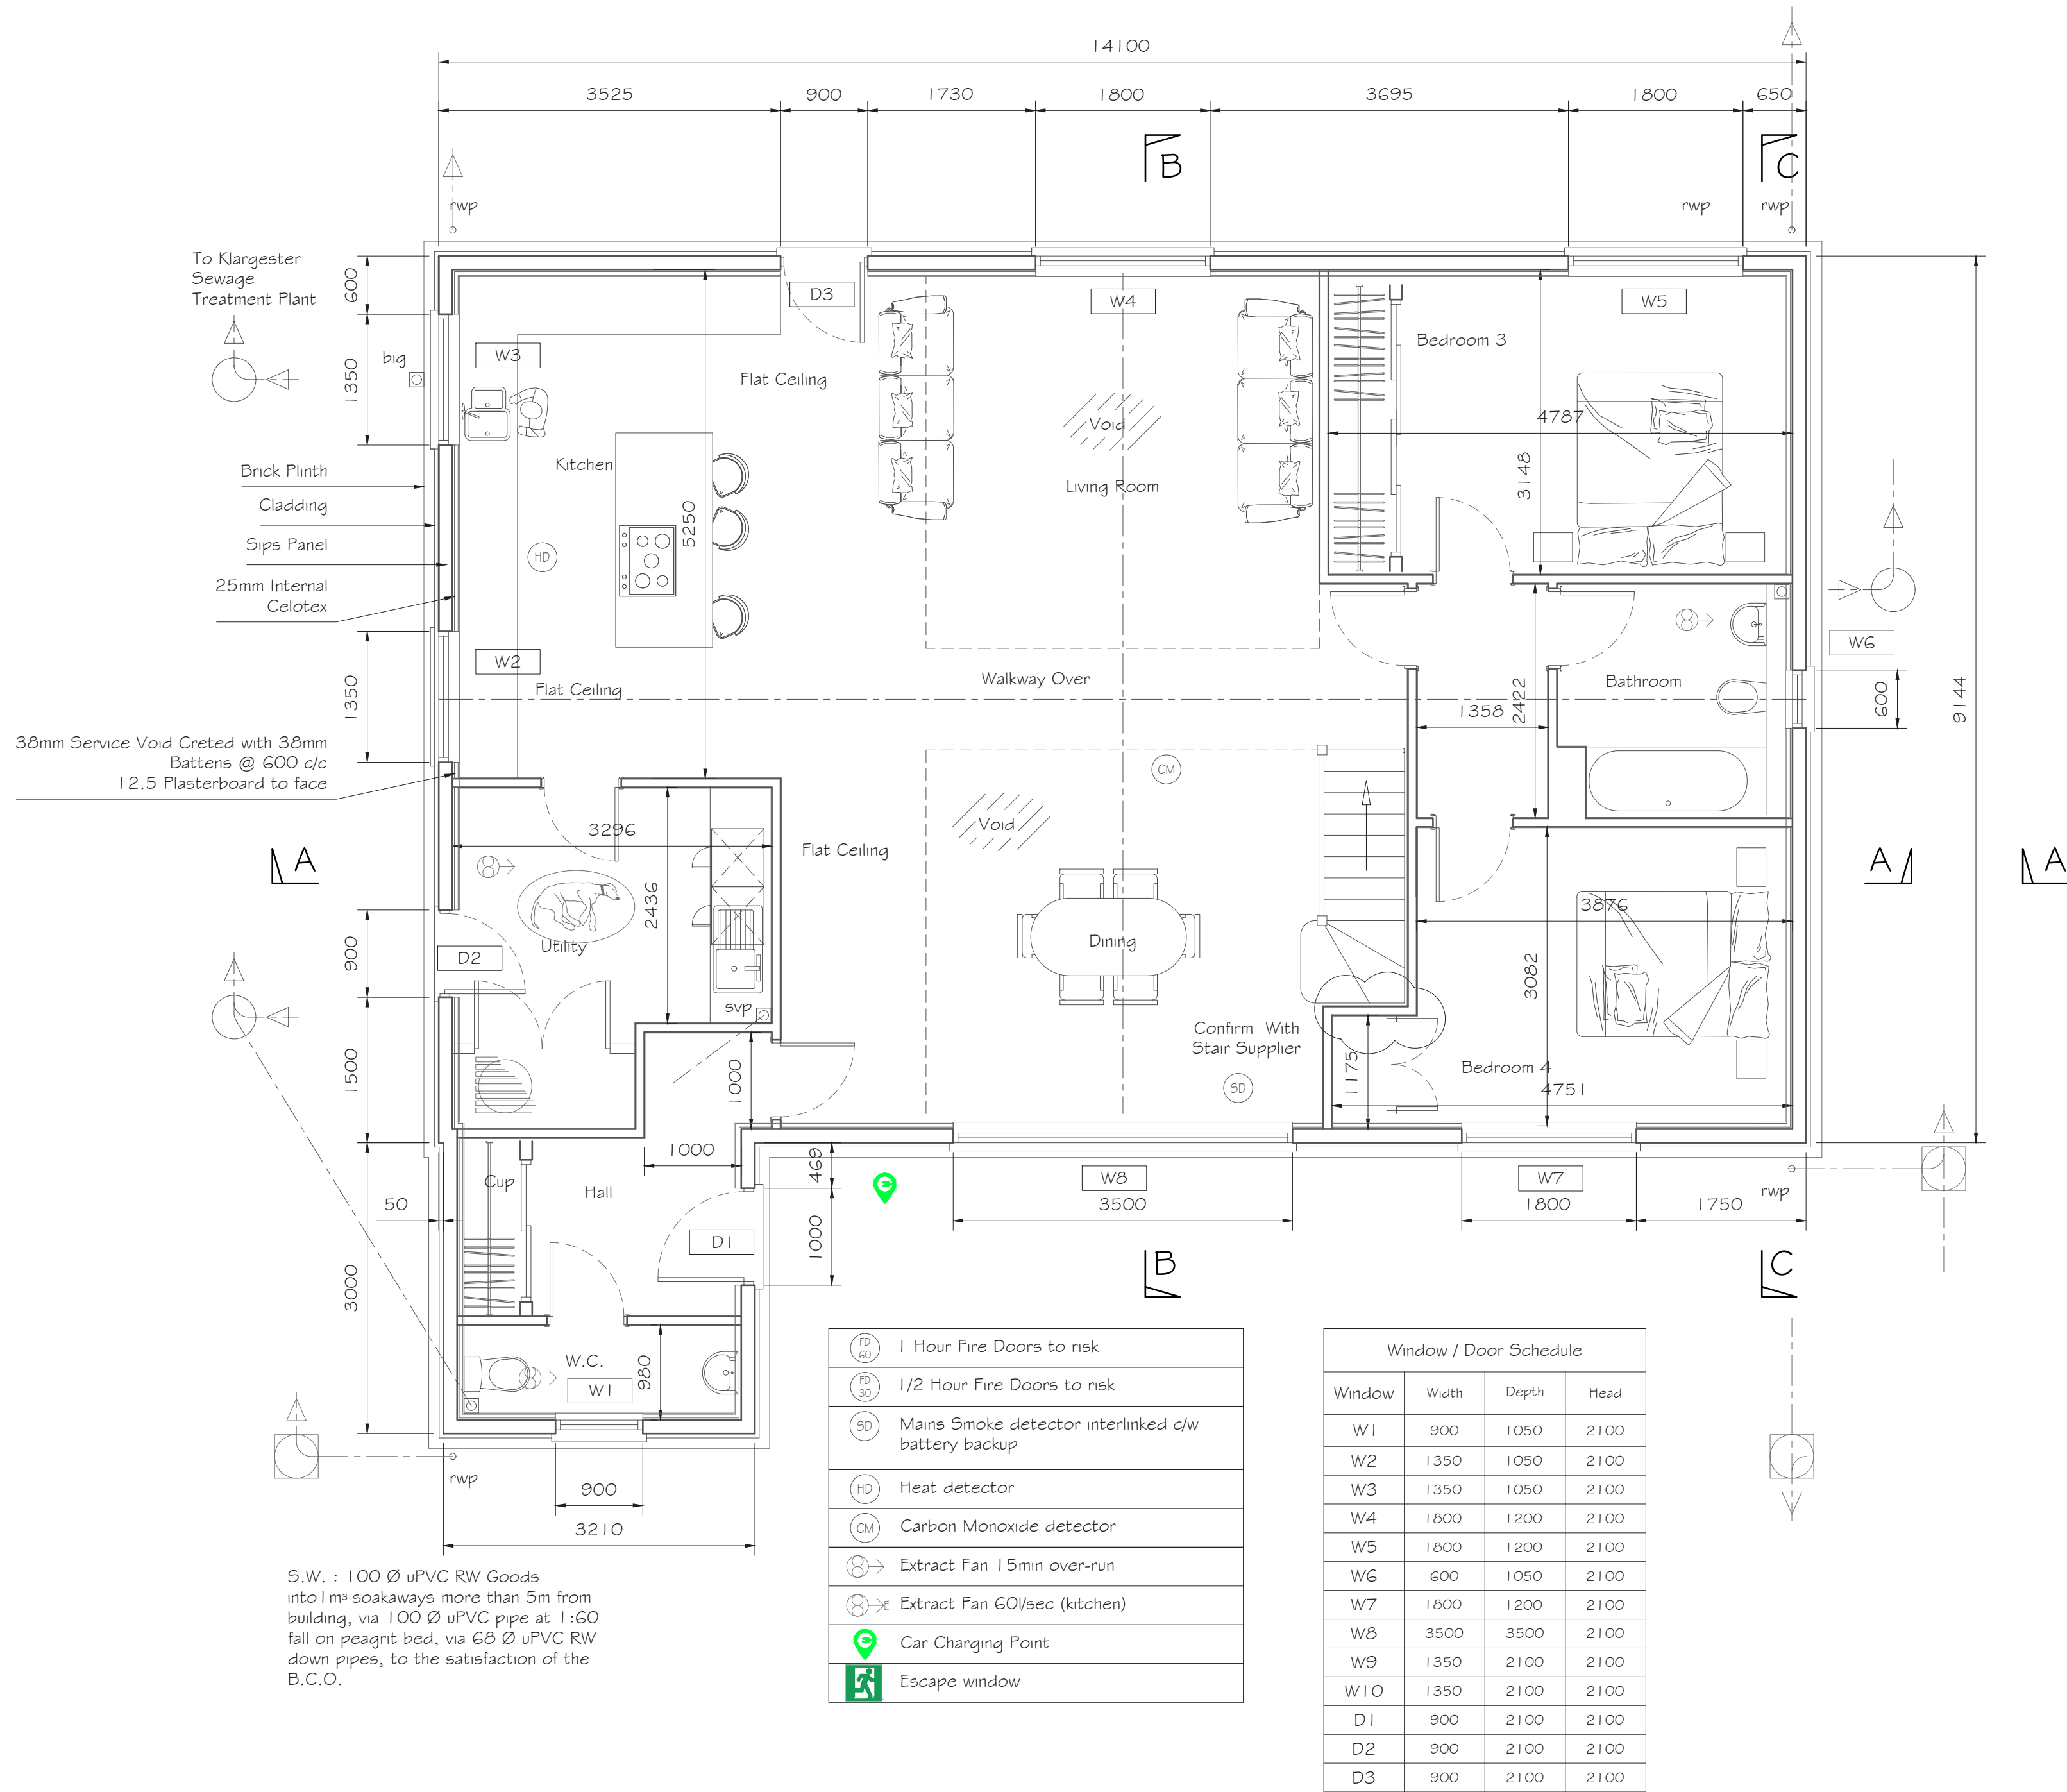

GROUND FLOOR PLAN
Scale 1:50



FIRST FLOOR PLAN
Scale 1:50

Alex Dawson www.addraughting.co.uk alex@addraughting.co.uk 01672 511412 07791 341698 59 Barrow Close Marlborough Wiltshire SN8 2BE AD DRAUGHTING ARCHITECTURAL SERVICES	
Client	
KATE PHILP	
Job Title	
HOUSE AT: FAIRFIELD BARN, PEWSEY, SN9 5JU.	
Drawing Title	
EXISTING ELEVATIONS AND PLANS	
Scale	
A5 SHOWN	
Date	16/04/2025
Drawn	AD
Drawing No.	1426-02
Rev	L