



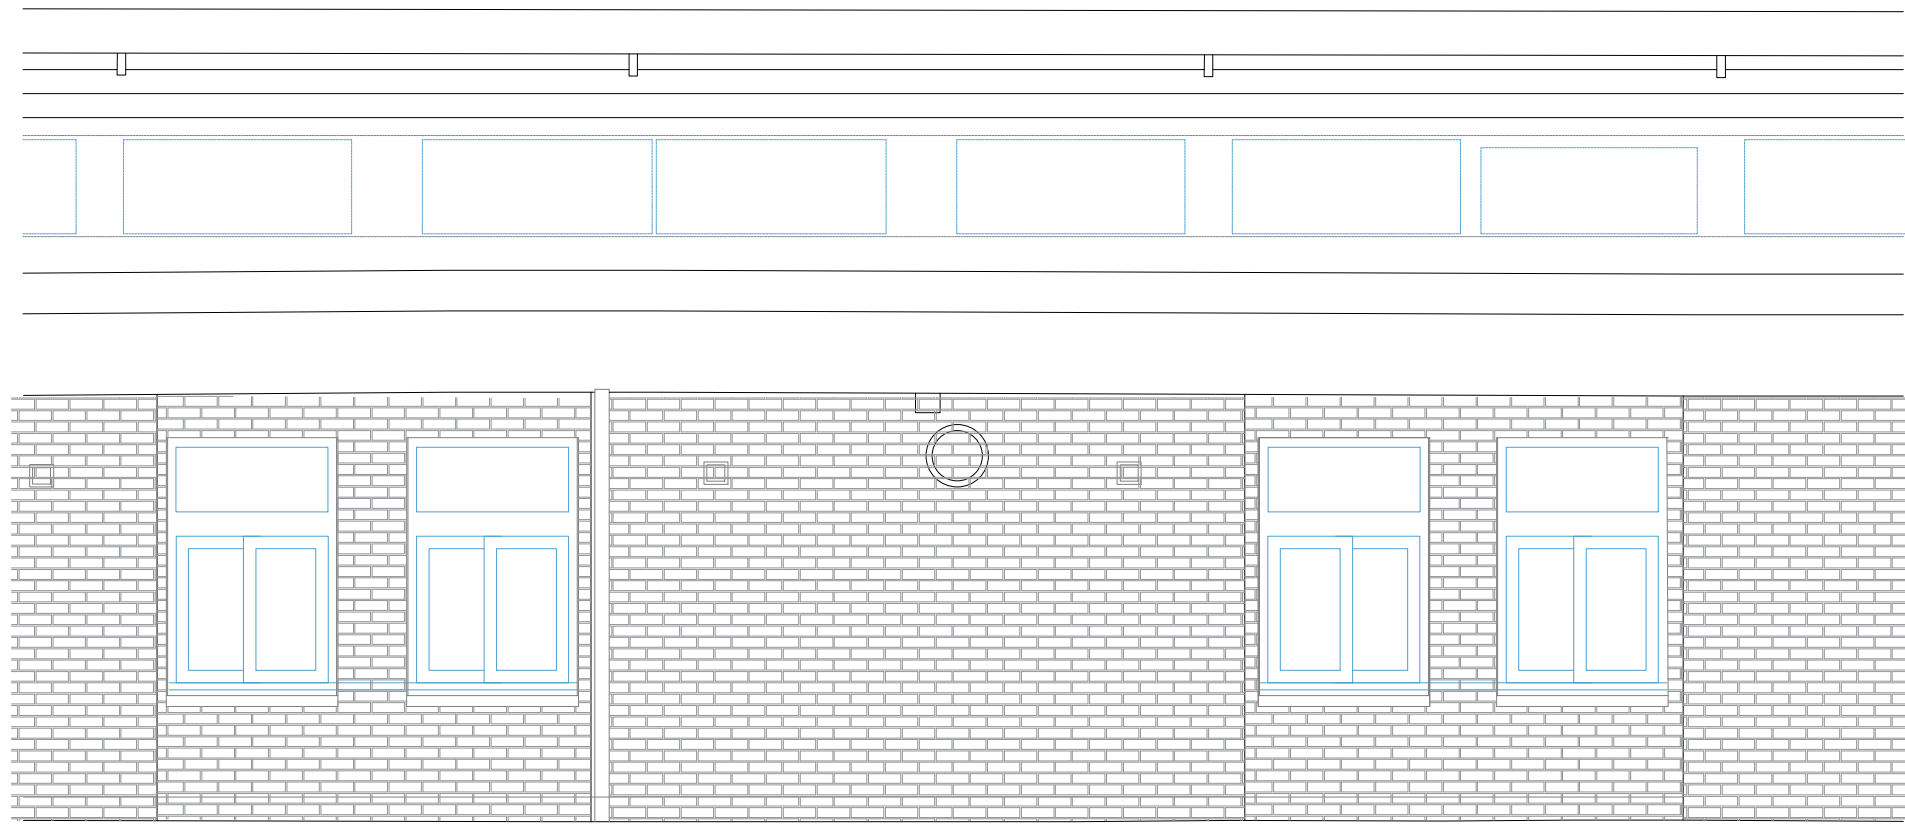

1- South Elevation

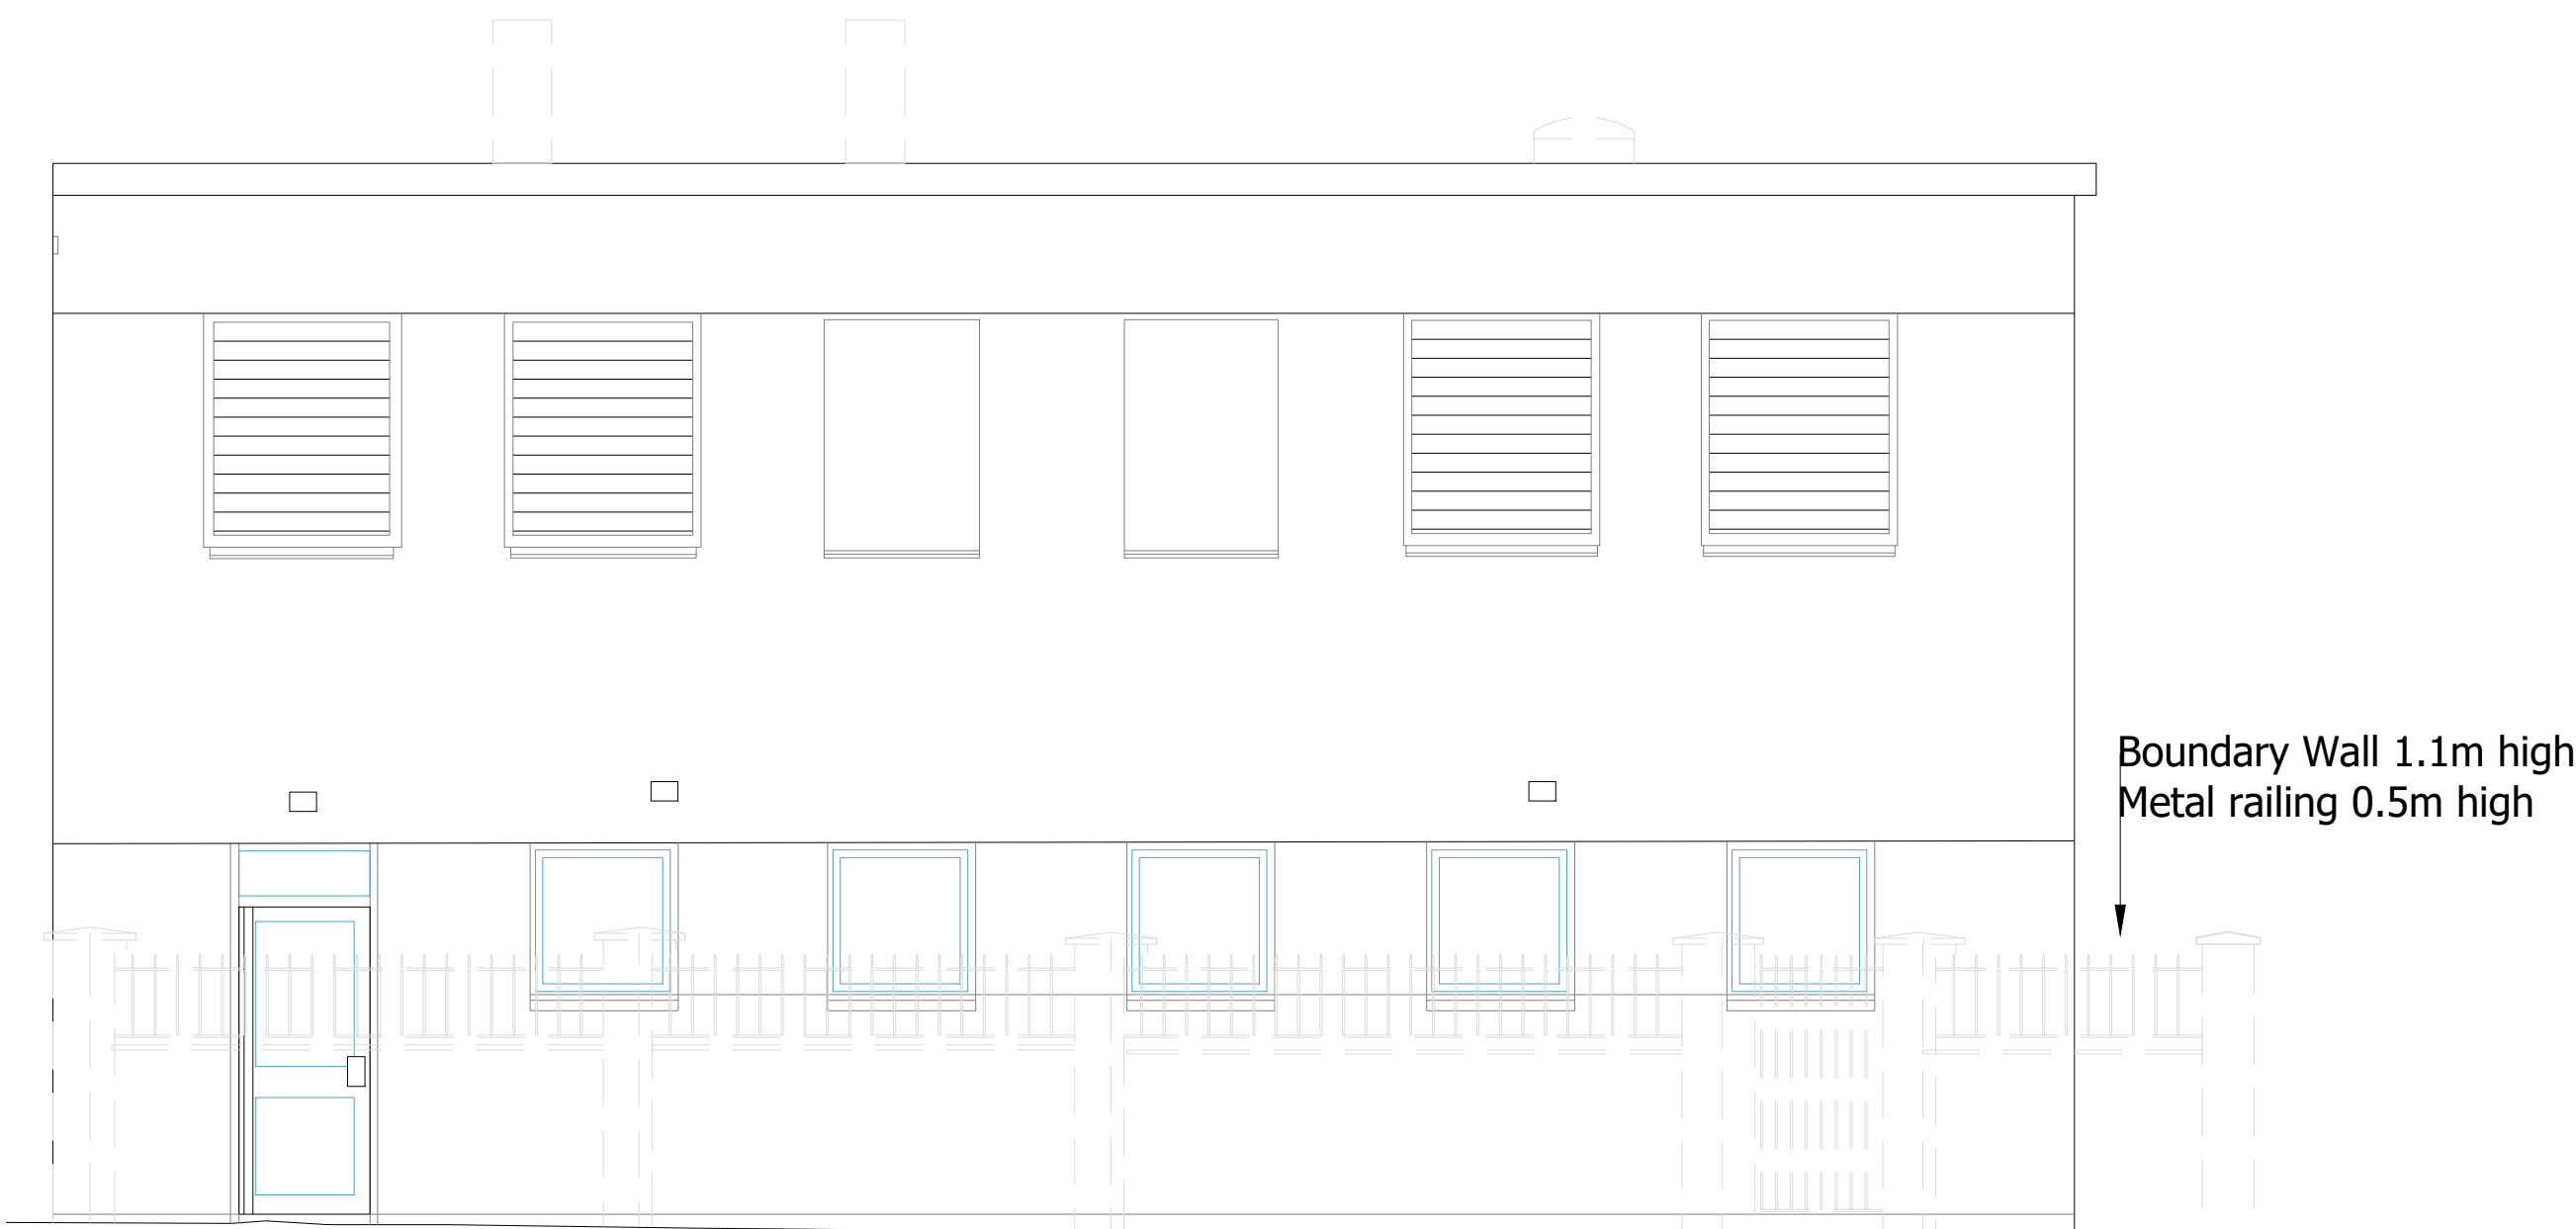


2- North Elevation



3- West Elevation

Existing Elevations Scale 1:50

 

NOTES:

ANY DISCREPANCIES TO BE BROUGHT TO THE ATTENTION OF OSMOND TRICKS. COPYRIGHT OF OSMOND TRICKS. DO NOT SCALE



ARCHITECTURE & DESIGN
THE CLOCK TOWER • STARLEIGH COURT • BRISTOL • BS46 1UR

AWP

Ashdown
Fountain Way
Salisbury SP2 7FD

Ashdown & Beeclydene
Existing Elevations

2410

109

-

SCALE: 1:50

23.11.2025

SIZE: A0