



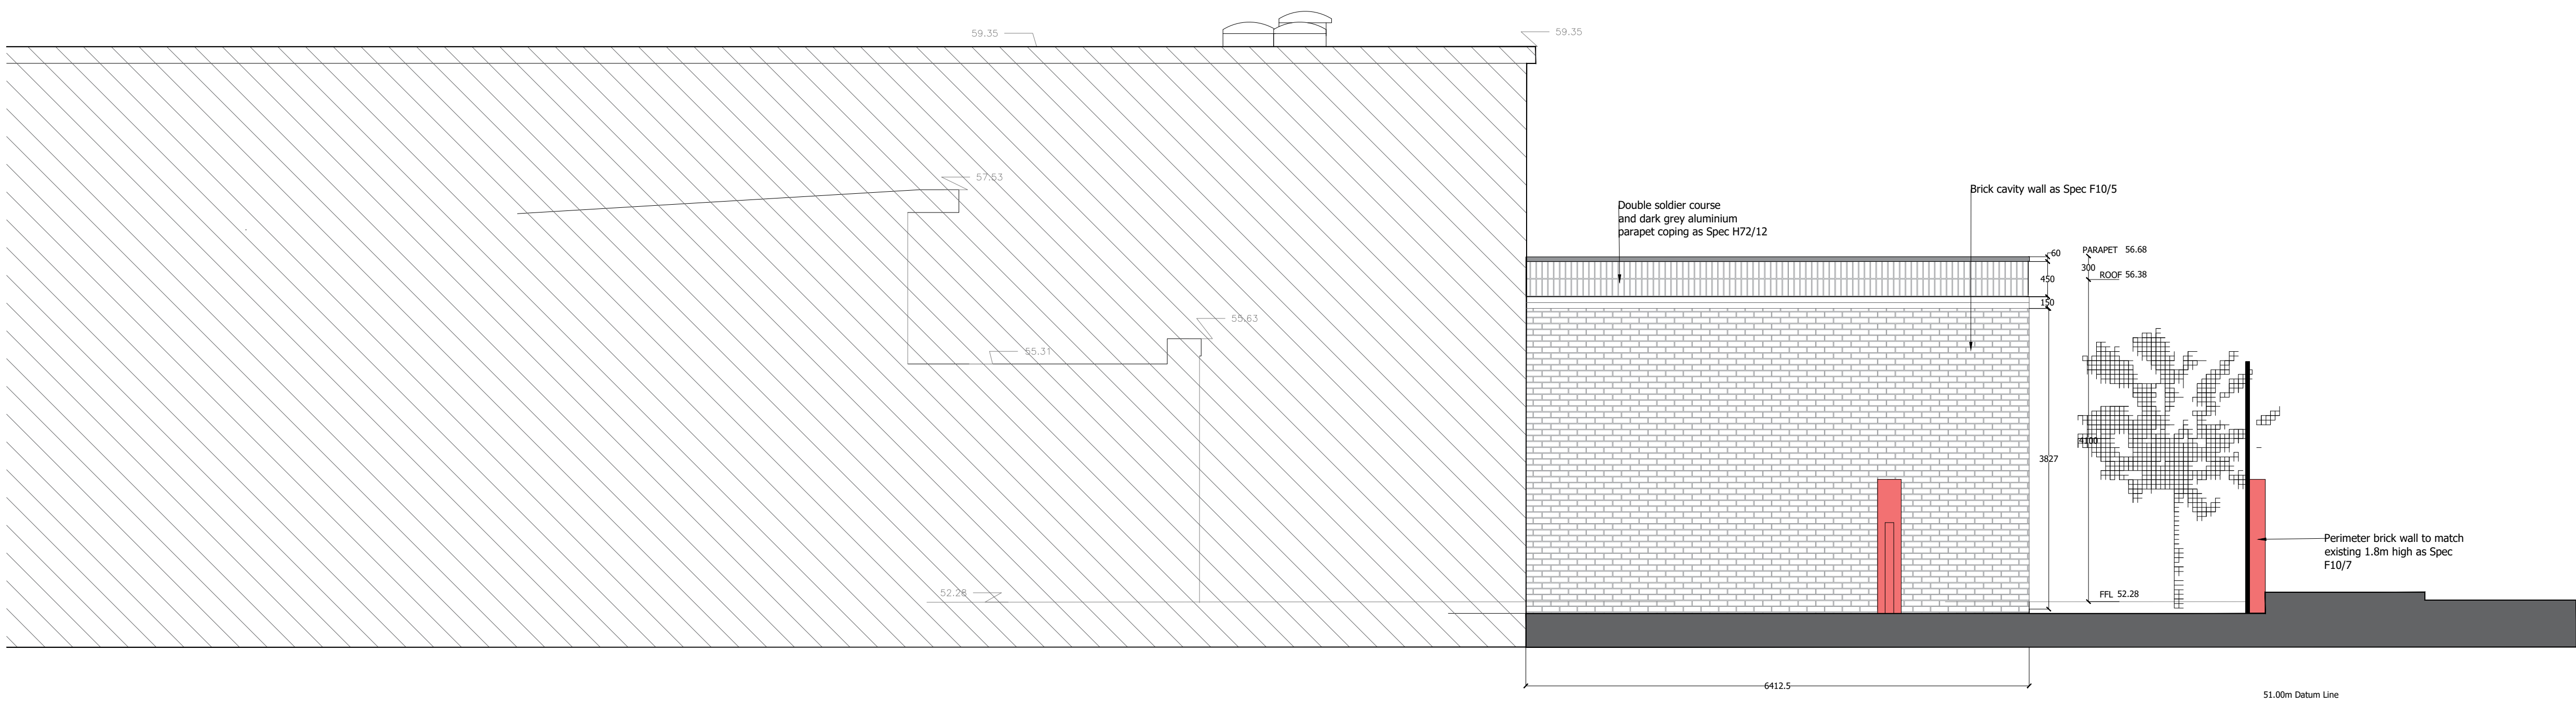


1- East Elevation

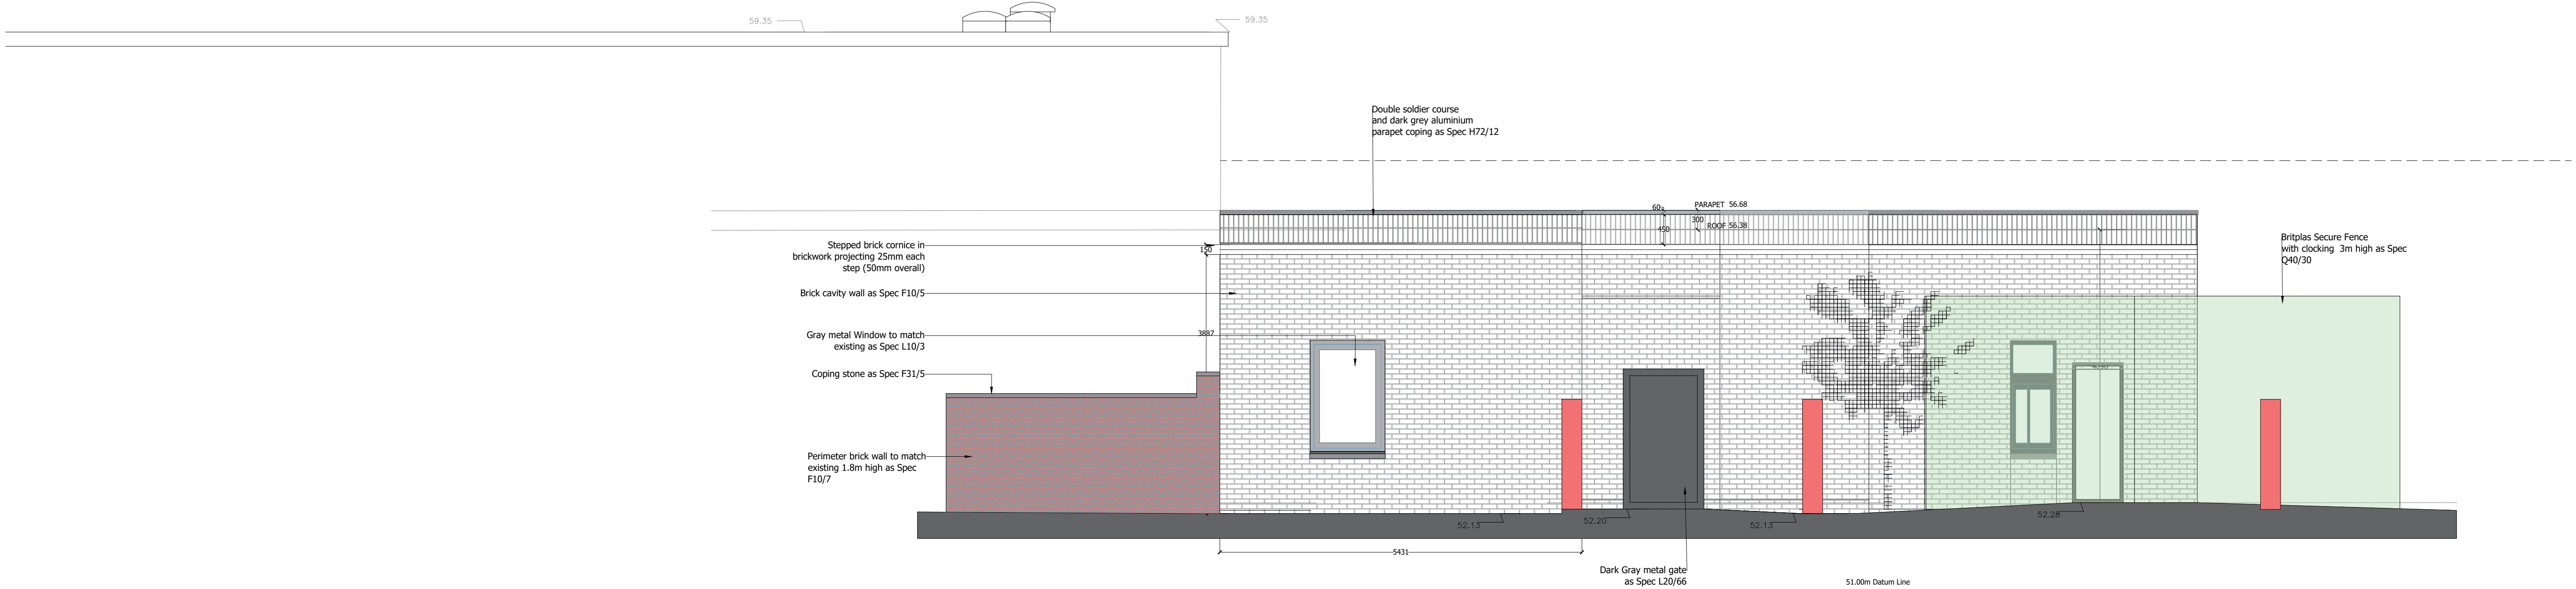

2- North Elevation

Elevation 1 & 2 - Ashdown Extra-Care Area
Scale 1:50

 

NOTES:

ANY DISCREPANCIES TO BE BROUGHT TO THE ATTENTION OF OSMOND TRICKS. COPYRIGHT OF OSMOND TRICKS. DO NOT SCALE



ARCHITECTURE & DESIGN
THE CLOCK TOWER • SPANLEIGH COURT • BRISTOL • BS46 1UR

AWP

Ashdown
Fountain Way
Salisbury SP2 7FD

Ashdown Extra care
Proposed Elevation 1&2

2410

110

-

SCALE: 1:50

23.11.2025

SIZE: A0