




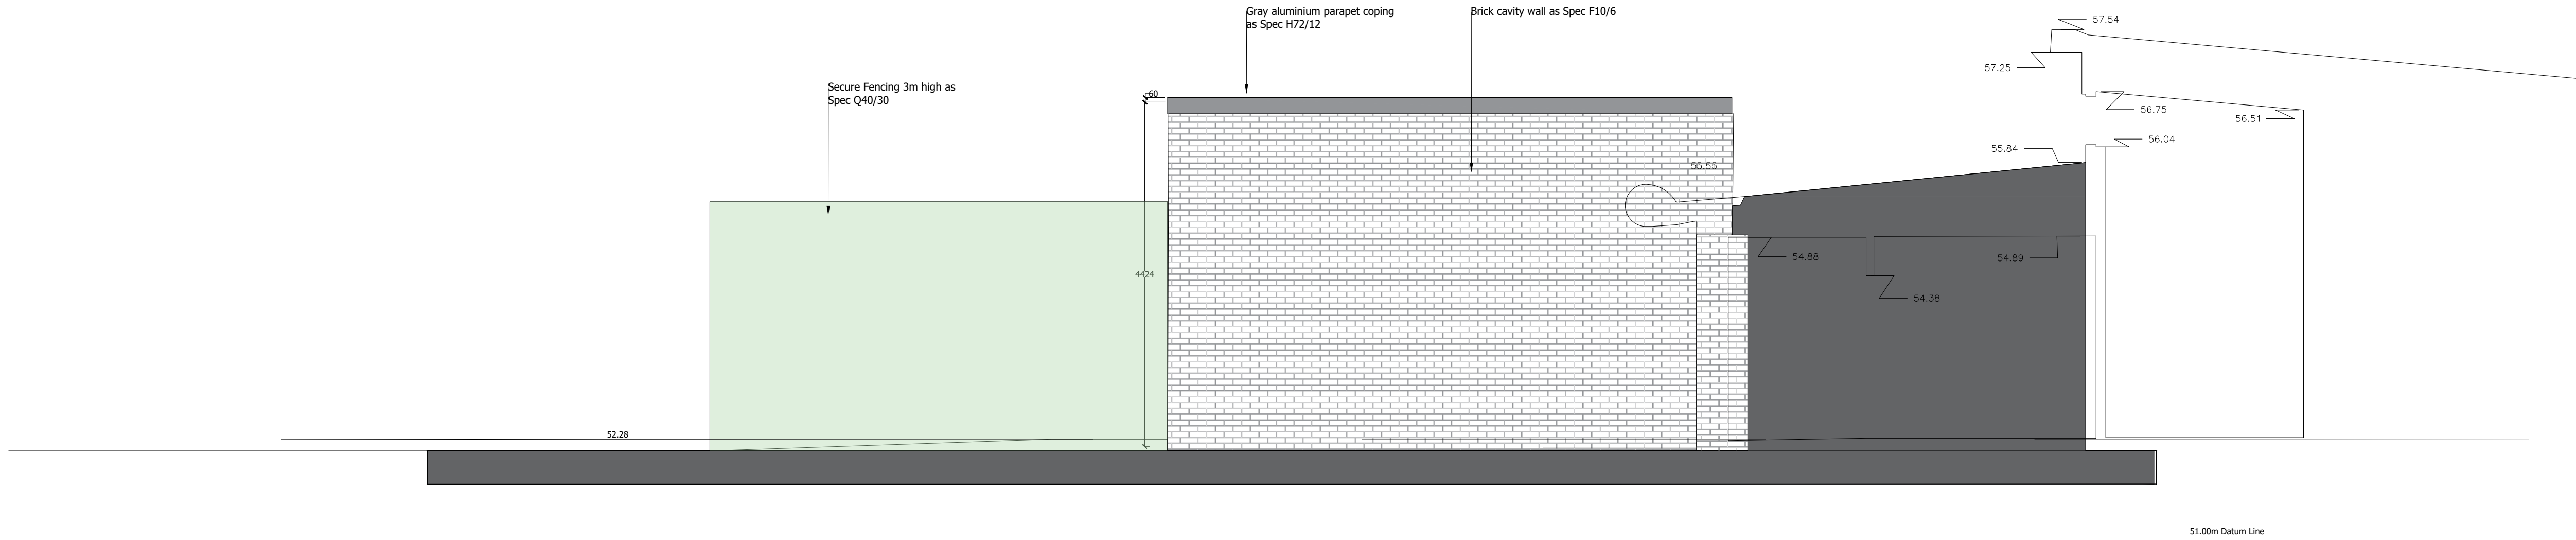

1- East Elevation


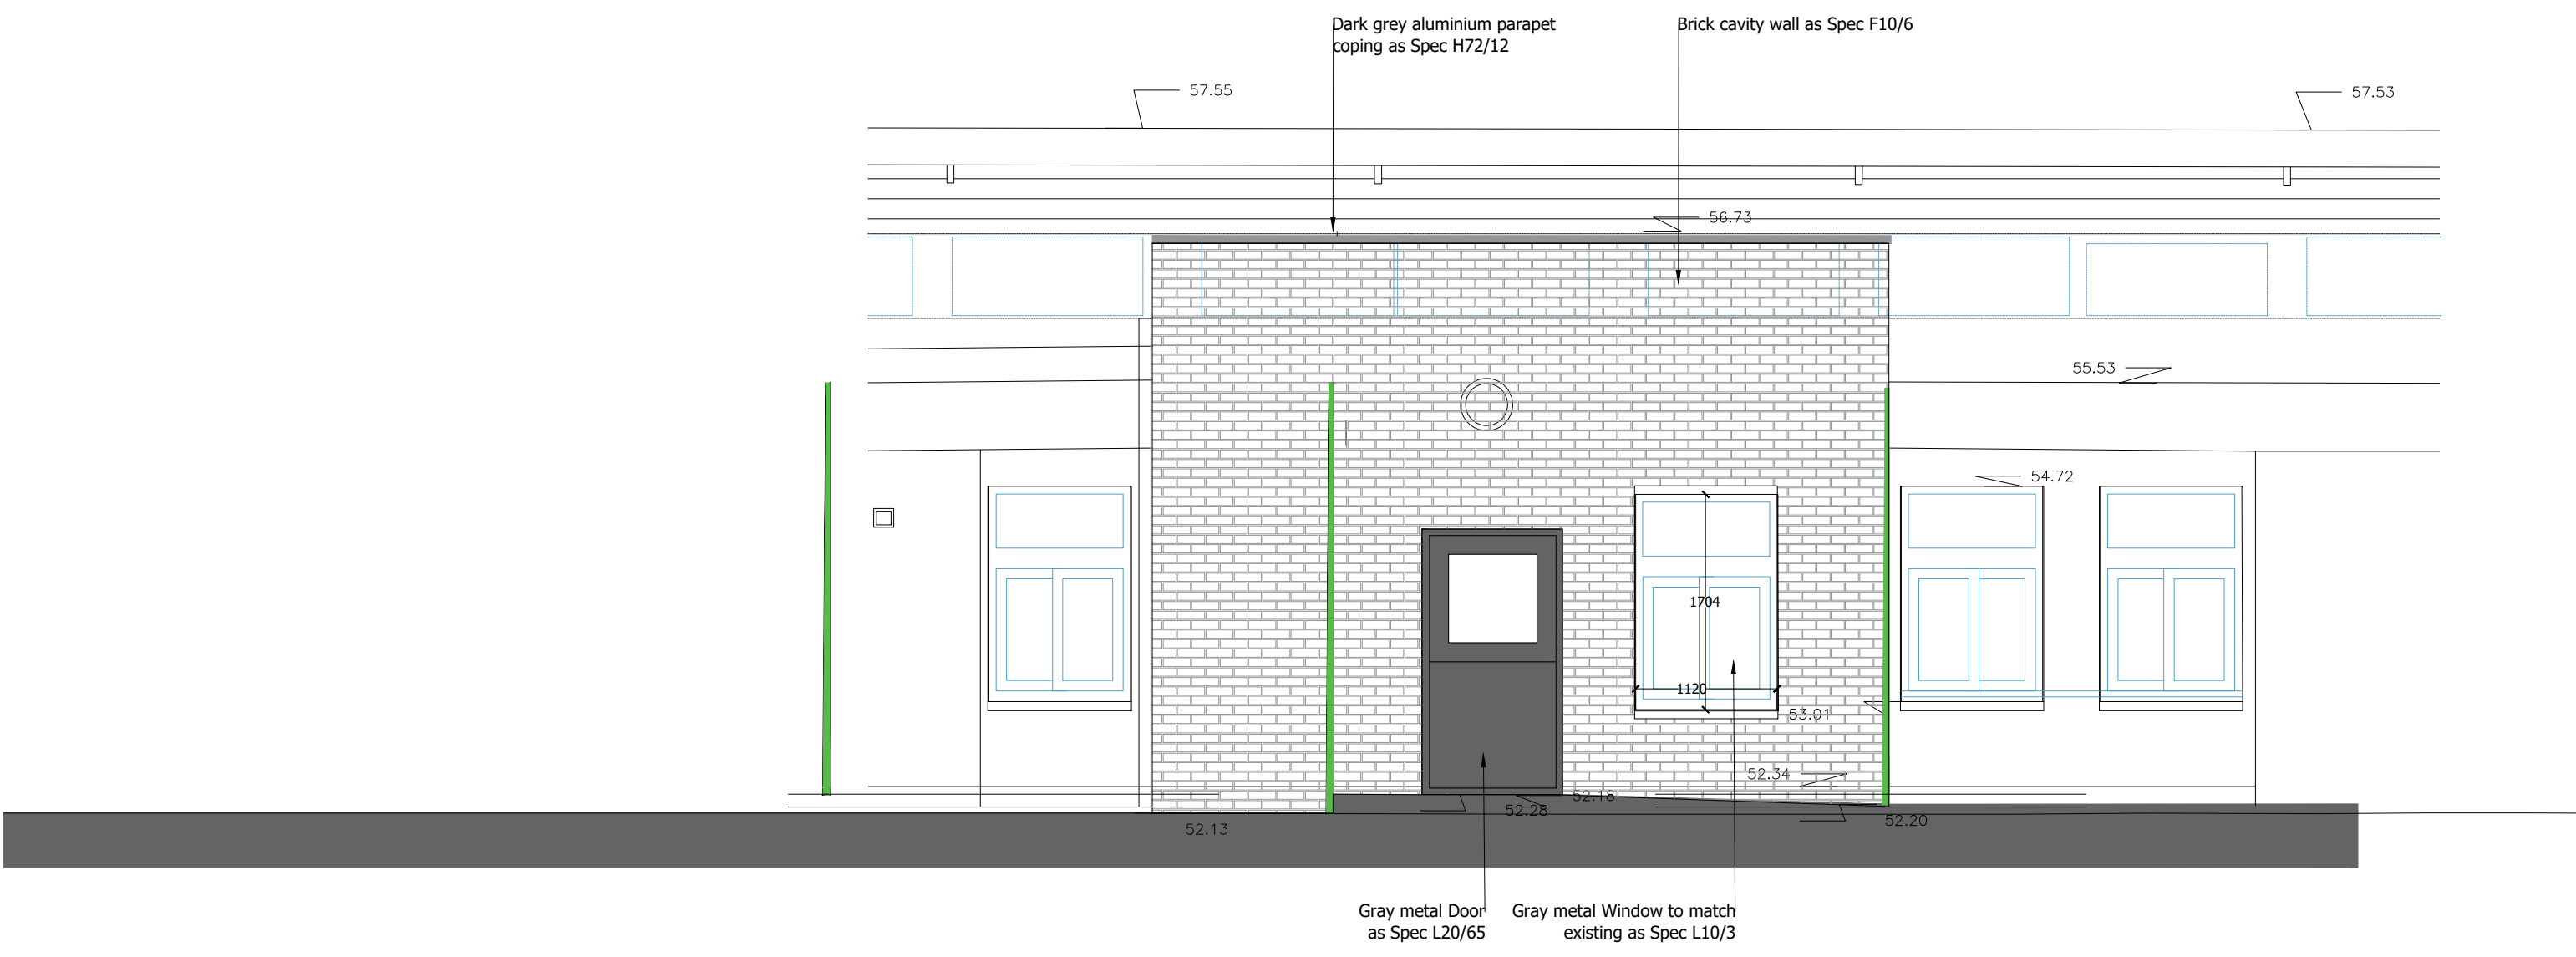


2- North Elevation

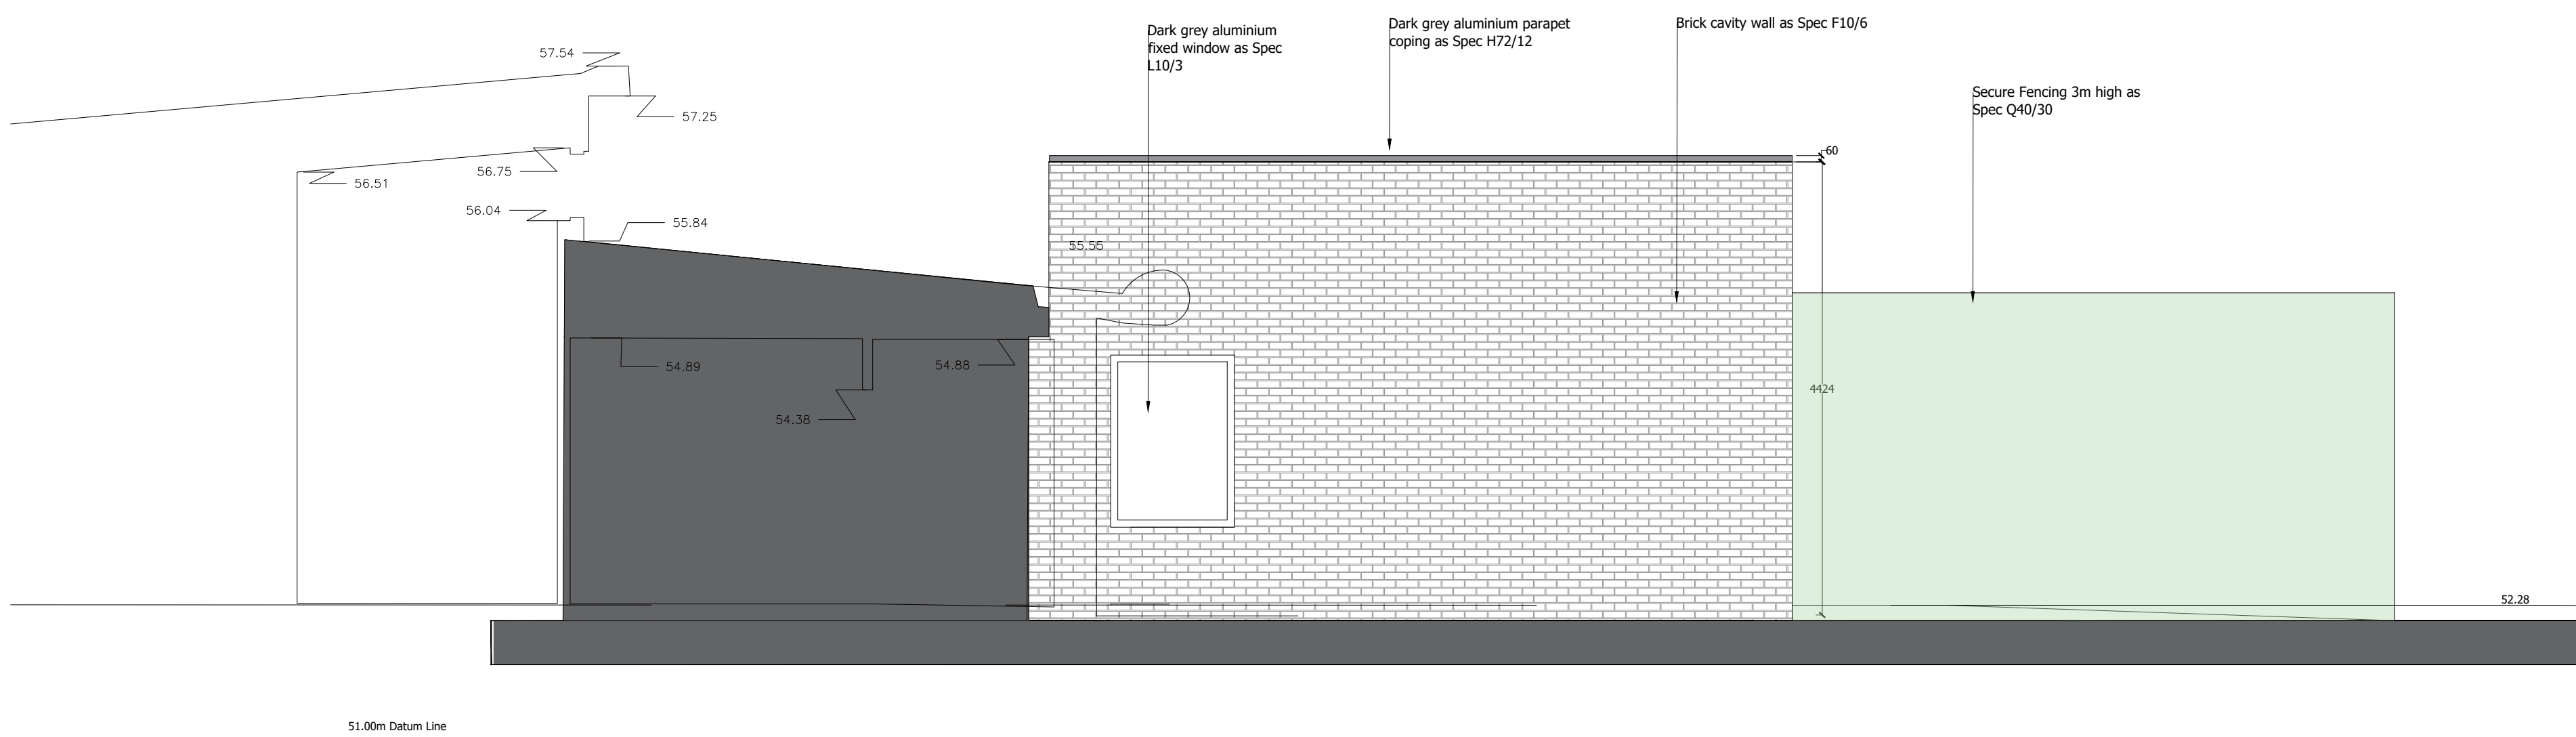

3- West Elevation

Proposed Elevation 1, 2 & 3 - Beechlydene Extra-Care Area
Scale 1:50

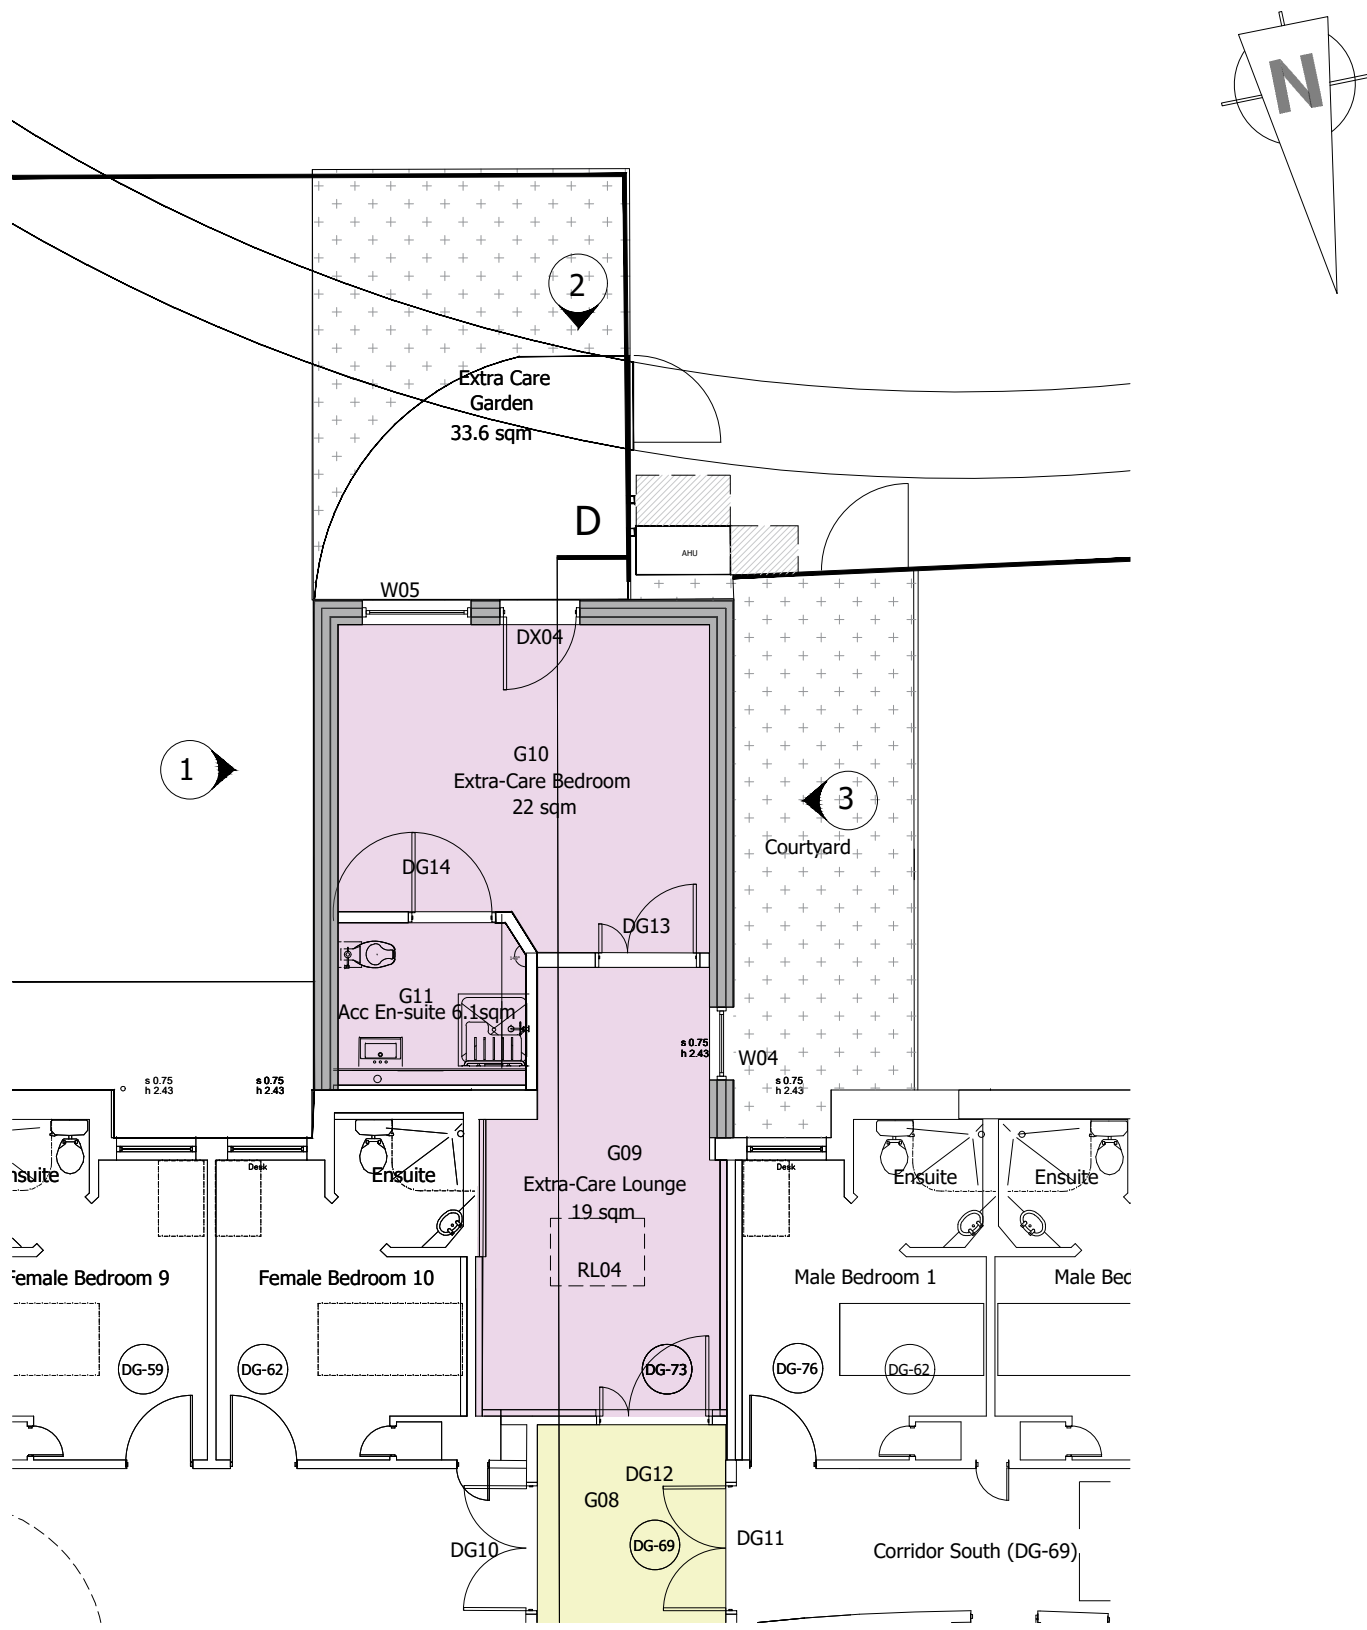 

NOTES:

ANY DISCREPANCIES TO BE BROUGHT TO THE ATTENTION OF OSMOND TRICKS. COPYRIGHT OF OSMOND TRICKS. DO NOT SCALE