



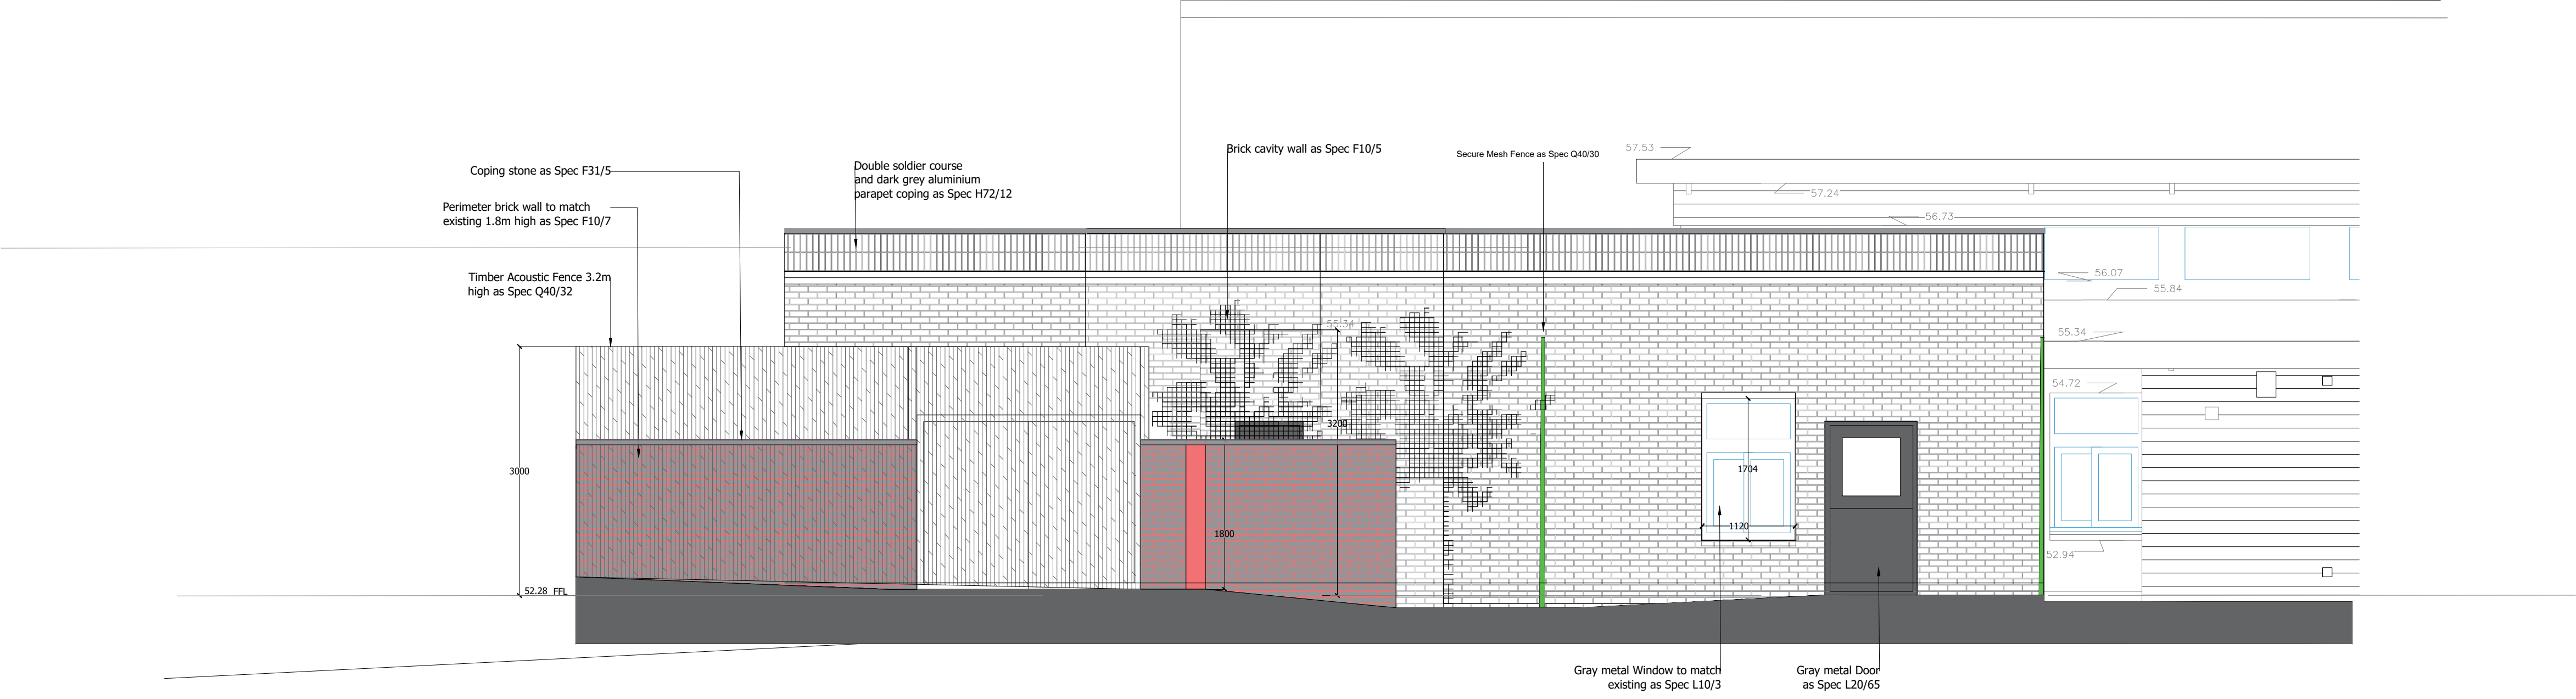


3- West Elevation

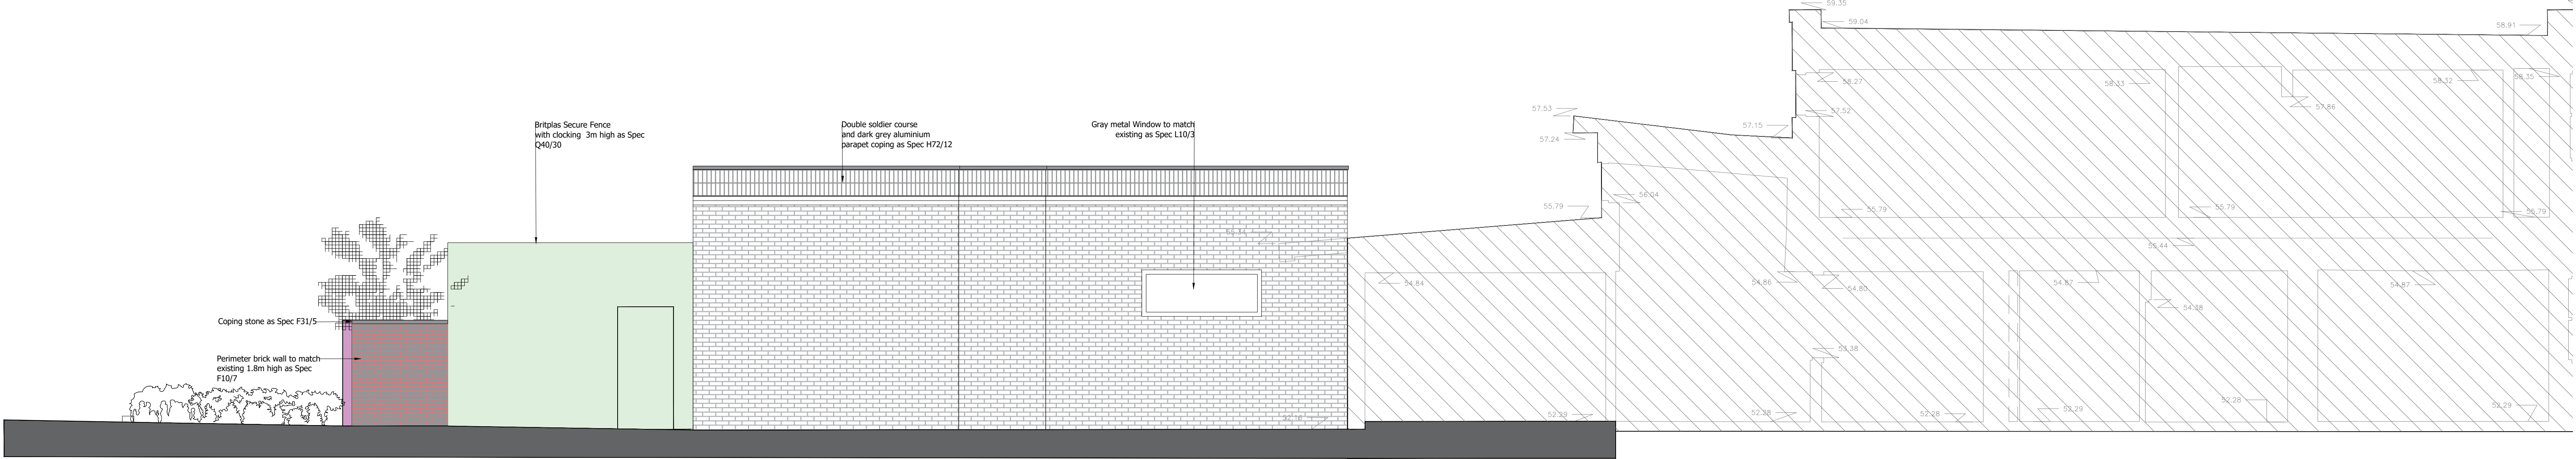

4- South Elevation

Elevation 3 & 4- Ashdown Extra-Care Area
Scale 1:50

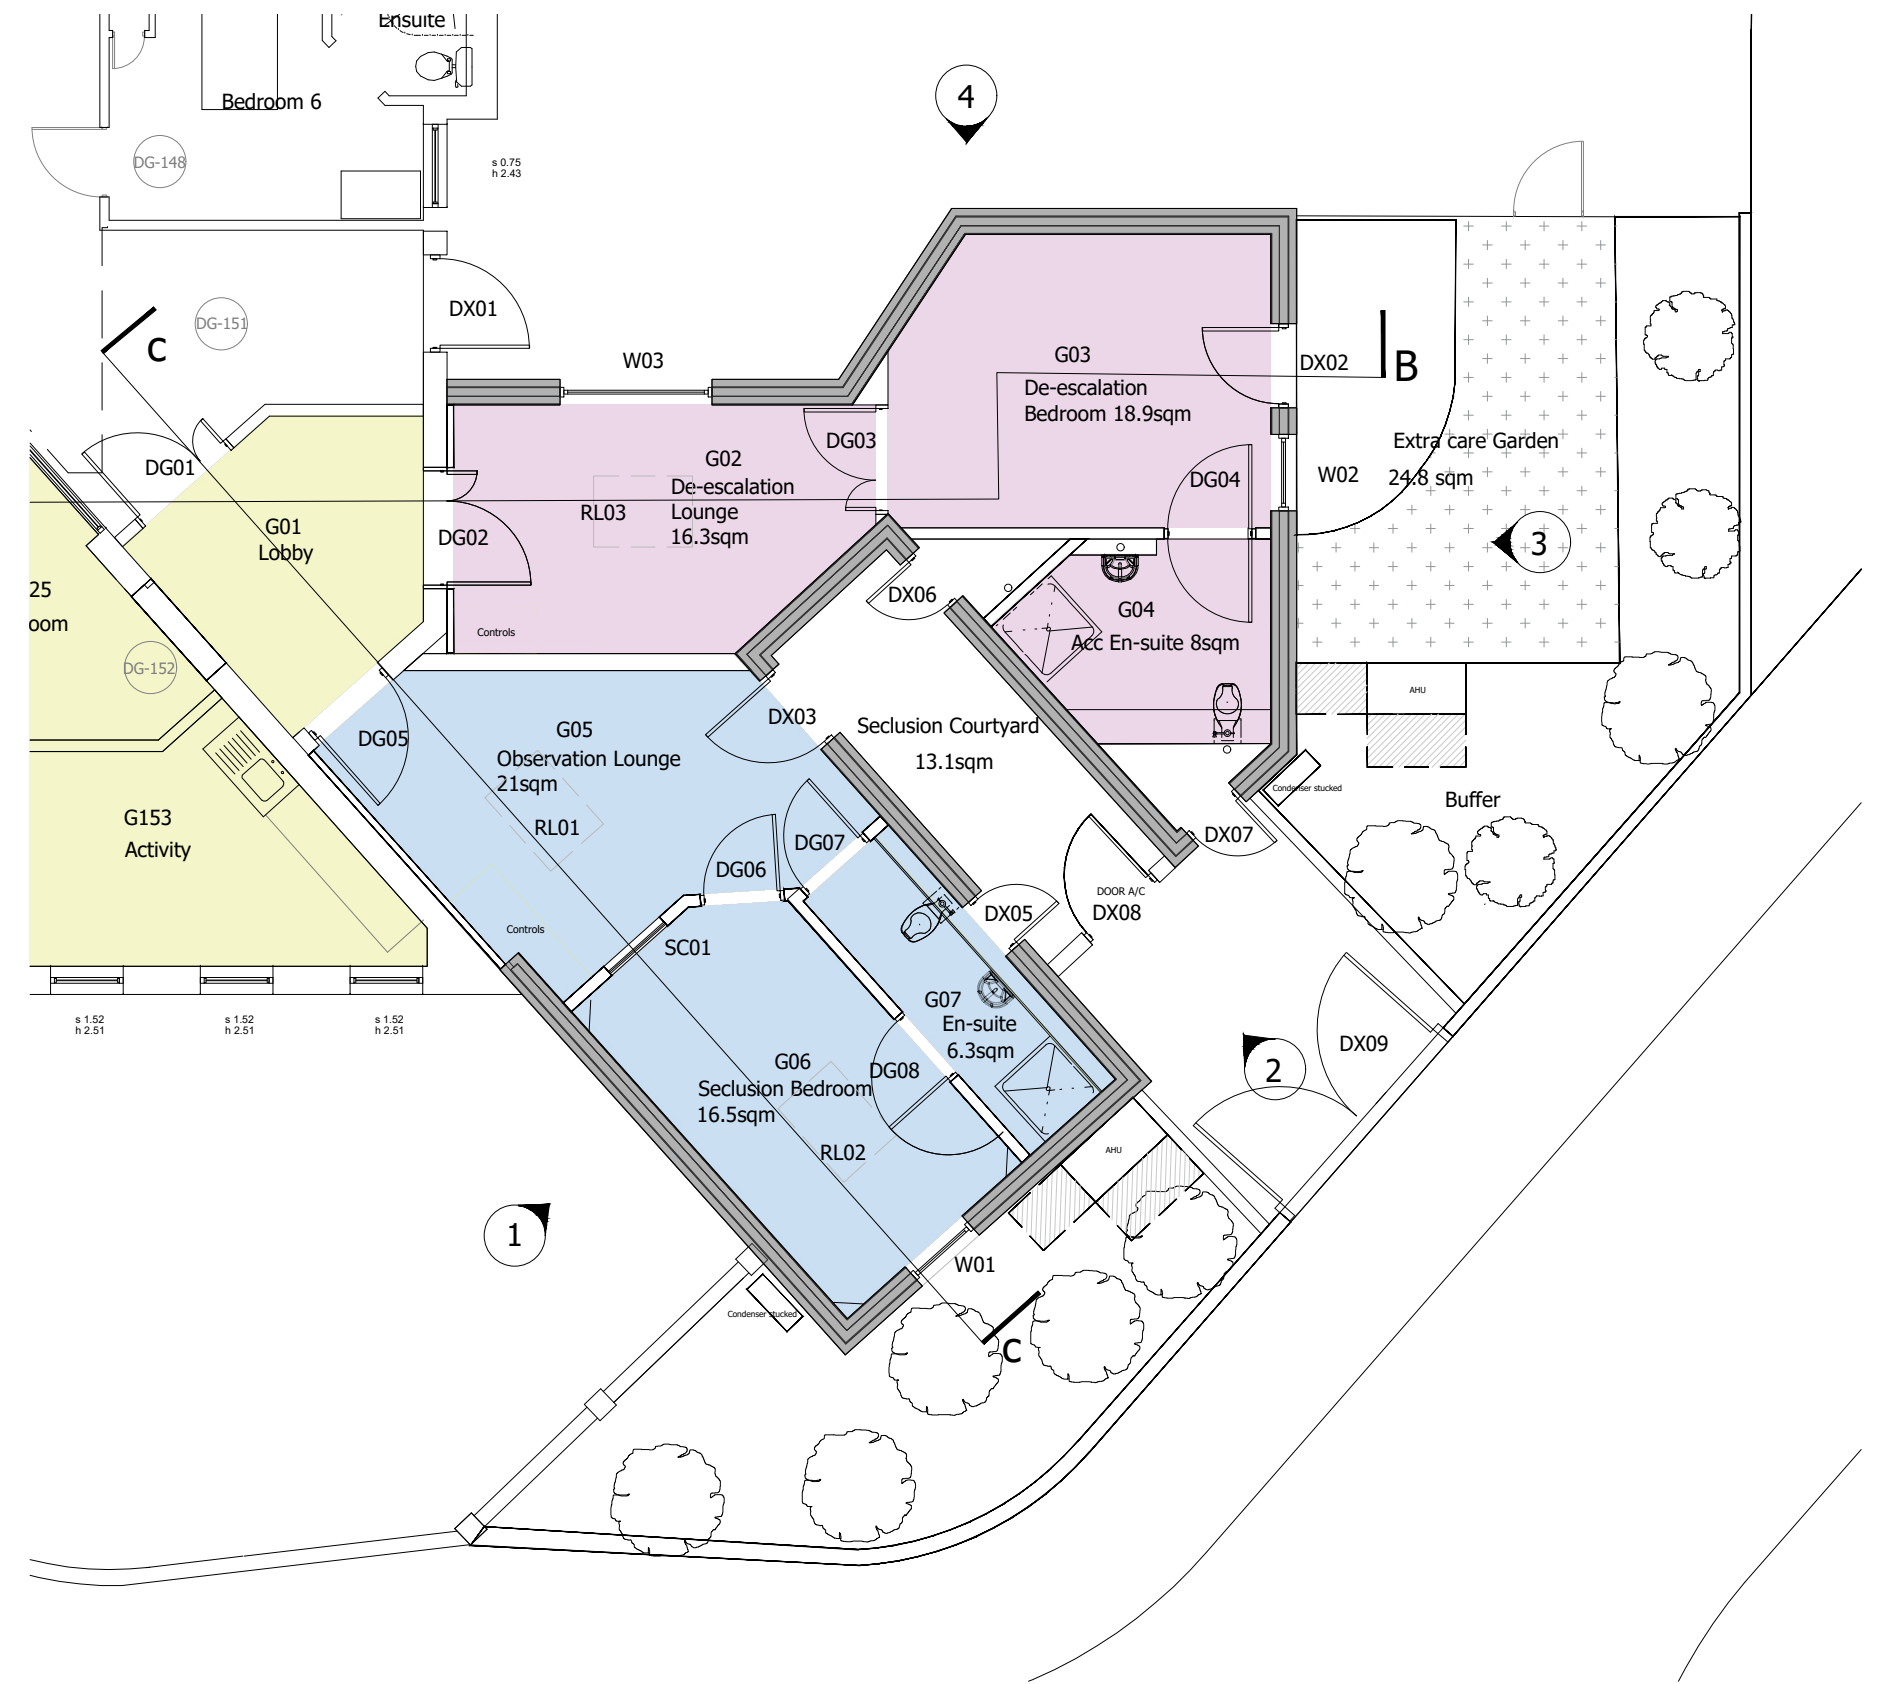

NOTES:

ANY DISCREPANCIES TO BE BROUGHT TO THE ATTENTION OF OSMOND TRICKS. COPYRIGHT OF OSMOND TRICKS. DO NOT SCALE