




PROPOSED REAR ELEVATION 1:100

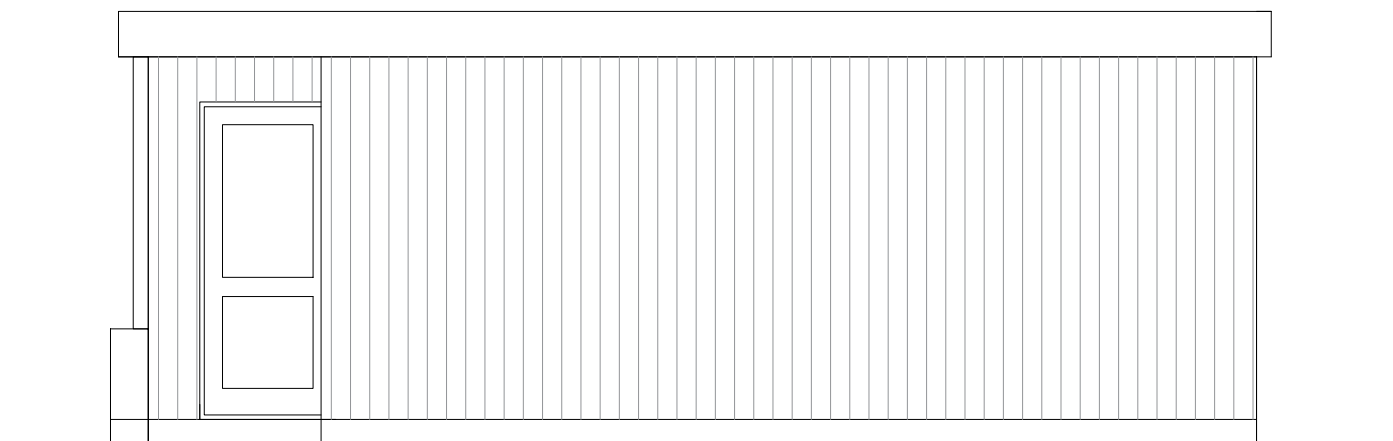


PROPOSED SIDE ELEVATION 1:100

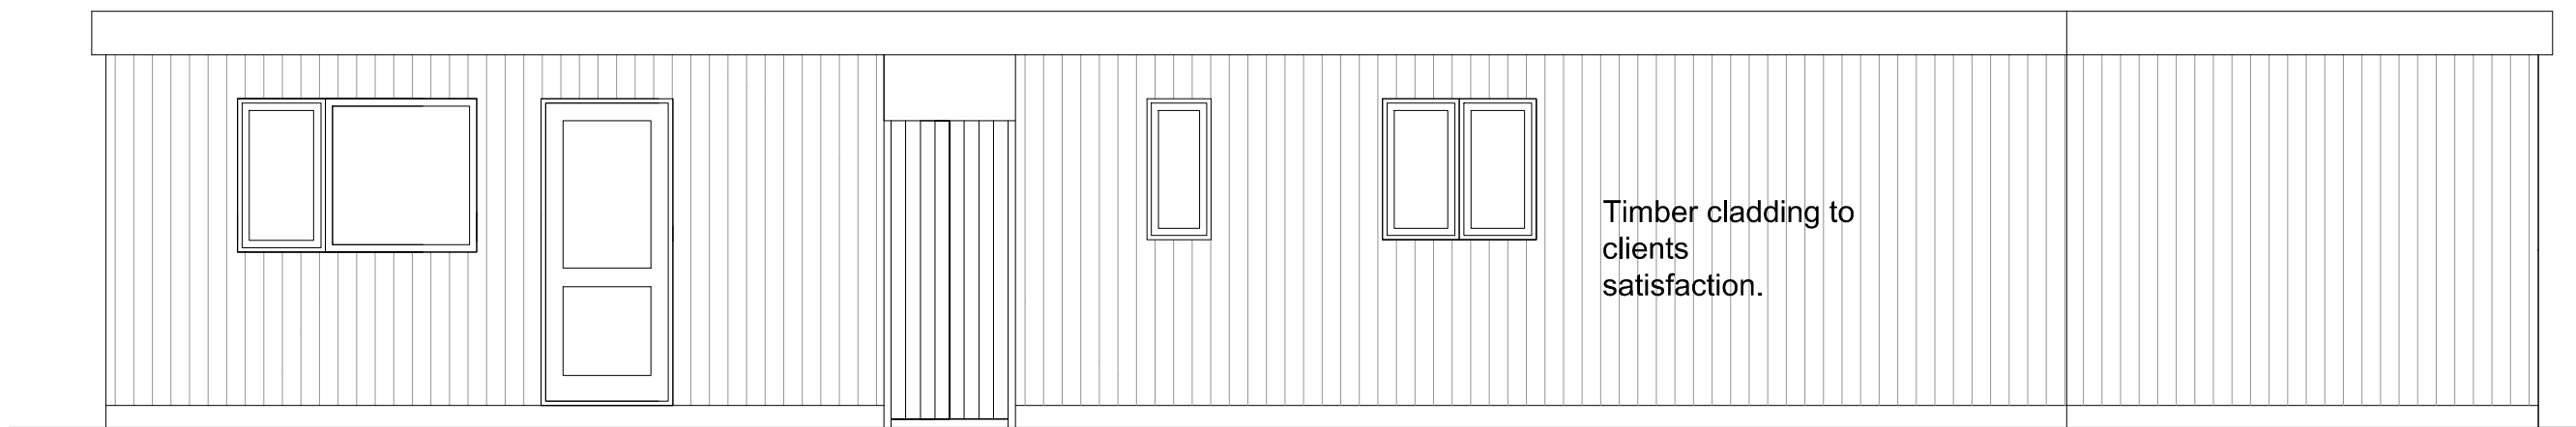



PROPOSED FRONT ELEVATION 1:100

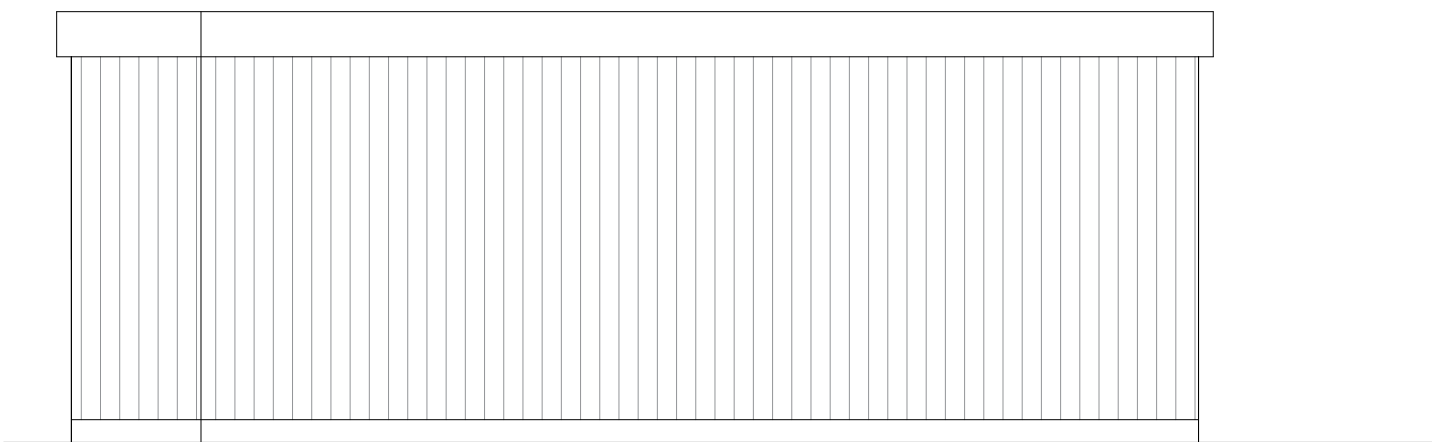


PROPOSED SIDE ELEVATION 1:100

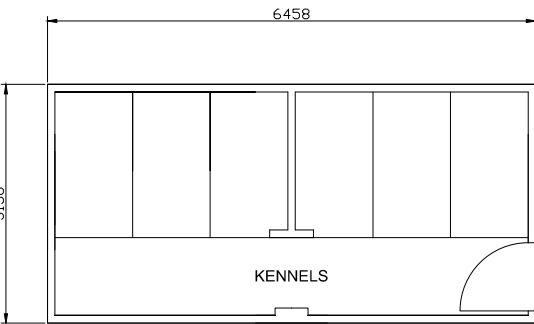


EXISTING GROUND FLOOR.
scale 1:100

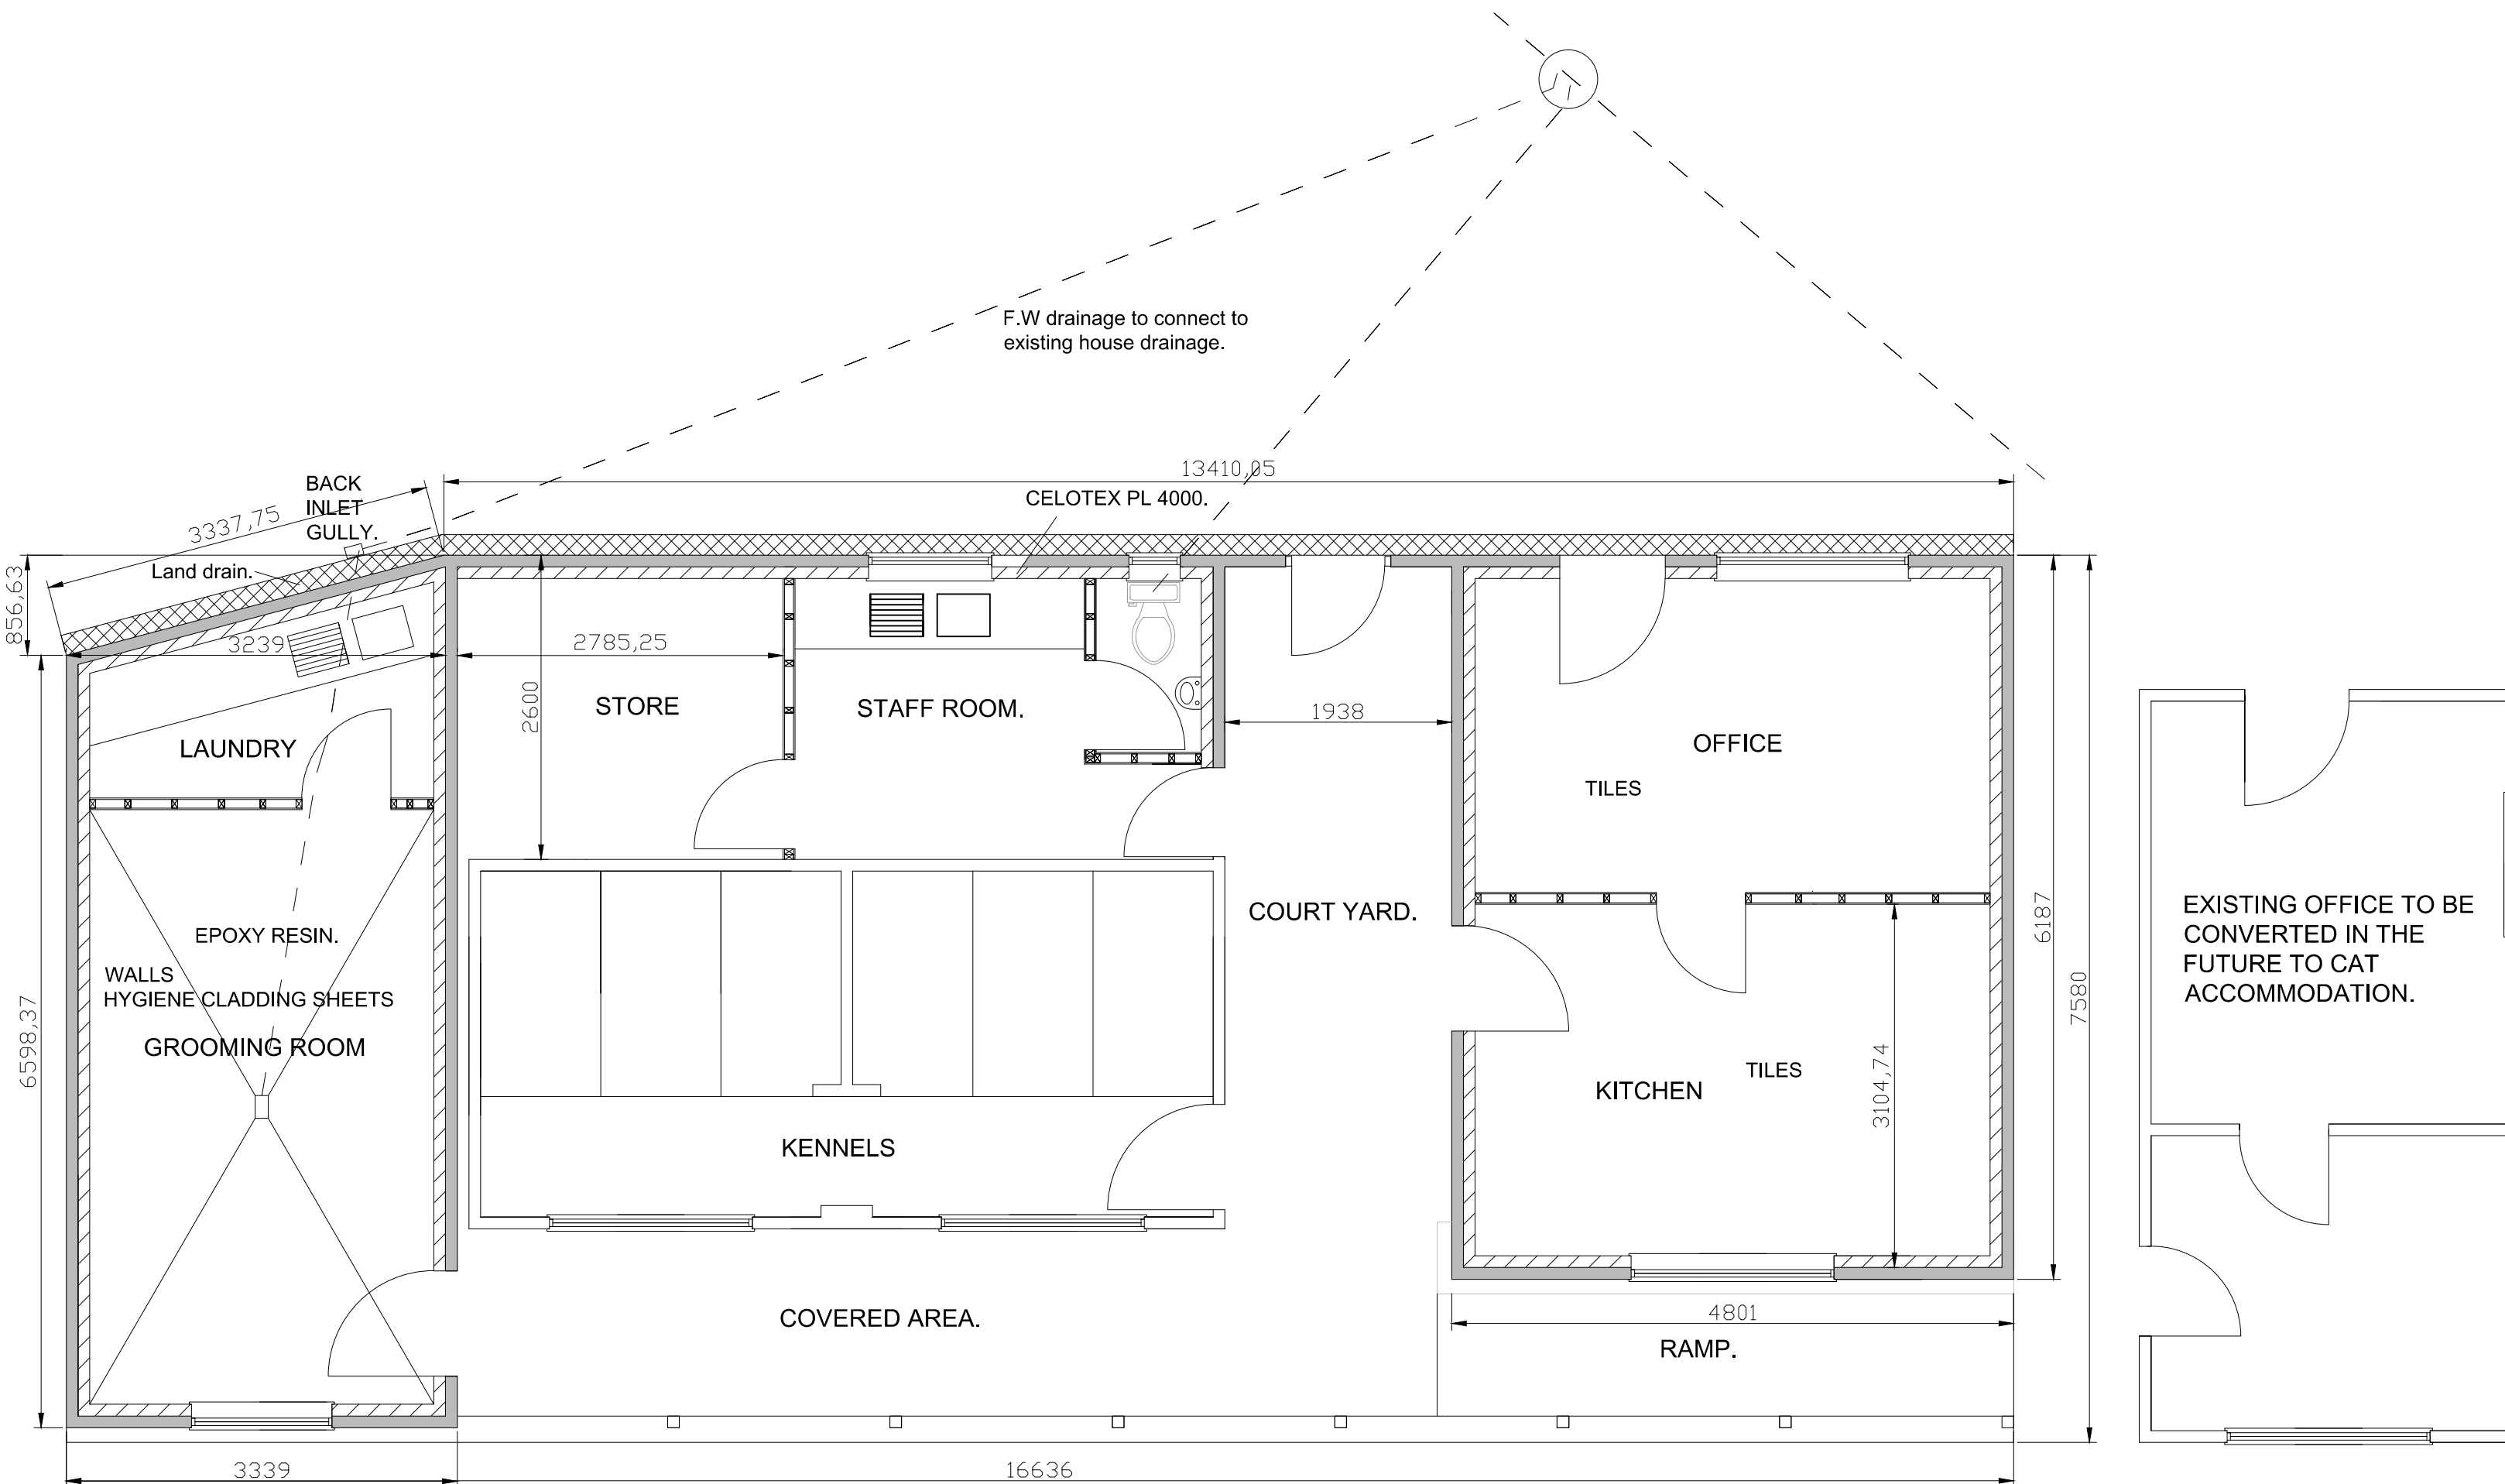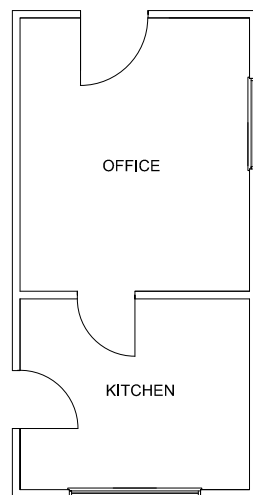

PROPOSED GROUND FLOOR.
scale 1:50

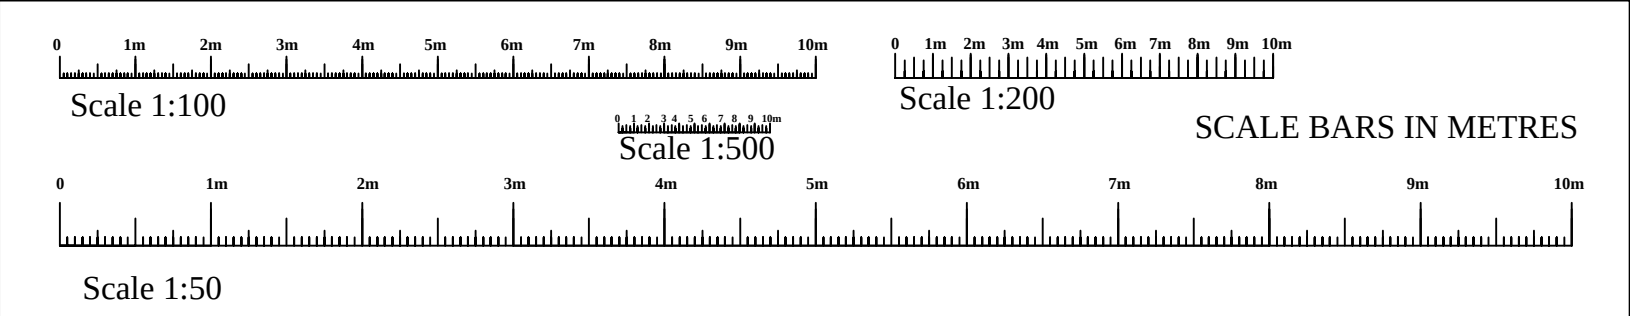

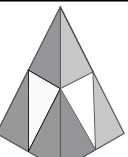client	Mr and Mrs Parker.
SITE ADDRESS	Goldborough House Kennels and Cattery, 3 Broadtown, Swindon SN4 7QX
PROJECT	Proposed Kennel Outbuildings
 RAND PLANNING CONSULTANCY LTD	Phil Rand Cherry Tree House Clardon lane Purton, Wiltshire SN5 4HN TEL 01793 771128
Drawn by Phil Rand	Drawing No 01
Scales 1:500 1:100 1:50	Date 10th April 2026