




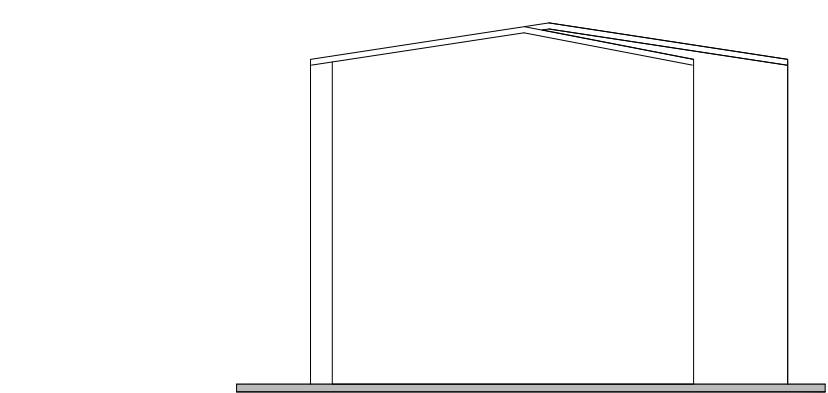


EXISTING SIDE ELEVATION 1:100

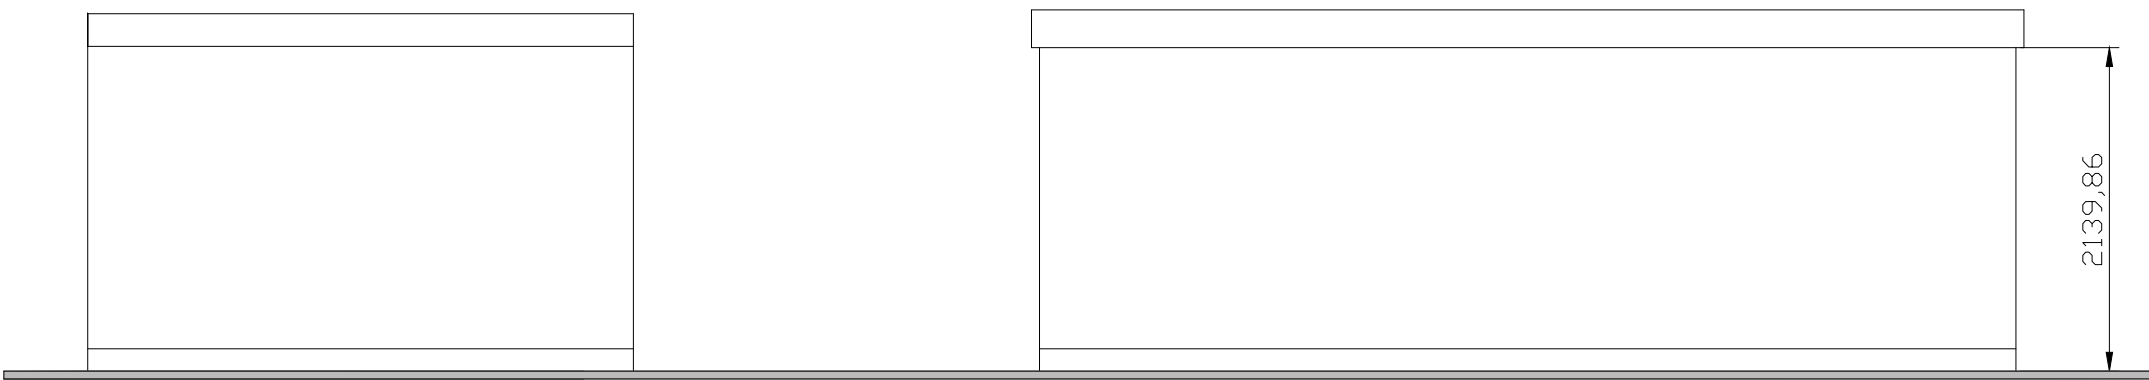



EXISTING FRONT ELEVATION 1:100

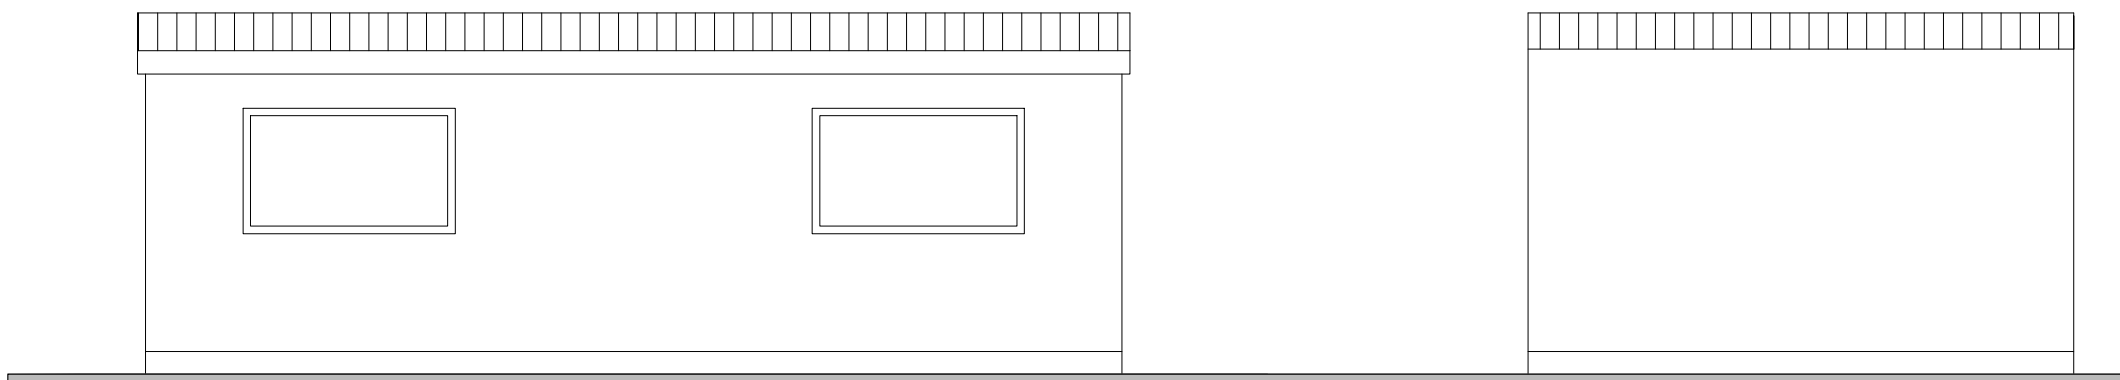


EXISTING FRONT ELEVATION 1:100

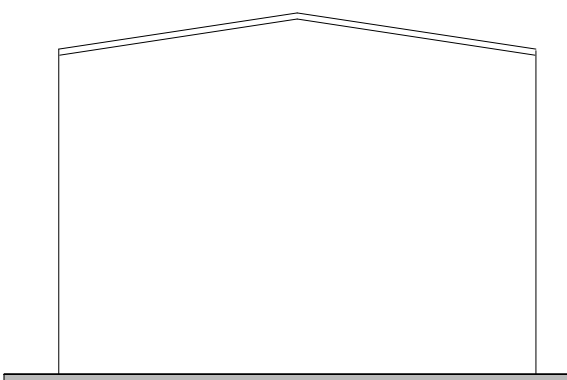


EXISTING SIDE ELEVATION 1:100

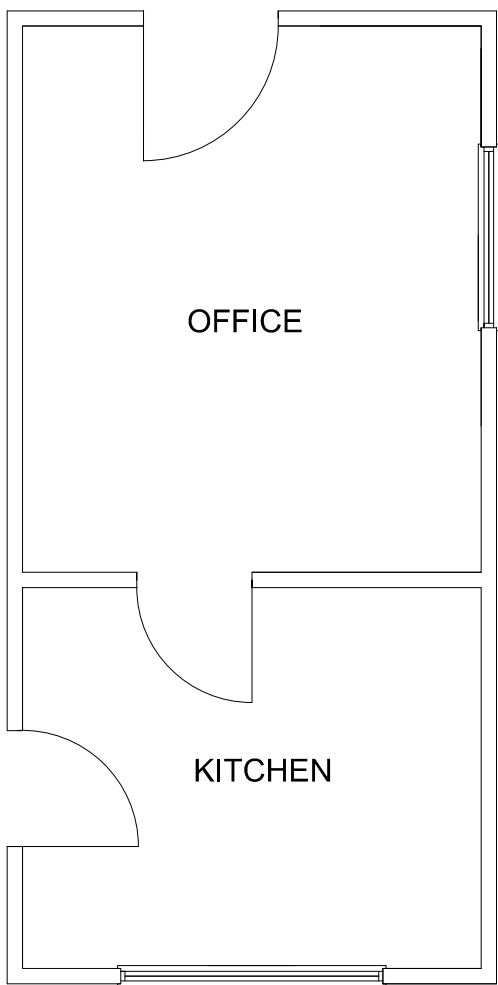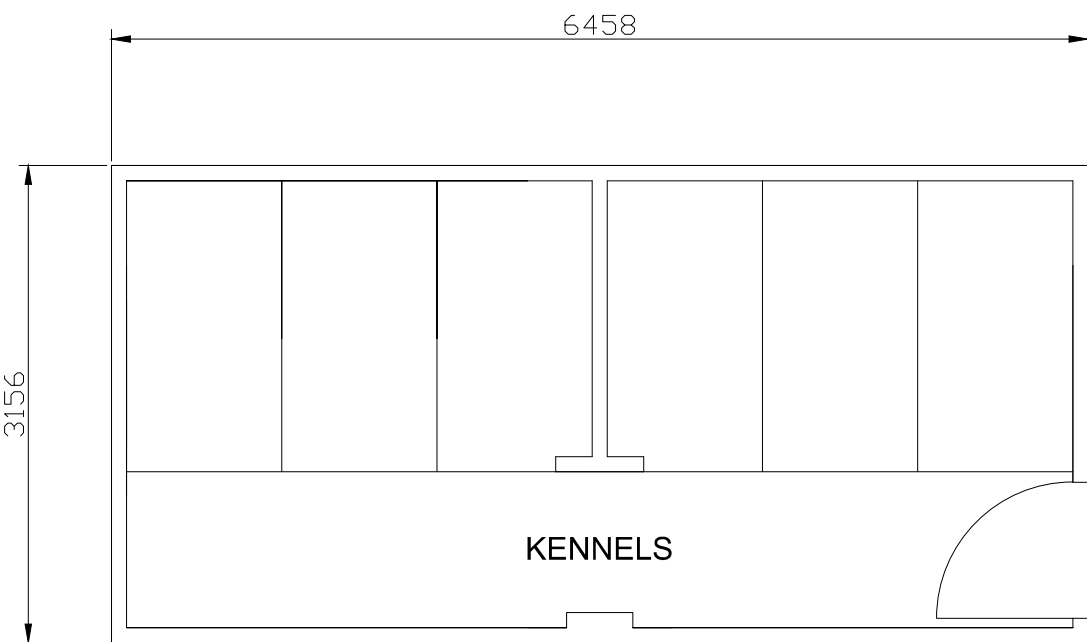

EXISTING GROUND FLOOR.
scale 1:100

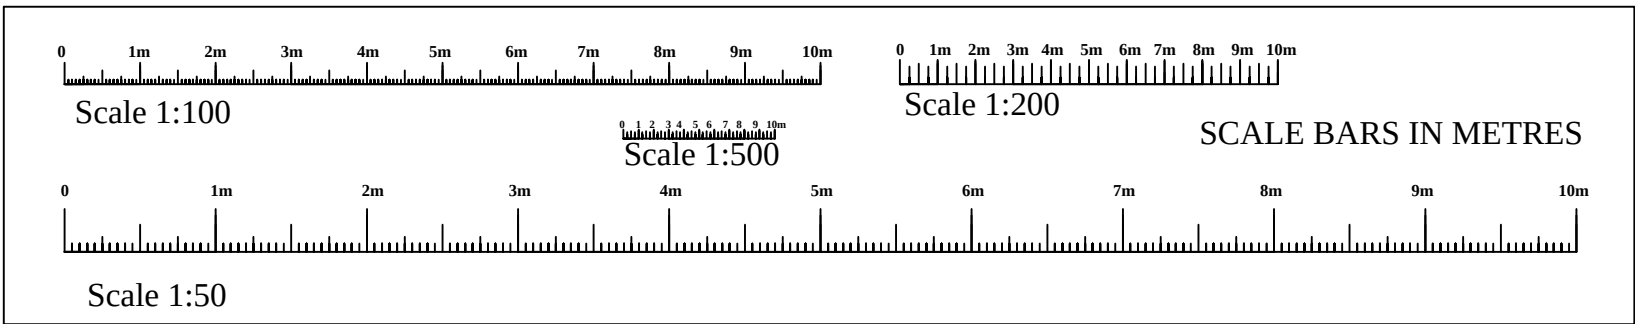

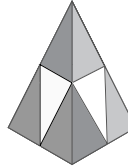client	
Mr and Mrs Parker.	
SITE ADDRESS	
Goldborough House Kennels and Cattery, 3 Broadtown, Swindon SN4 7QX	
PROJECT	
Proposed Kennel Outbuildings	
	
RAND PLANNING CONSULTANCY LTD	
Phil Rand Cherry Tree House Clardon lane Purton, Wiltshire SN5 4HN TEL 01793 771128	
Drawn by	Drawing No
Phil Rand	01
Scales	Date
1:500 1:100 1:50	10th April 2026