
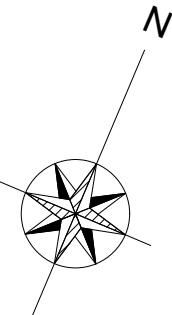


D-D

D-D

D-D

D-D

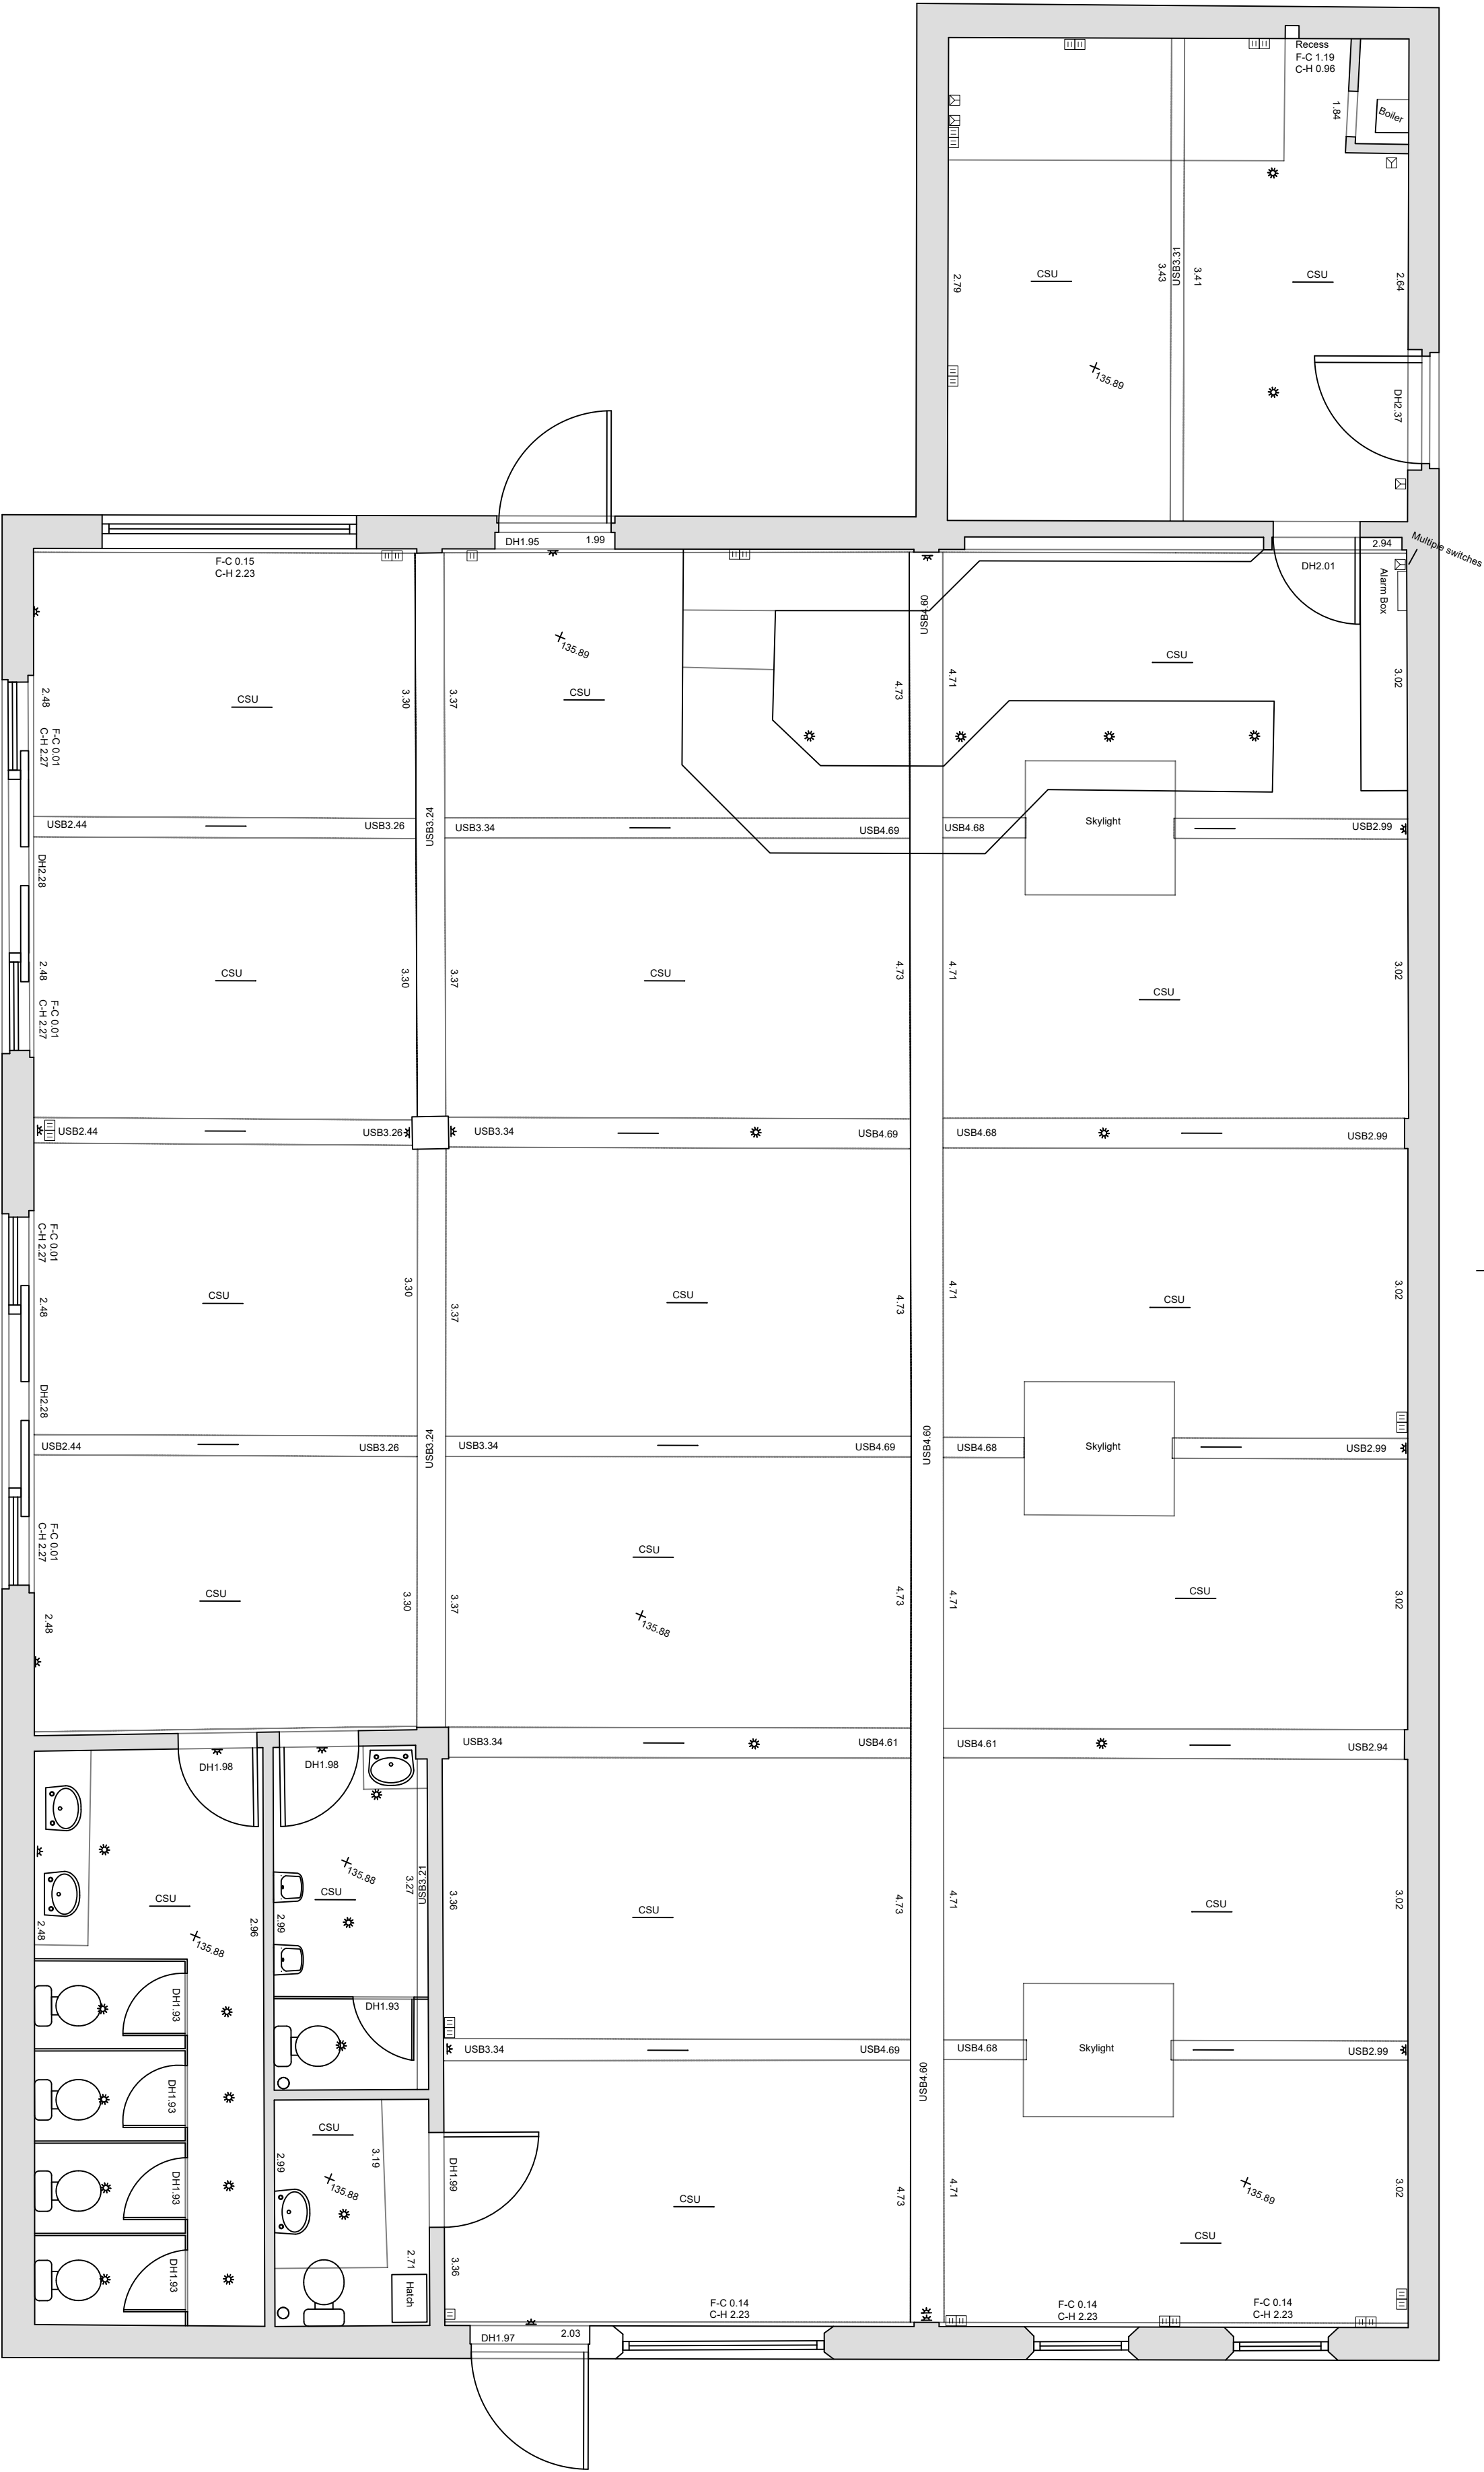

0 1 2 3 4 5 M
SCALE MEASUREMENTS SHOWN IN METRES.
ACCURACY OF SCALE CAN ONLY BE ASSURED ON
PROPERLY CALIBRATED MACHINERY

Revisions		
A	14-04-26	Scale bar revised.

VERITY & BEVERLEY
ARCHITECTS DESIGNERS
The Coach House | 4 The Chipping | Tetbury | Glos. | GL8 8ET
Telephone 01666 503516 | www.verity-beverley.co.uk

HOLFORD ARMS,
KNOCKDOWN
ALTERATIONS
FUNCTION ROOM PLAN & ROOF PLAN
AS EXISTING

Scale: 1:50	25.1598/30
Date: Nov 2025	
Drawn: DLS	
Size: A1	
Revision	A