




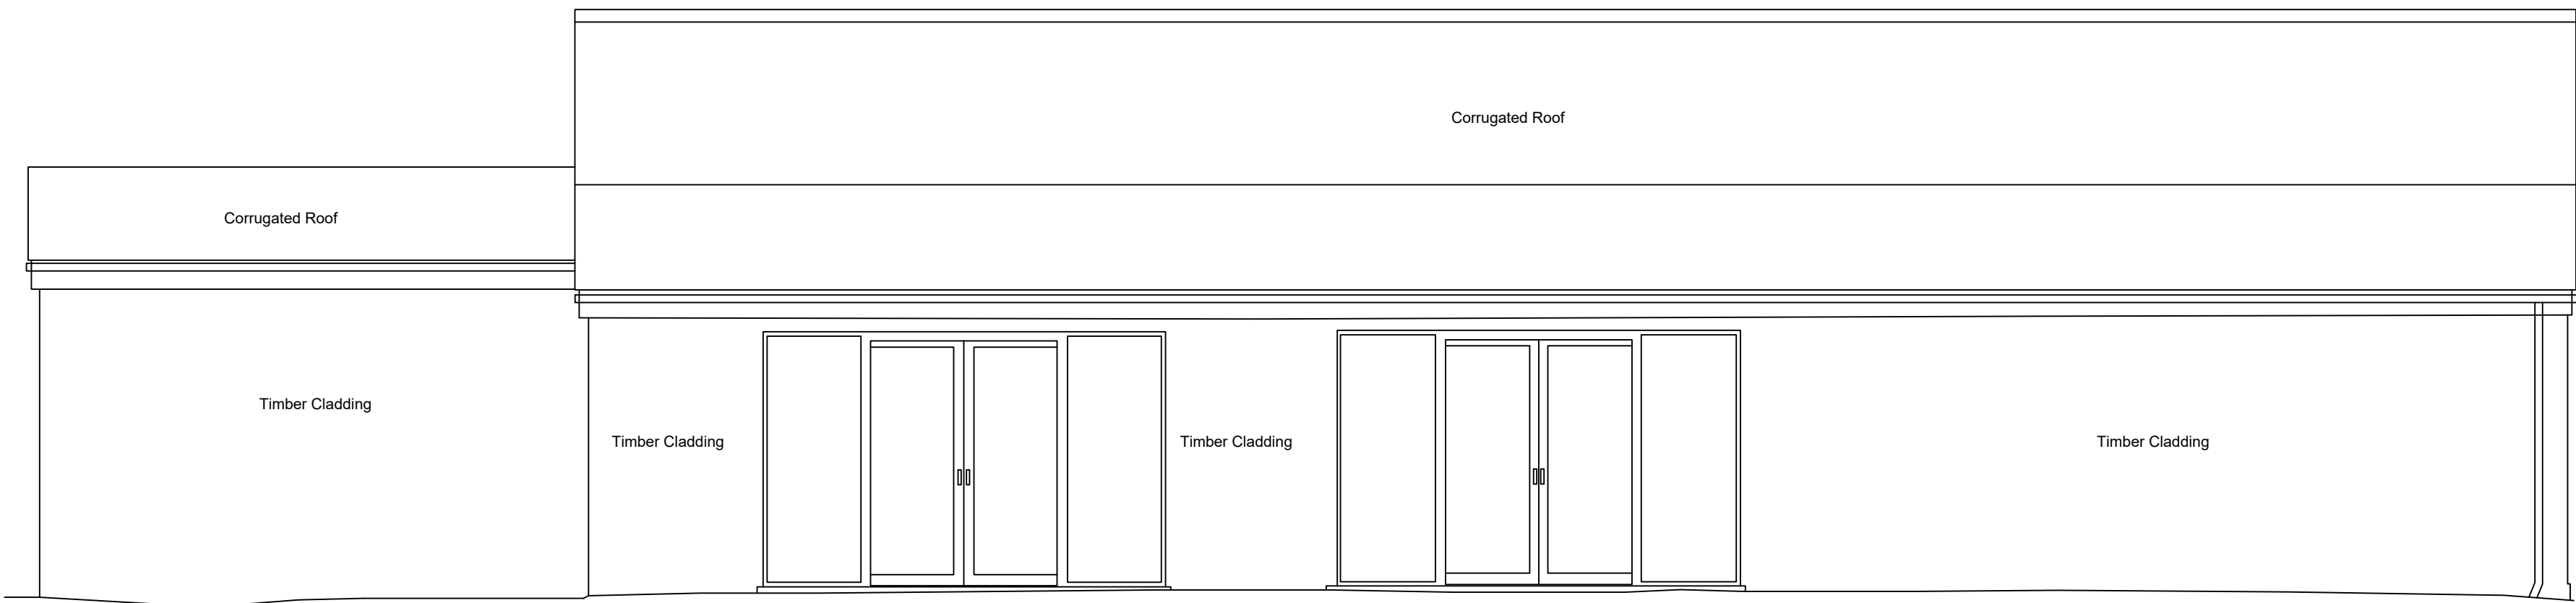


West Elevation

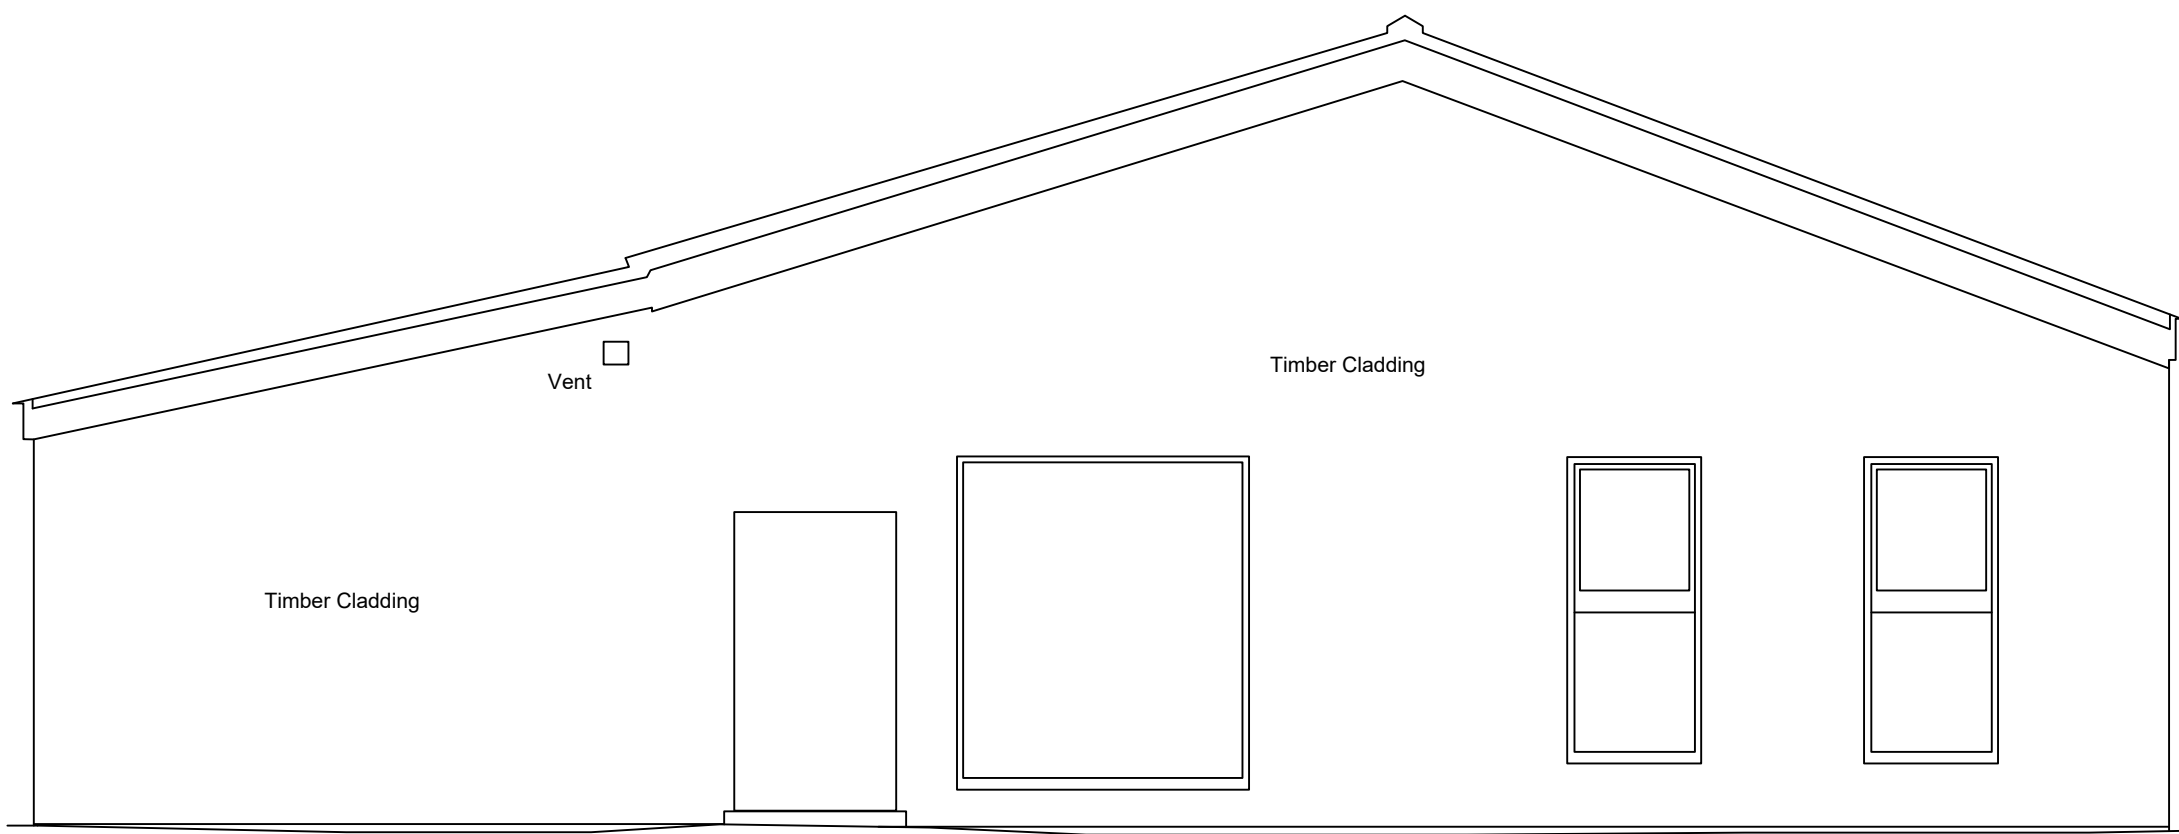

South Elevation

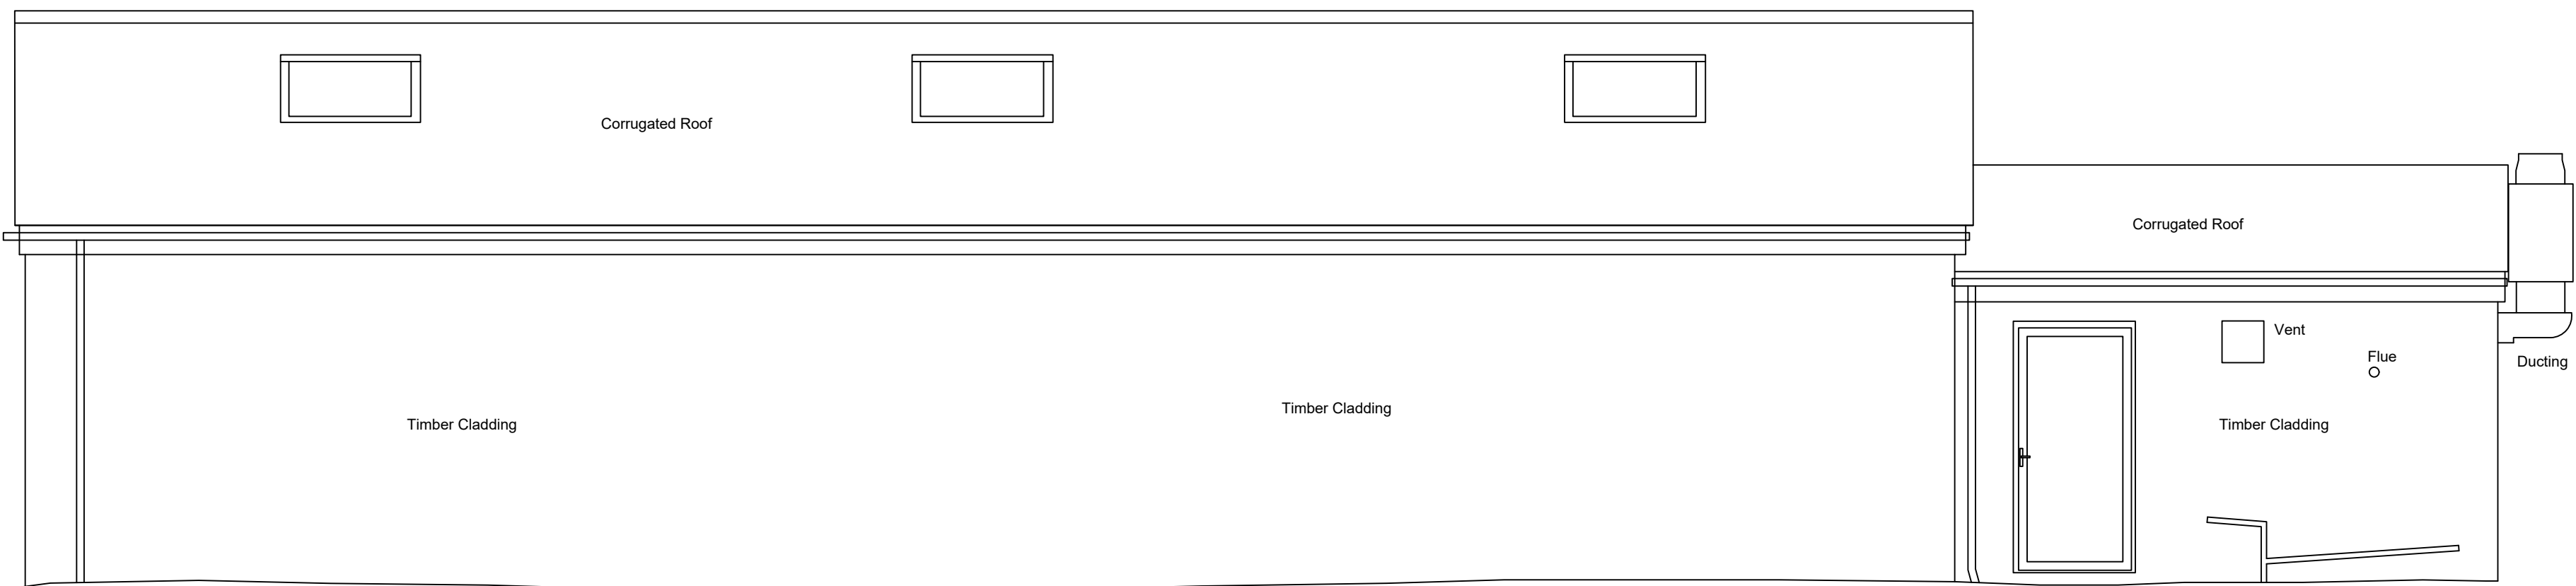

East Elevation

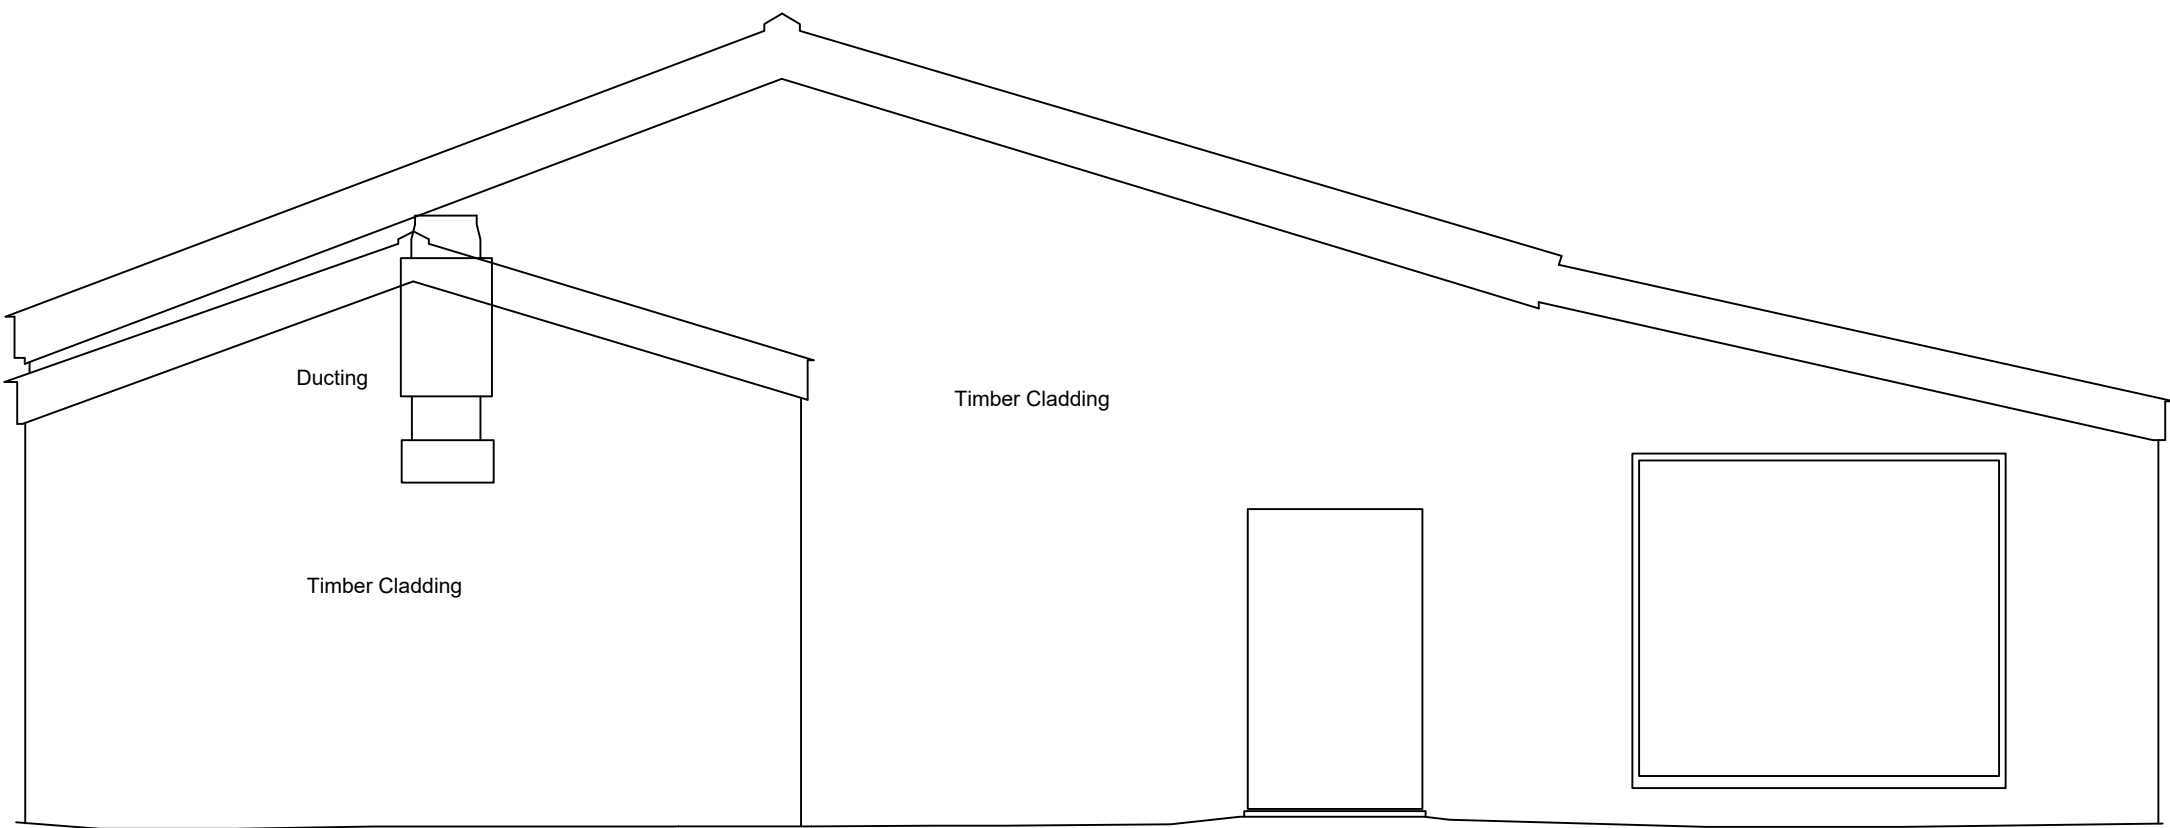

North Elevation

Revisions		
A	14-04-26	Scale bar revised.

VERITY & BEVERLEY
ARCHITECTS DESIGNERS
The Coach House | 4 The Chipping | Tetbury | Glos. | GL8 8ET
Telephone 01666 503516 | www.verity-beverley.co.uk

HOLFORD ARMS,
KNOCKDOWN
ALTERATIONS
FUNCTION ROOM ELEVATIONS
AS EXISTING

0 1 2 3 4 5 M
SCALE MEASUREMENTS SHOWN IN METRES.
ACCURACY OF SCALE CAN ONLY BE ASSURED ON
PROPERLY CALIBRATED MACHINERY

© Copyright

Scale: 1:50	25.1598/31
Date: Nov 2025	
Drawn: DLS	
Size: A1	
Revision	A