



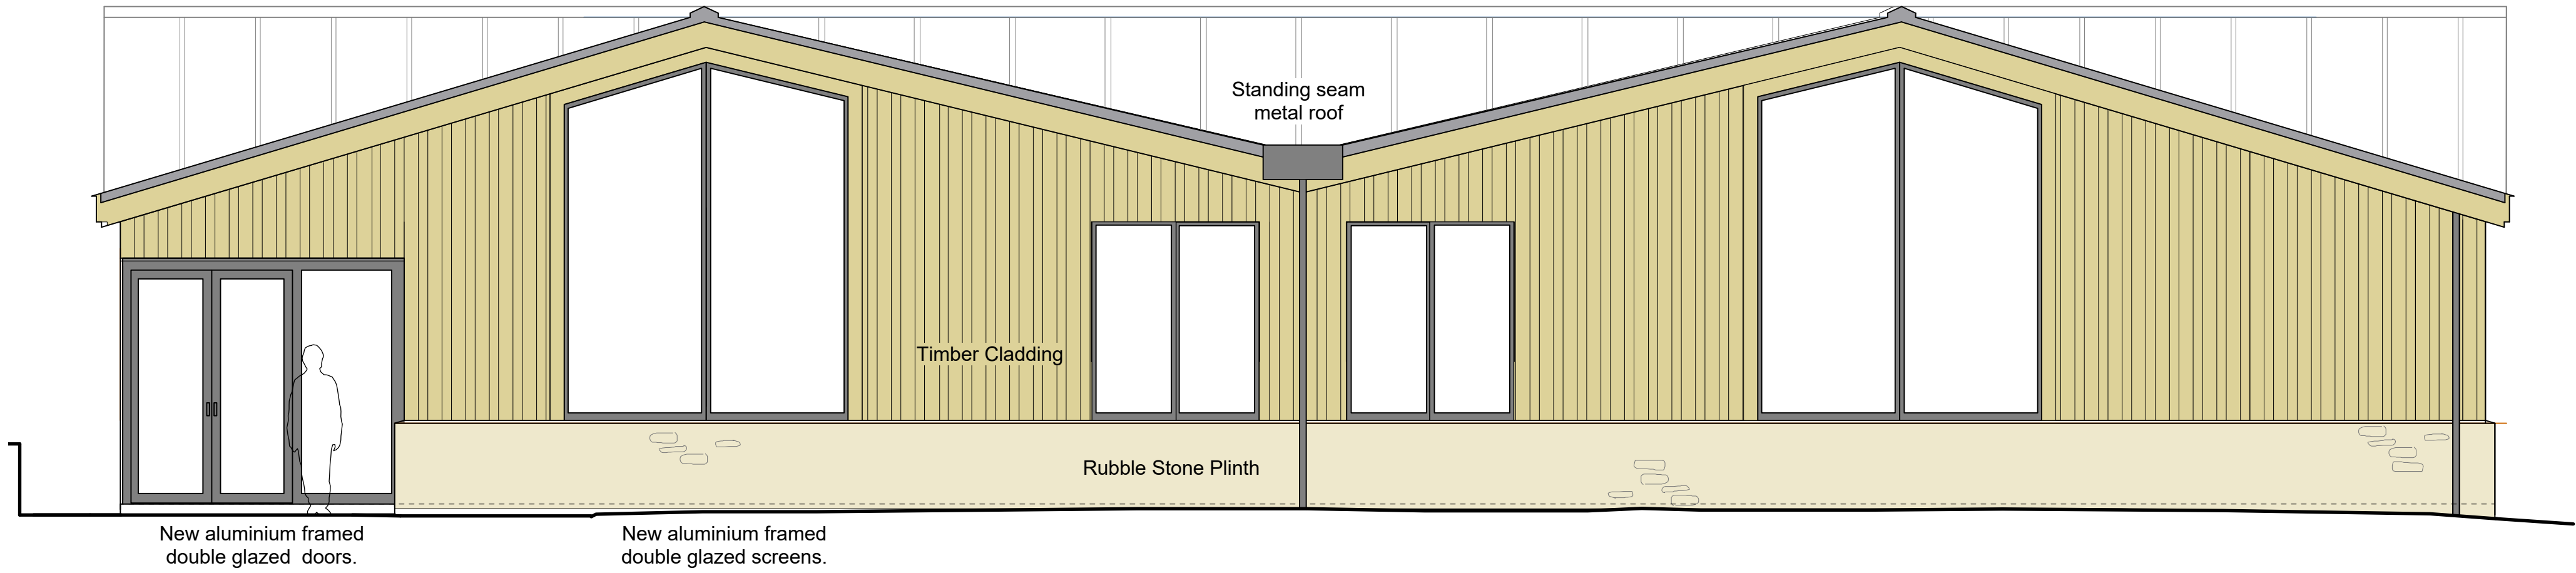

West Elevation

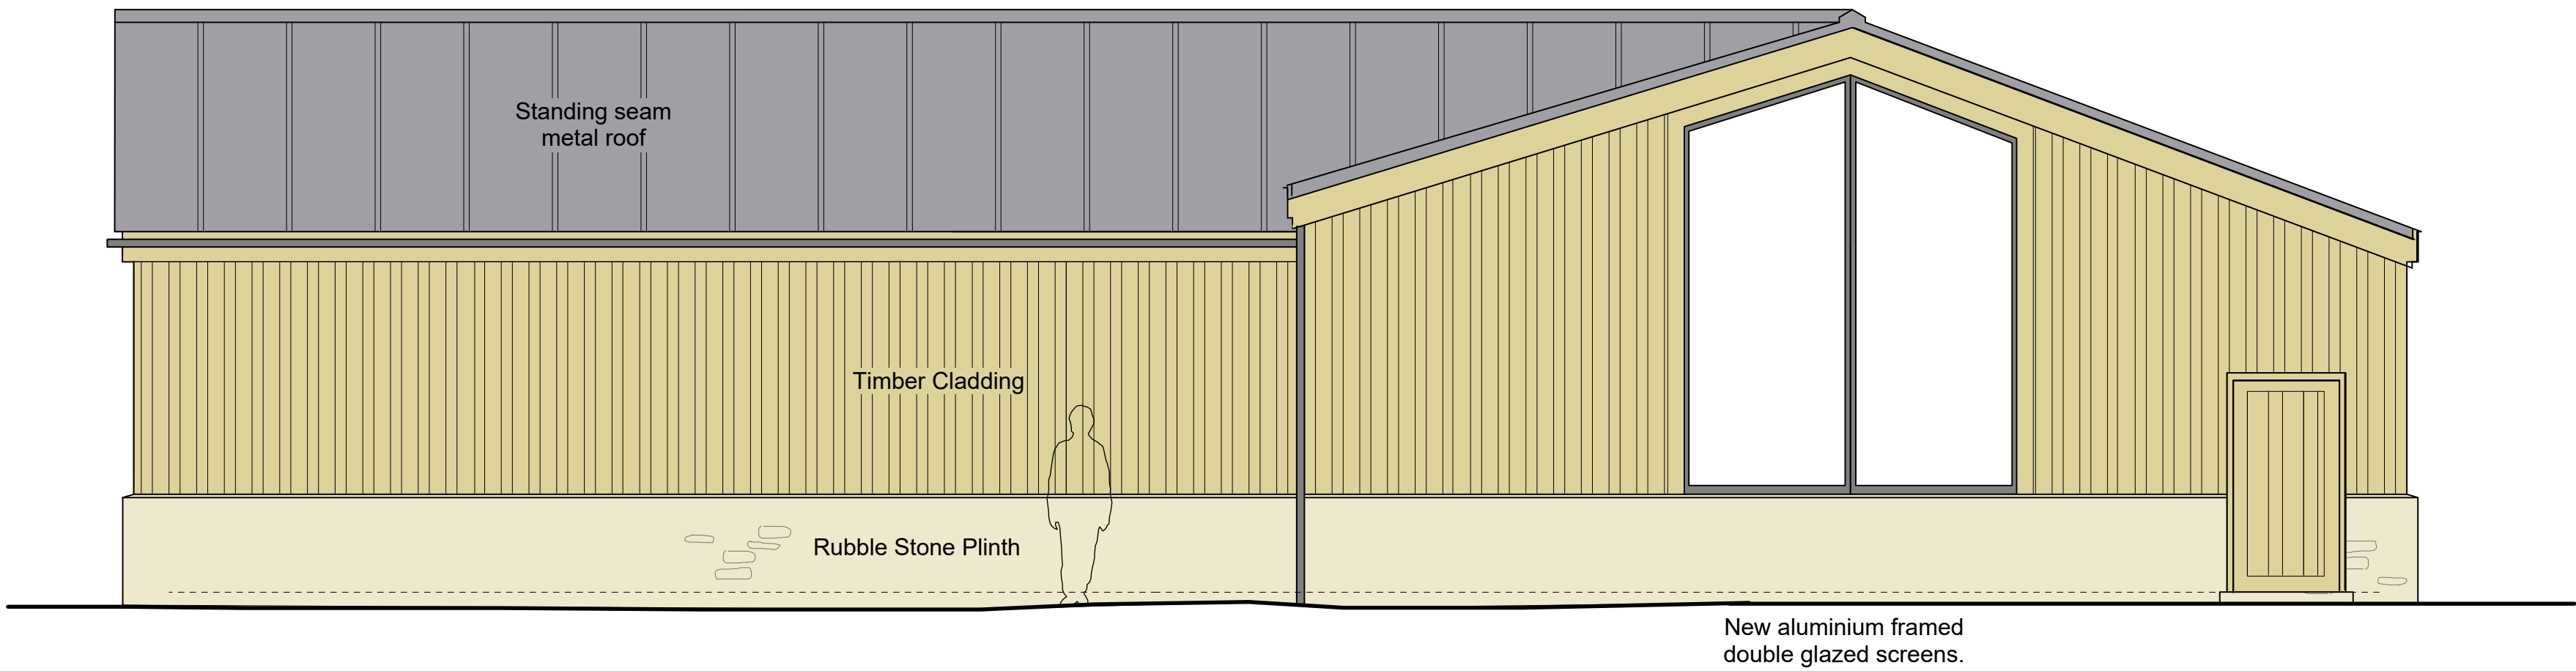

South Elevation

Revisions		
A	14-04-26	Scale bar revised.

VERITY & BEVERLEY

ARCHITECTS DESIGNERS

The Coach House | 4 The Chipping | Tetbury | Glos. | GL8 8ET
Telephone 01666 503516 | www.verity-beverley.co.uk

HOLFORD ARMS,
KNOCKDOWN

ALTERATIONS

FUNCTION ROOM ELEVATIONS
AS PROPOSED 1/2



SCALE MEASUREMENTS SHOWN IN METRES.
ACCURACY OF SCALE CAN ONLY BE ASSURED ON
PROPERLY CALIBRATED MACHINERY

© Copyright

Scale: 1:50	25.1598/34
Date: Nov 2025	
Drawn: DLS	
Size: A1	Revision
	A