



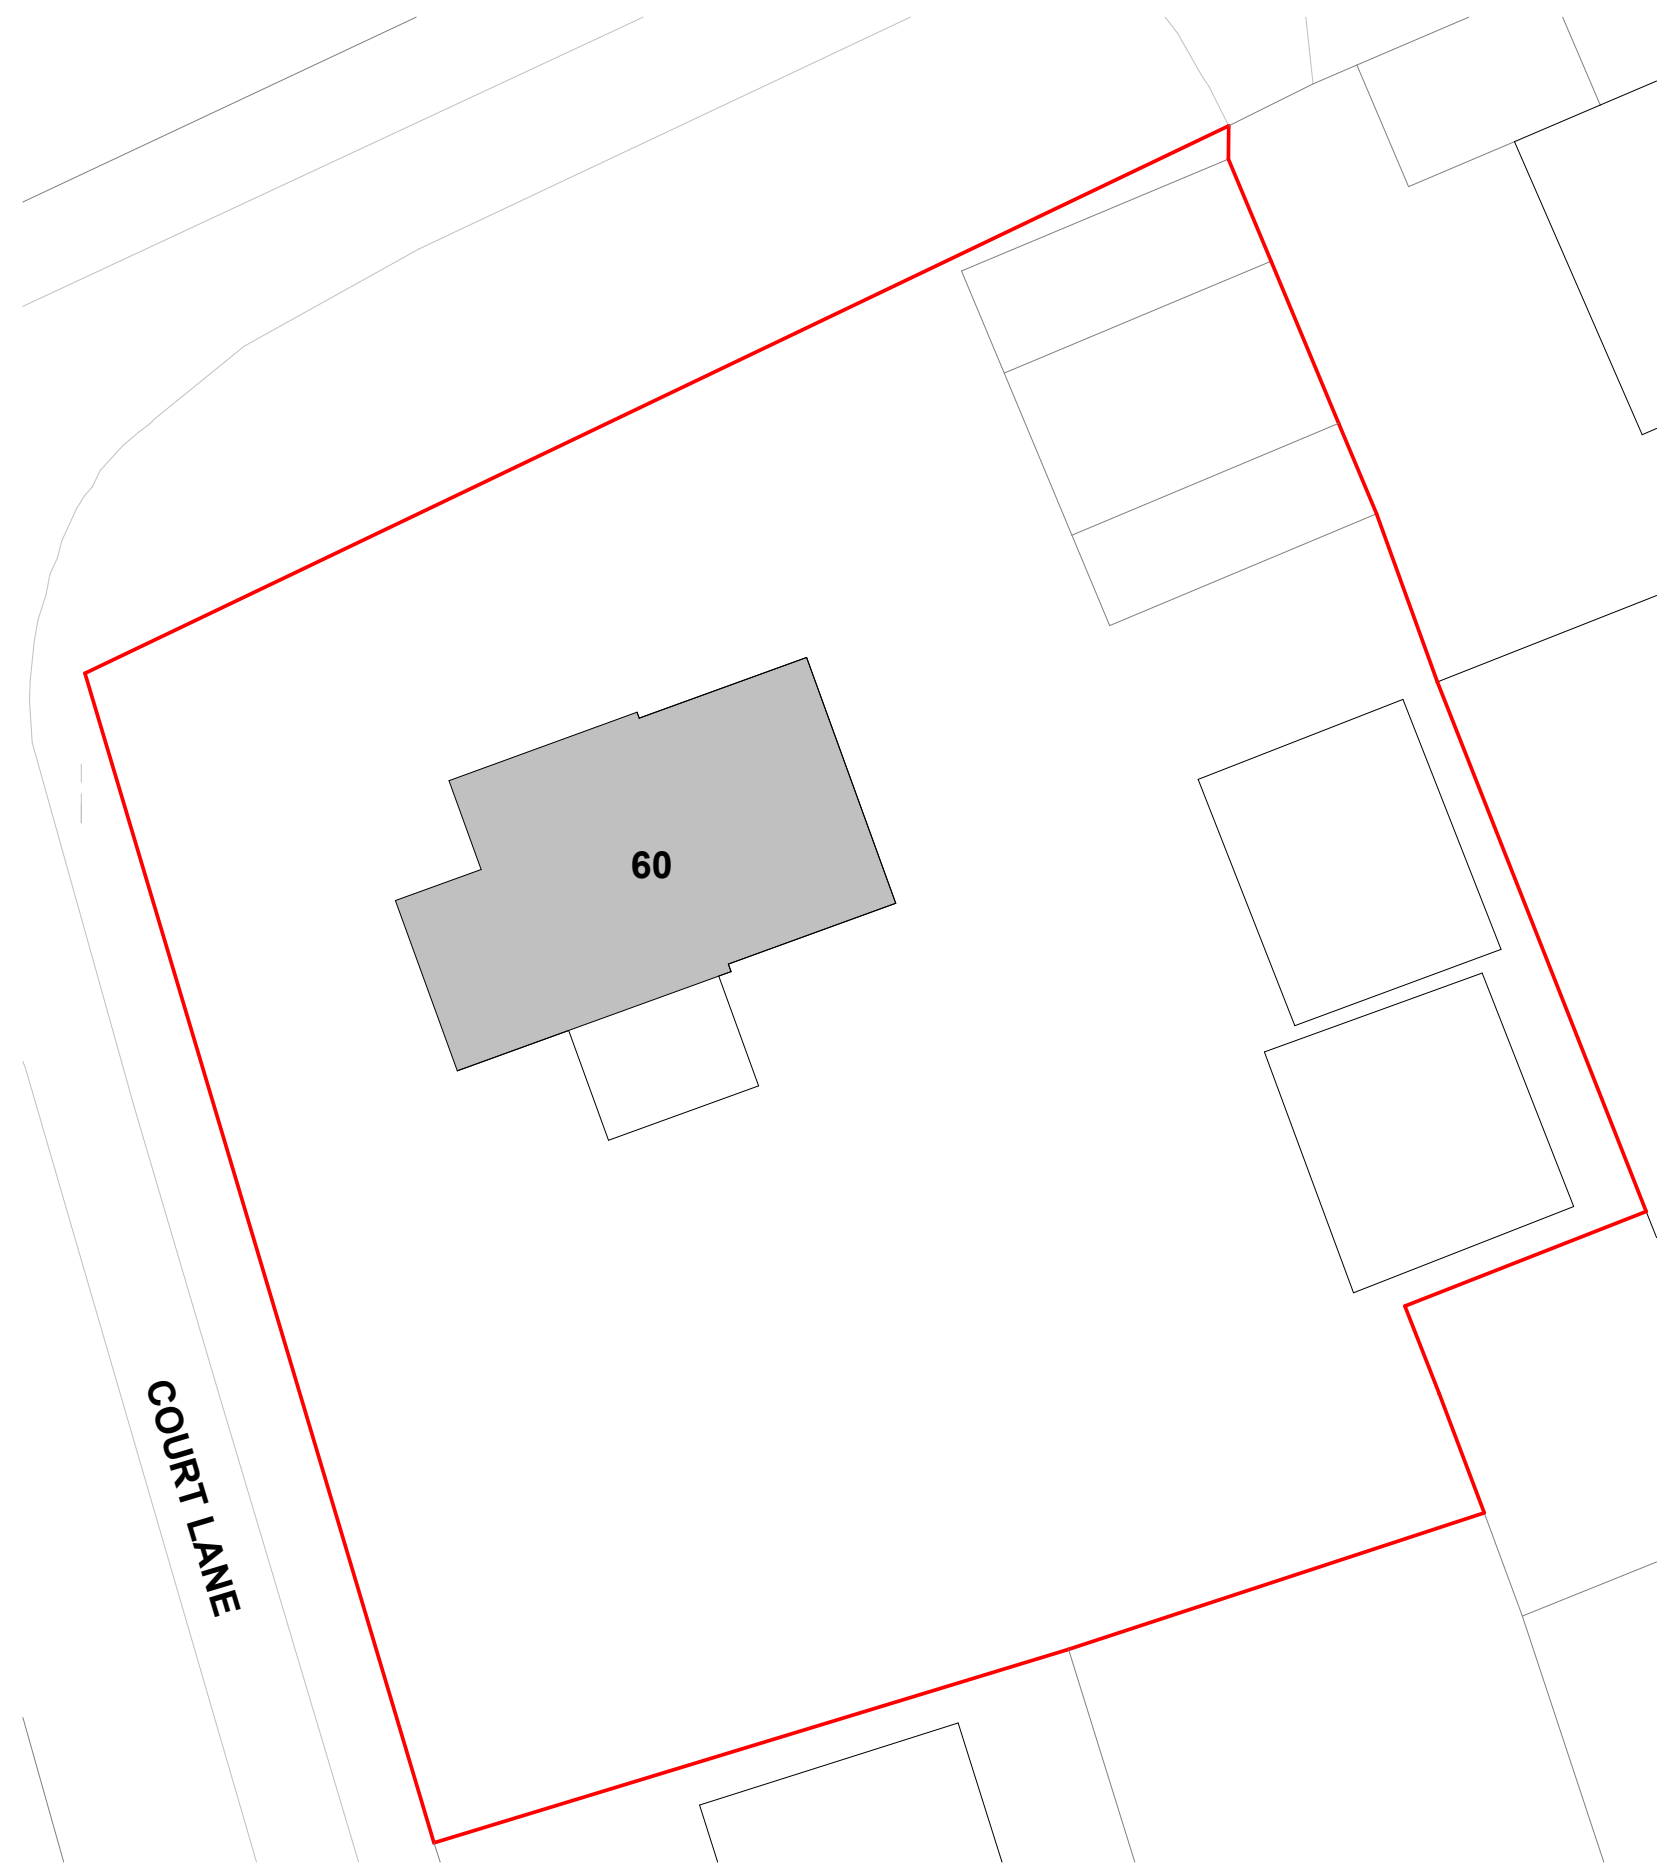

ES Existing Site Plan
1 : 200

0m 4m 8m 12m 16m 20m

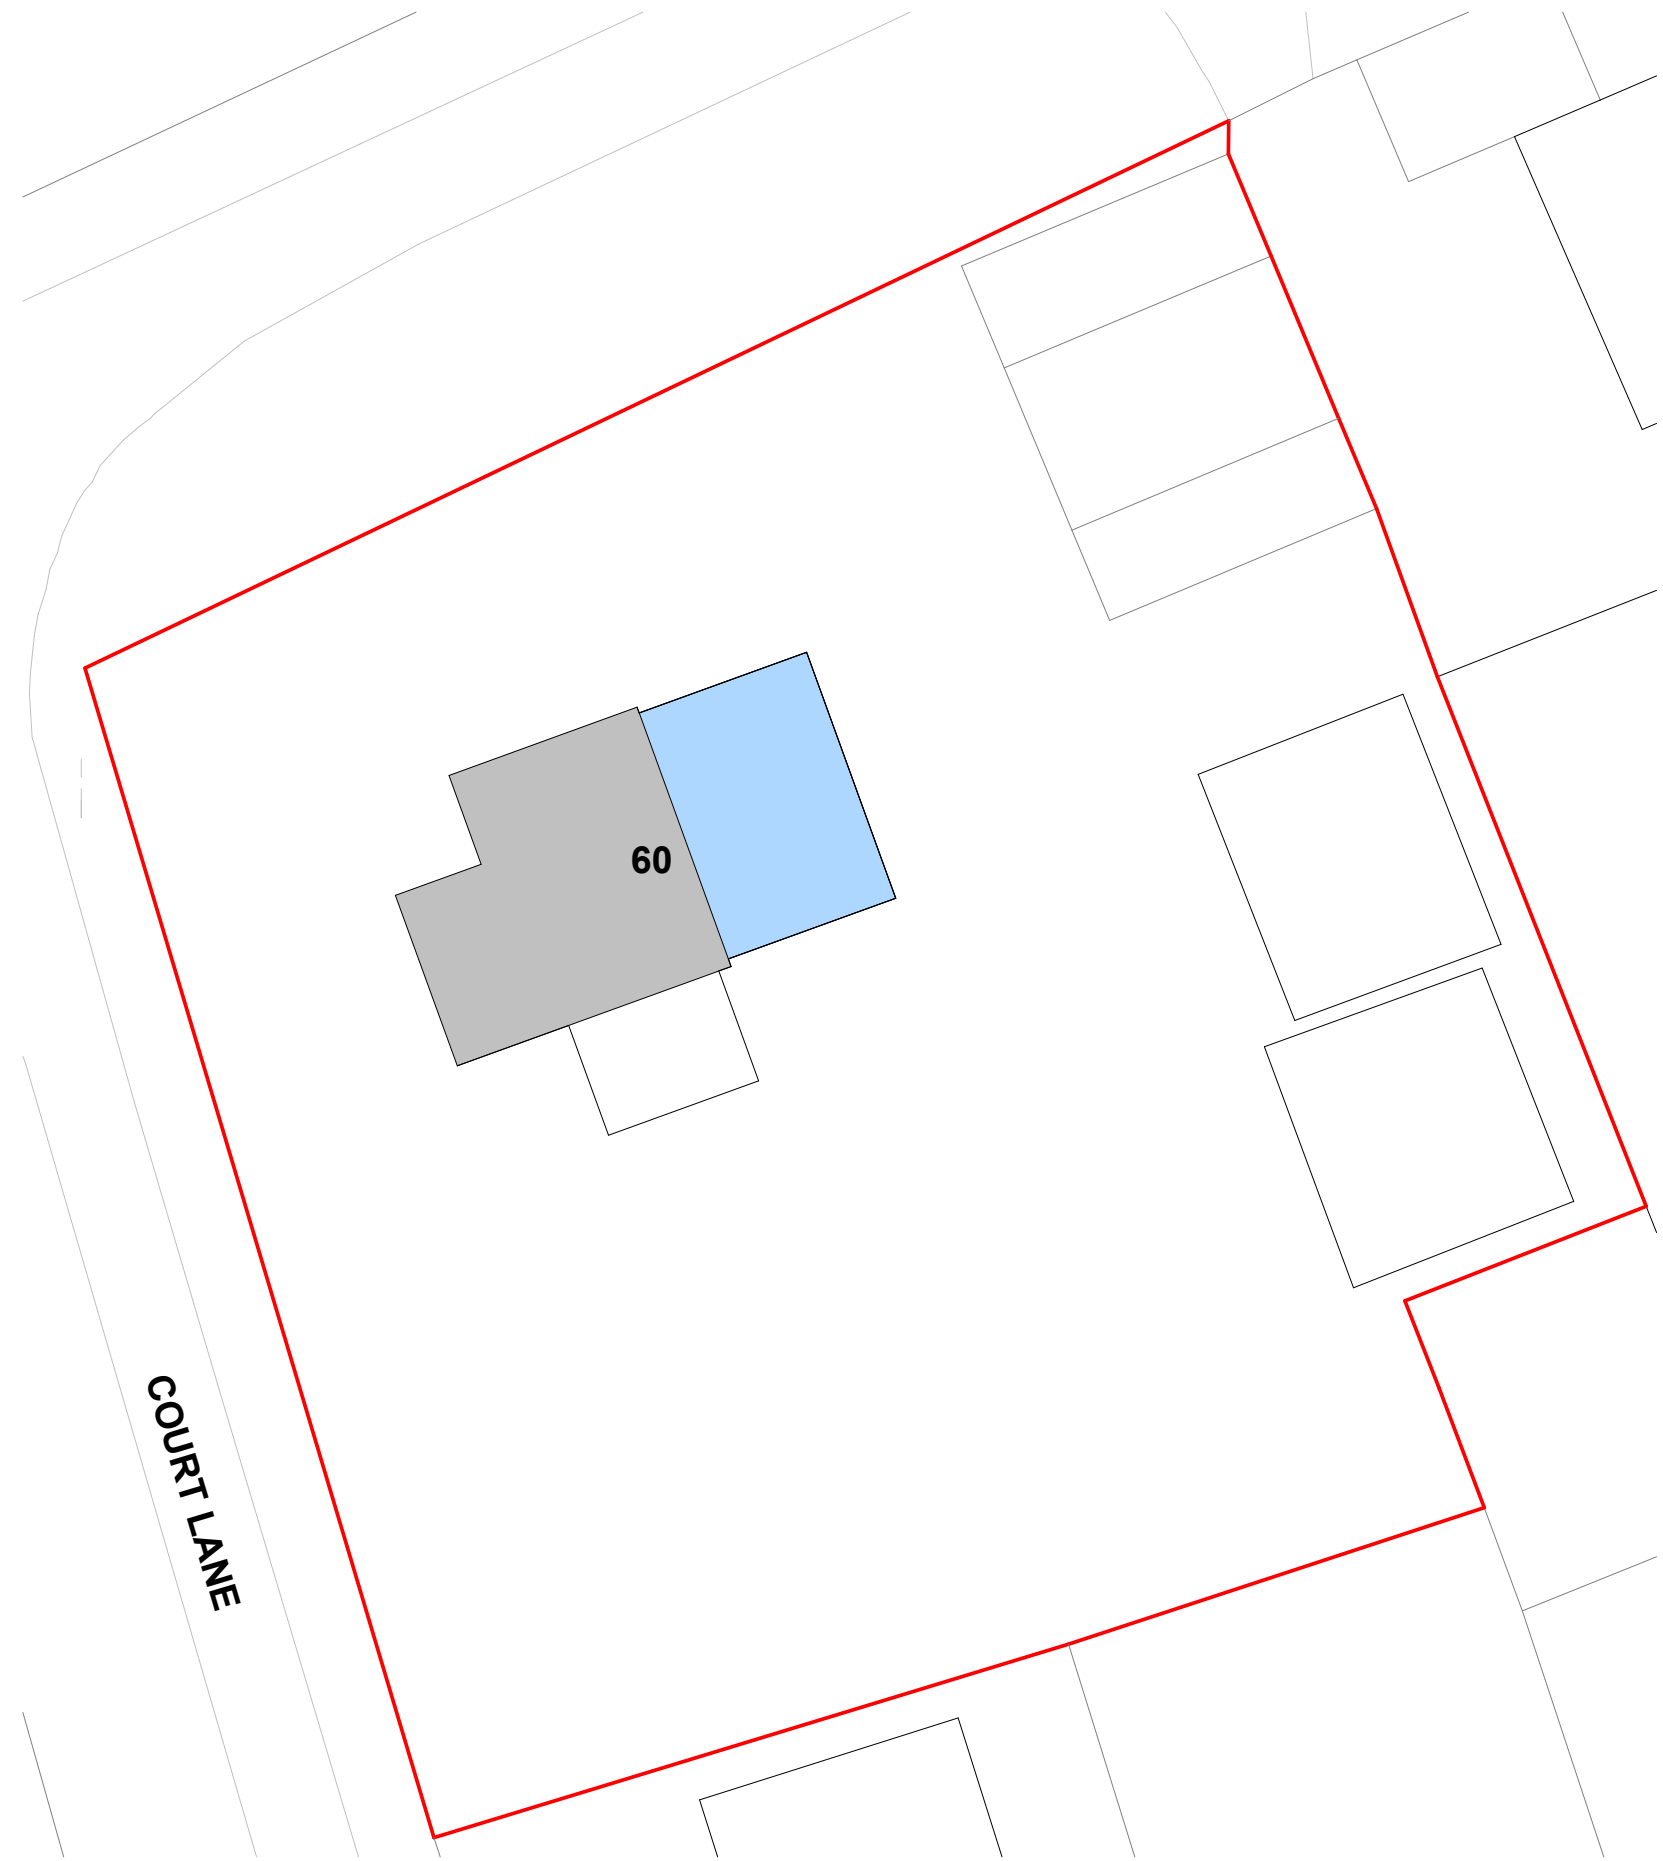


PS Proposed Site Plan
1 : 200

0m 4m 8m 12m 16m 20m

Responsibility is not accepted for errors made by others in scaling from this drawing. All construction information should be taken from figured dimensions only.

0mm 50mm

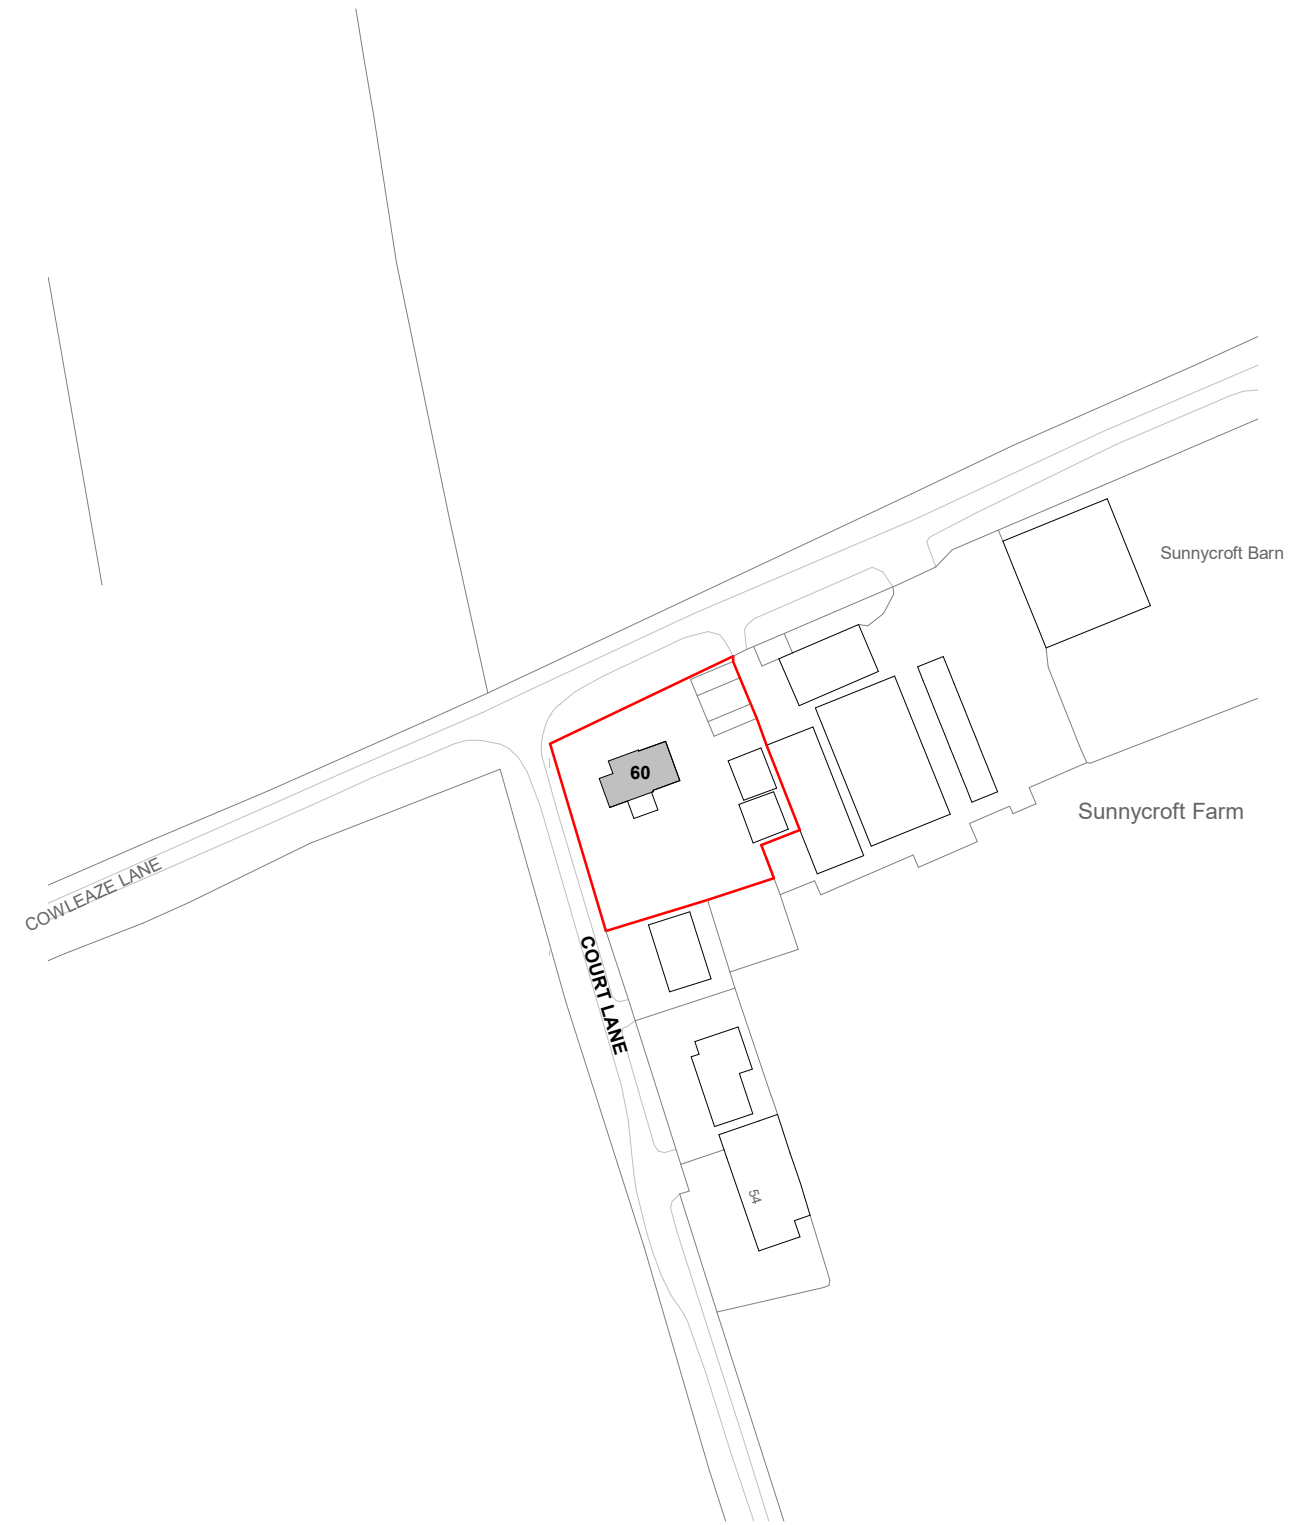

LP Site Location Plan
1 : 1250

0m 25m 50m 75m 100m 125m

NOTE:
Studio Zed take no responsibility for the accuracy of the boundary. All coordinates to be checked on site and correlated against land registry ownership boundary.

KEY:


Site Boundary Line

Denotes Existing Property

Denotes Area of Proposed Works

NORTH

PL	PL01	16.04.26	Planning Issue	
STATUS	REV	DATE	DESCRIPTION	
CLIENT				REVISED BY
Mr Sam Menday				ZW
				CHECKED BY
60 Court Lane, Edington, Westbury				ORIGINATOR NO
BA13 4NR				727
CONSULTANT				

 

ARCHITECTURAL
SERVICES



MG
BUILDING
THE COMPLETE DESIGN & BUILD SERVICE

21 Langley Road Trowbridge Wiltshire BA14 0LL
Tel: 01225 342837
Mobile: 07389 809794 & 07831 817906

PROJECT
First Storey Extension, Inc. Internal and External Alterations
60 Court Lane, Edington, Westbury

DRAWING TITLE
Site Location & Site Plans

SUITABILITY STATUS PL : PLANNING	SCALE As indicated @ A2
YEAR DESIGNER PROJECT SHEET NUMBER 26-SZ-727-0010	REVISION PL01