




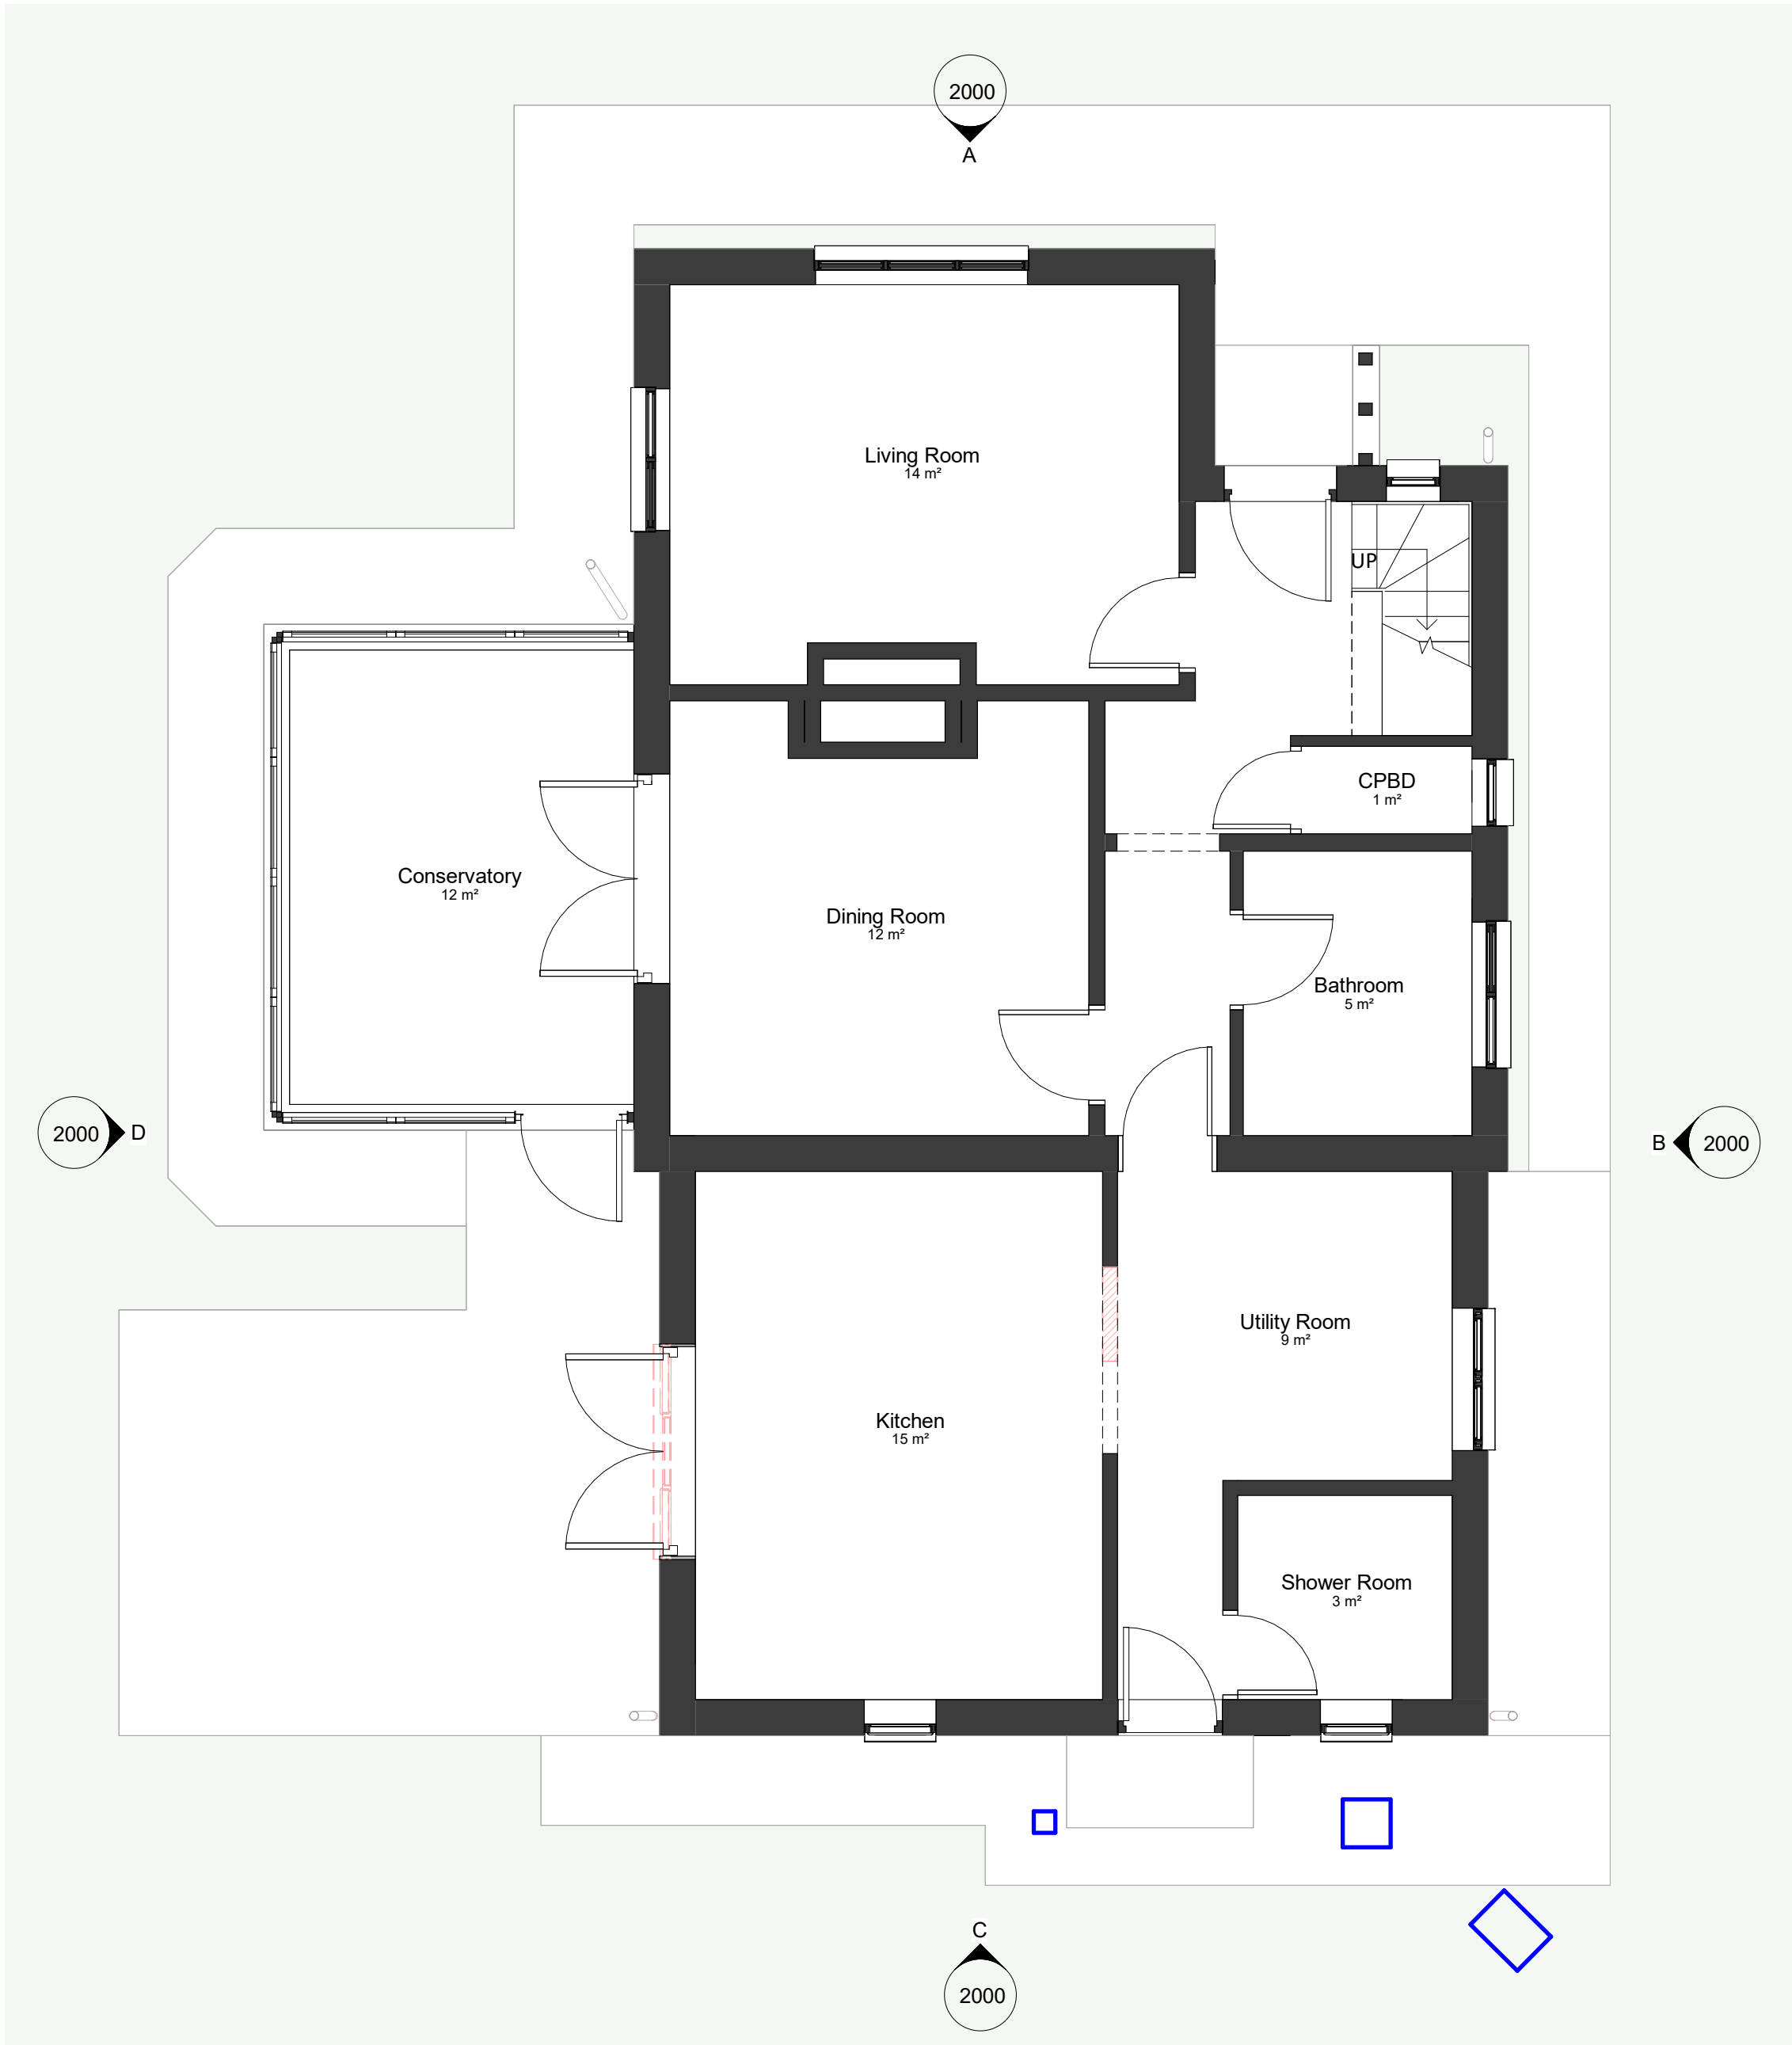


00 Proposed Ground Floor Plan
1 : 50

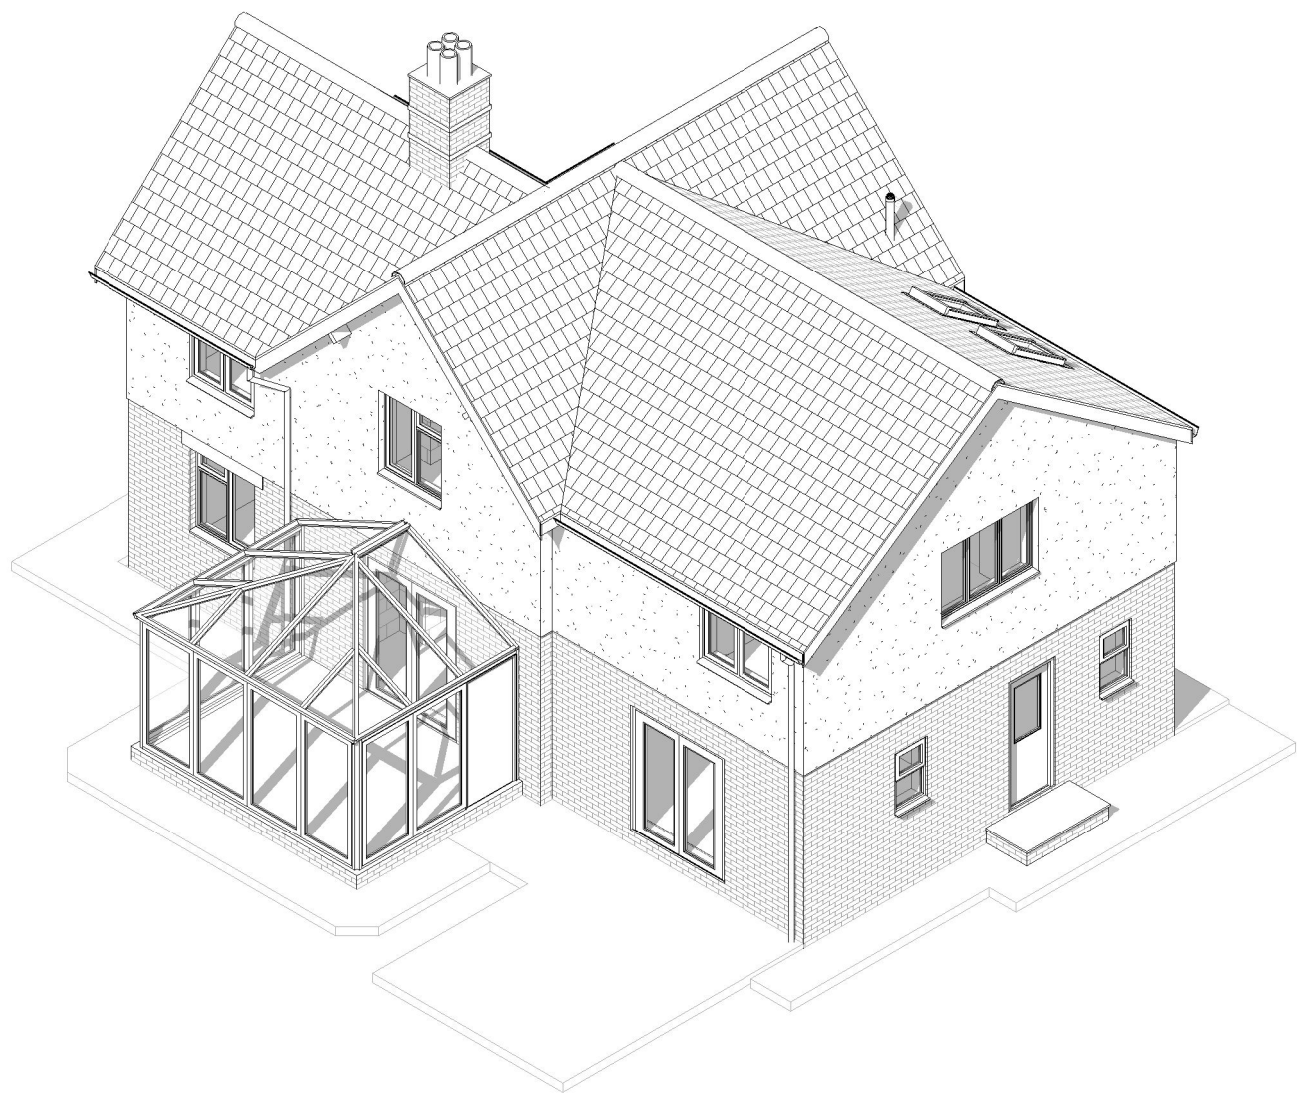


3D Proposed AXO

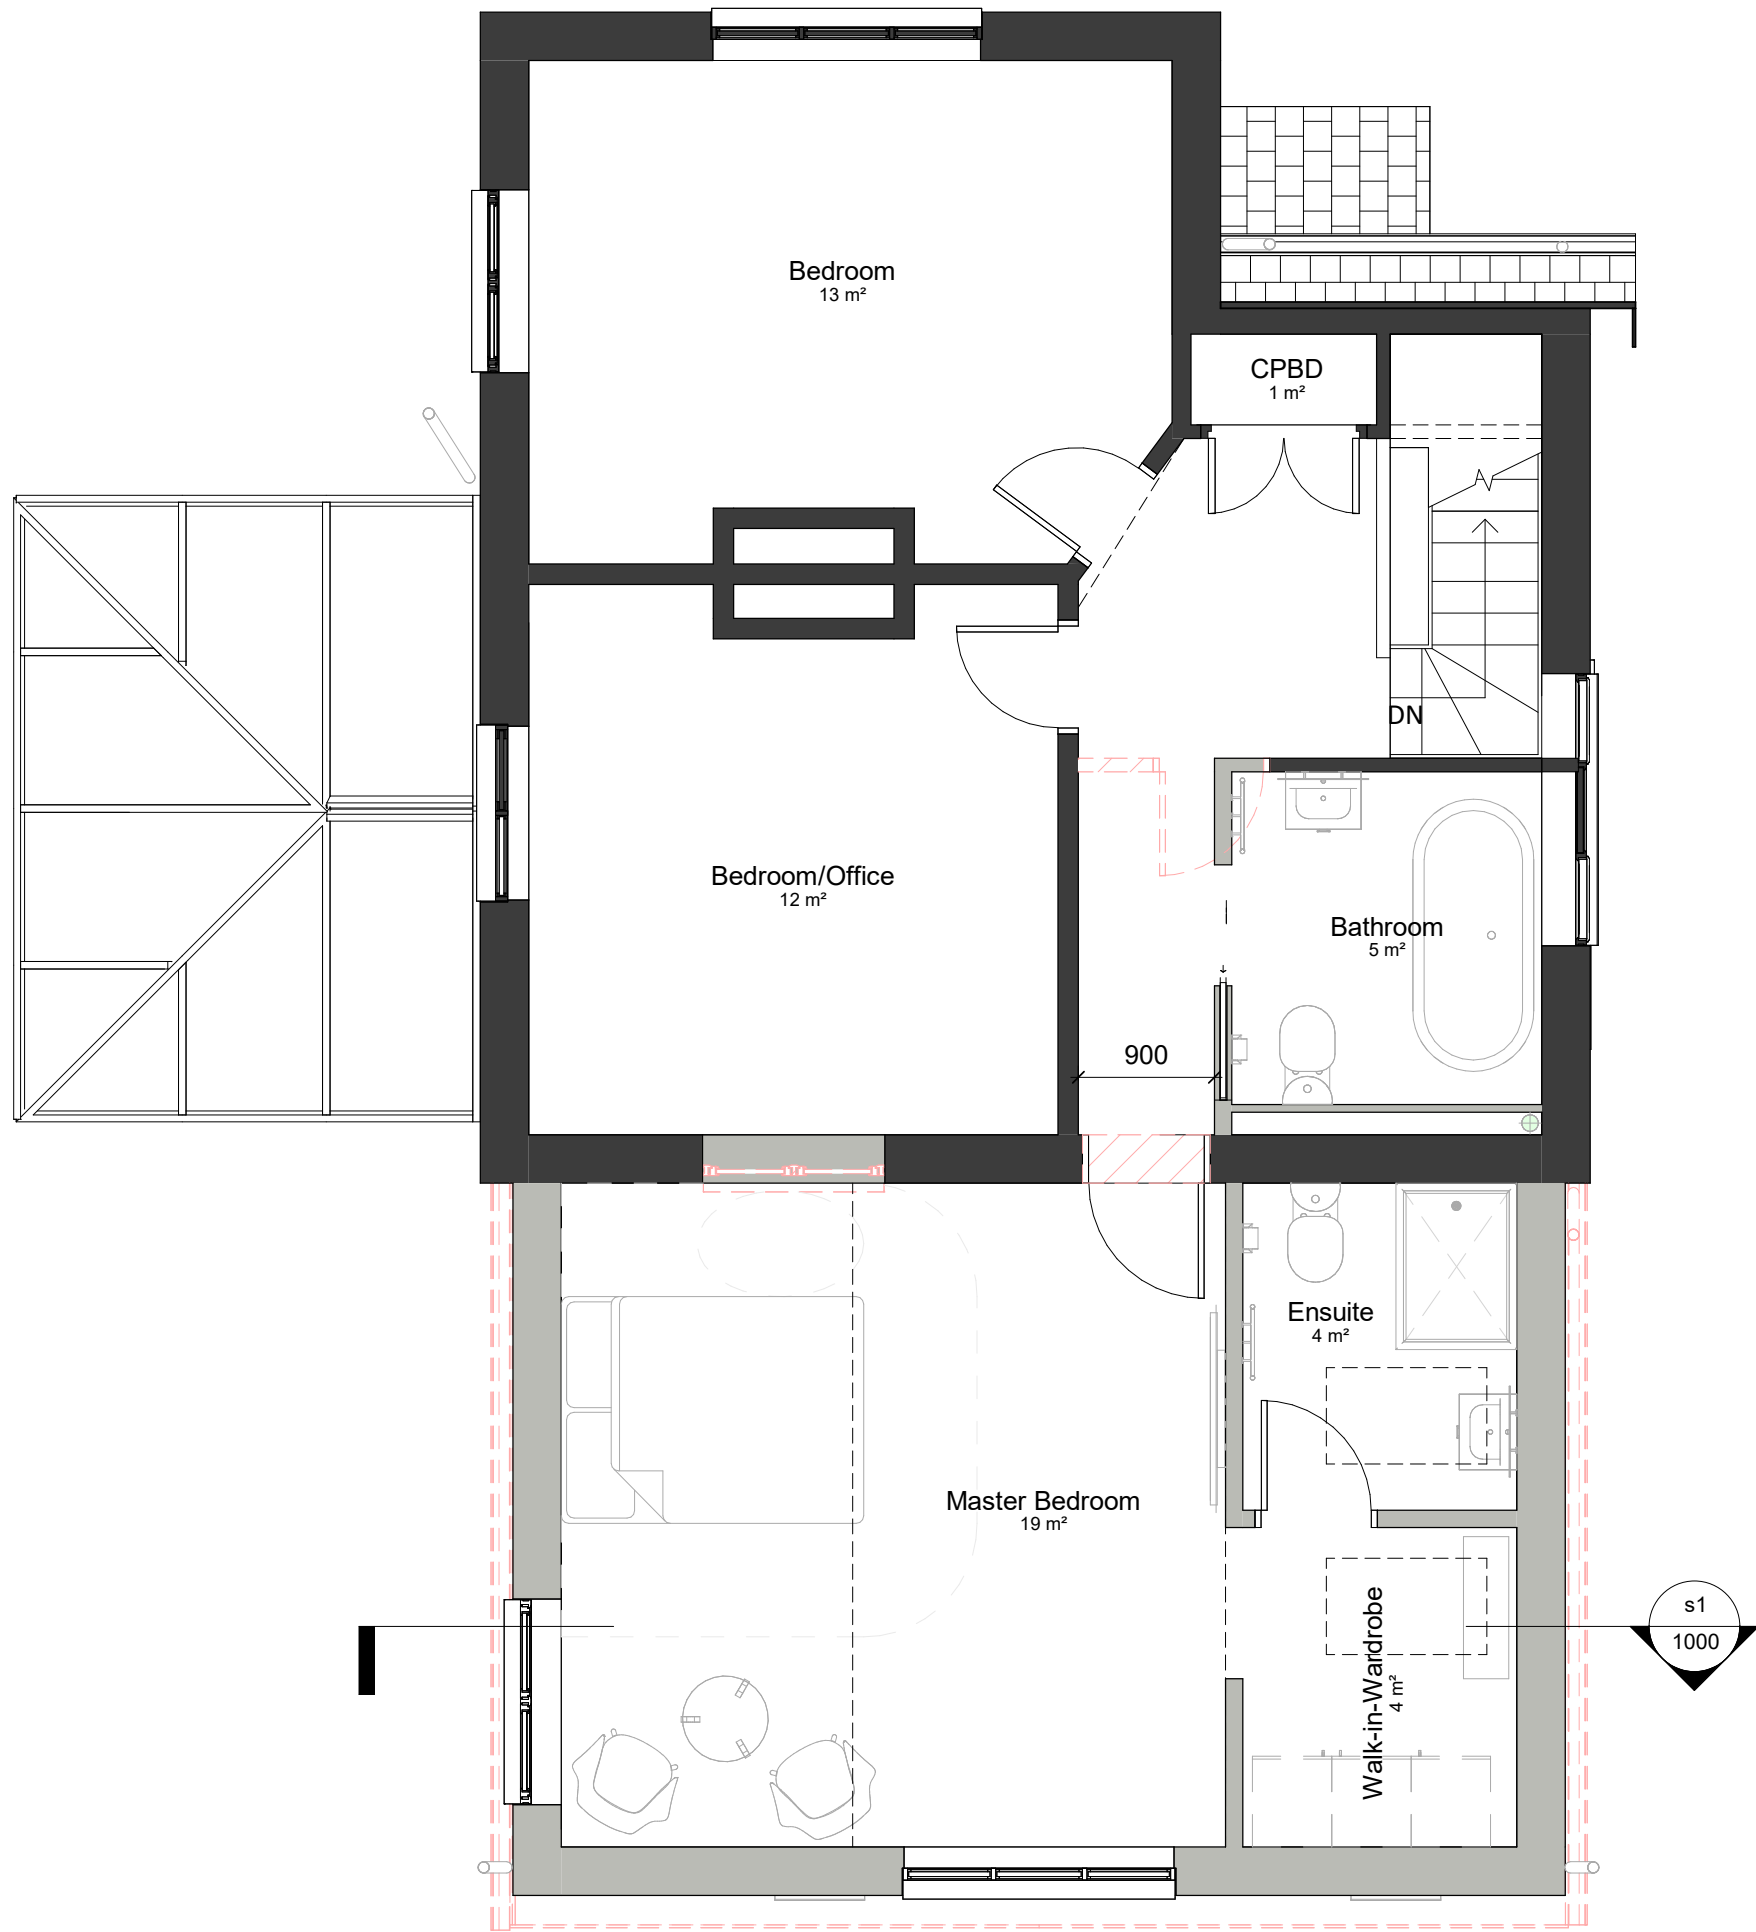

01 Proposed First Floor Plan
1 : 50

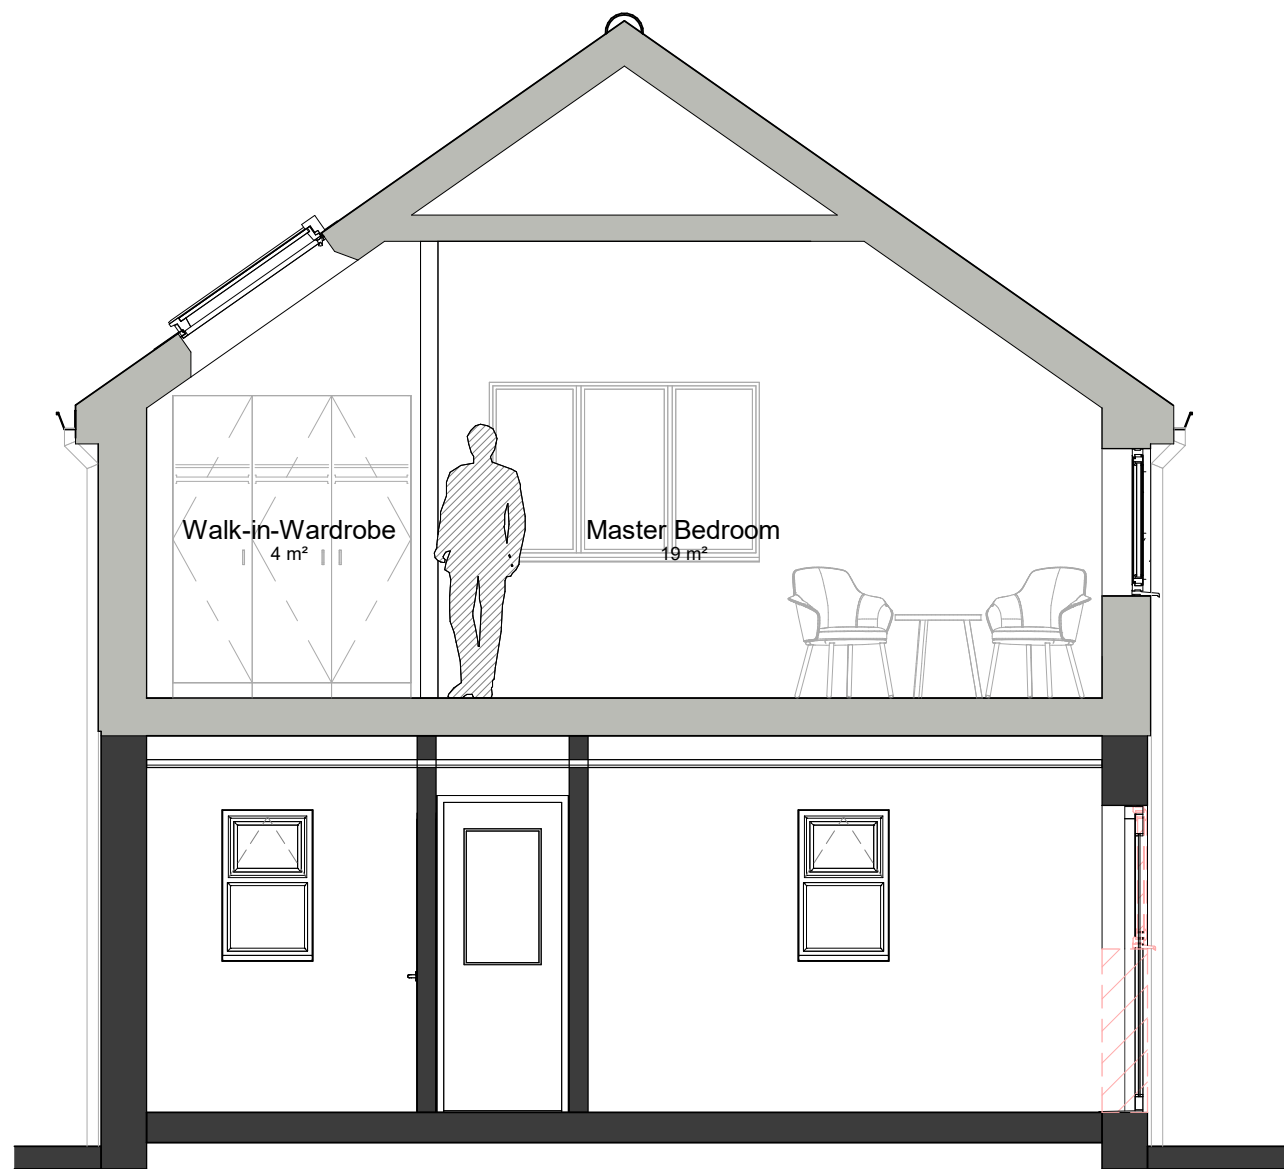

s1 Proposed Section 01
1 : 50

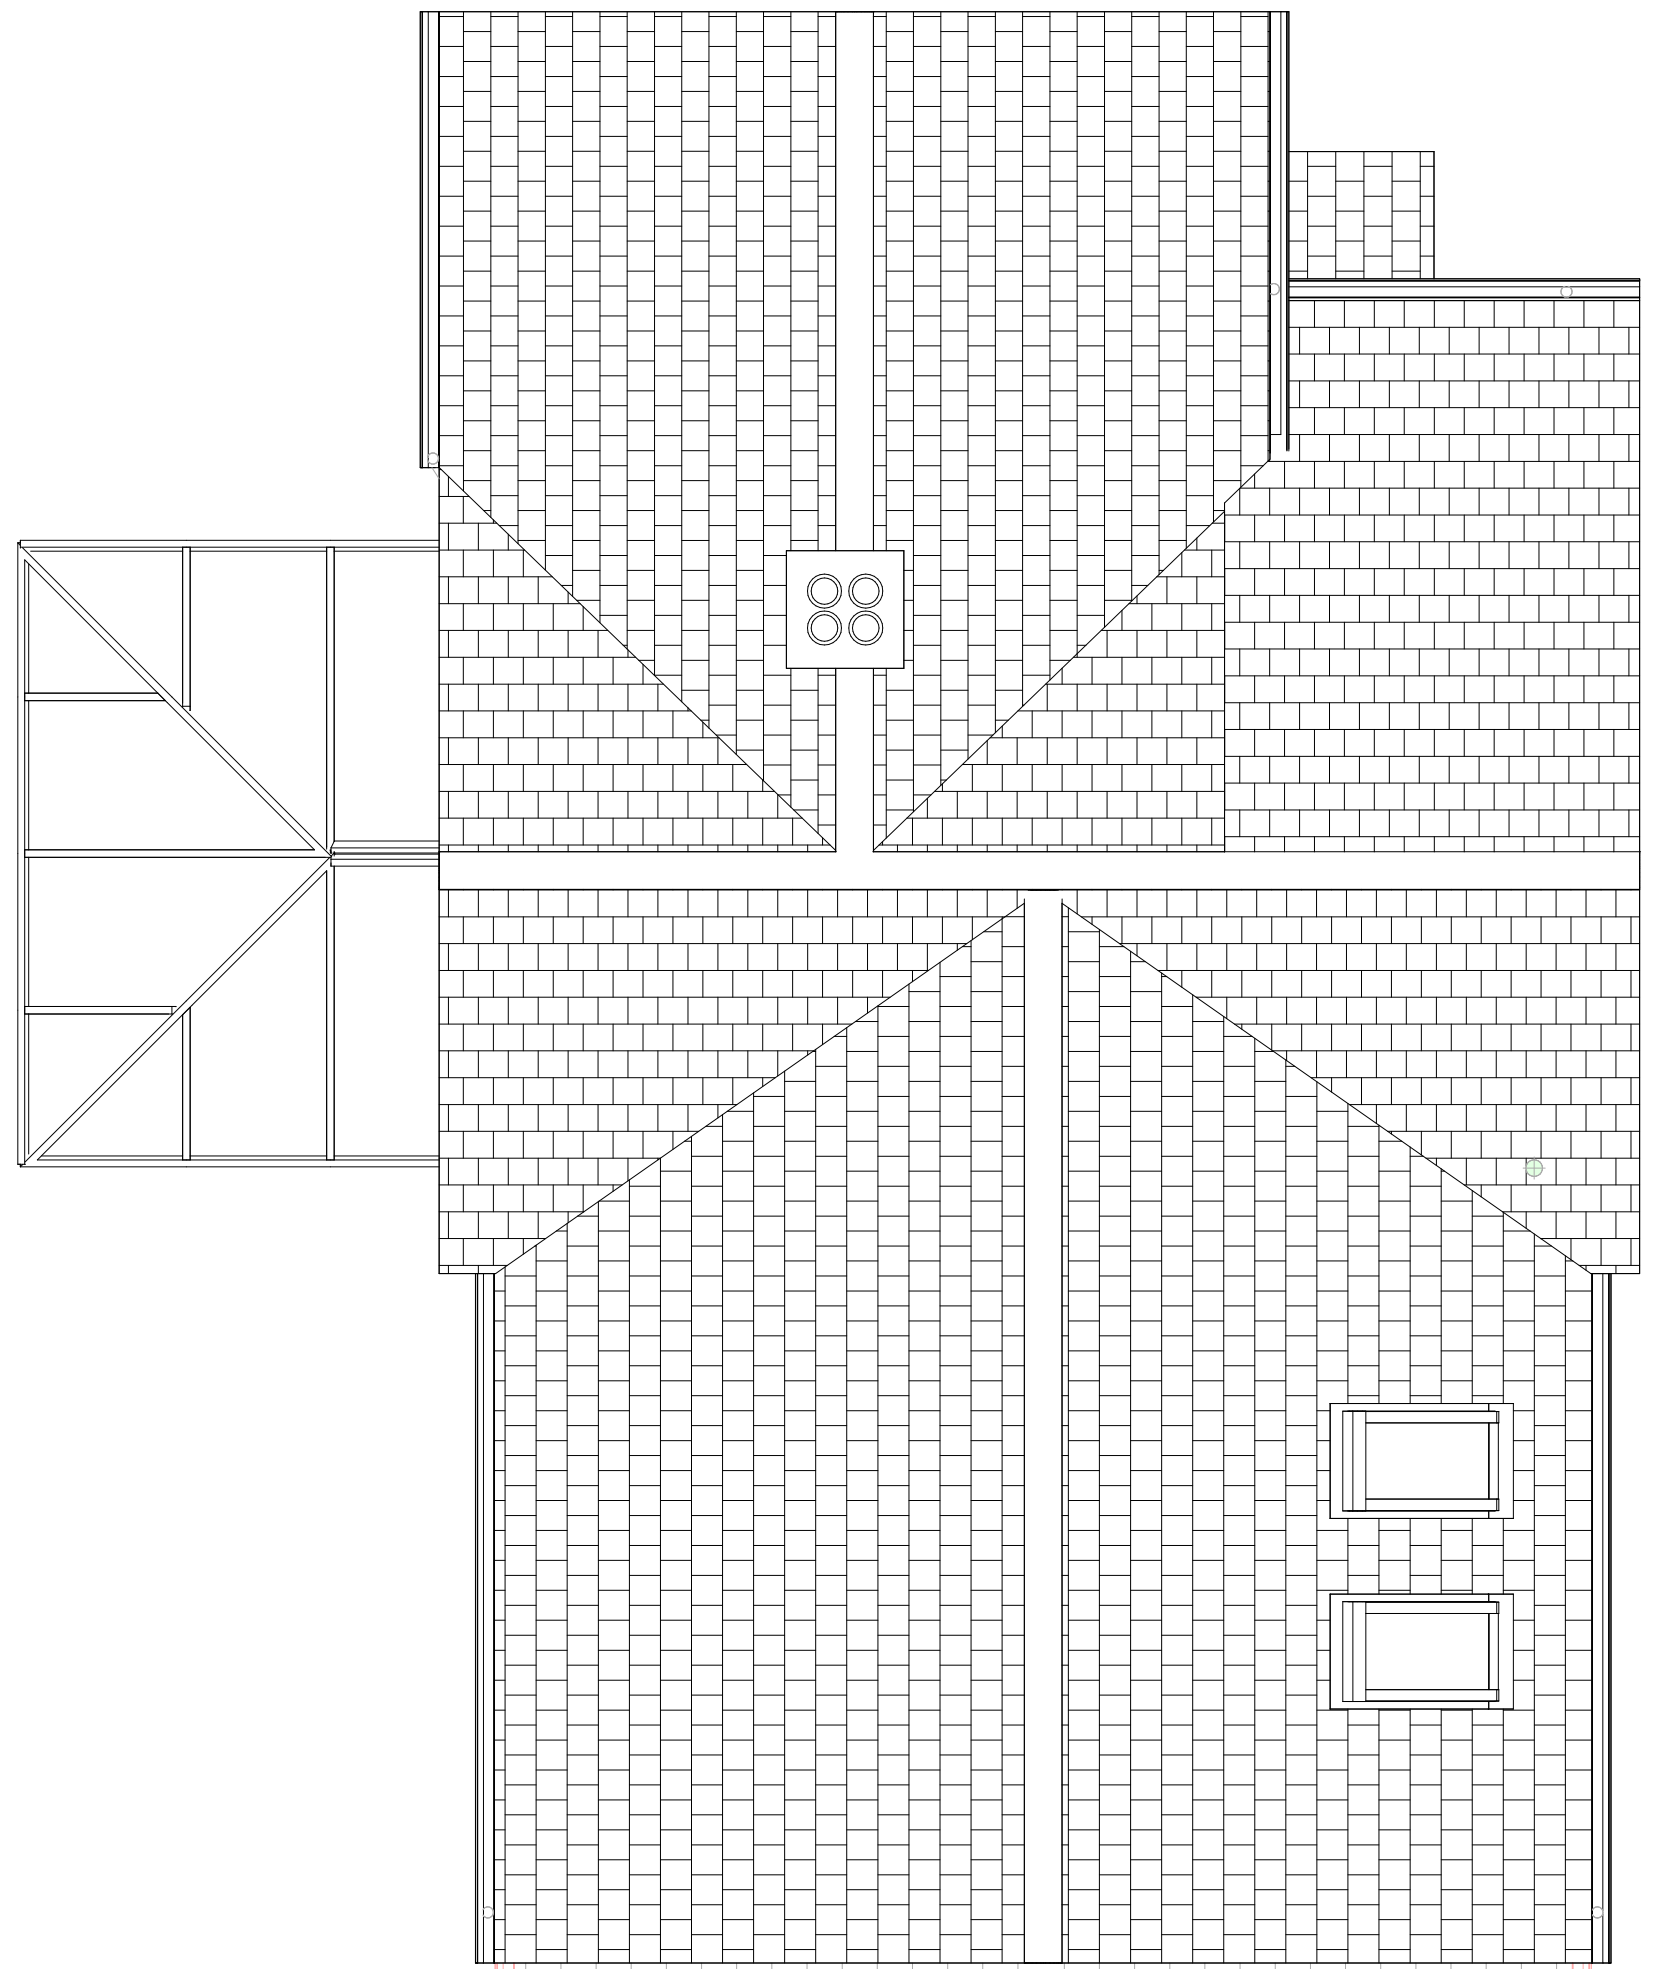


02 Proposed Roof Plan
1 : 50

NOTE


BUILDING SURVEY OF EXISTING IS NON CONCLUSIVE. PLEASE ENSURE THAT ALL MEASUREMENTS ARE TAKEN FROM SITE. CONTRACTOR TO CHECK ALL DIMENSIONS AND REPORT ALL ERRORS AND OMISSIONS TO THE ENGINEER. ANY DIMENSIONS SHOWN ARE IN MM.

KEY

— Denotes Site Drainage, Manhole/Inspection Chamber

 

PL	PL01	16.04.26	Planning Issue	
(STATUS)	REV	DATE	DESCRIPTION	REVISED BY
CLIENT				ZW
Mr Sam Menday				CHECKED BY
				-
60 Court Lane, Edington, Westbury				ORIGINATOR NO
BA13 4NR				727
CONSULTANT				

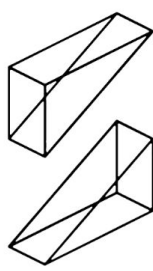

ARCHITECTURAL
SERVICES



21 Langley Road Trowbridge Wiltshire BA14 0LL
Tel: 01225 342837
Mobiles: 07831 817906 & 07789 744420

PROJECT
First Storey Extension, Inc. Internal and External
Alterations
60 Court Lane, Edington, Westbury

DRAWING TITLE
Proposed Floor Plans and Section

SUITABILITY STATUS PL : PLANNING	SCALE As indicated @ A1
YEAR DESIGNER PROJECT NUMBER SHEET NUMBER 26-SZ-727-1000	REVISION PL01