




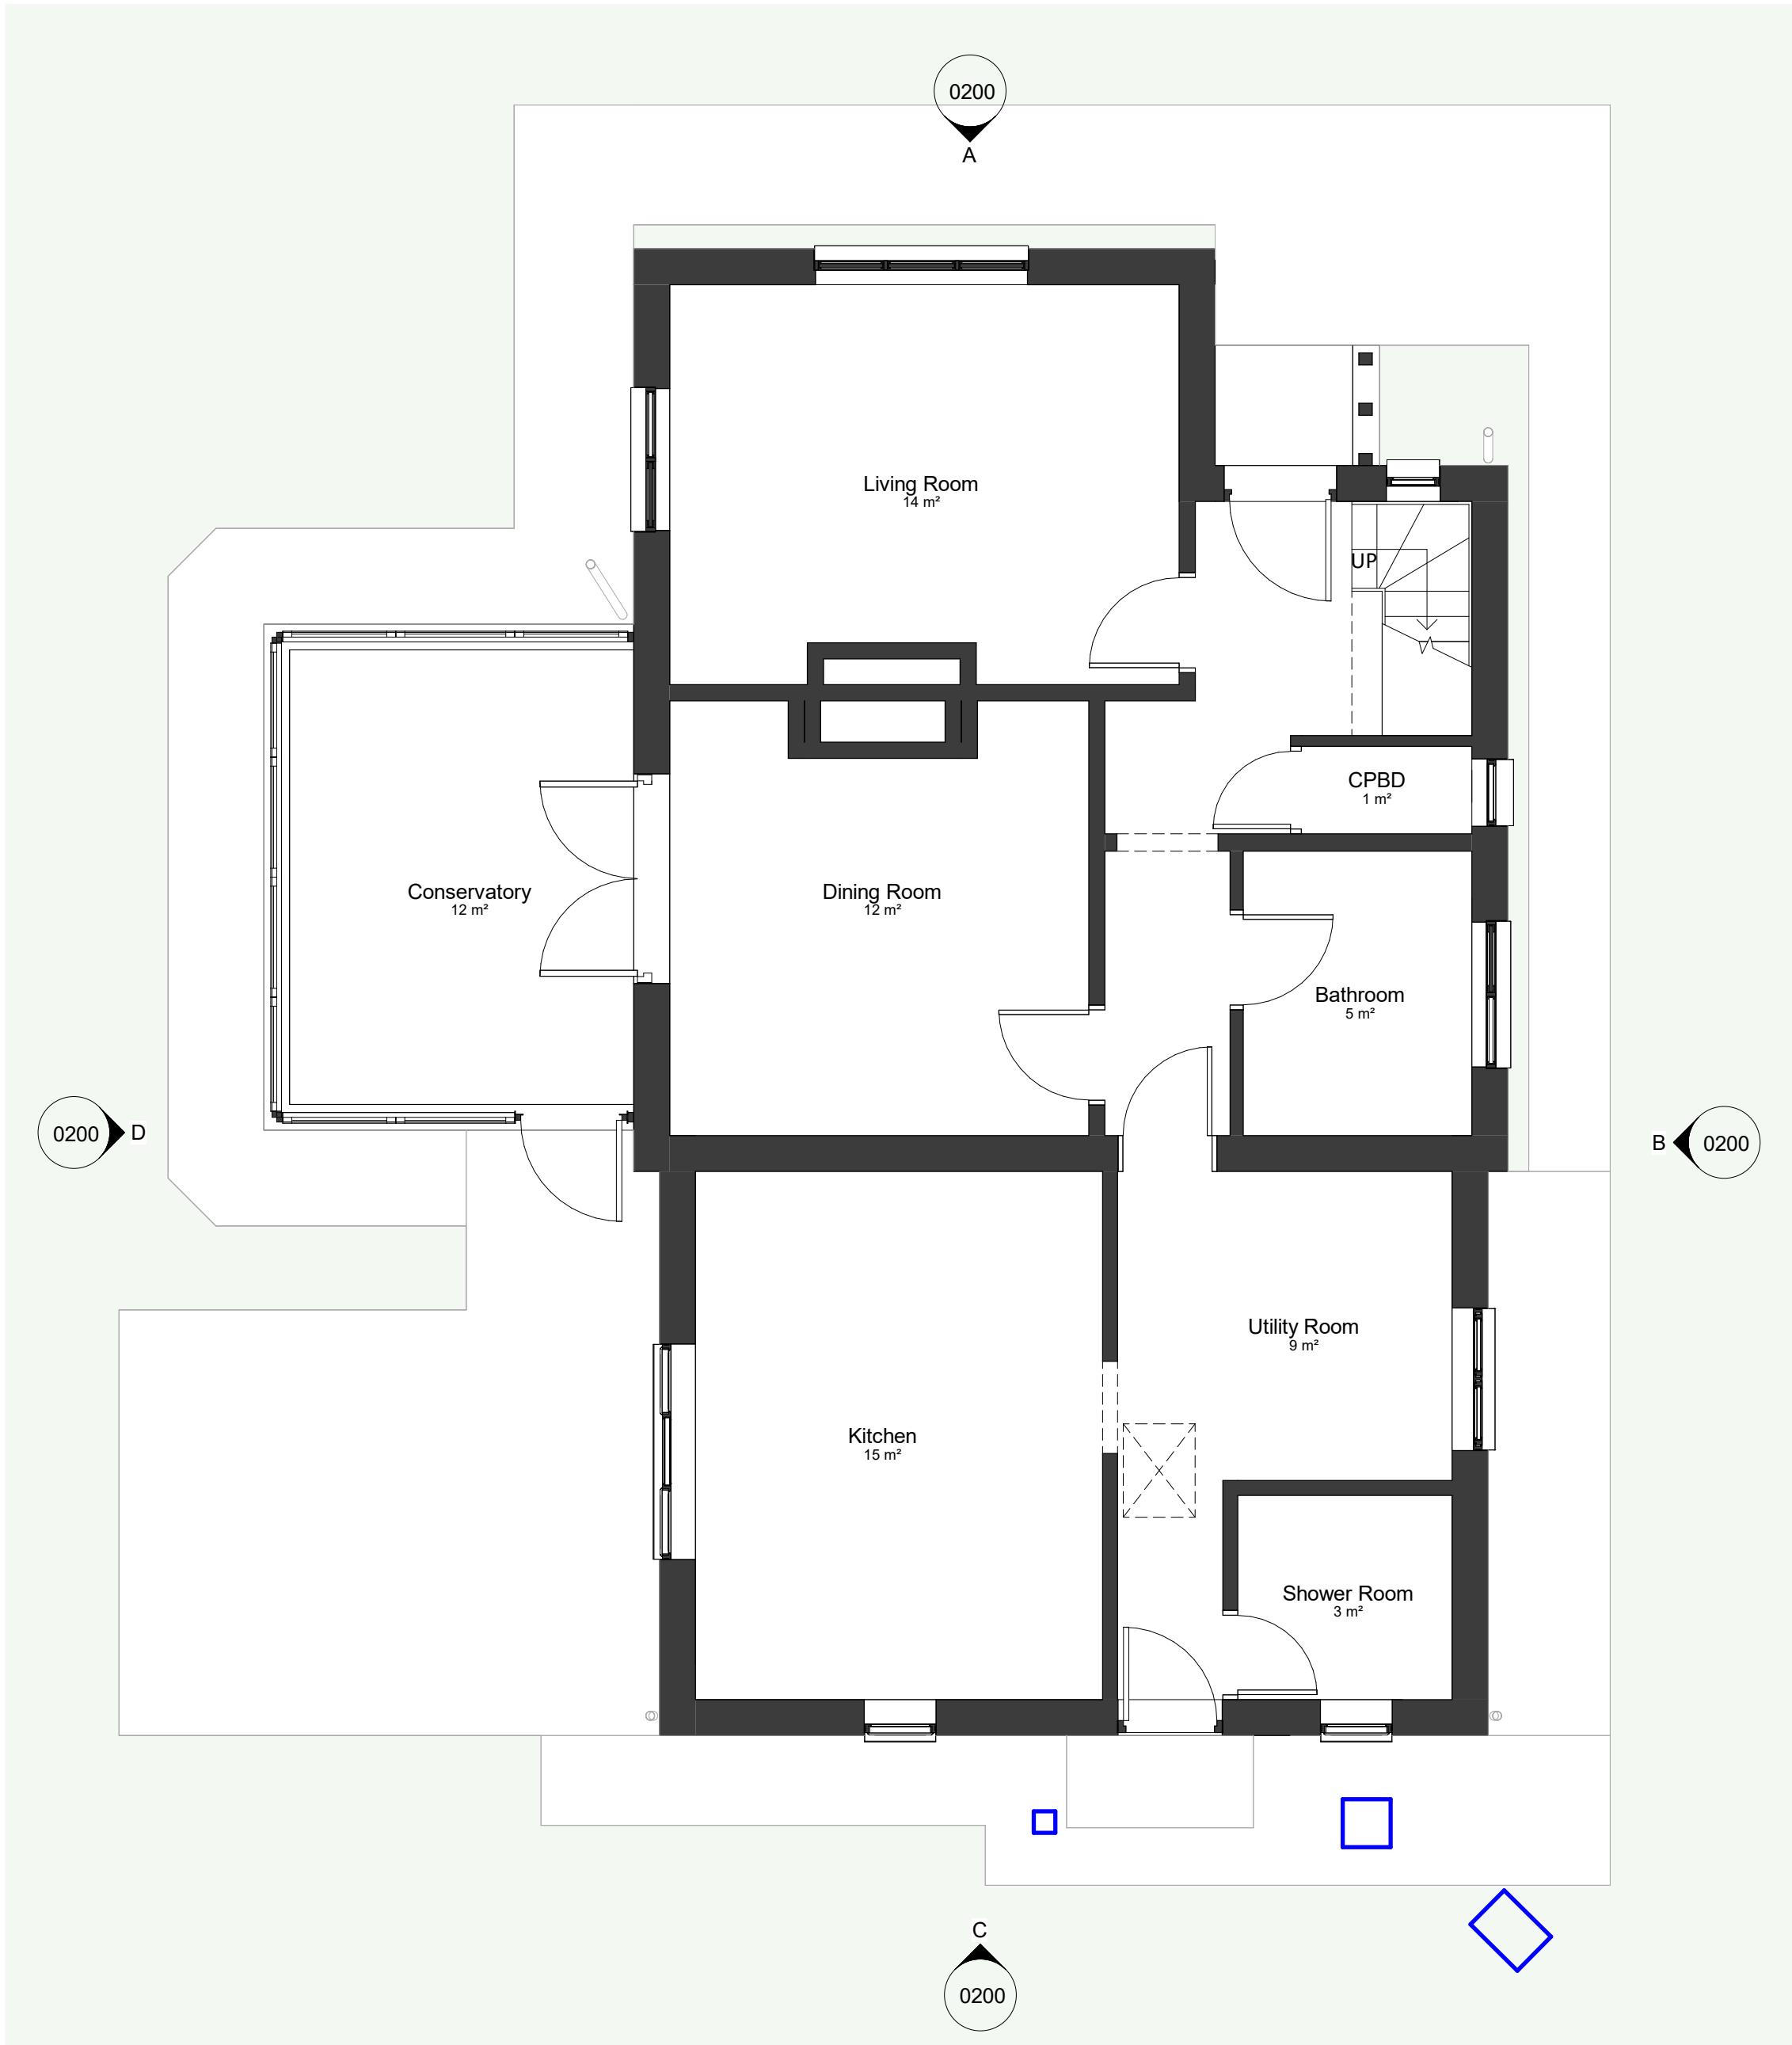


00 Existing Ground Floor Plan
1 : 50

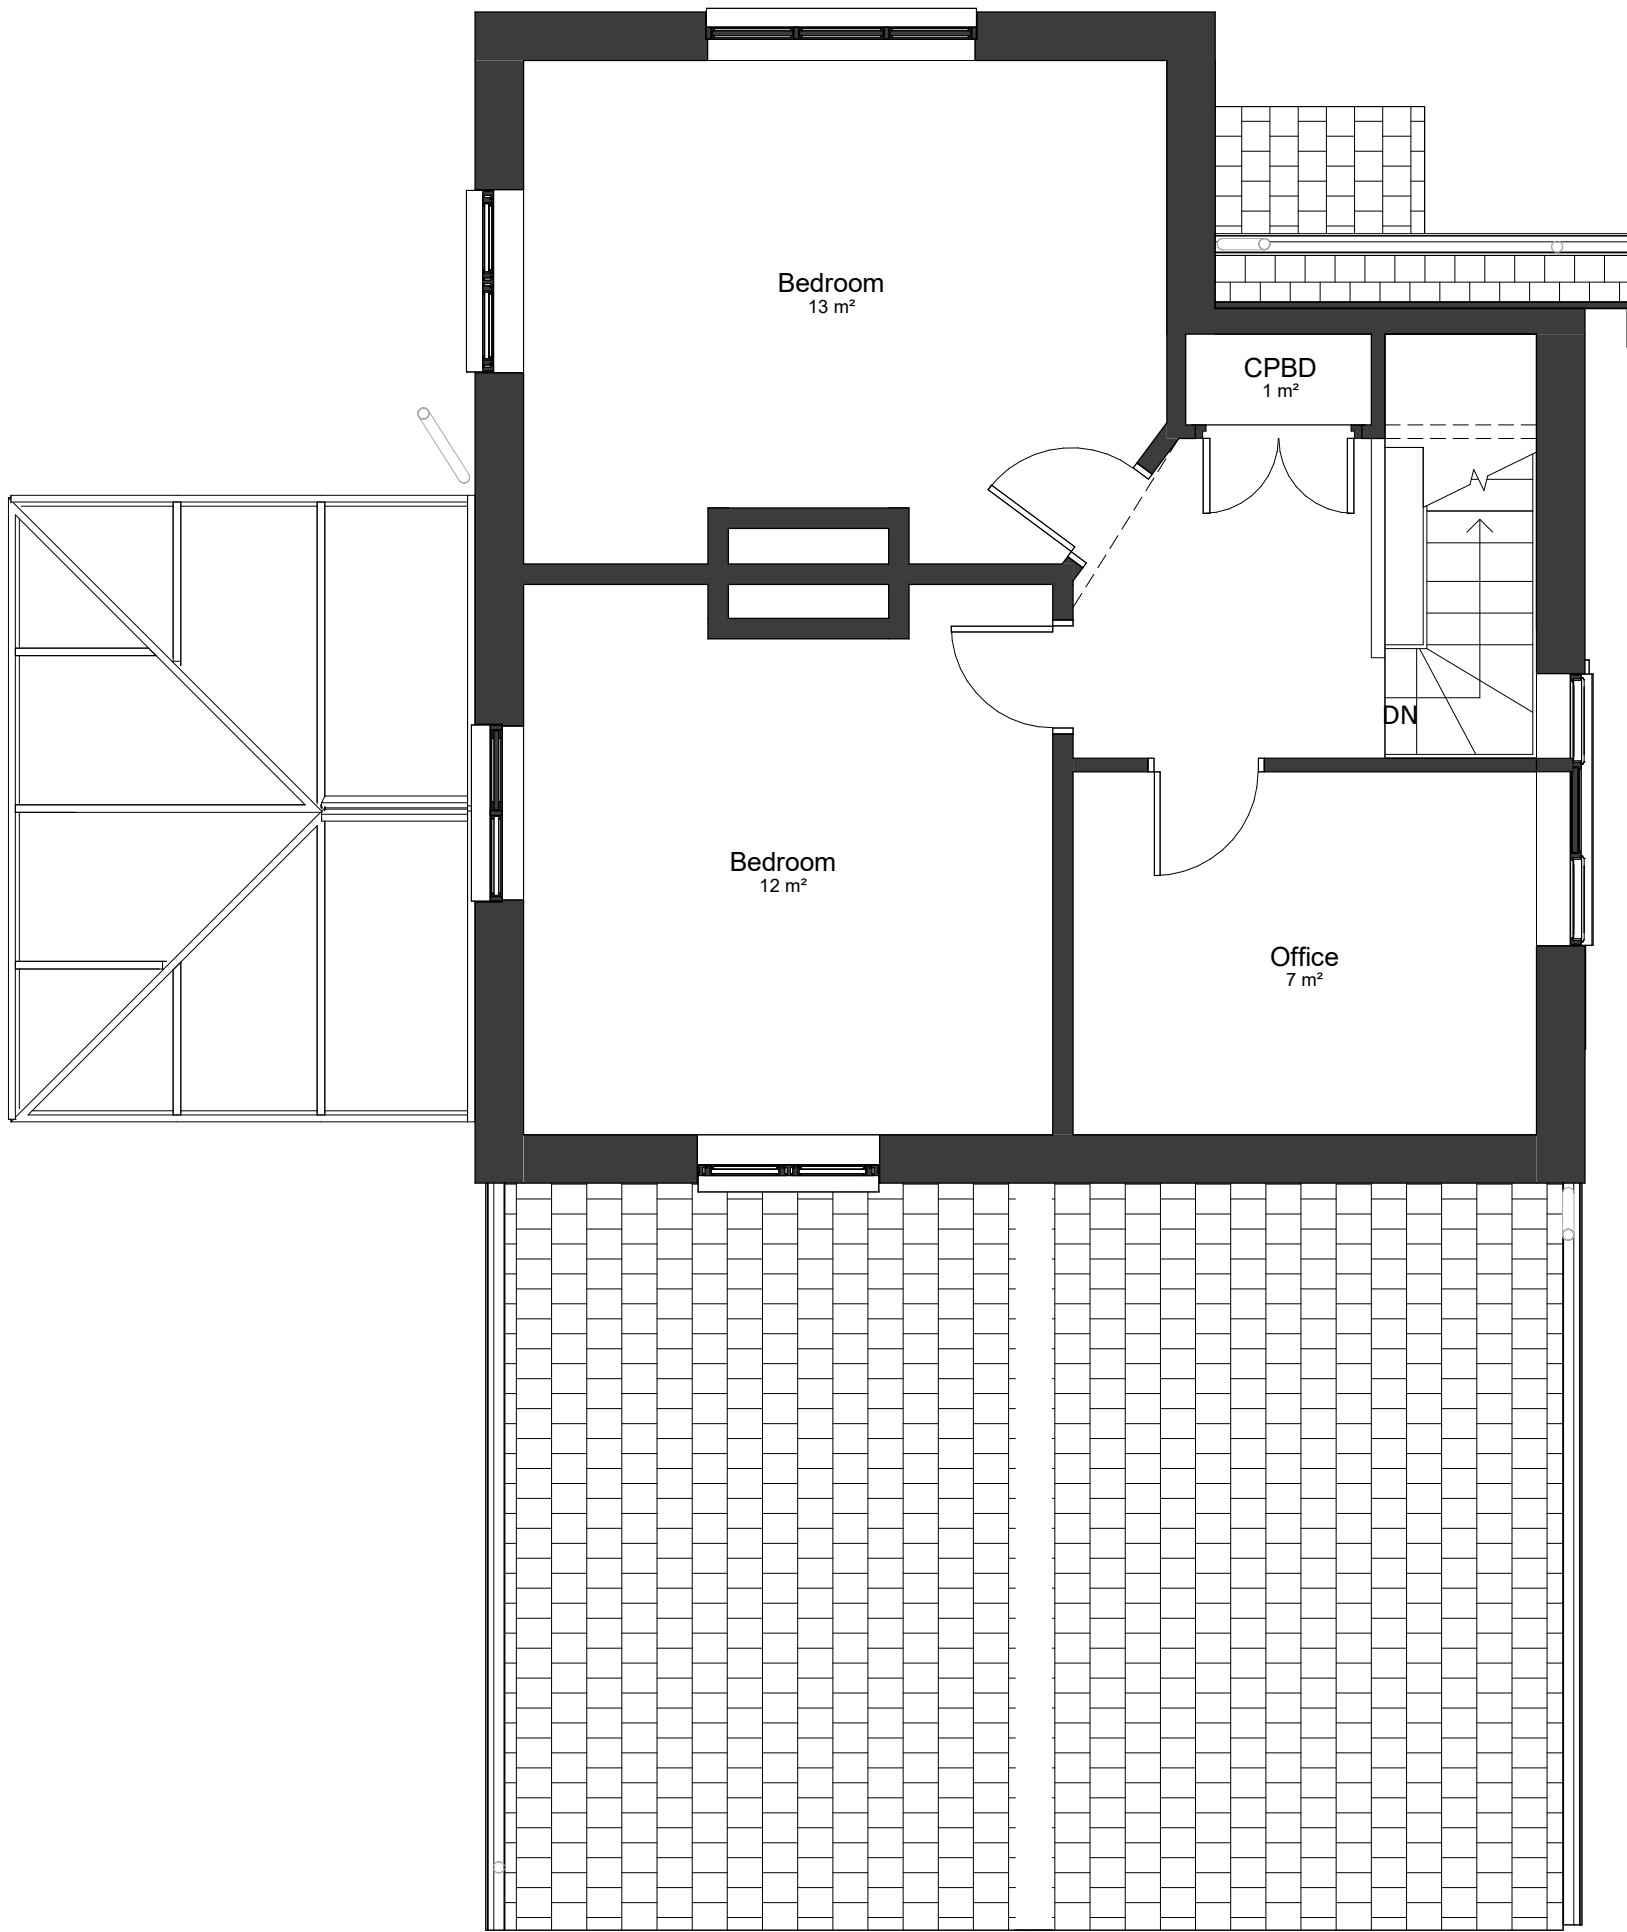

01 Existing First Floor Plan
1 : 50

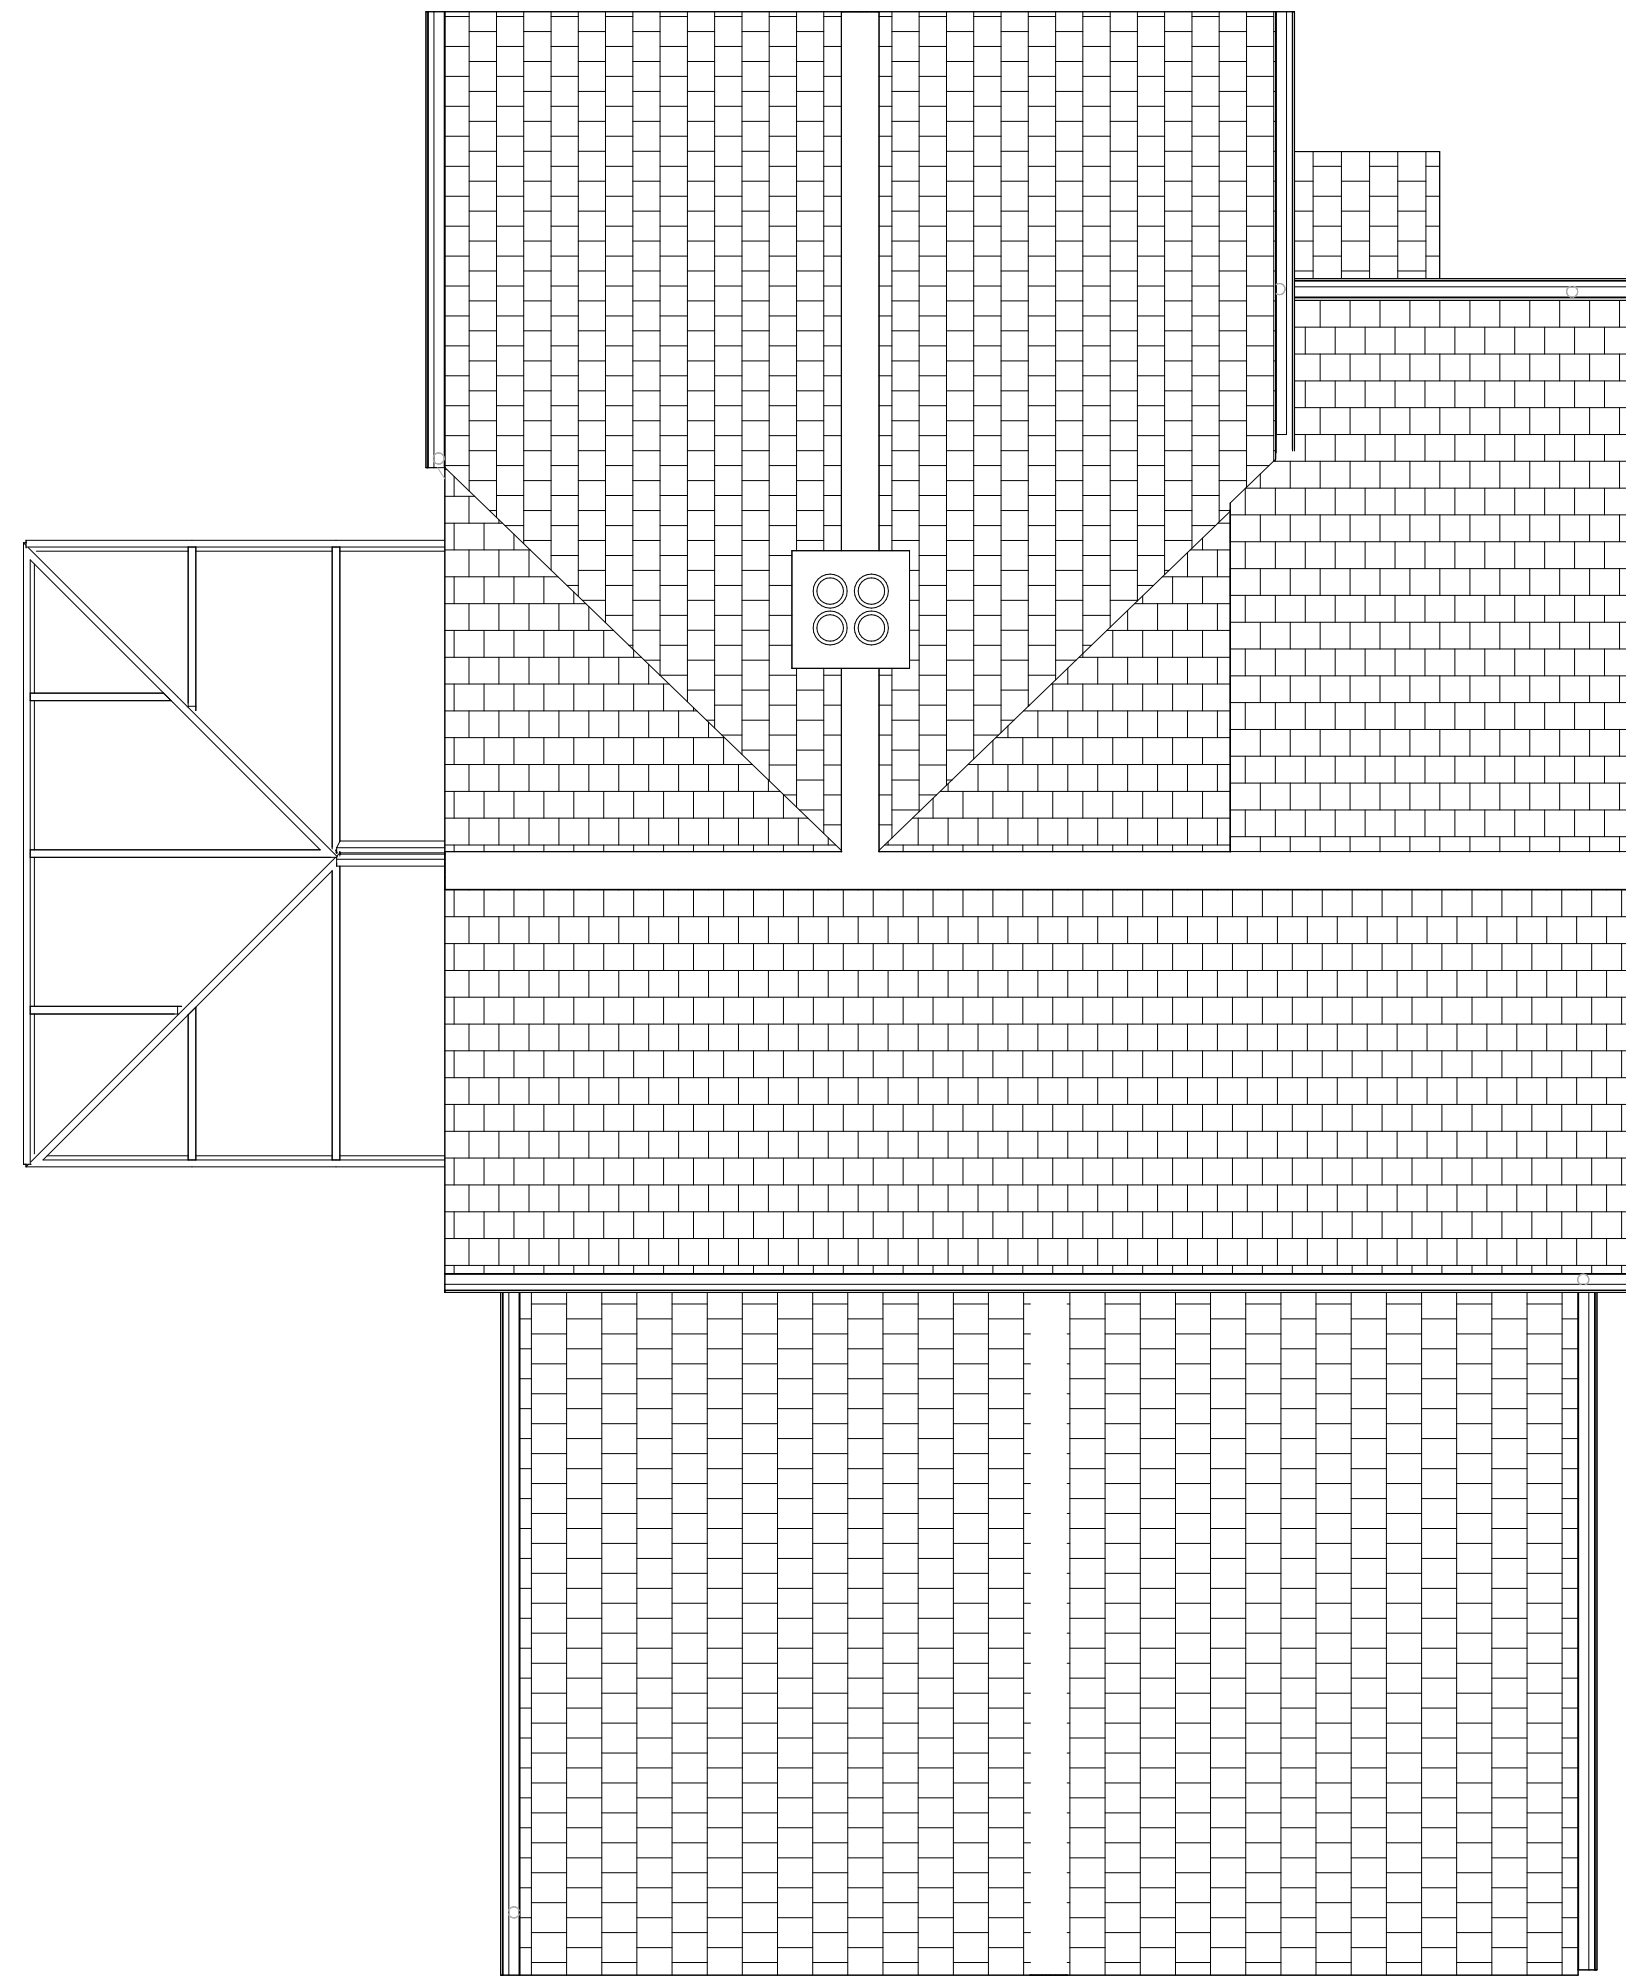

02 Existing Roof Plan
1 : 50

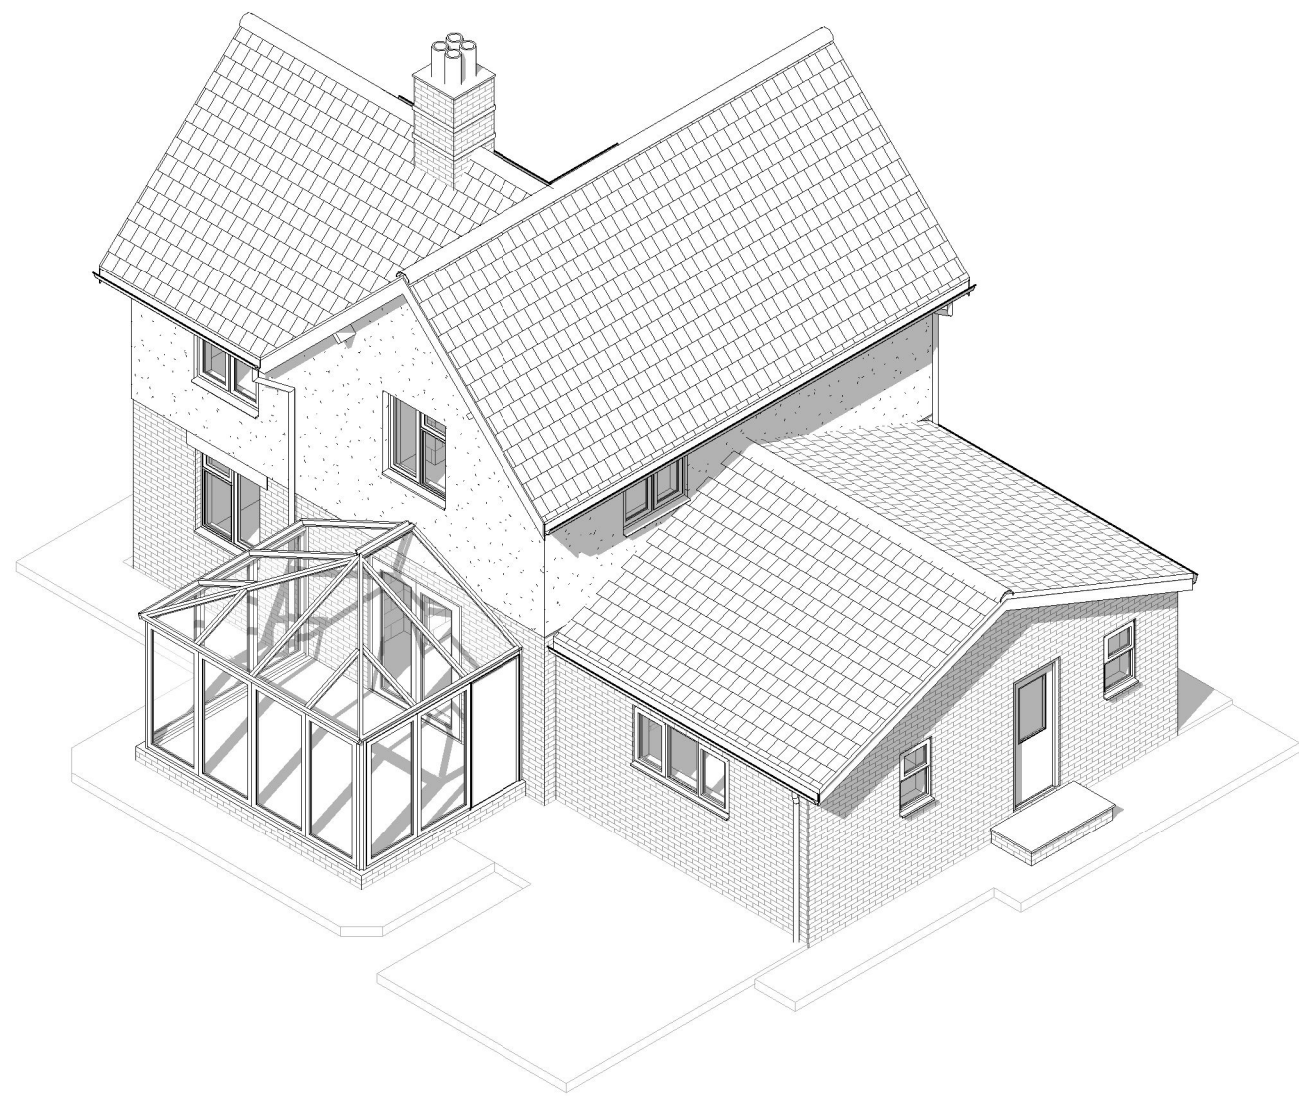


03 Existing AXO


NOTE
BUILDING SURVEY OF EXISTING IS NON CONCLUSIVE. PLEASE ENSURE THAT ALL MEASUREMENTS ARE TAKEN FROM SITE. CONTRACTOR TO CHECK ALL DIMENSIONS AND REPORT ALL ERRORS AND OMISSIONS TO THE ENGINEER. ANY DIMENSIONS SHOWN ARE IN MM.

KEY
— Denotes Site Drainage, Manhole/Inspection Chamber

0m 1m 2m 3m 4m 5m

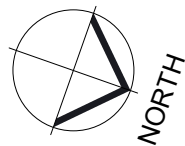

PL	PL01	16.04.26	Planning Issue	
[STATUS]	REV	DATE	DESCRIPTION	
CLIENT			REVISED BY	
Mr Sam Menday			ZW	
			CHECKED BY	
			-	
60 Court Lane, Edington, Westbury			ORIGINATOR NO	
BA13 4NR			727	
CONSULTANT				

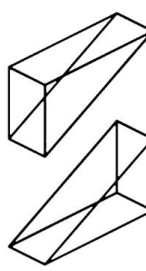

ARCHITECTURAL
SERVICES



21 Langley Road Trowbridge Wiltshire BA14 0LL
Tel: 01225 342837
Mobiles: 07831 817906 & 07789 744420

PROJECT
First Storey Extension, Inc. Internal and External
Alterations
60 Court Lane, Edington, Westbury

DRAWING TITLE
Existing Floor Plans

SUITABILITY STATUS PL : PLANNING	SCALE As indicated @ A1
YEAR DESIGNER PROJECT NUMBER SHEET NUMBER 26-SZ-727-0100	REVISION PL01