



Schedule of Materials	
Walls	Facing Brickwork to match existing
Doors & Windows	UPVC or Aluminium Double glazed
Roof	Profiled Interlocking Concrete tiles to match existing. UPVC fascia and soffits to match existing
R W Goods	UPVC to match existing

Legend	
	New door
	Walls to be removed
	New wall
	Obscure glazed

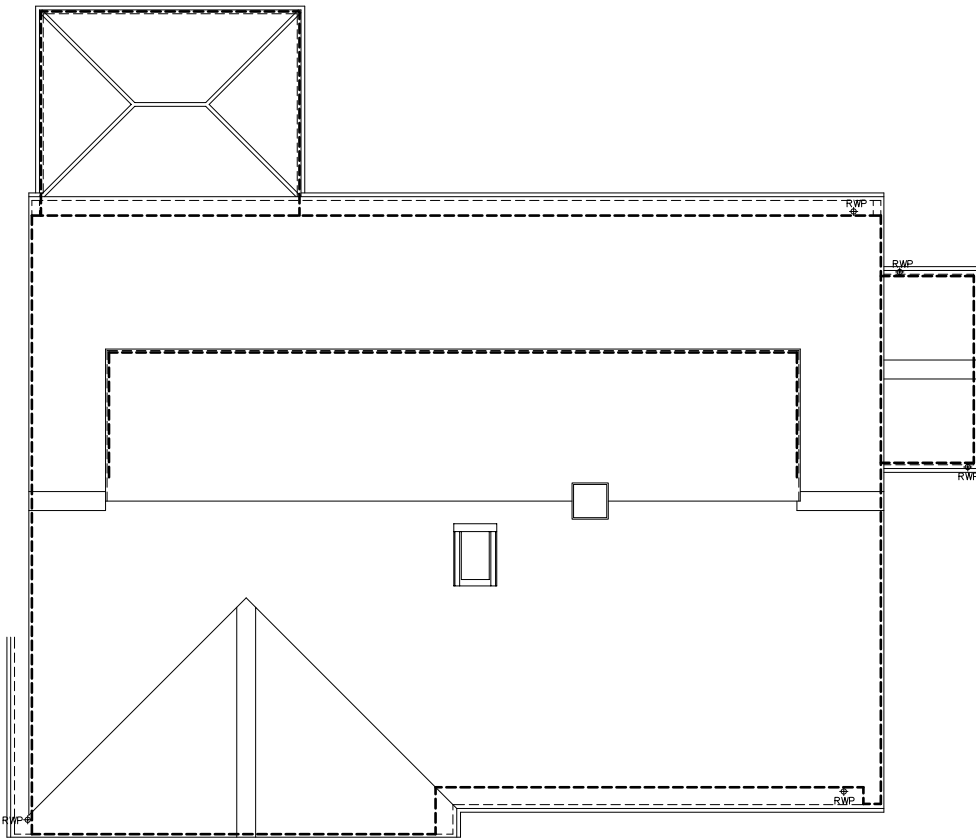

Existing Roof Plan scale 1:50 @ A1 (1:100 @ A3)

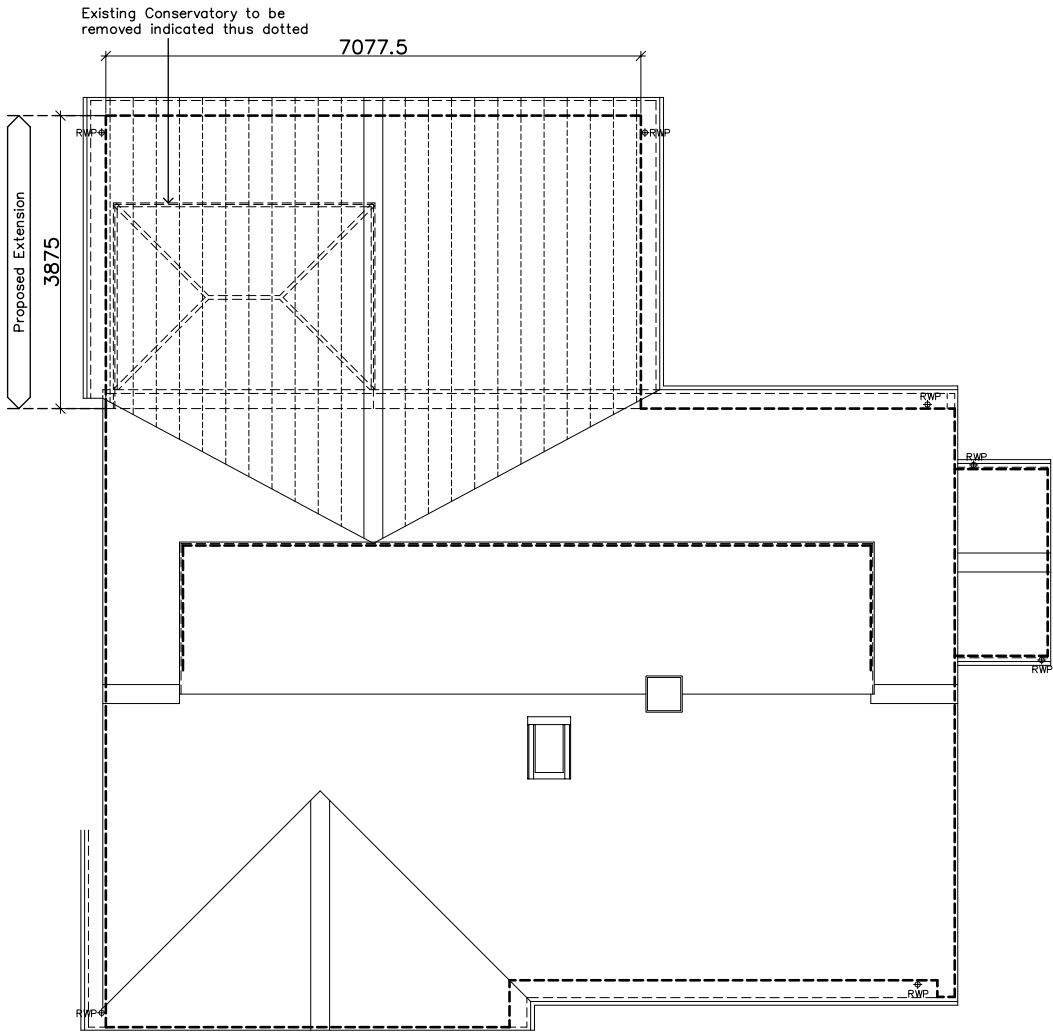

Proposed Roof Plan scale 1:50 @ A1 (1:100 @ A3)

Existing and Proposed Roof Plans for
Proposed Extension and Alterations to
4 Beech Close, Porton

Rev	Revision	Date
Sarum Architecture Bespoke Architectural Design		
33 Old Meadows Walk, Salisbury, Wiltshire, SP2 8PA		
Website: www.sarumarchitecture.co.uk Email: chris@sarumarchitecture.co.uk Tel: 01722 238399 Mob: 07979 923861		
Project:	4 Beech Close Porton	
Drawing:	Survey and Proposed Roof Plans	
Client:		
Drawing Scale:	1:50 (1:100 @ A3)	
Drawing Number:	26/0460/103	