
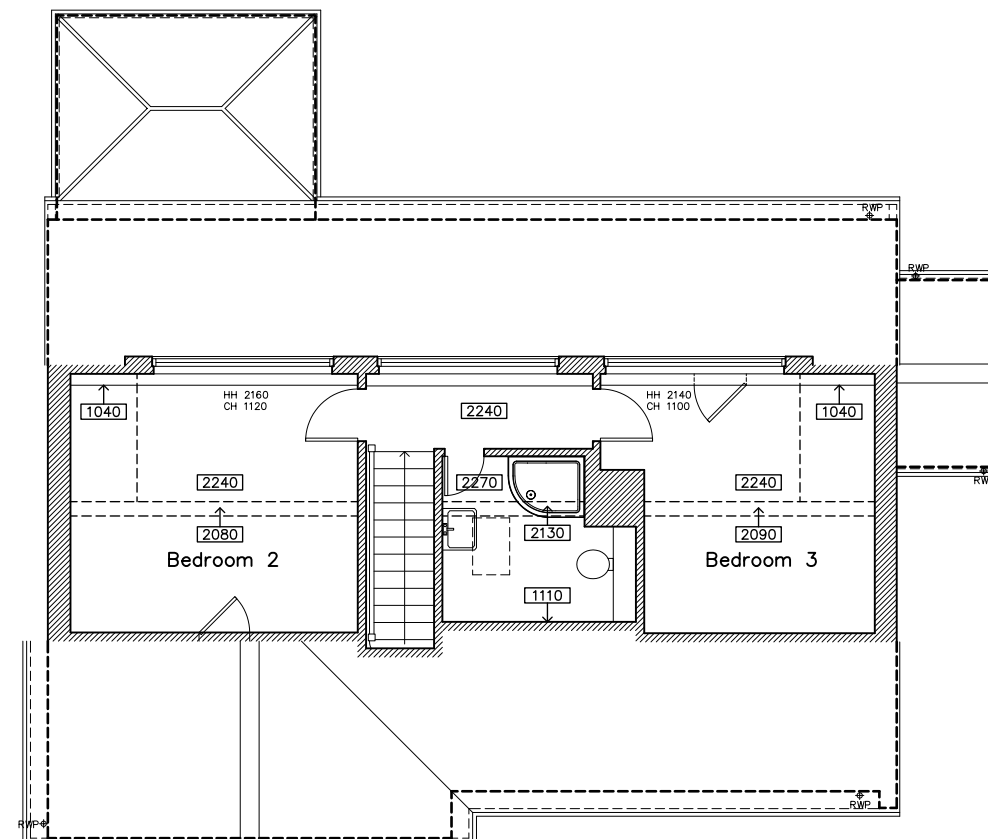


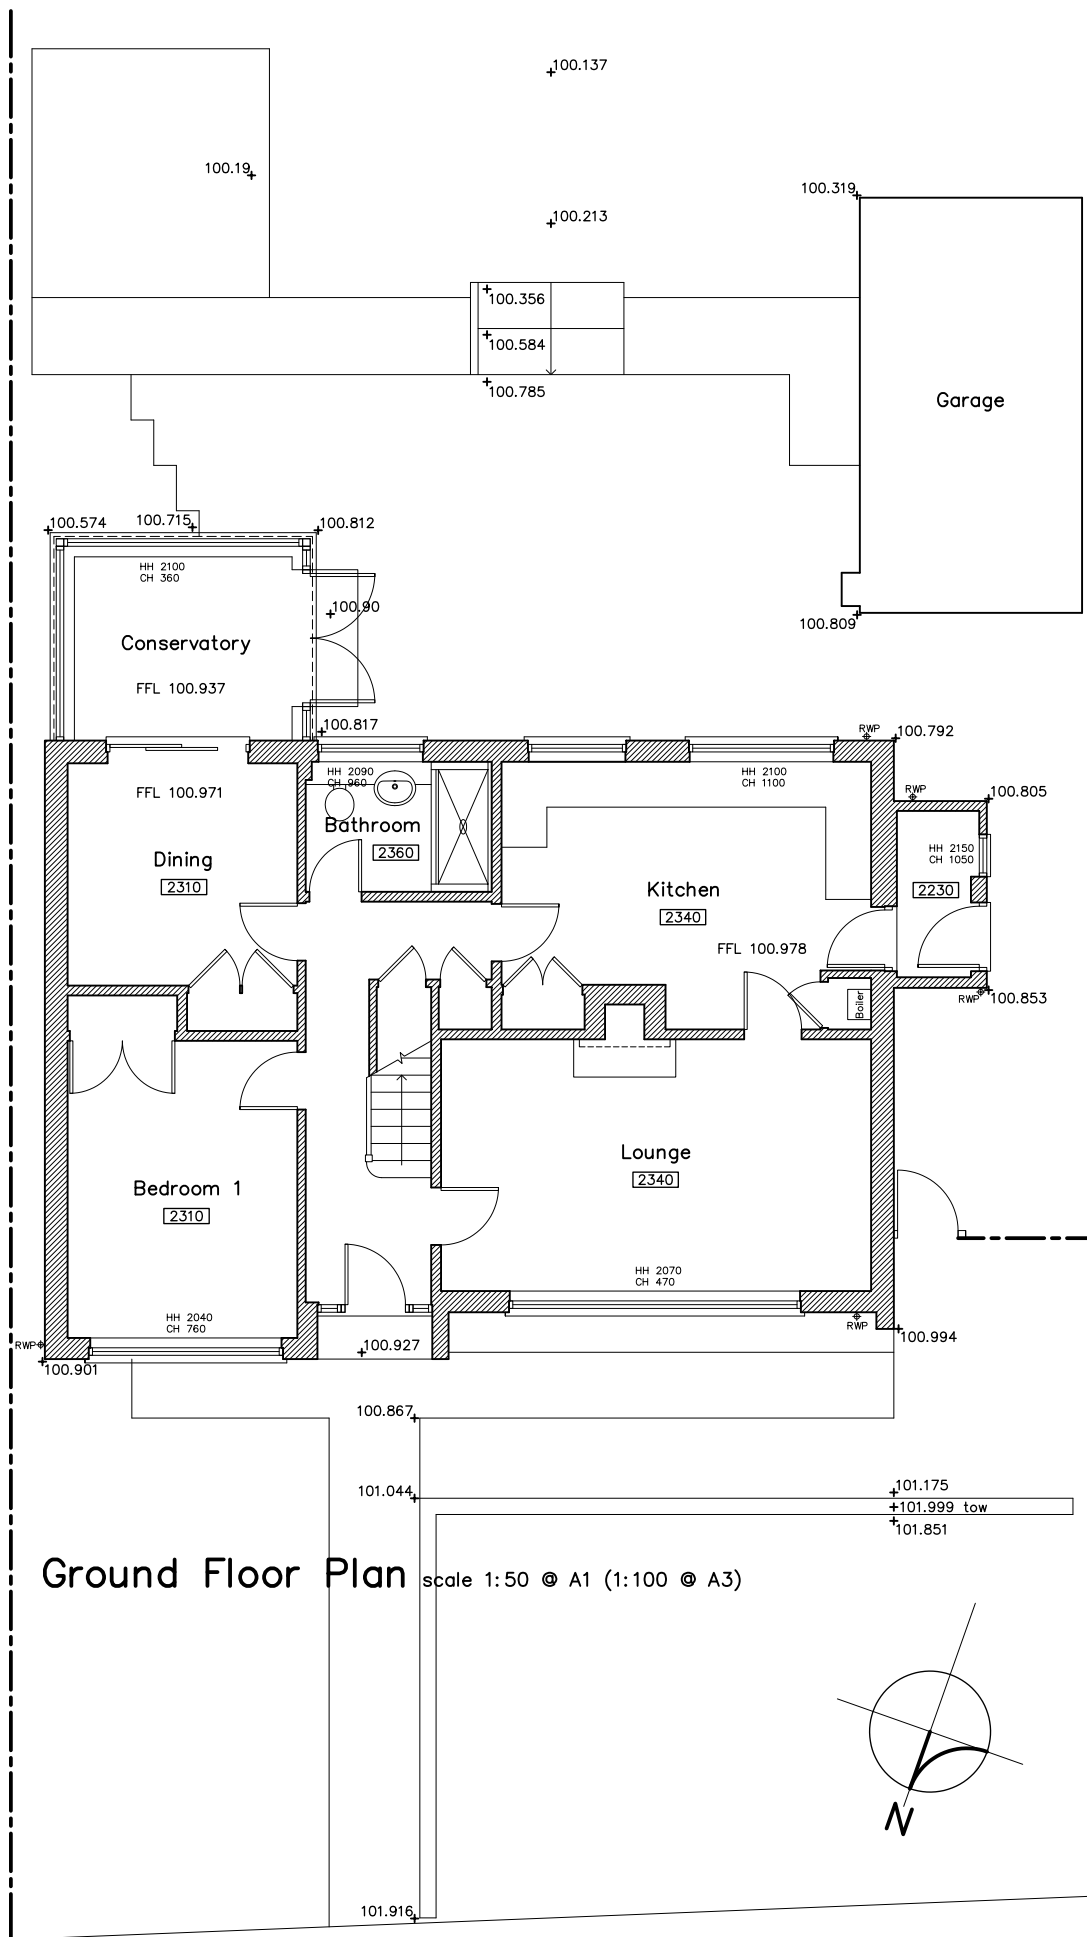

First Floor Plan scale 1:50 @ A1 (1:100 @ A3)

Existing Plans for Proposed Extension and Alterations to 4 Beech Close, Porton

Rev	Revision	Date
		
Sarum Architecture		
Bespoke Architectural Design		
33 Old Meadows Walk, Salisbury, Wiltshire, SP2 8PA		
Website: www.sarumarchitecture.co.uk Email: chris@sarumarchitecture.co.uk Tel: 01722 238399 Mob: 07979 923861		
Project: 4 Beech Close Porton		
Drawing: Survey Plans		
Client:		
Drawing Scale:		1:50 (1:100 @ A3)
Drawing Number:		26/0460/su01