




North Elevation 1:100


0 .5 1.0 2.0 3.0 4.0 5.0  
1:100



West Elevation 1:100

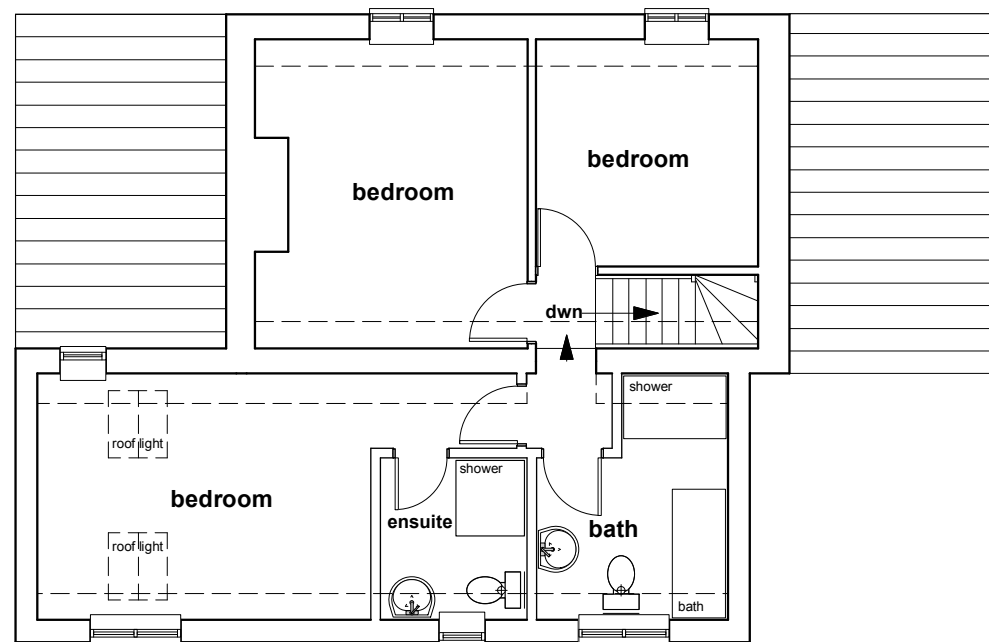


First Floor Plan 1:100

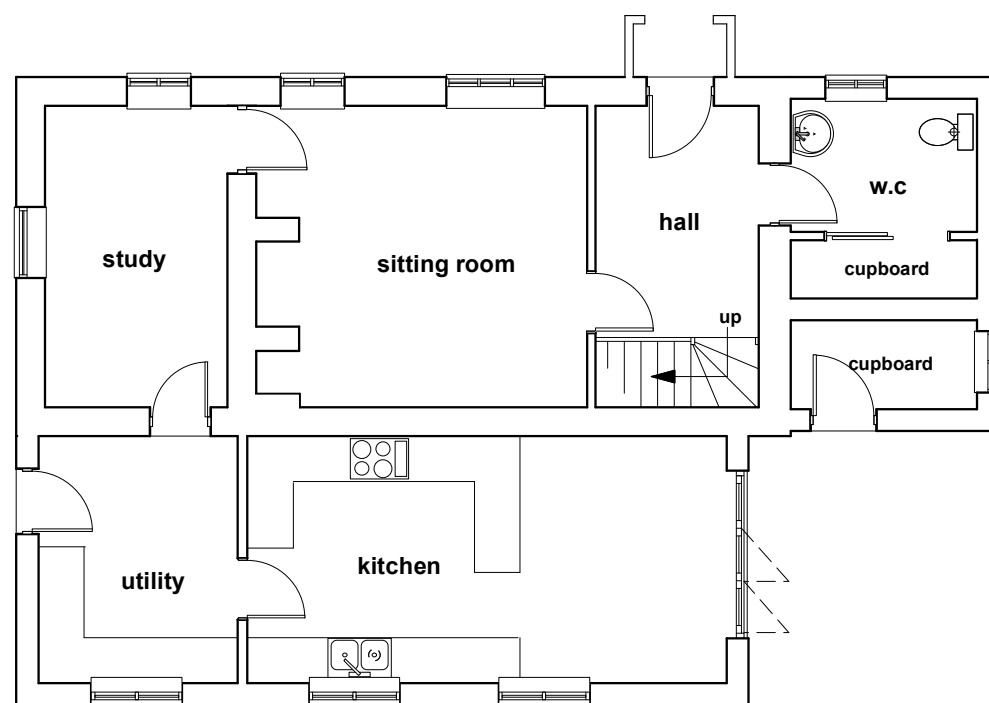

Ground Floor Plan 1:100



South Elevation 1:100

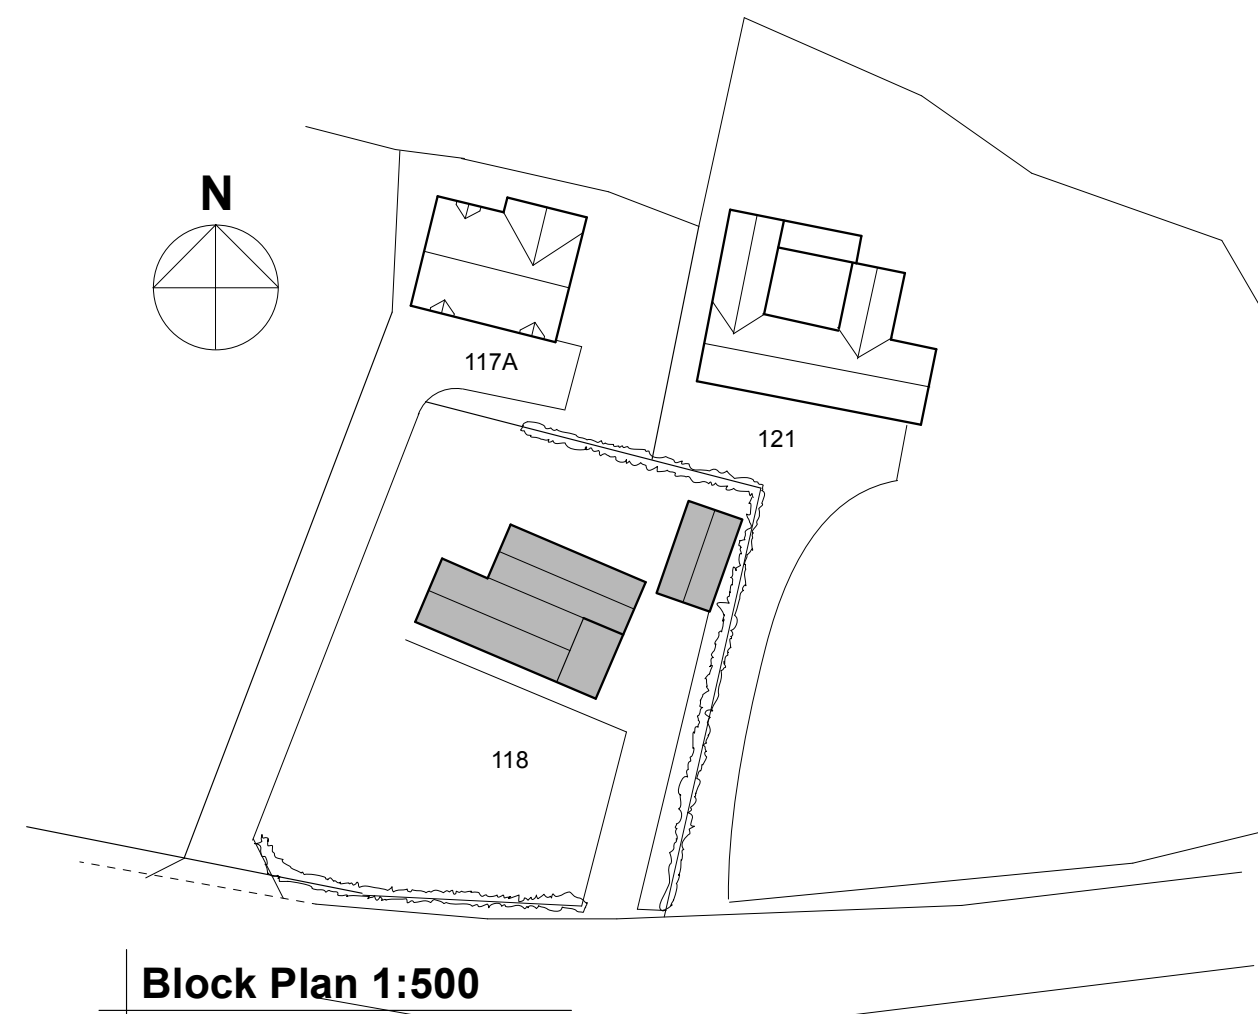

Block Plan 1:500

0 5 10 20 25  
1:500

Job Title  
**Proposed Extension And  
Alterations To  
118 Clay Street  
Crockerton**

Drawing Title  
**Existing Floor Plans  
Elevations And Block Plan**

**Peter Withey**  
Architectural Designer  
123 Clay Street Crockerton  
Warminster Wiltshire BA12 78AG  
Tele 01985 841111 e-mail witheydesign@btconnect.com

Scale 1:100 1:500 @ A2 Date April 2026

Drawing No 1263/ 1