



Metres 1:500 @ A3

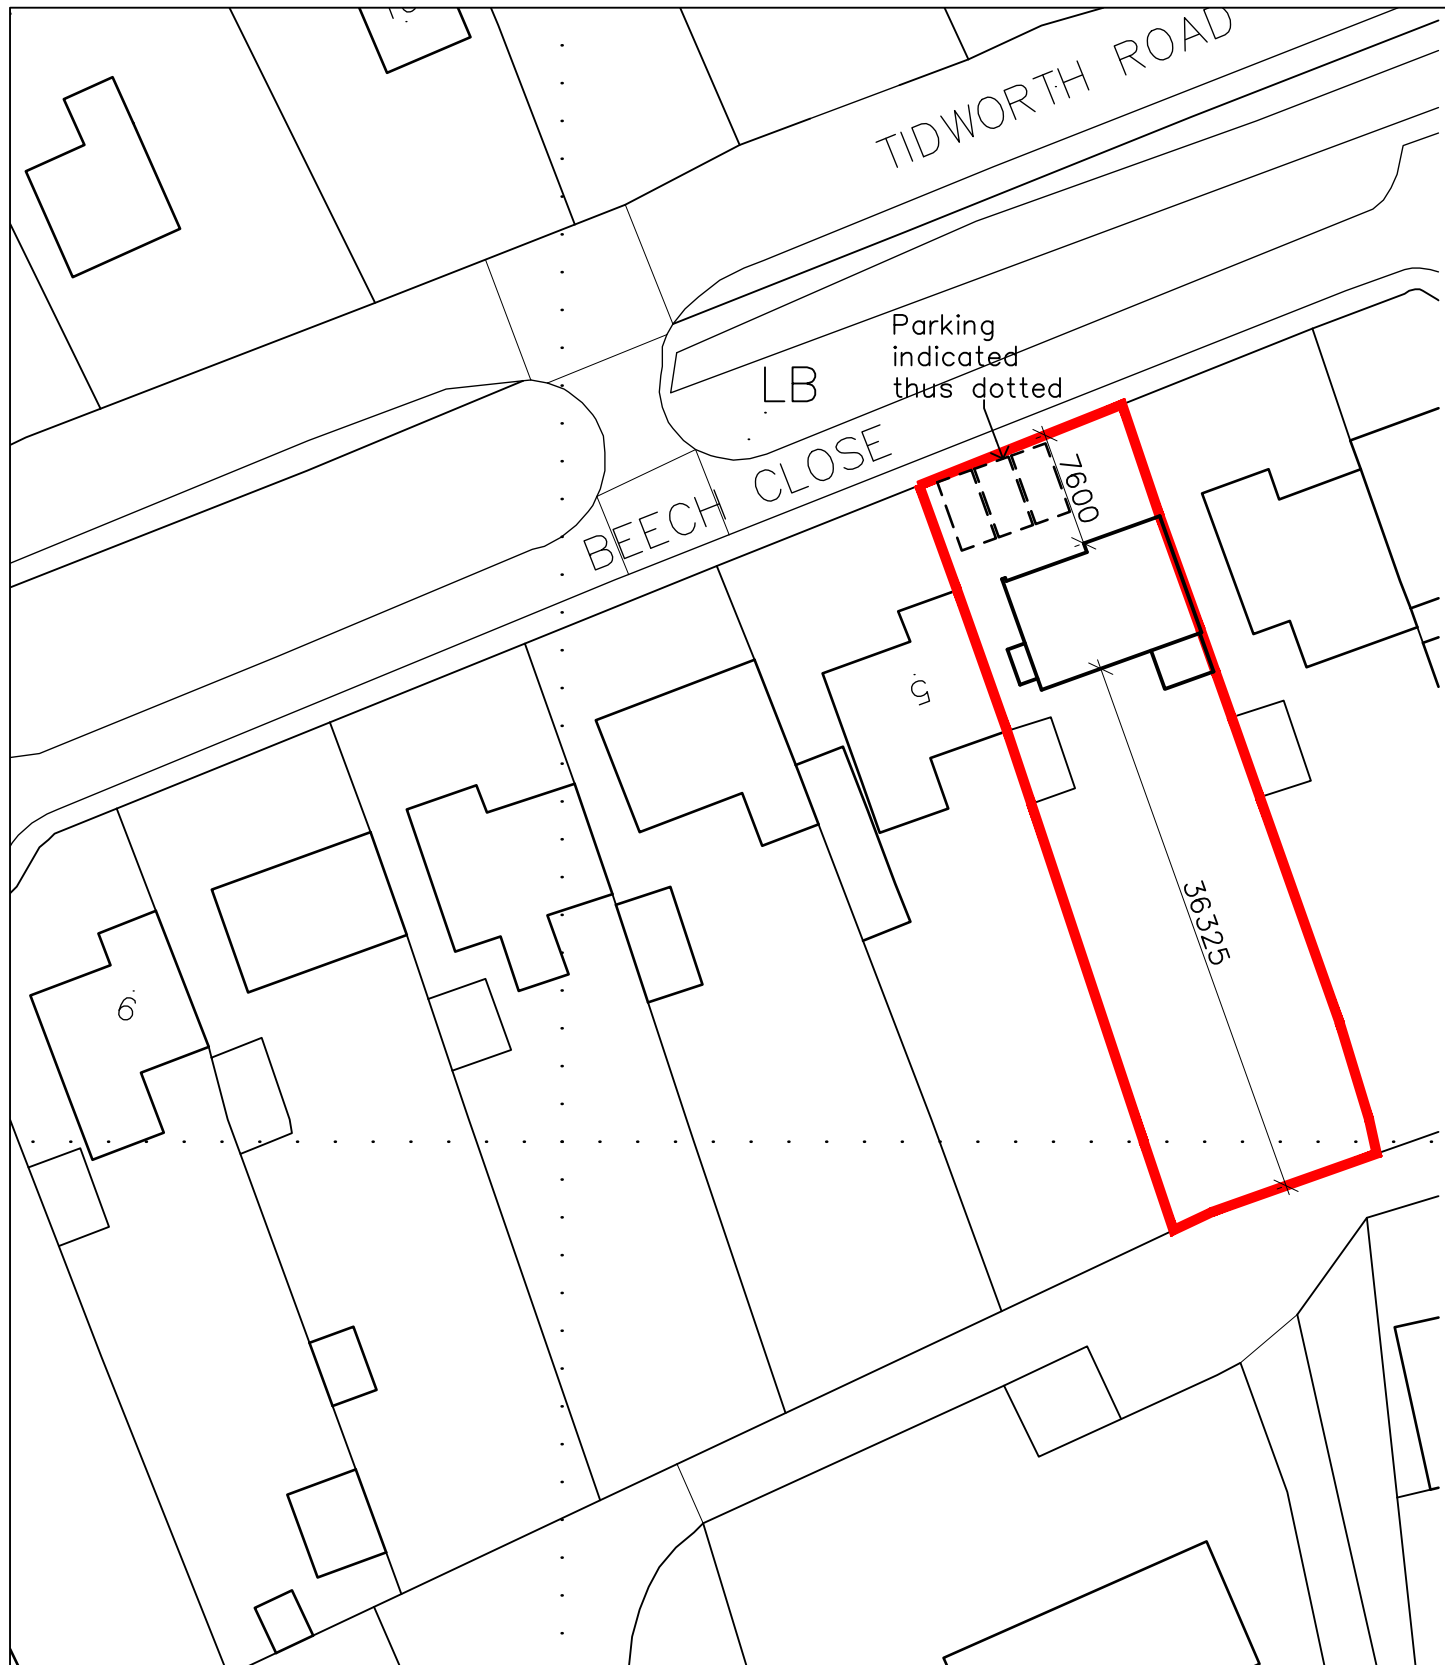


EXISTING SITE PLAN

scale 1:500

 

Metres 1:1250 @ A3

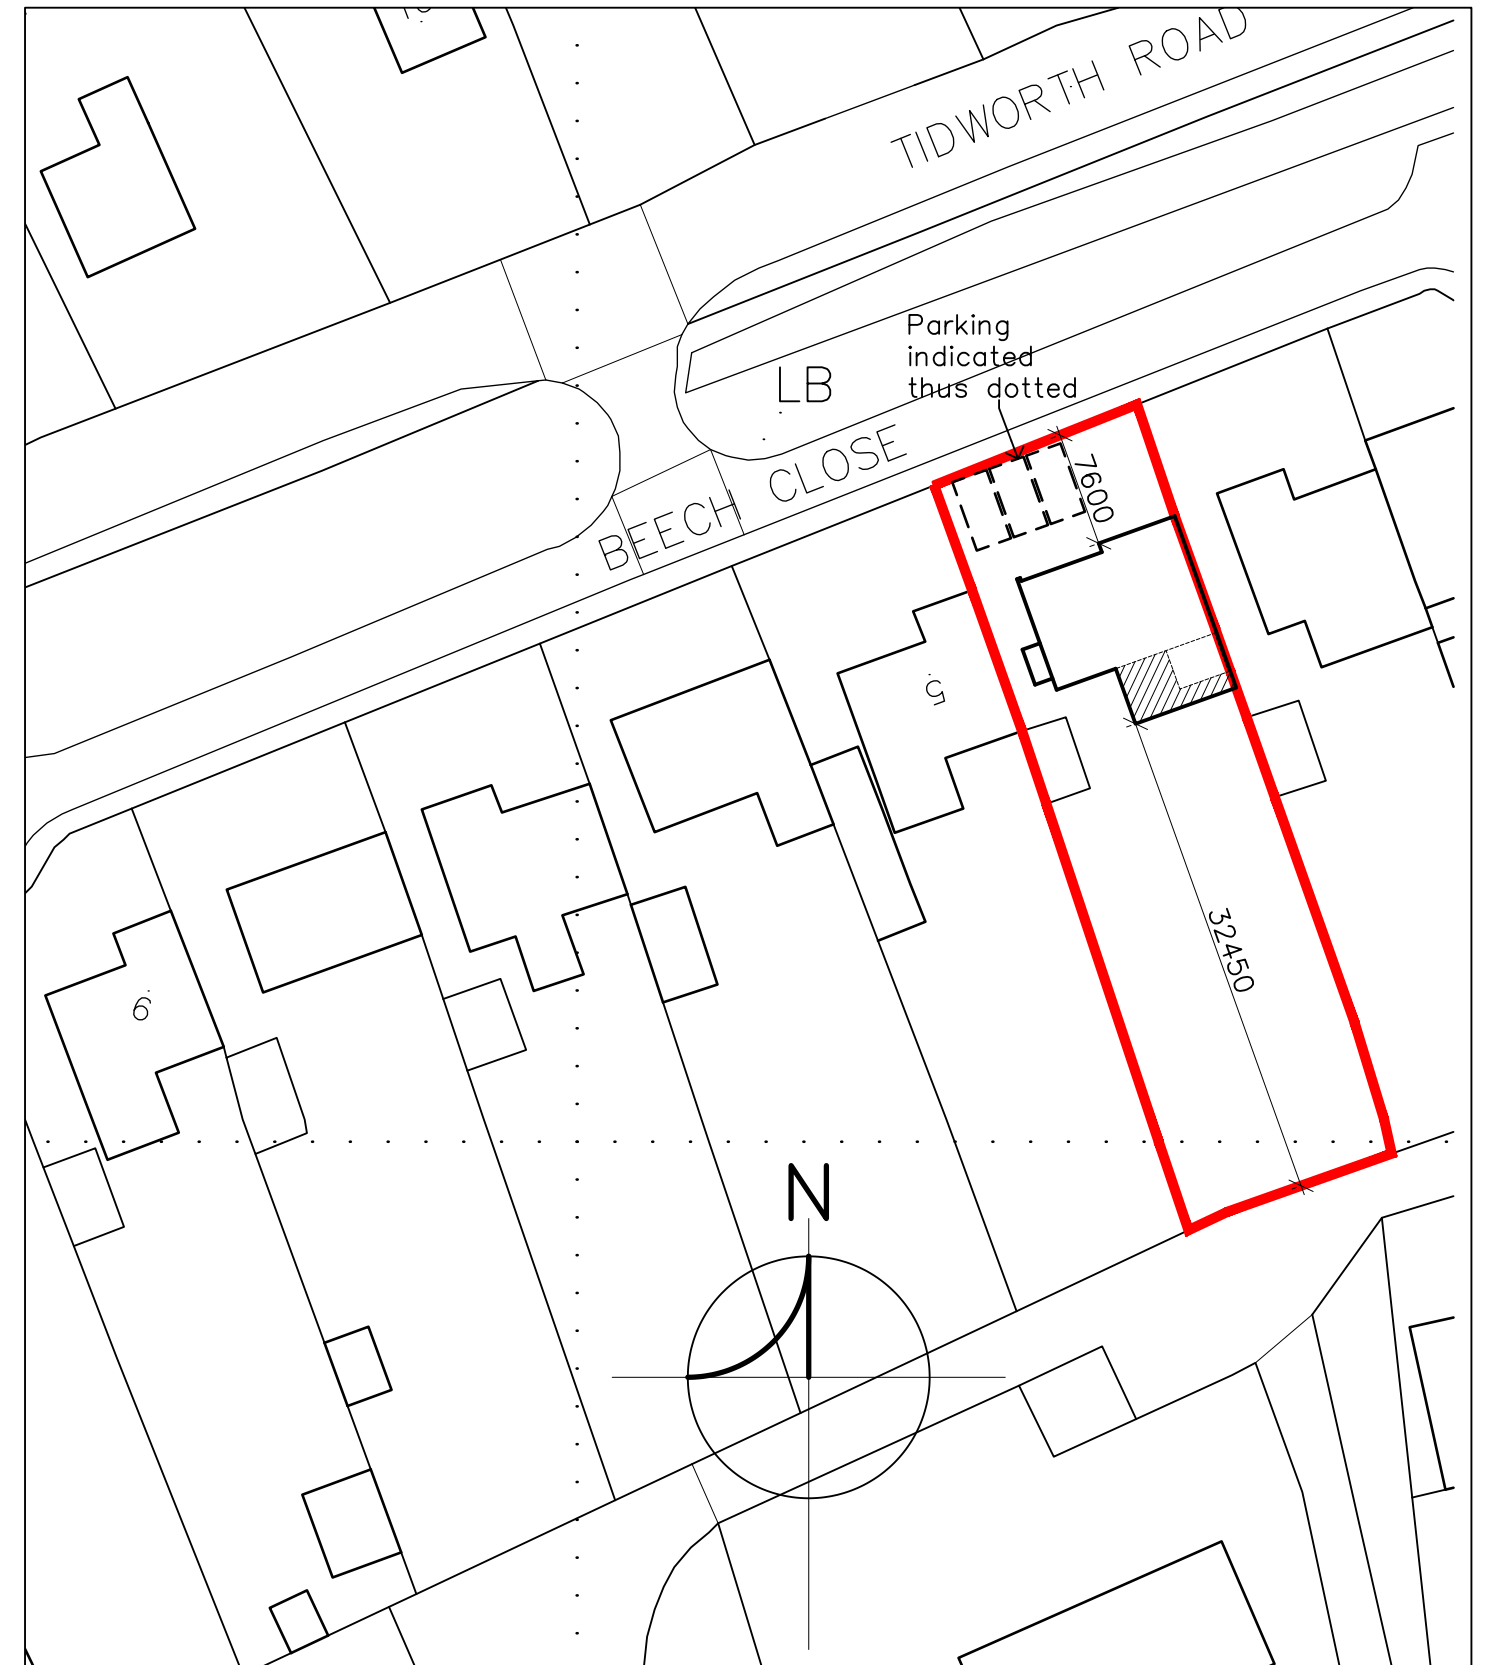

PROPOSED SITE PLAN
4 Beech Close, PORTON

scale 1:500