


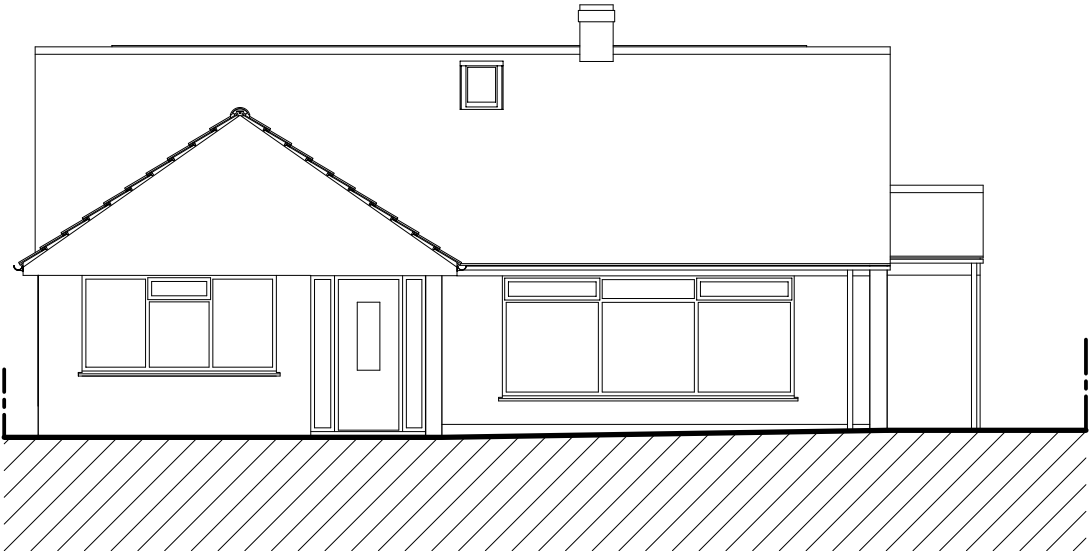


 


North Elevation scale 1:50 @ A1 (1:100 @ A3)

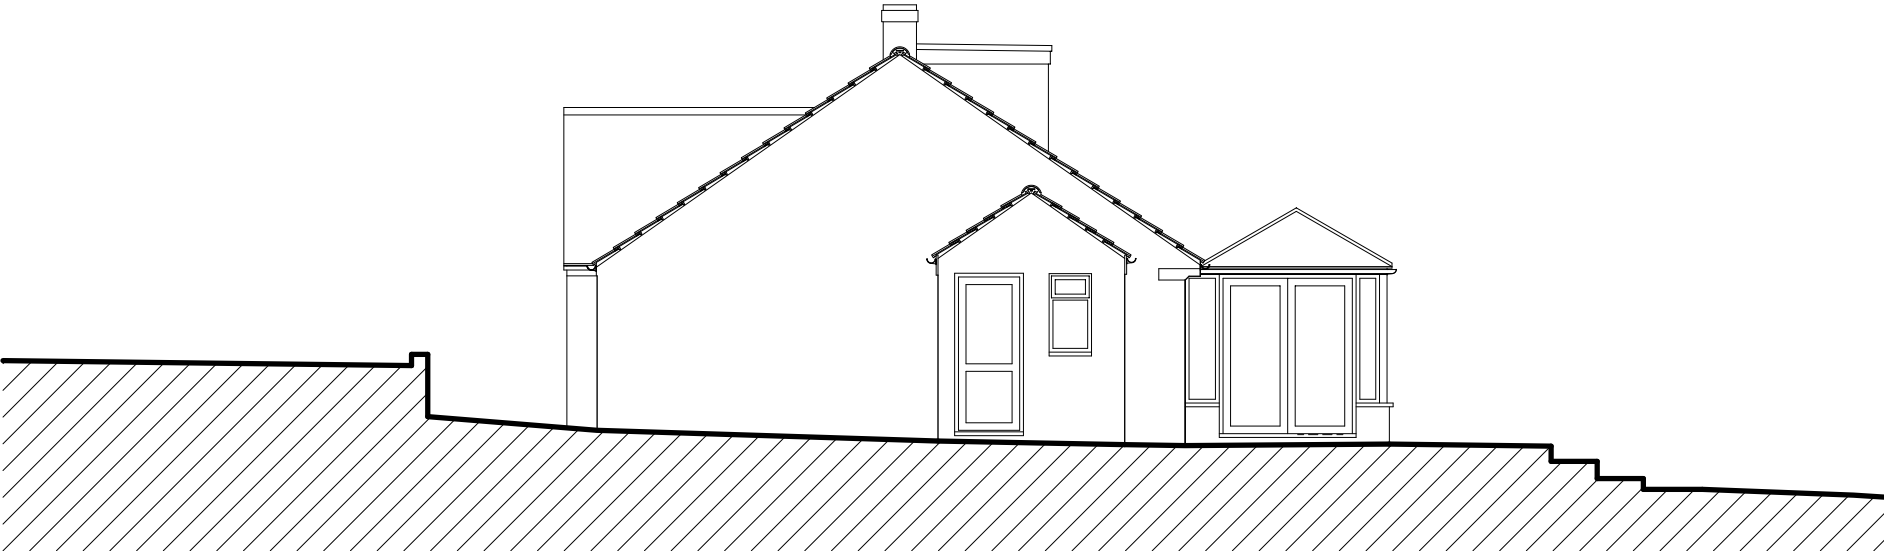

West Elevation scale 1:50 @ A1 (1:100 @ A3)

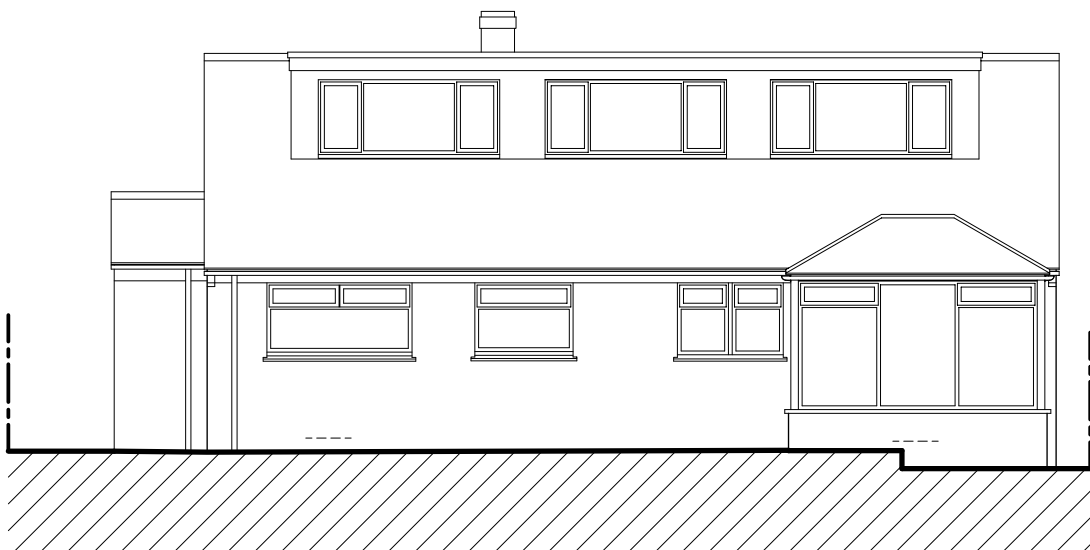

South Elevation scale 1:50 @ A1 (1:100 @ A3)

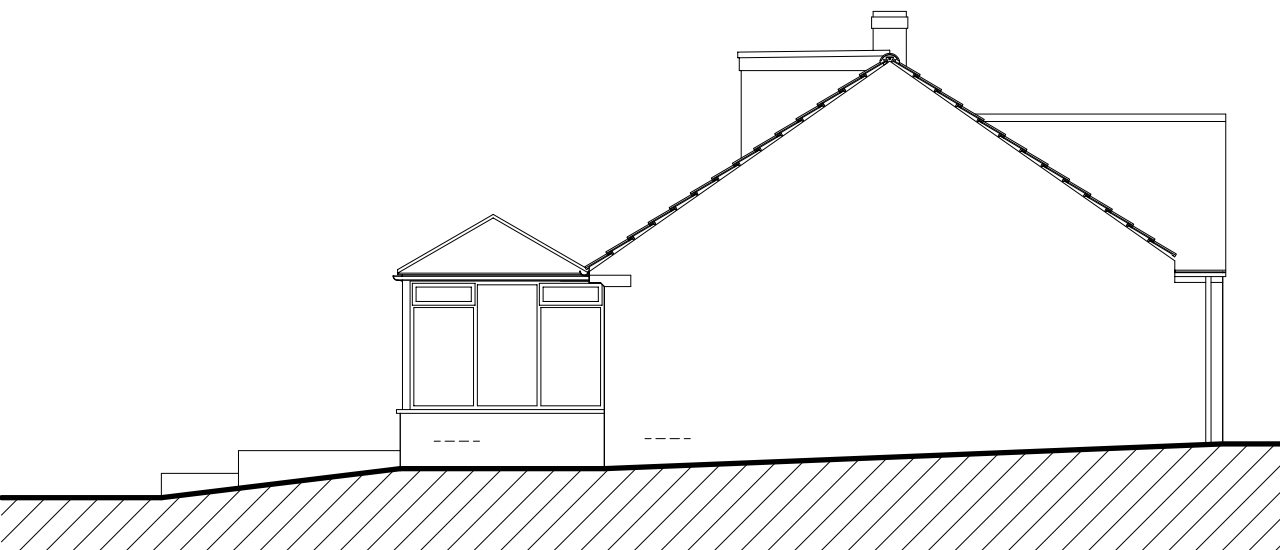

East Elevation scale 1:50 @ A1 (1:100 @ A3)

Existing Elevations for
Proposed Extension and Alterations to
4 Beech Close, Porton

Rev	Revision	Date
-----	----------	------

Sarum Architecture
Bespoke Architectural Design
33 Old Meadows Walk,
Salisbury, Wiltshire, SP2 8PA
Website: www.sarumarchitecture.co.uk
Email: chris@sarumarchitecture.co.uk
Tel: 01722 238399 Mob: 07979 923861

Project: 4 Beech Close
Porton
Drawing: Survey Elevations

Client:
Drawing Scale: 1:50 (1:100 @ A3)
Drawing Number: 26/0460/su02