


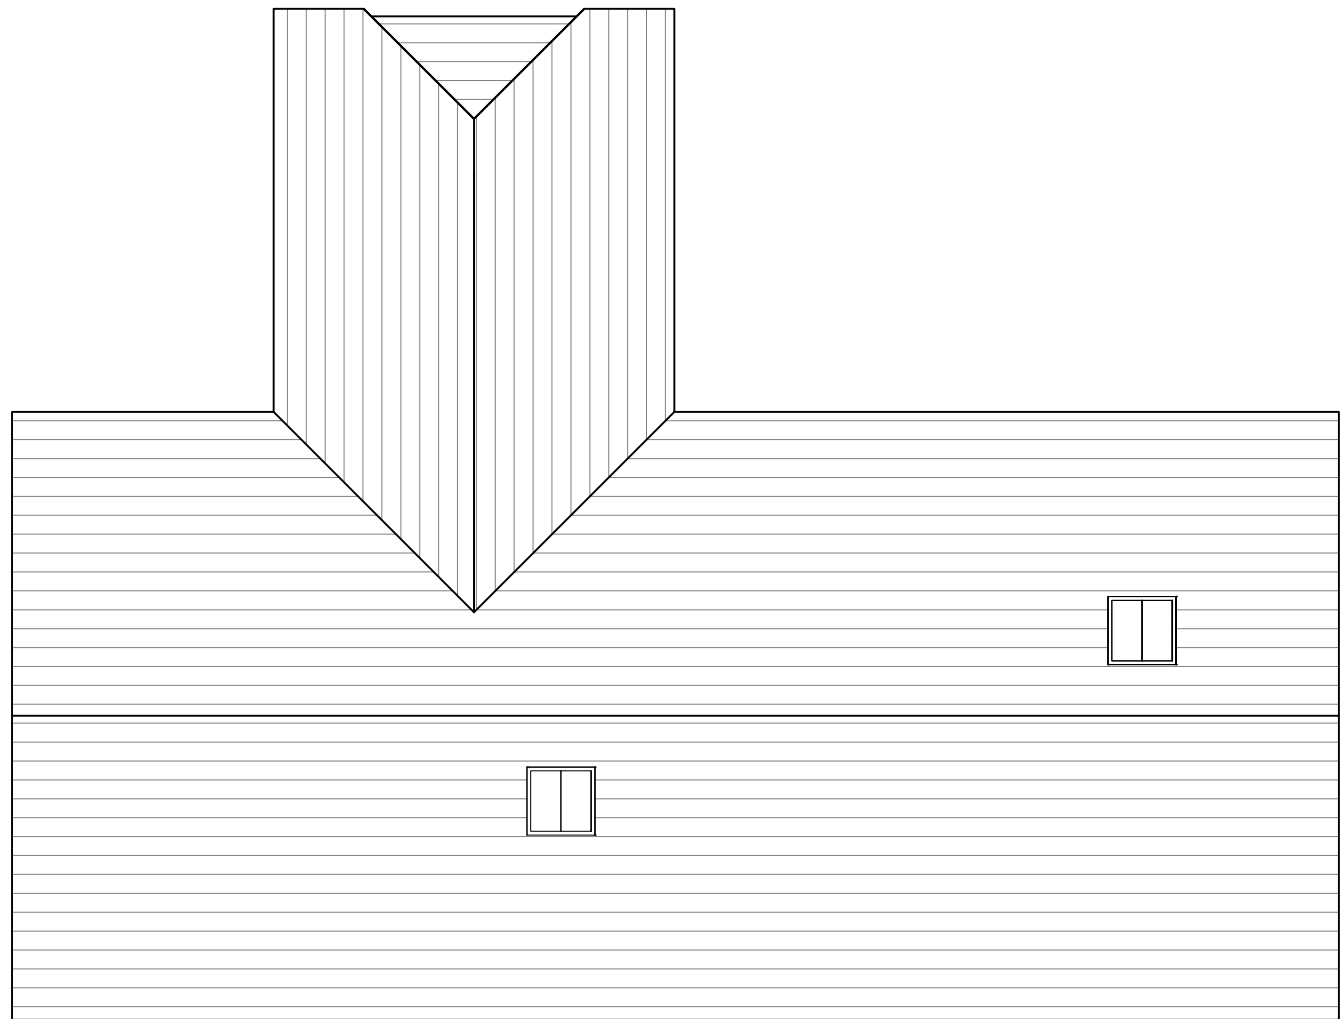


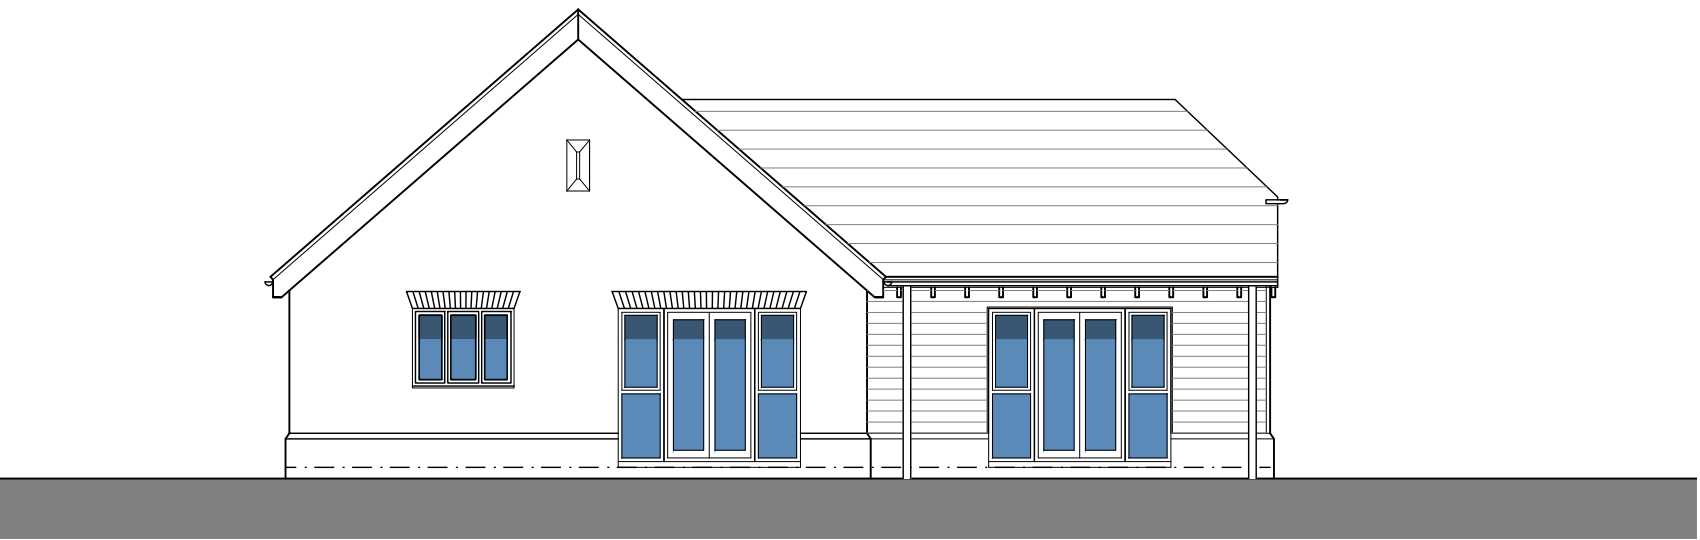


Front elevation

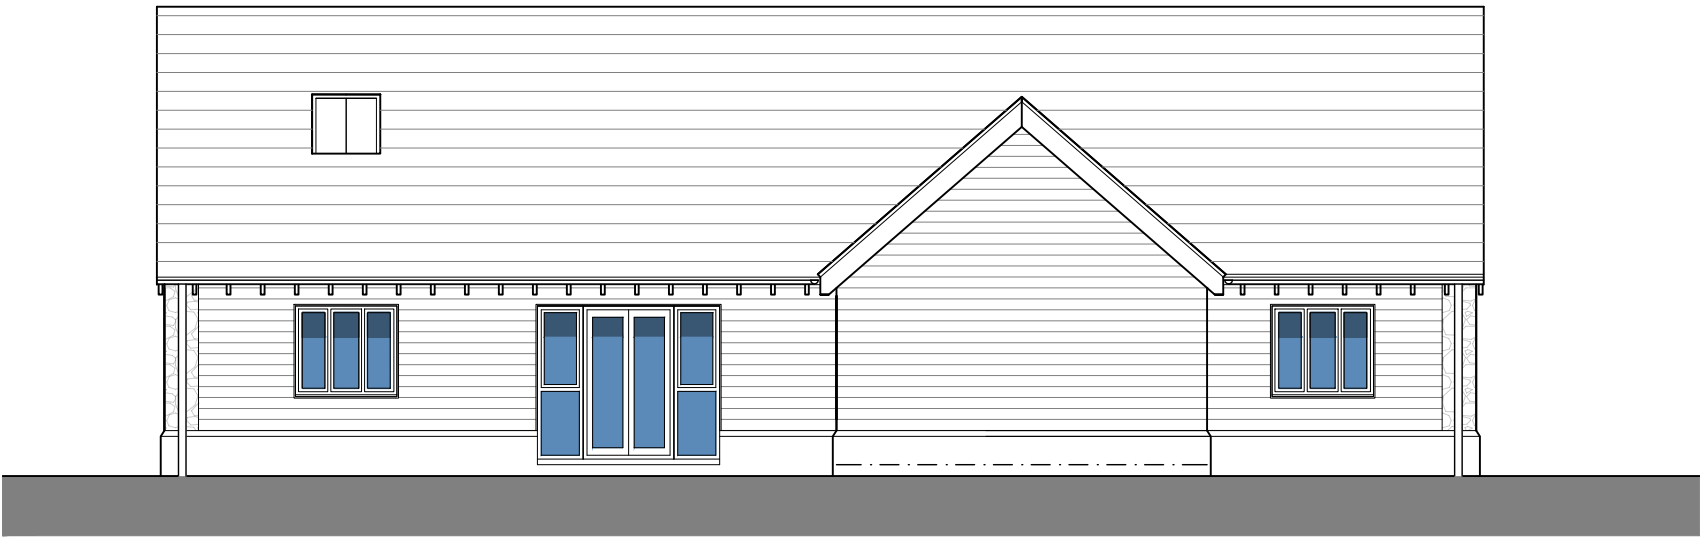

Side elevation

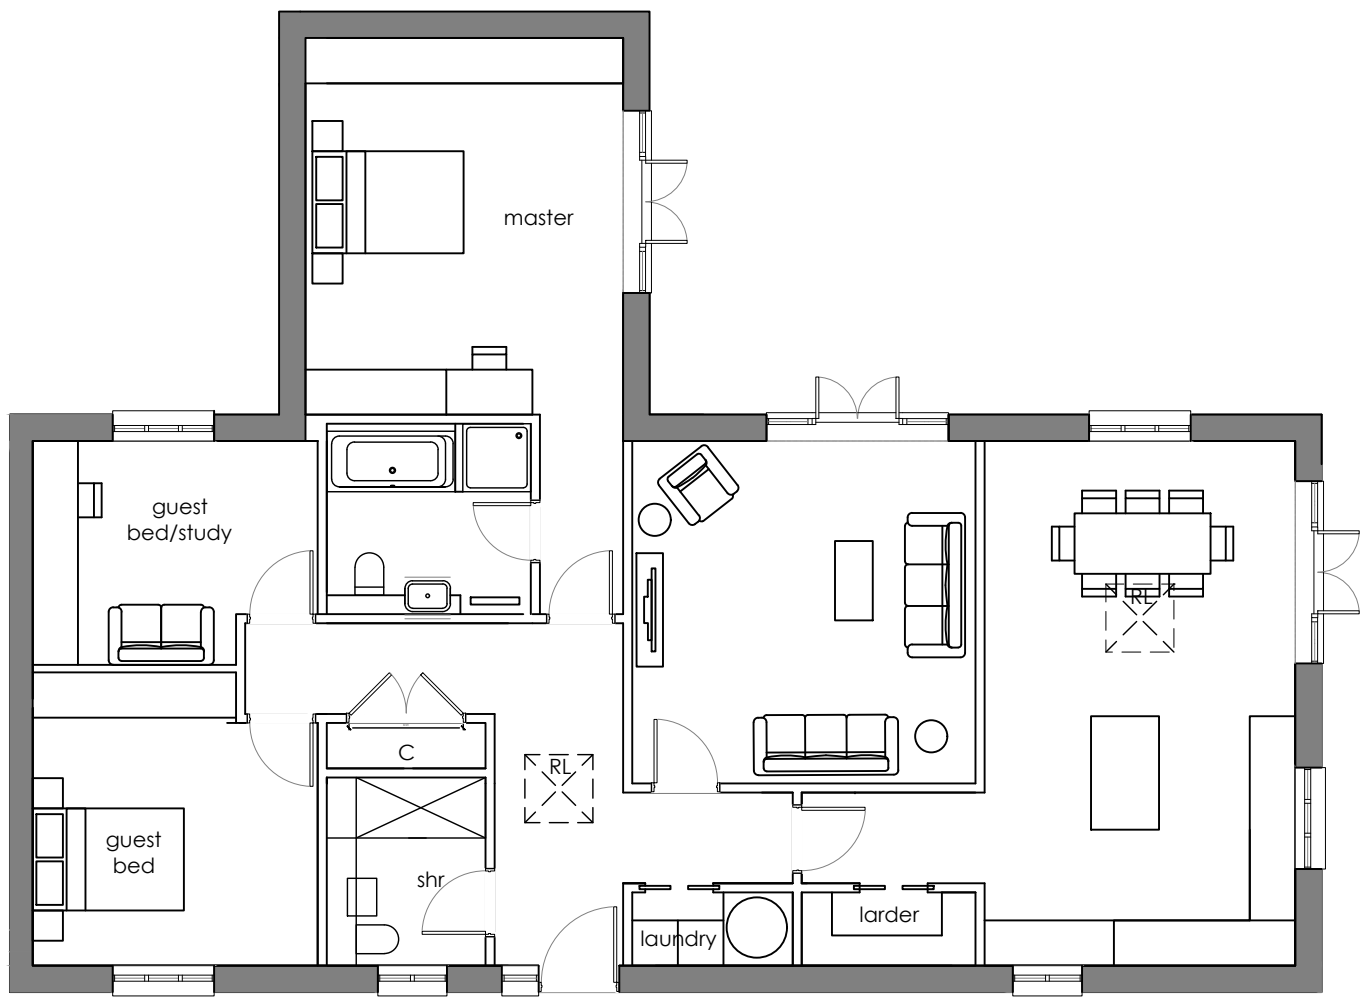


Rear elevation

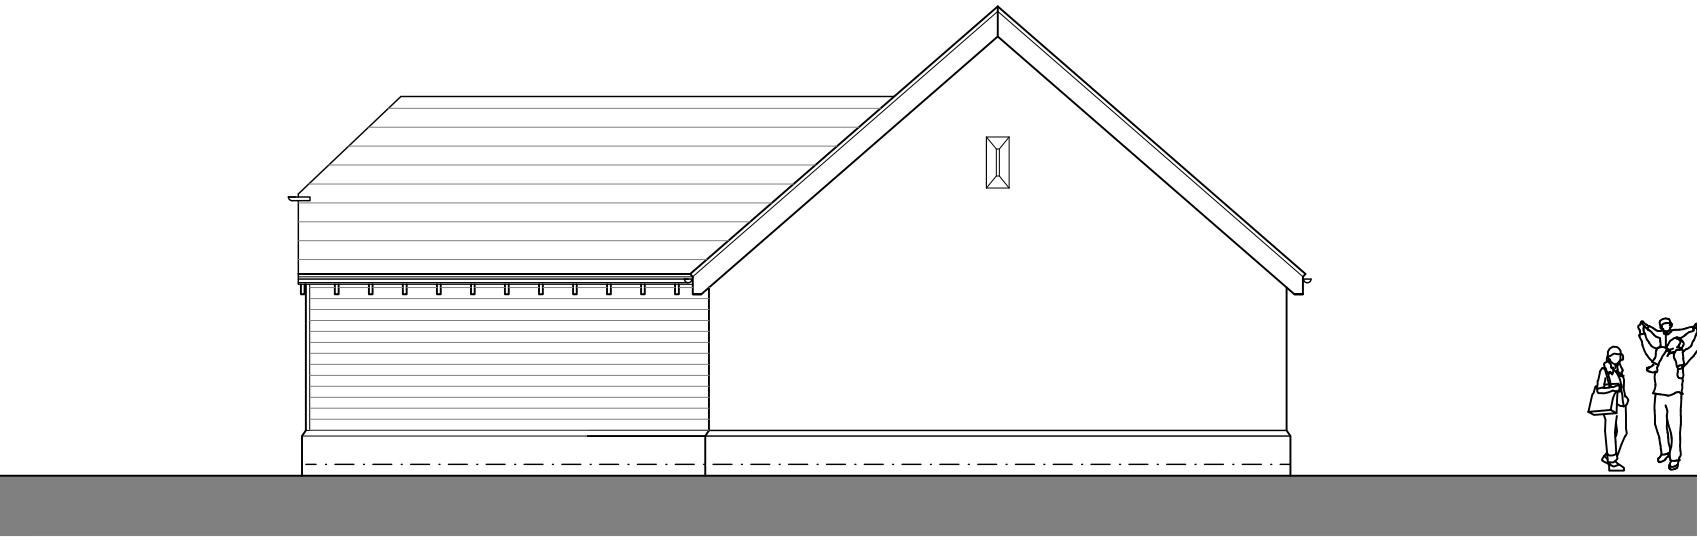


Side elevation

Plans 1:100

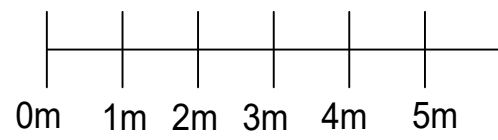

Elevations 1:100

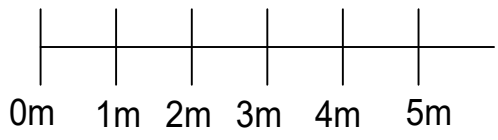

Materials :
Walls-brick plinth+ horizontal timber cladding
Roof - slate
Windows- painted timber
External doors- painted timber

GIA- 137.95 sqm
3 beds
3 parking spaces

Rev	Description	By	Check	Date
Cox Martin <i>Design</i>				
Rowan Tree, Shorts Green Lane, Motcombe, Shaftesbury SP7 9PA				
T 01747 850972 mob: 07889 564 050 caroline@coxmartindesign.co.uk				
Client				
Ms C Martin				
Project				
Land South of Park Street				
Heytesbury				
Drawing				
House types- plot 3				
Plans and elevations				
Scale	Date	Author	Checked	
varies @A1	Feb 2026	cpm	cpm	
Project No	Drawing No	Revision		
2409	L203	p3		