




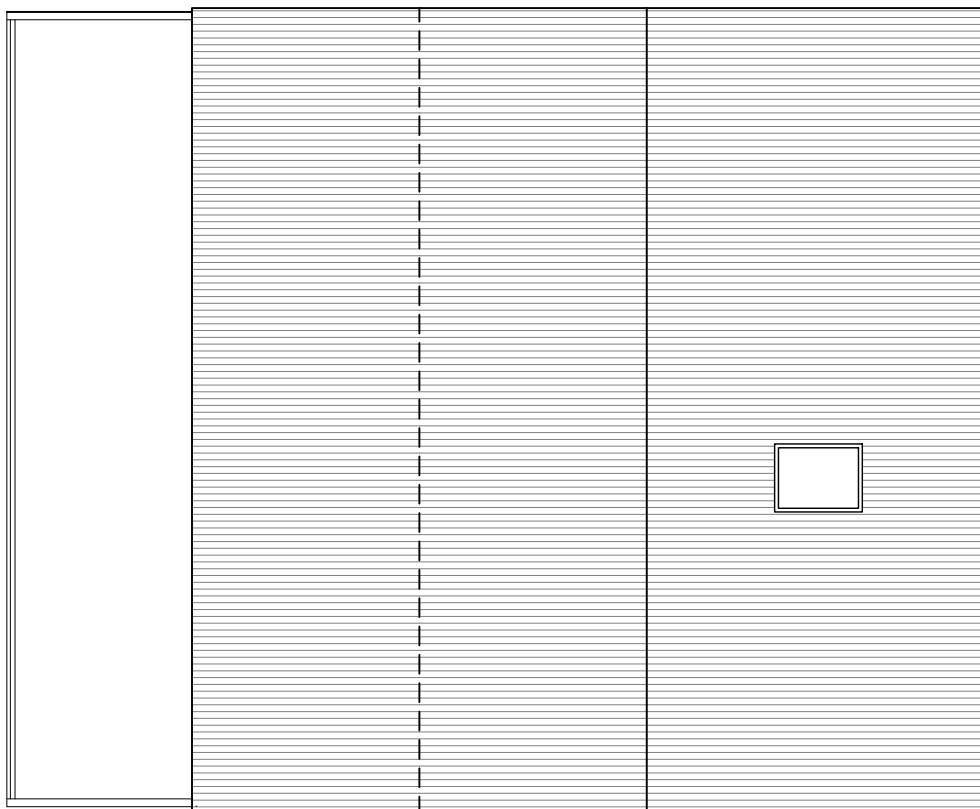

Roof Plan


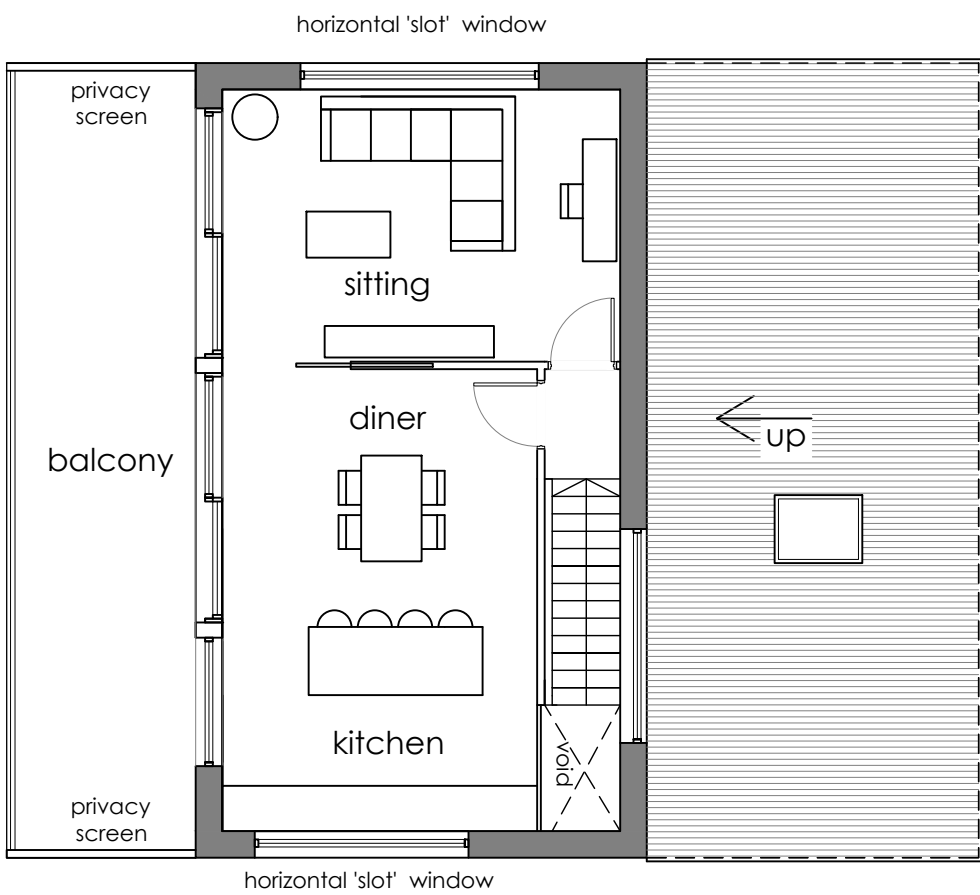


First Floor Plan

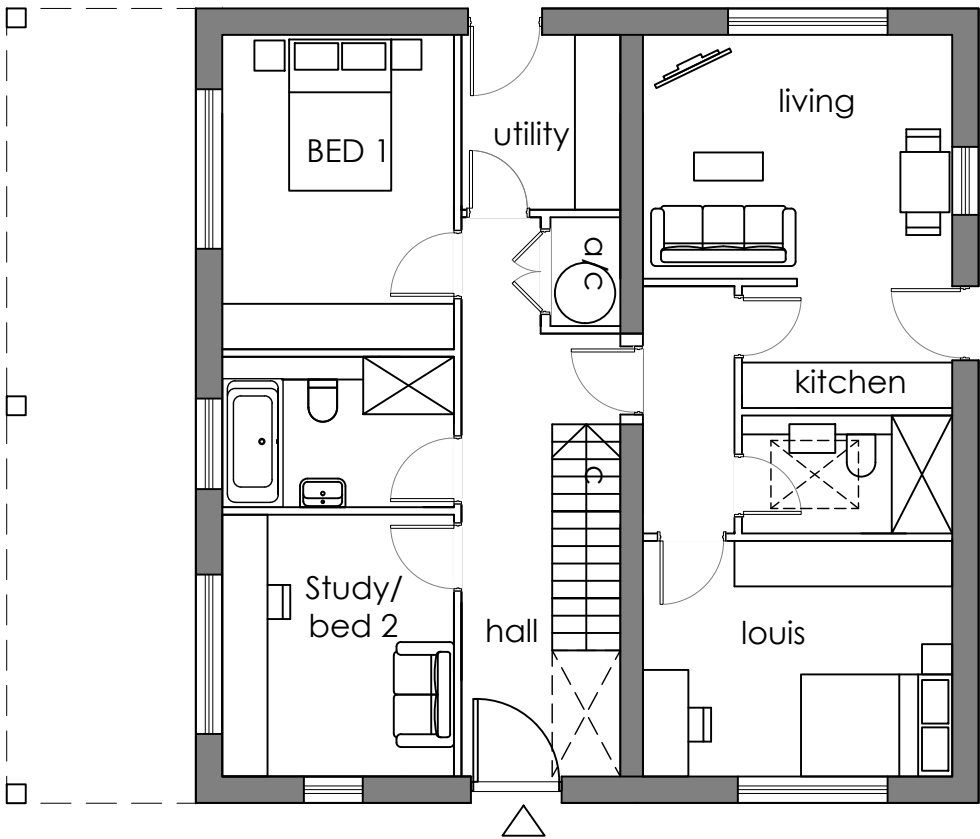


Ground Floor Plan

Plans 1:100

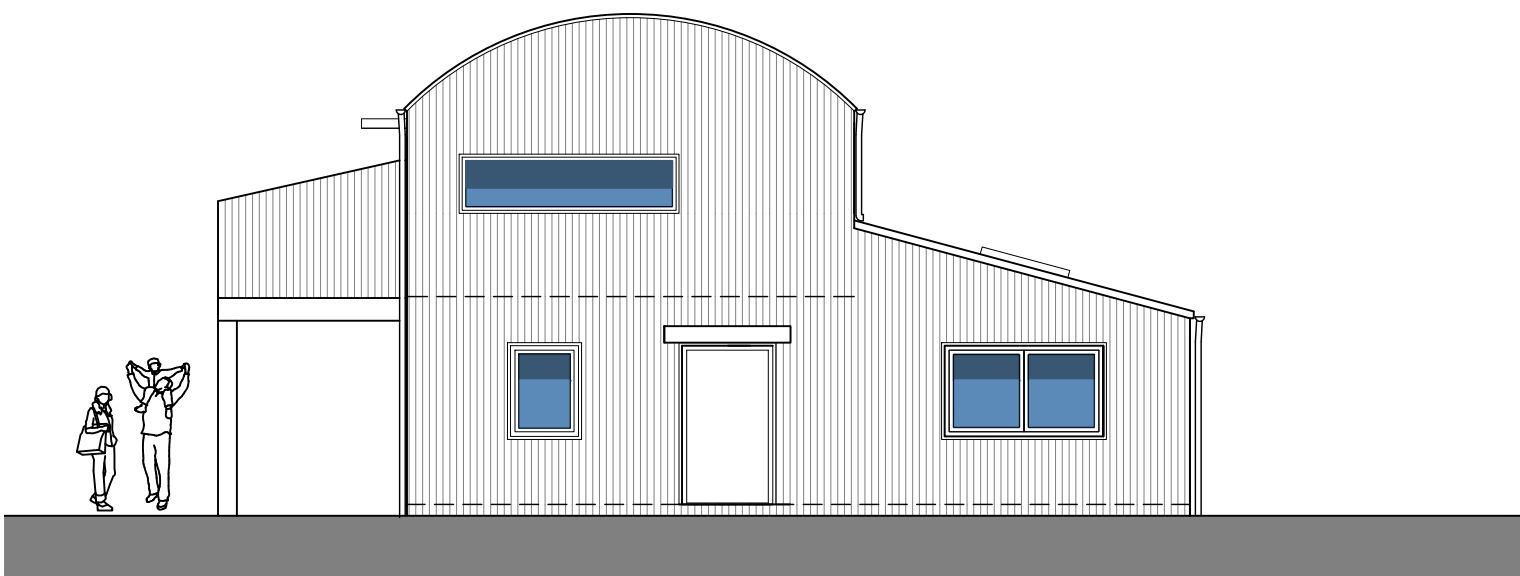
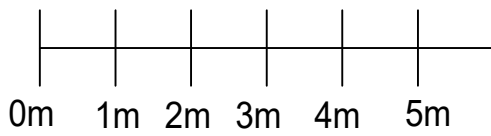


Front elevation

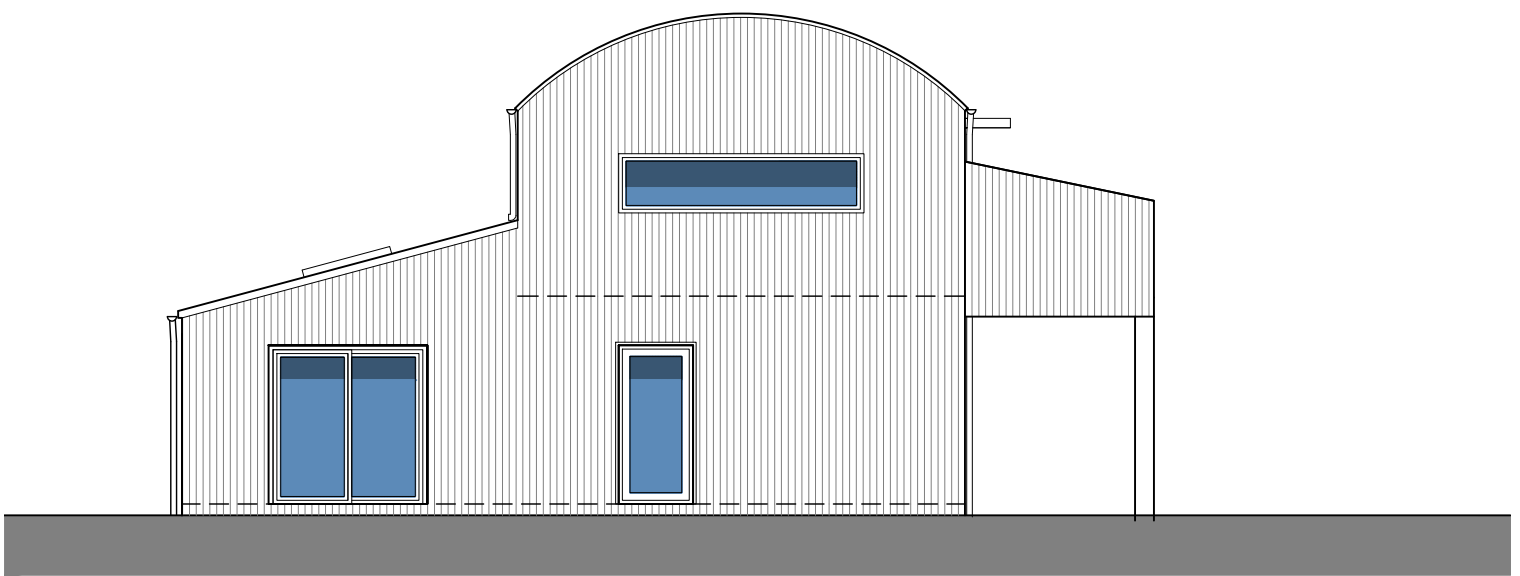


Side elevation

Elevations 1:100

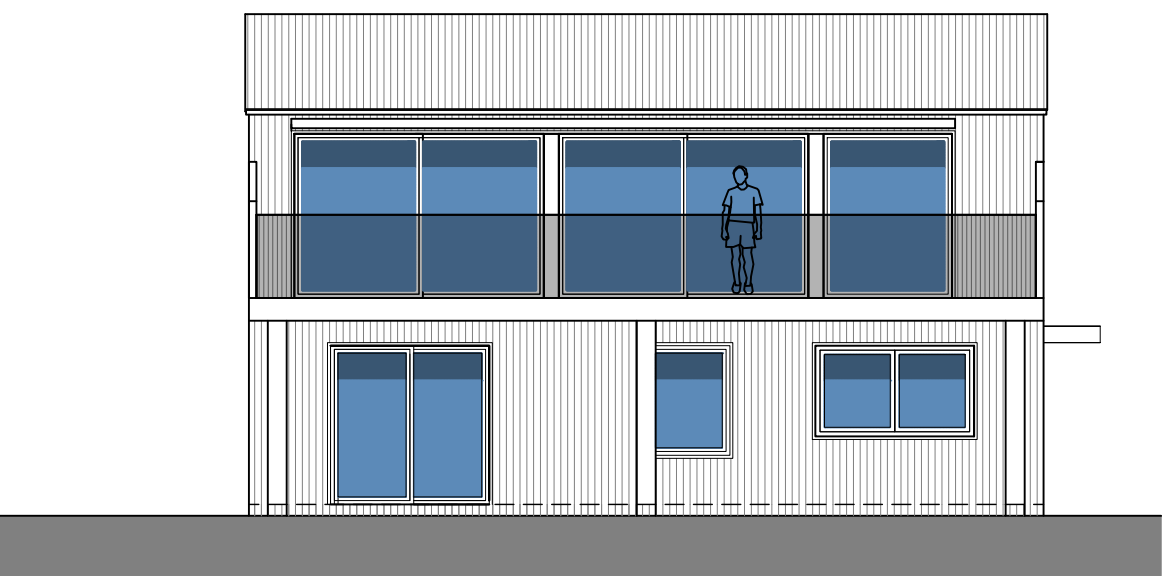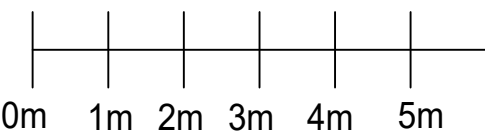

Side elevation

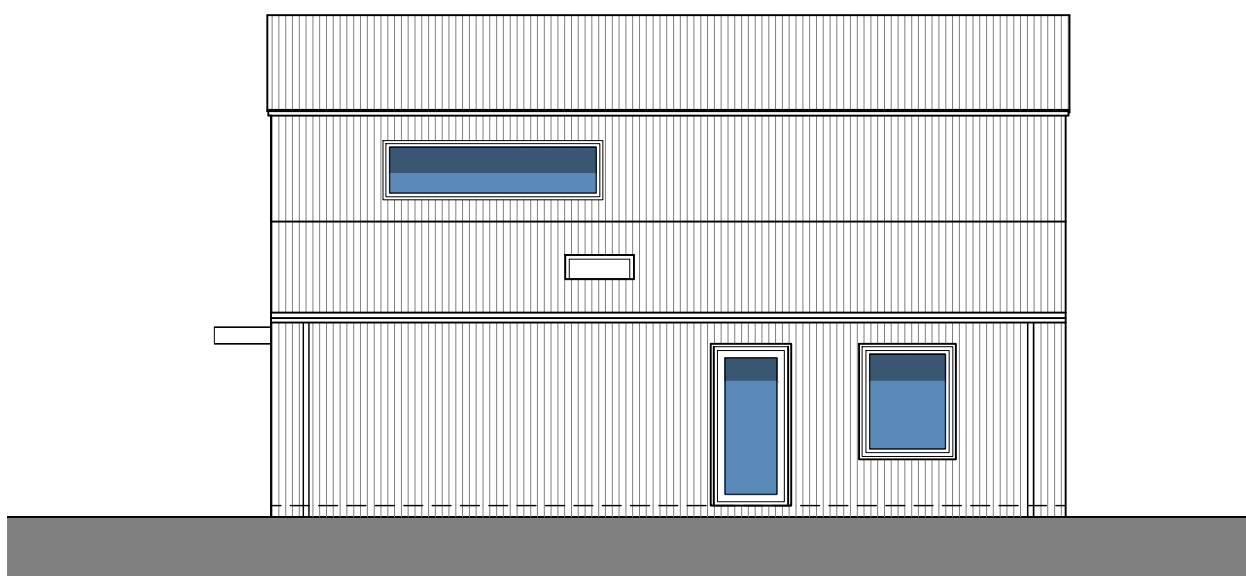

Rear elevation

Notes
Report any discrepancies to the author.
Copyright Cox Martin Design Ltd

Materials :

Walls- sinusoidal metal cladding
Roof - sinusoidal metal cladding
Windows- aluminium
External doors- Timber

GIA- 150.30 sqm
2 bed + 1 bed self
contained annex
3 parking spaces

Rev	Description	By	Check	Date
-----	-------------	----	-------	------

Cox Martin Design

Rowan Tree, Shorts Green Lane, Motcombe, Shaftesbury SP7 9PA
T 01747 850972 mob: 07889 564 050 caroline@coxmartindesign.co.uk

Client

Ms C Martin

Project
Land South of Park Street
Heytesbury

Drawing
House types- plot 1
Plans and elevations

Scale	Date	Author	Checked
varies @A1	Feb 2026	cpm	cpm
Project No	Drawing No	Revision	
2409	L205	p3	