




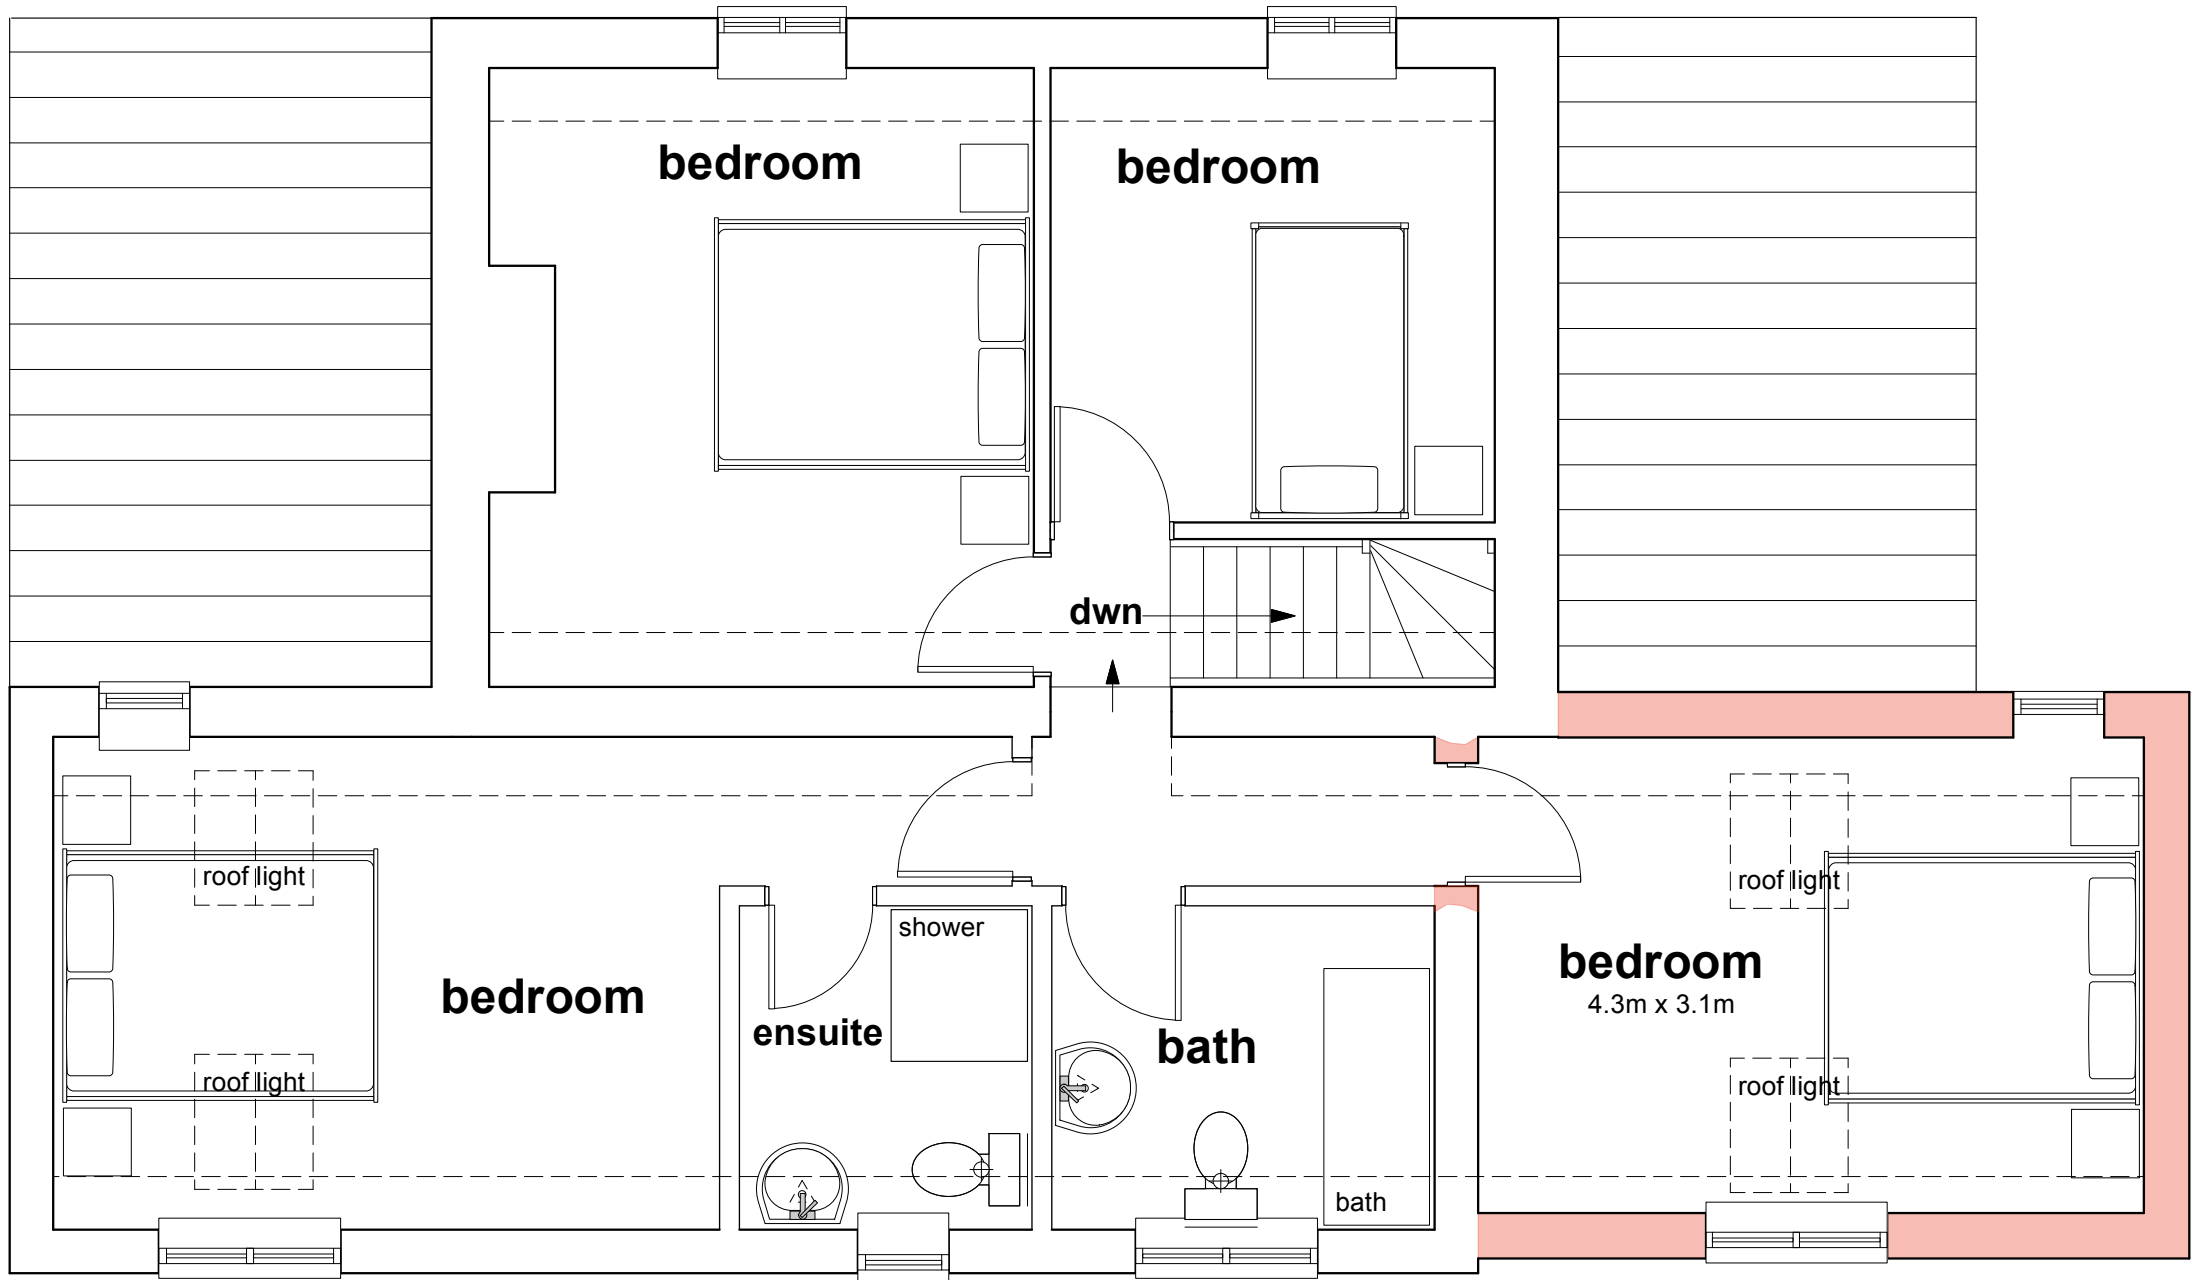


First Floor Plan 1:50

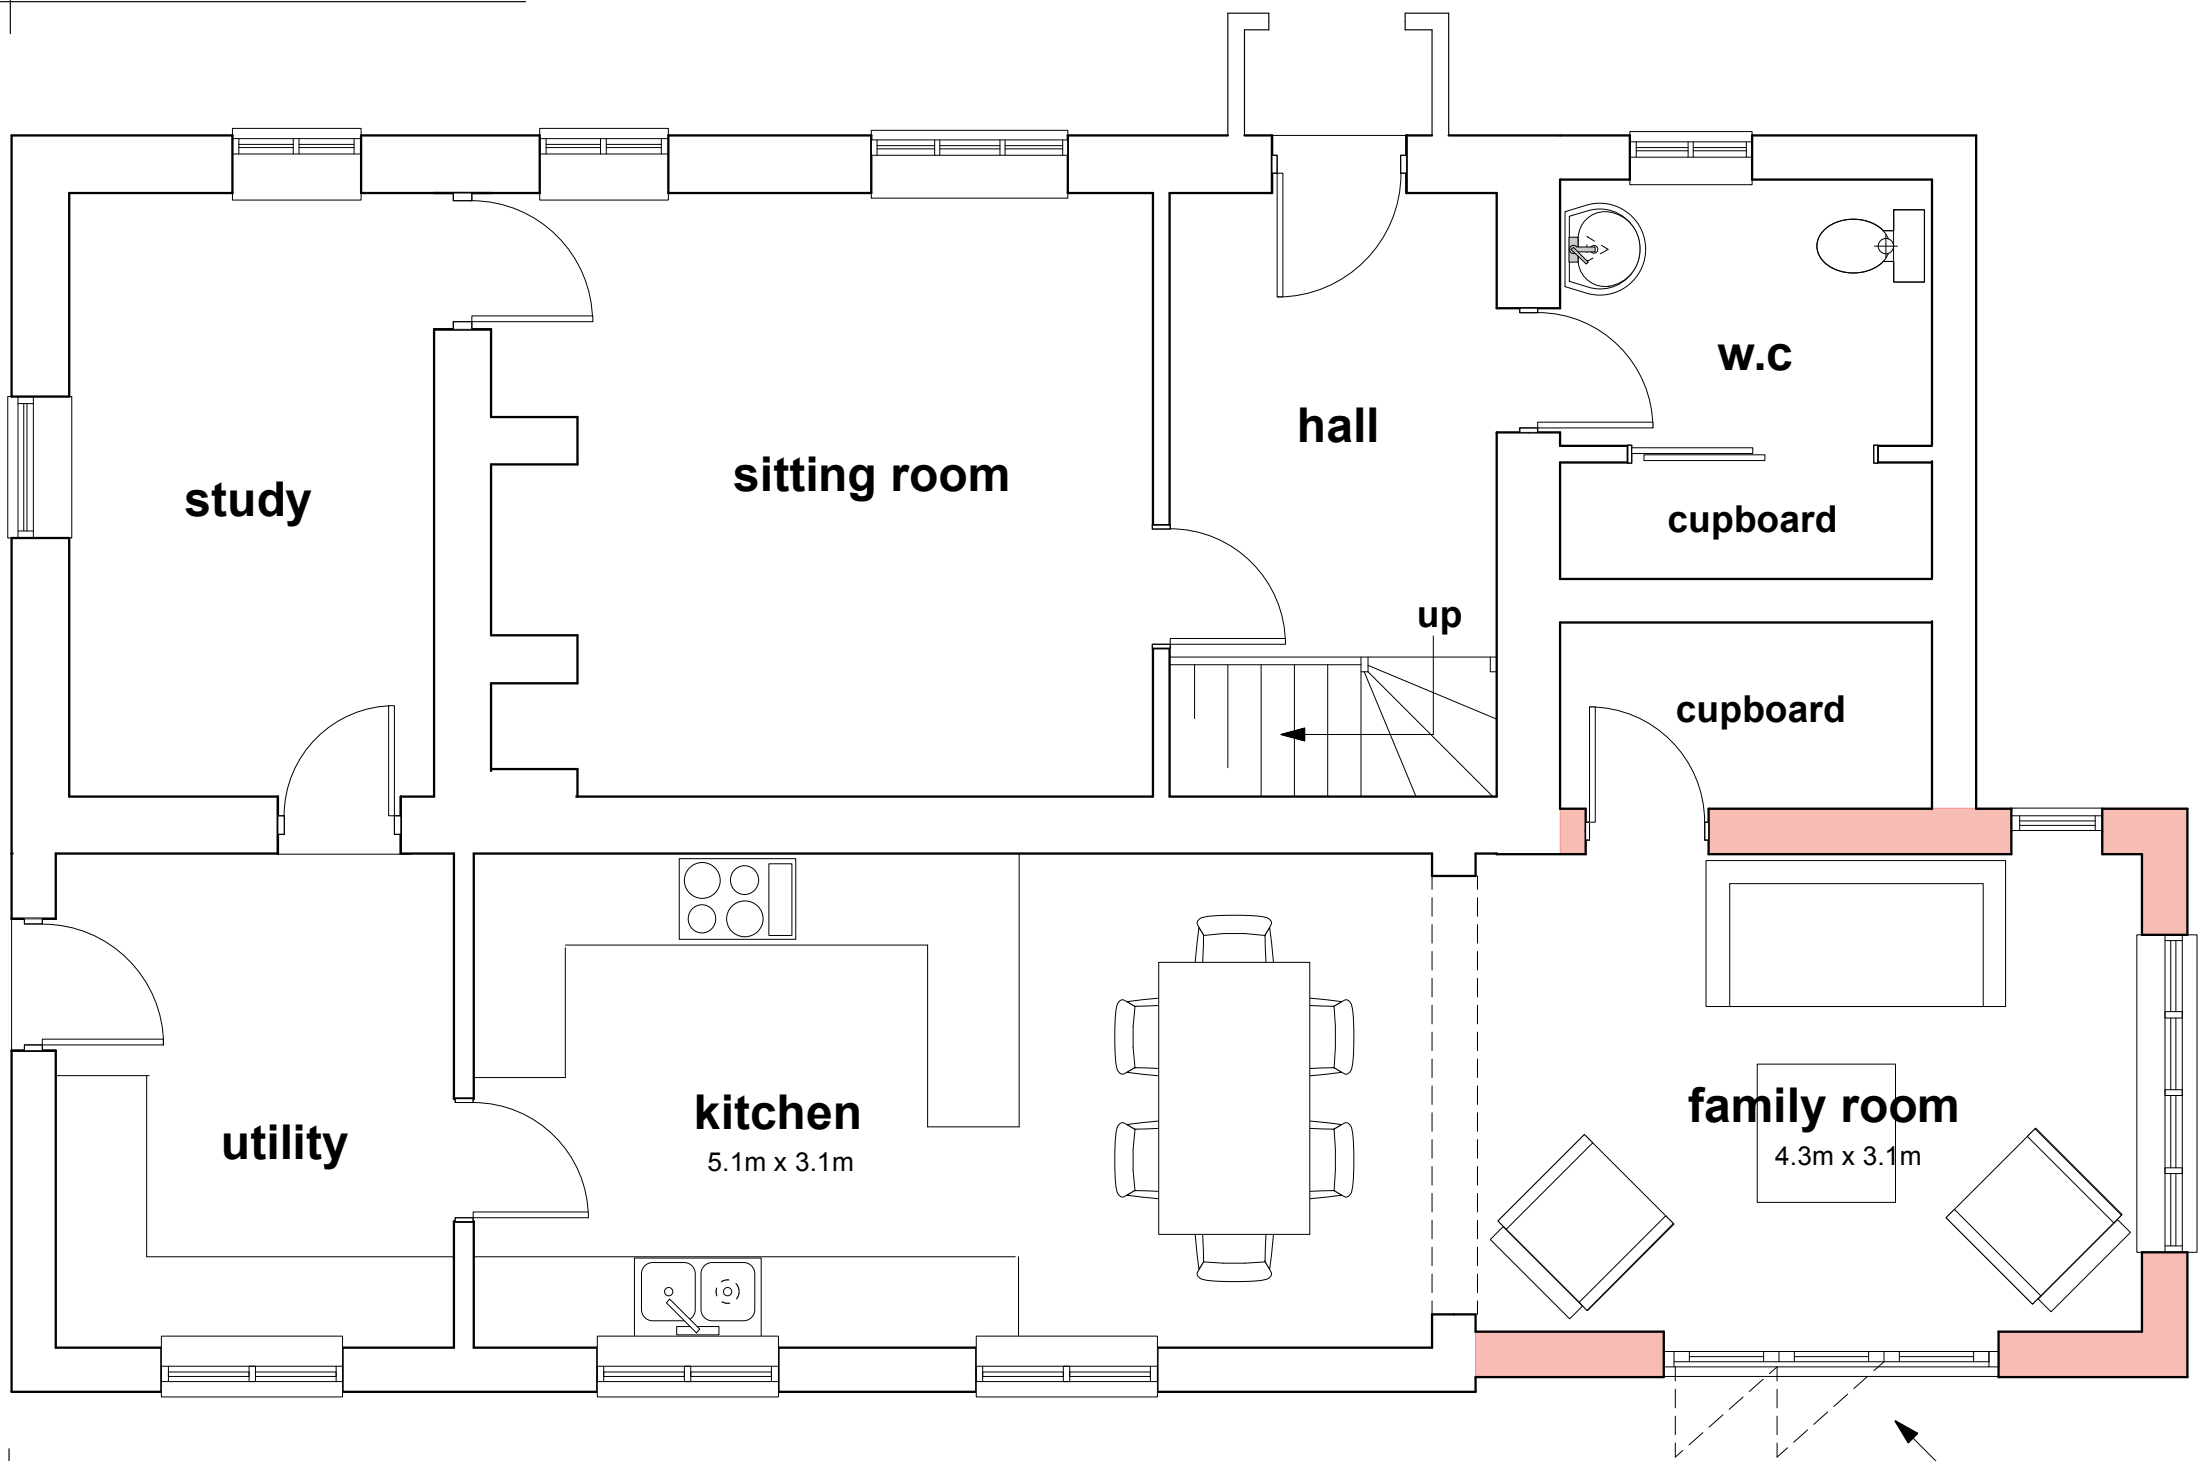

Ground Floor Plan 1:50

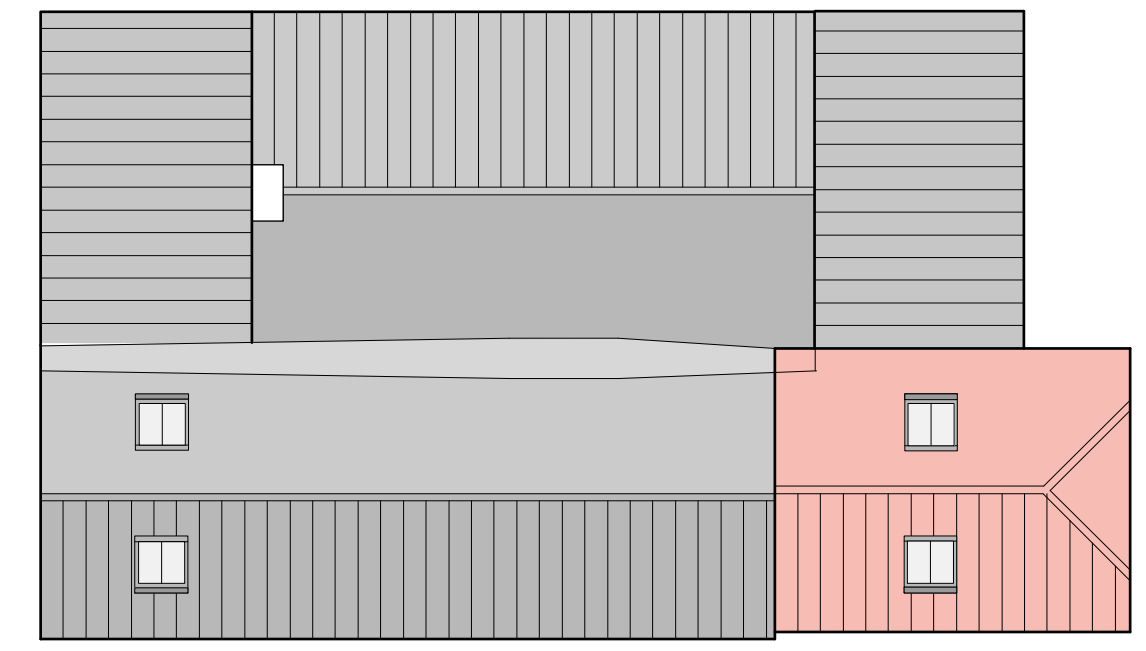


Roof Plan 1:100

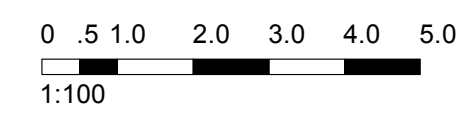

Obscure glaze window to prevent over looking

Proposed extension

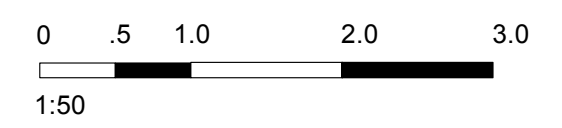

Job Title
**Proposed Extension And
Alterations To
118 Clay Street
Crockerton**

Drawing Title
**Proposed Floor Plans And
Roof Plan**

Peter Withey
Architectural Designer
123 Clay Street Crockerton
Warminster Wiltshire BA12 78AG
Tele 01985 841111 e-mail witheydesign@btconnect.com

Scale 1:50 1:100 @ A2 Date April 2026

Drawing No 1263/ 2