



North Elevation 1:100

Steep extension down and back
very slightly




West Elevation 1:100

Materials :-
Walls - Render to match existing and dark timber cladding
Roof - Plain tiles to match existing



South Elevation 1:100

0 .5 1.0 2.0 3.0 4.0 5.0
1:100

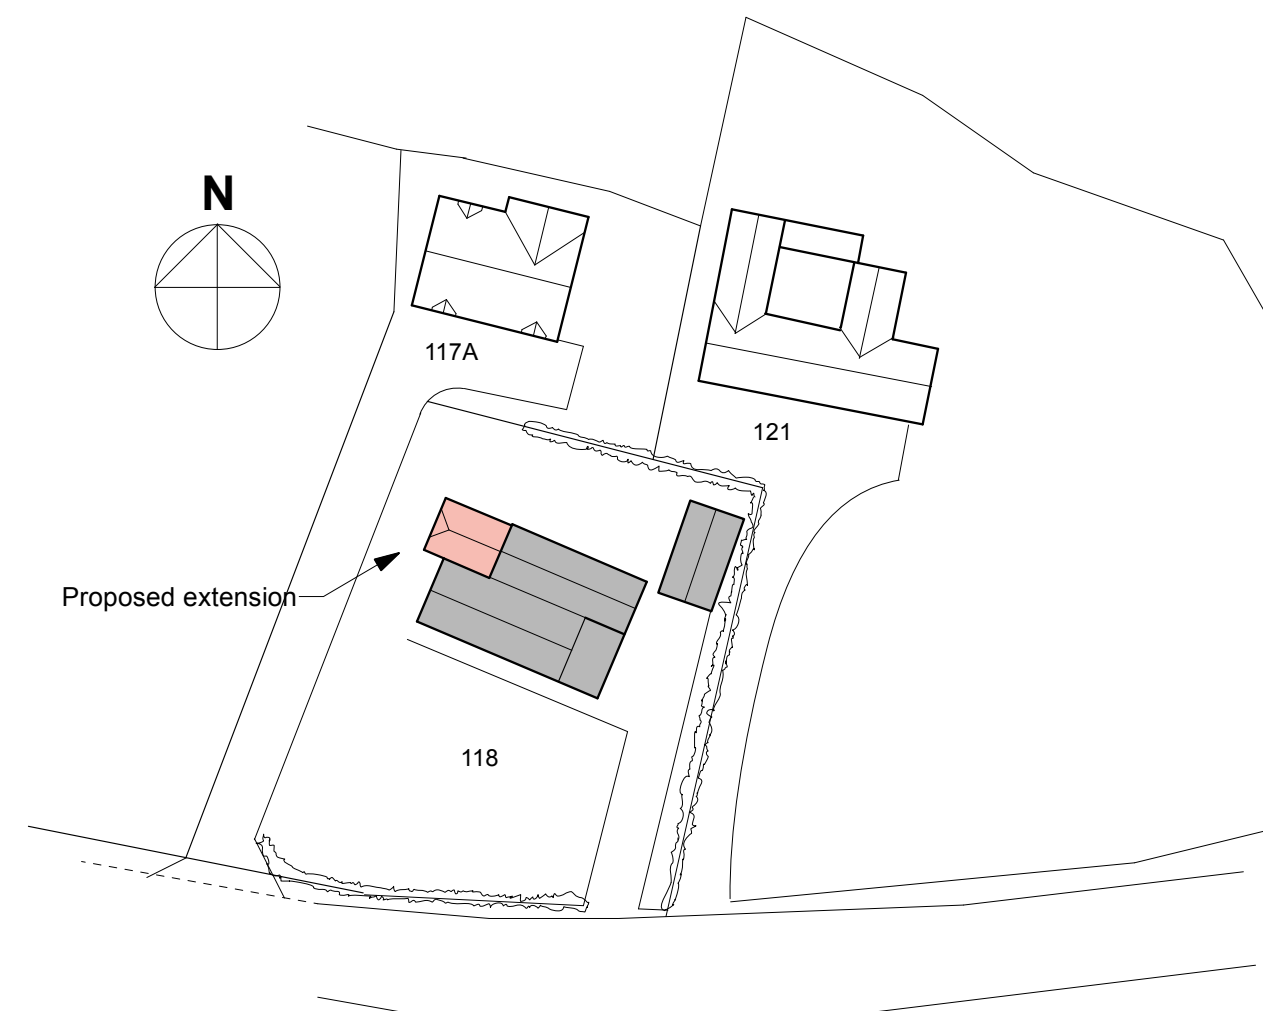

Block Plan 1:500

0 5 10 20 25
1:500

Job Title

**Proposed Extension And
Alterations To
118 Clay Street
Crockerton**

Drawing Title

**Proposed Elevations And
Proposed Block Plan**

Peter Withey

Architectural Designer

123 Clay Street Crockerton

Warminster Wiltshire BA12 78AG

Tele 01985 841111 e-mail witheydesign@btconnect.com

Scale 1:100 1:500@ A2 Date April 2026

Drawing No 1263/ 3