




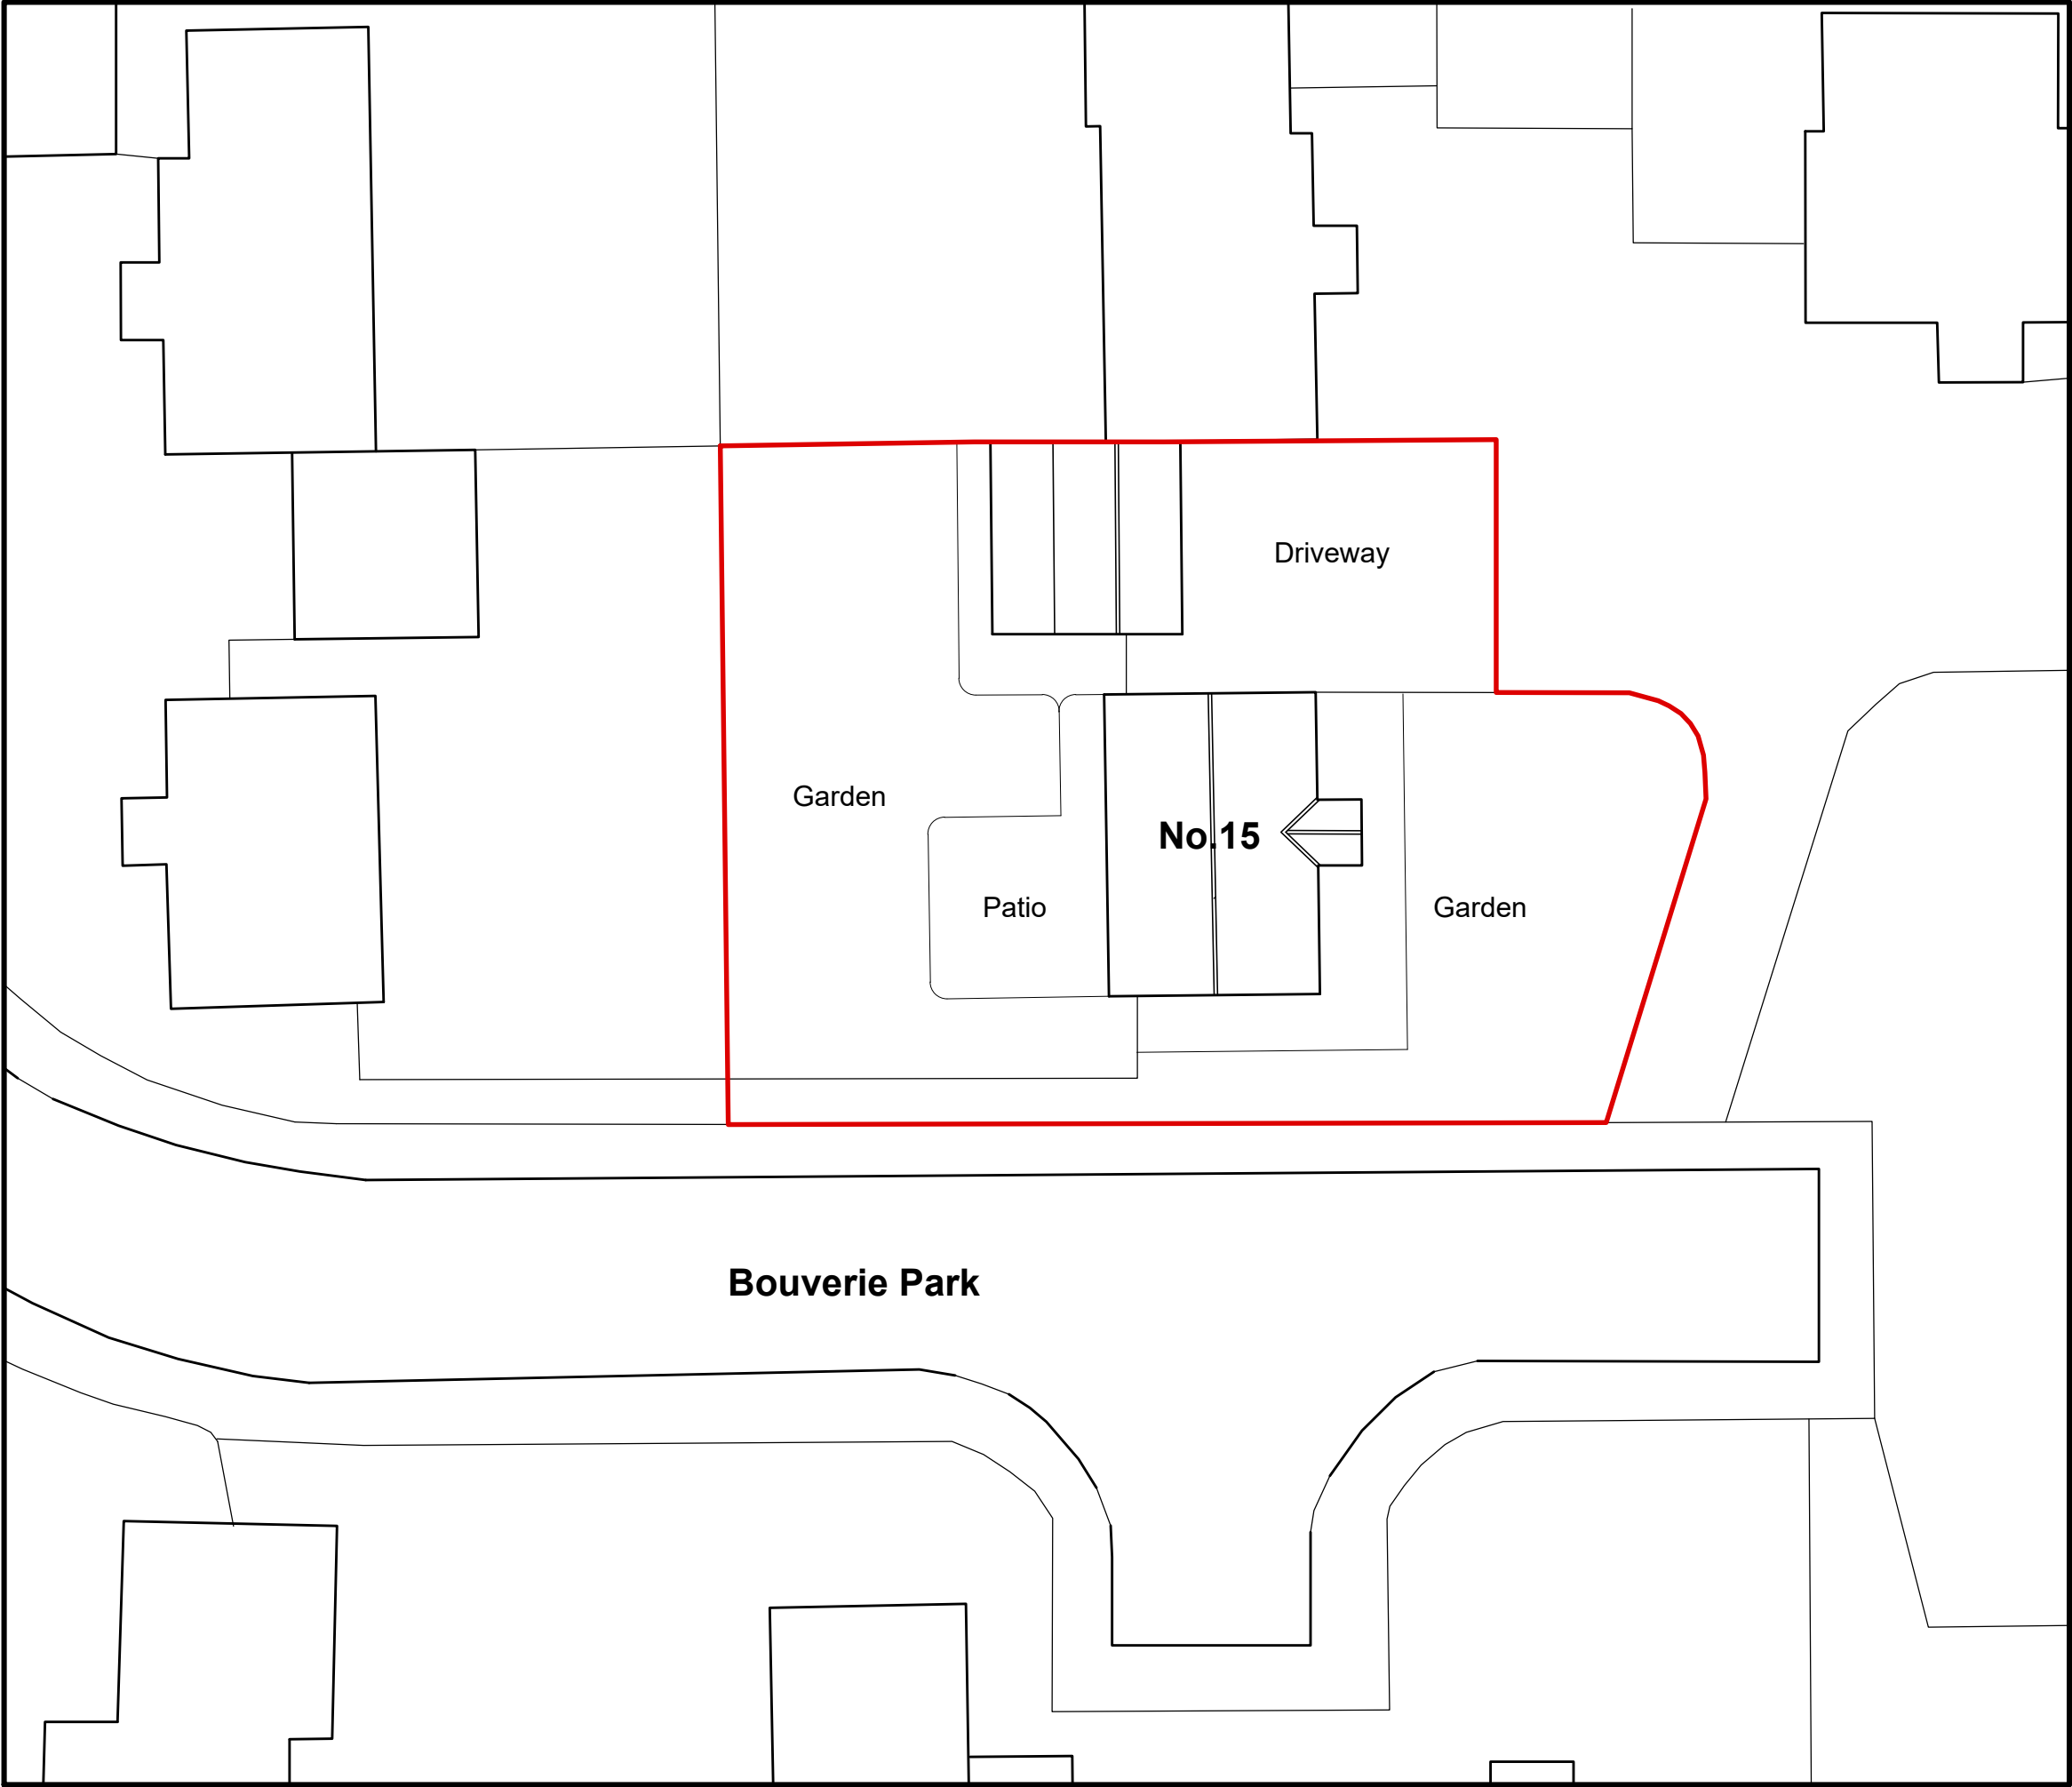

* This drawing is copyright of Open plan man design®.
All rights reserved. do not scale this drawing.
check all dimensions on site. this drawing is only to be
used on the site for which designed all materials
specified are subject to confirmation on site prior to
works commencing.

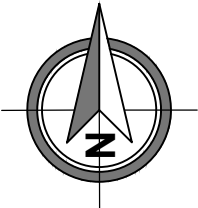

For Planning

 

Rev.	Description.	Date.	Initial.
OPEN PLAN MAN[®] DESIGNlimited 18 Bewley Crescent Lacock Wiltshire SN15 2PL Info@opmdesign.co.uk			
Client:	Mr & Mrs Balsdon		
Project:	Proposed Single Storey Rear Extension At 15 Bouverie Park, Stanton St.Quinton, SN14 6EE		
Drawing Title:	Existing Site Plan -		
Scale:	1:200@A3	Date:	Mar 26
Drawn:	JLG	Checked:	JH
Drawing No:	BBP/25/300		Revision: