
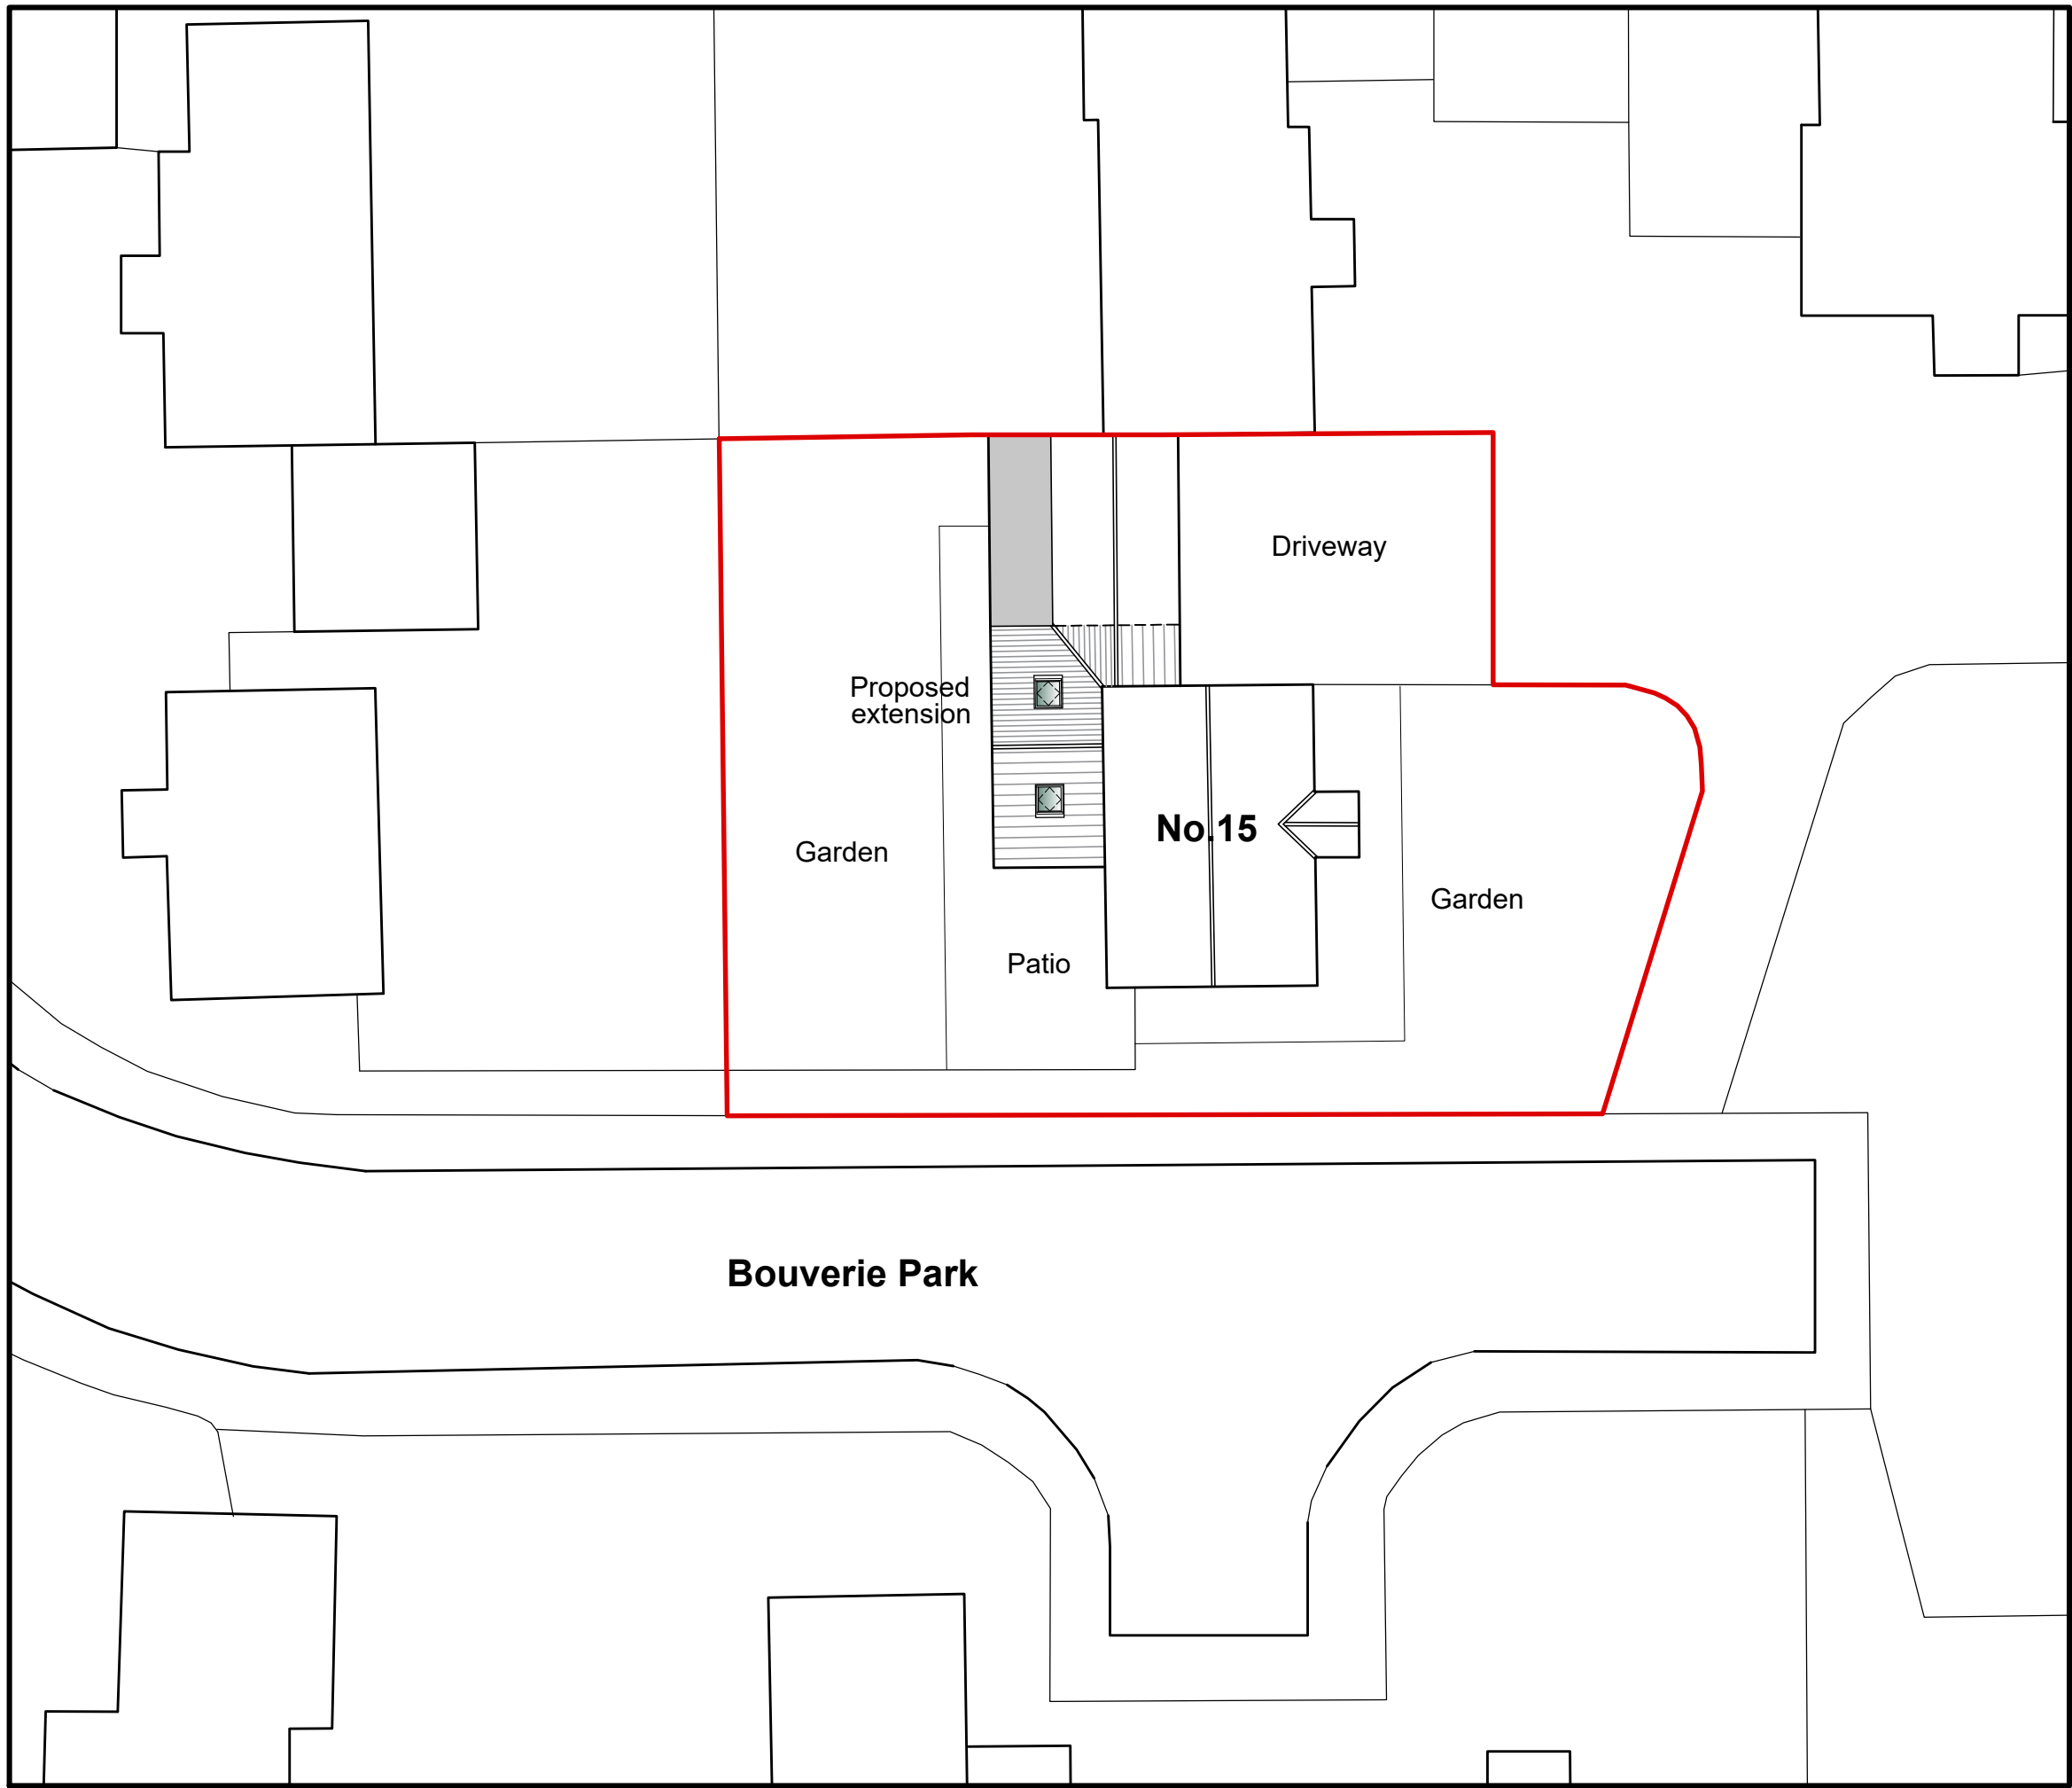


* This drawing is copyright of Open plan man design®.
All rights reserved. do not scale this drawing.
check all dimensions on site. this drawing is only to be
used on the site for which designed all materials
specified are subject to confirmation on site prior to
works commencing.

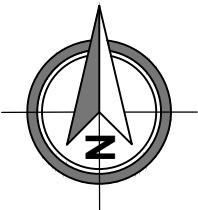

Bouverie Park

For Planning

Rev.	Description.	Date.	Initial.
------	--------------	-------	----------



18 Bewley Crescent
Lacock
Wiltshire
SN15 2PL

Info@opmdesign.co.uk

Client:	Mr & Mrs Balsdon		
Project:	Proposed Single Storey Rear Extension At 15 Bouverie Park, Stanton St.Quinton, SN14 6EE		
Drawing Title:	Proposed Site Plan -		
Scale:	1:200@A3	Date:	Mar 26
Drawn:	JLG	Checked:	JH
Drawing No:	BBP/25/1300		Revision:

