




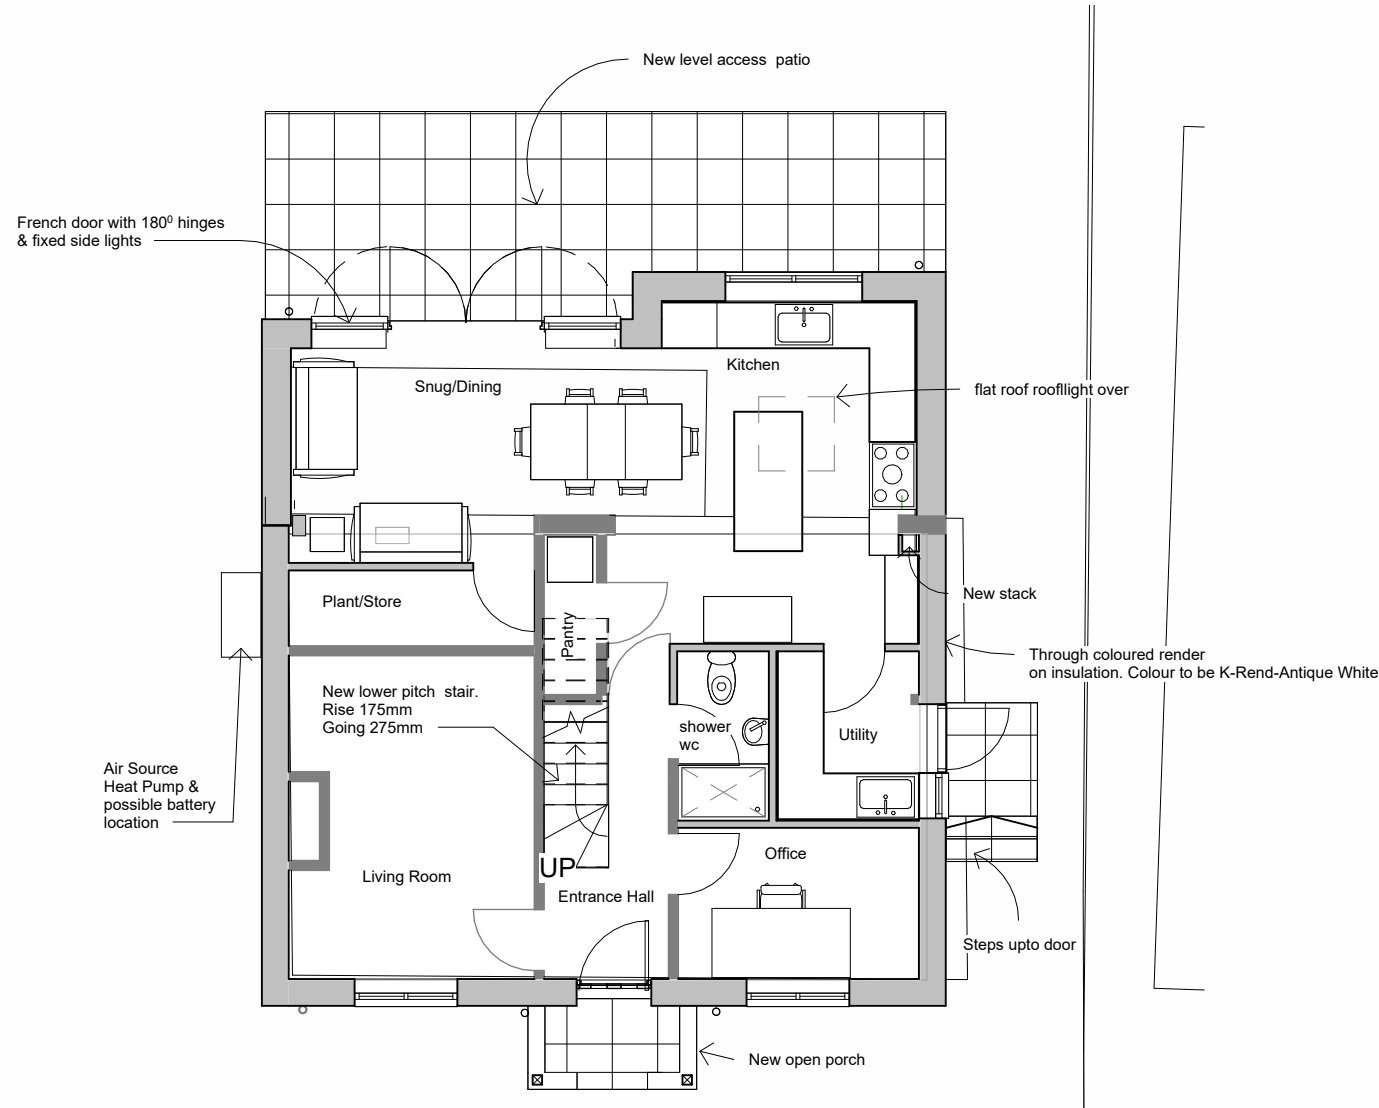


1 **0-PROPOSED Ground Floor Plan**
1 : 100

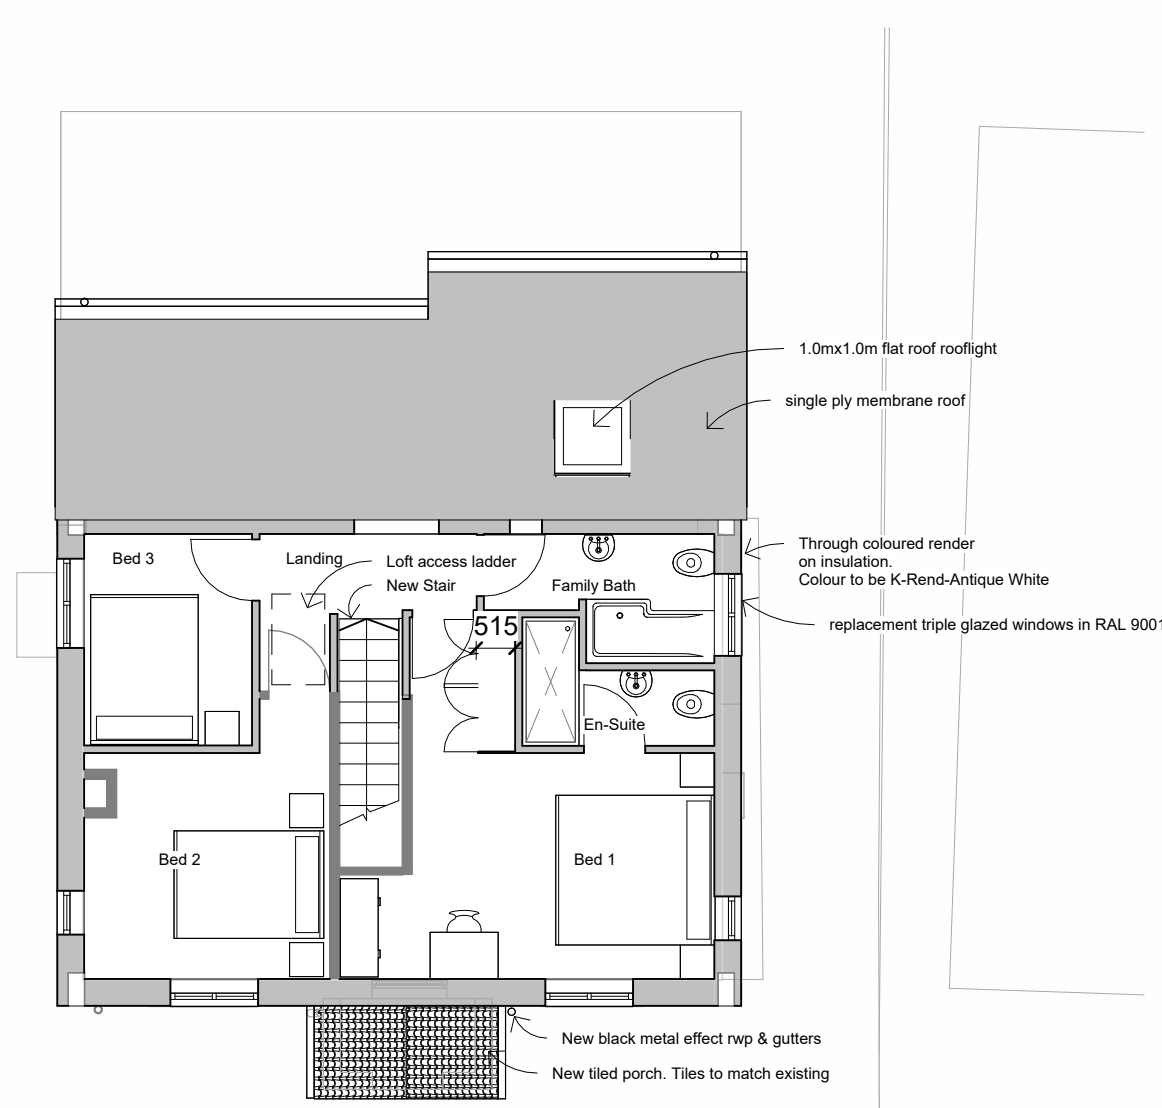

2 **01-PROPOSED First Floor Plan**
1 : 100

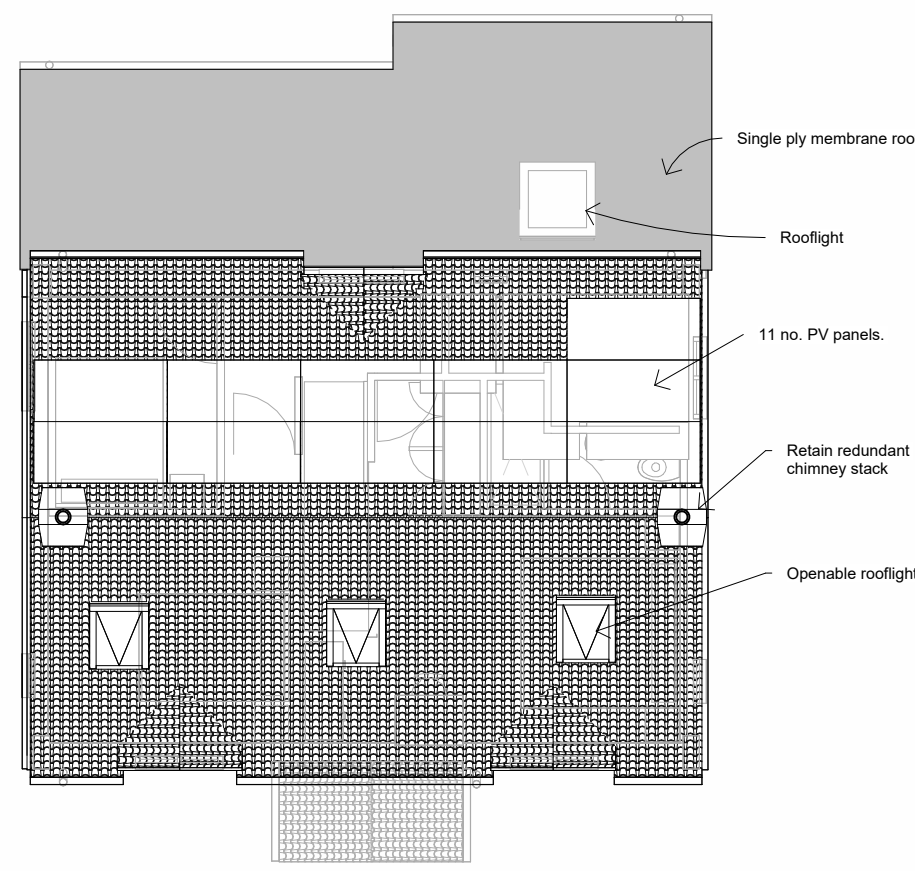


3 **02-PROPOSED Roof**
1 : 100

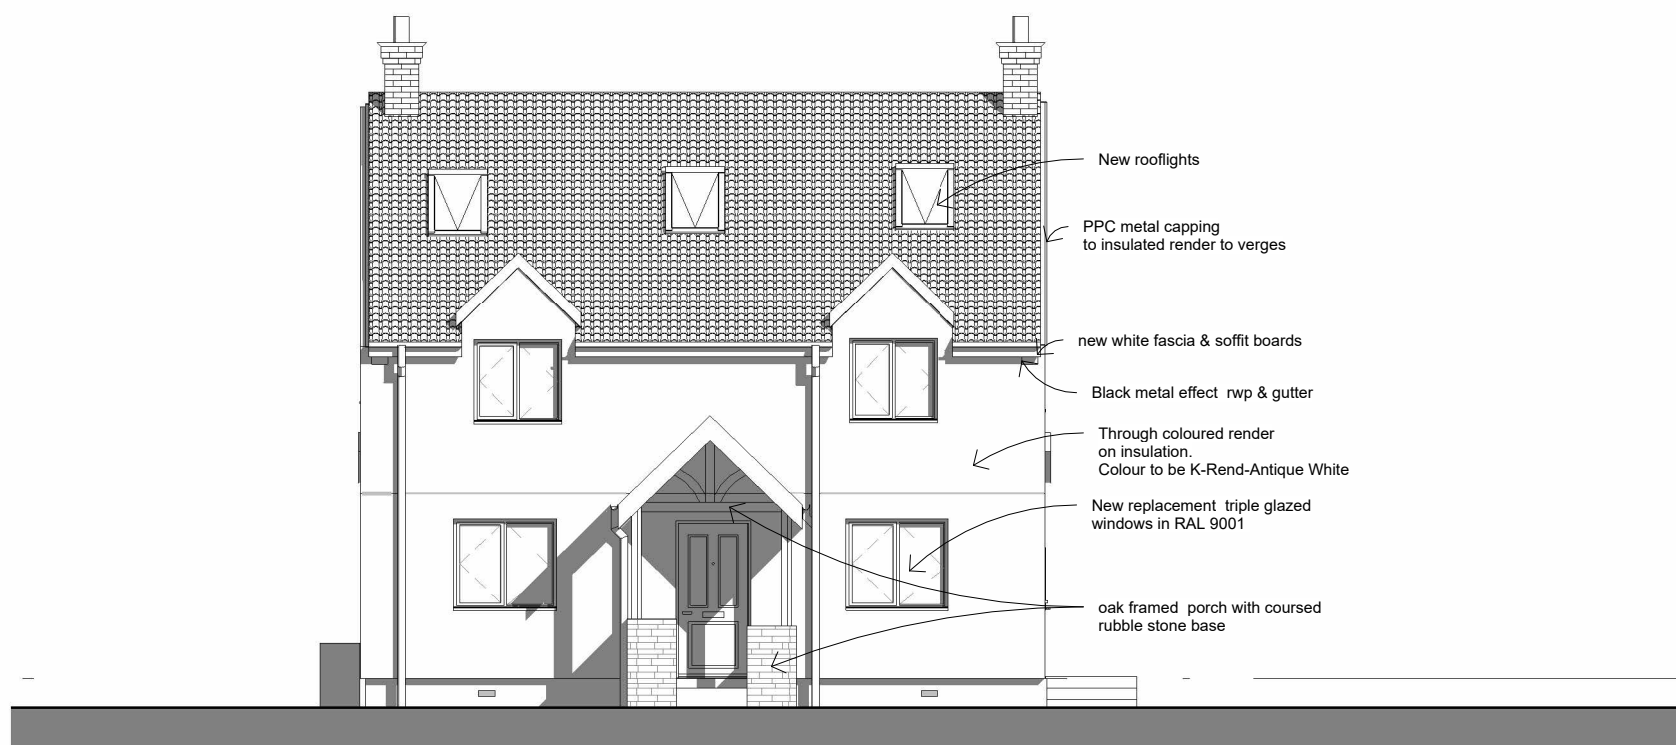


4 **01-PROPOSED North East-Front Elevation**
1 : 100




5 **02-PROPOSED South West-Rear Elevation**
1 : 100

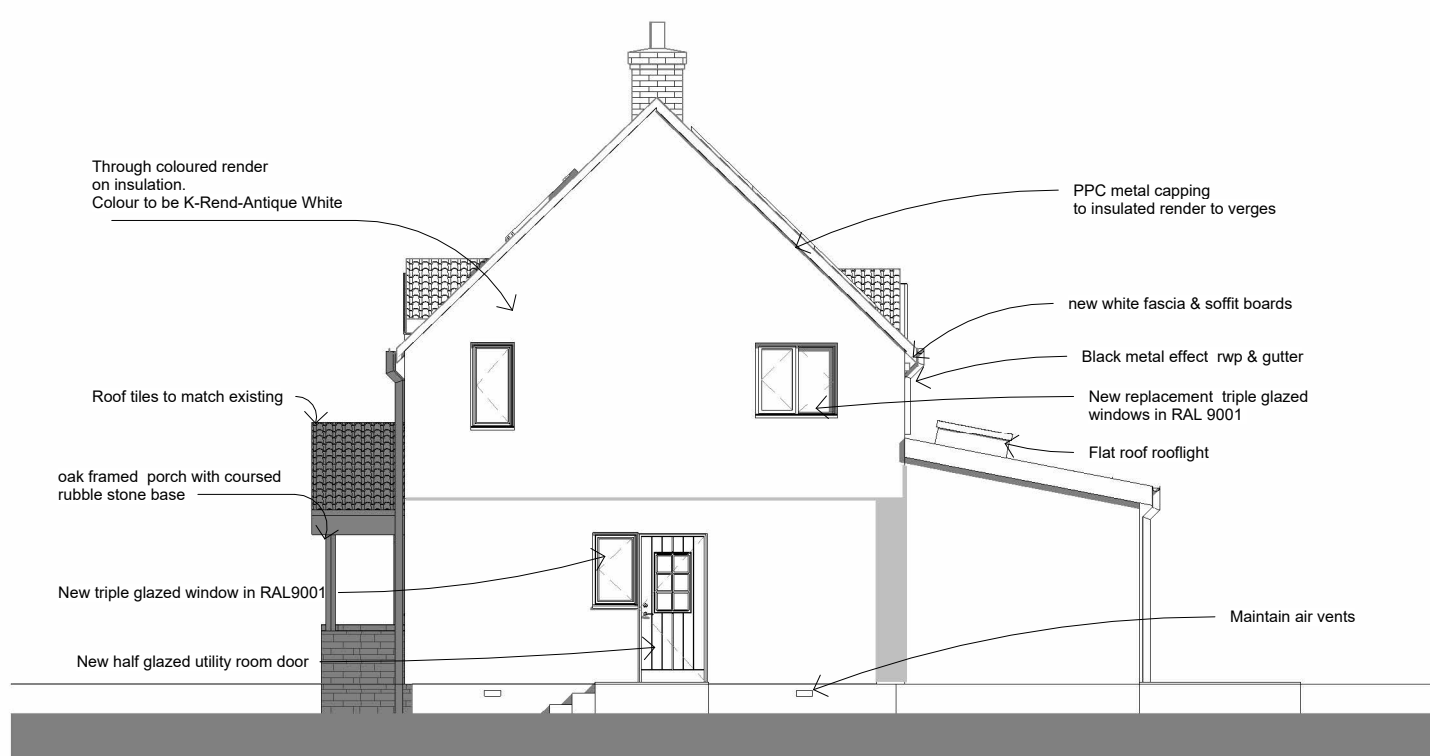


6 **03-PROPOSED North West-Side Elevation**
1 : 100

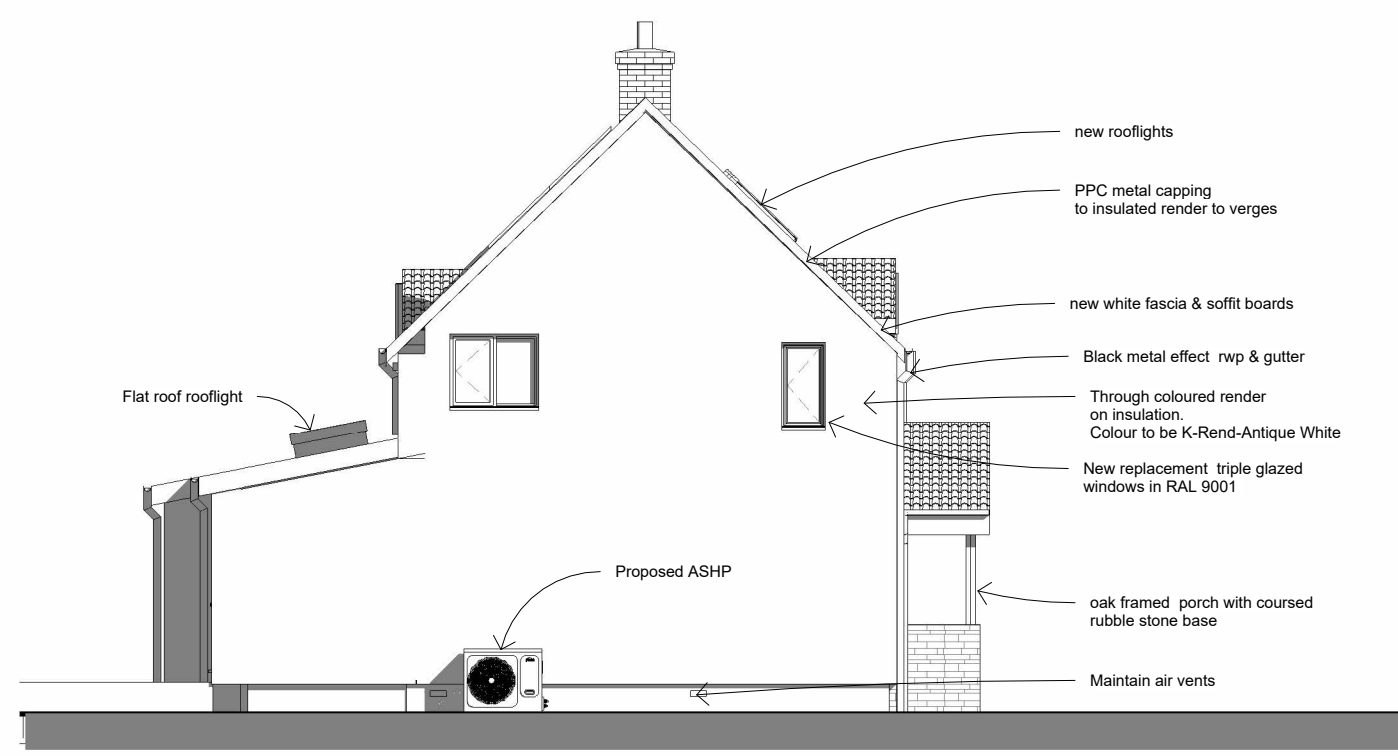

7 **04-PROPOSED South East-Side Elevation**
1 : 100

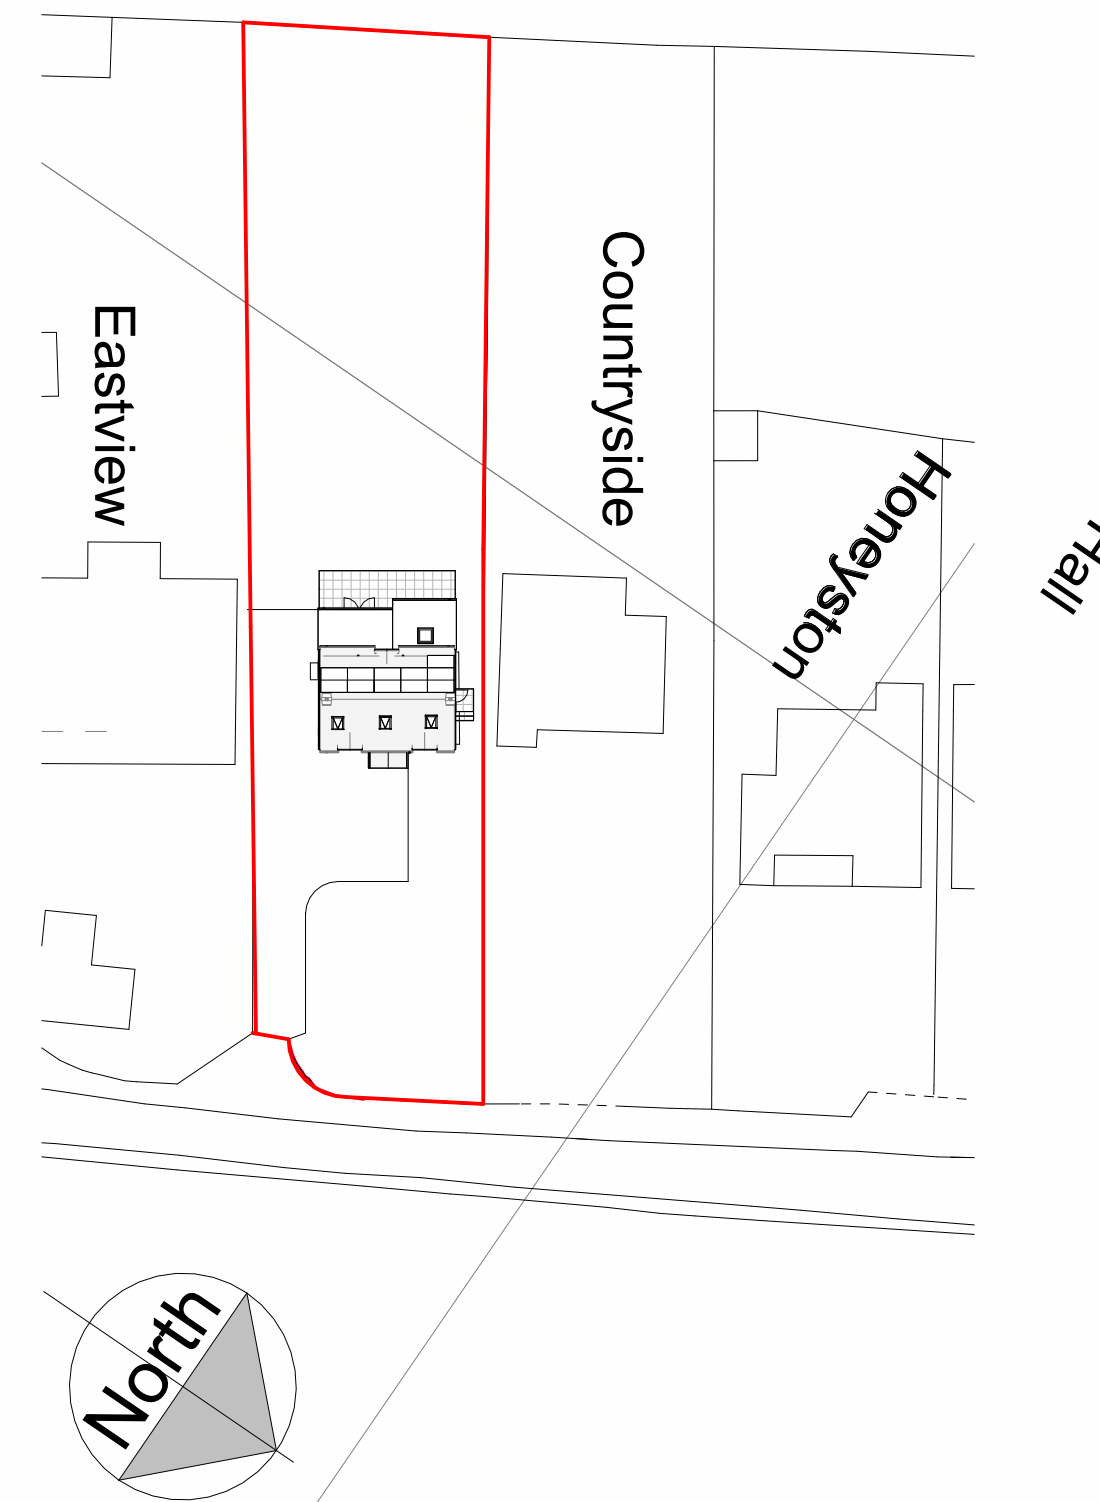

8 **Site**
1 : 500
GRAPHIC SCALE 1:500

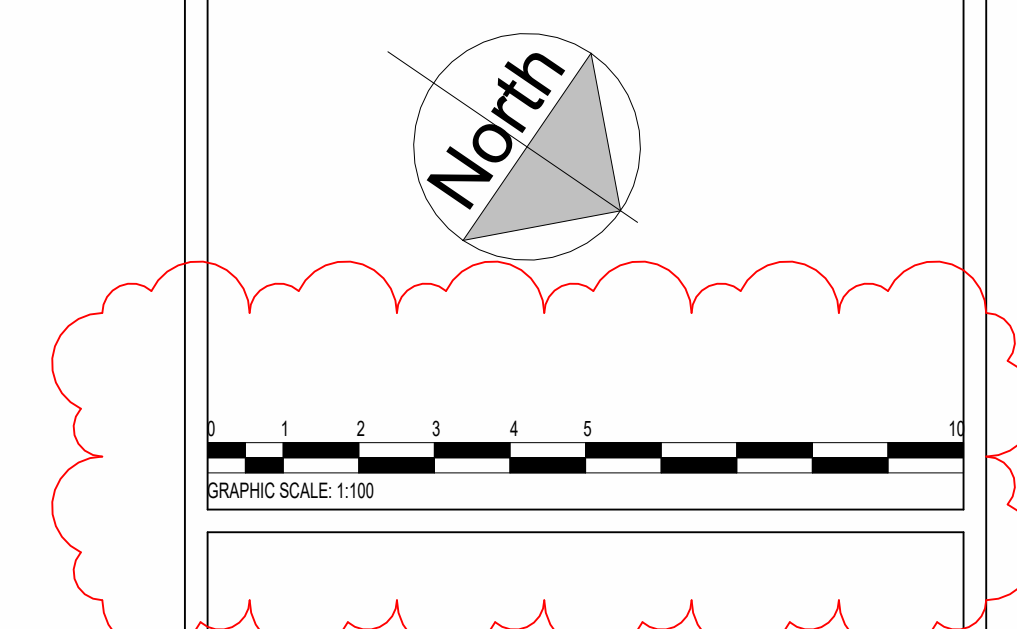

PLANNING

C	17.04.26	Revision bar corrected	TP	TP
B	17.03.26	Render colour added	TP	TP
A	10.03.2	Rooflight & loft access added, french doors & side lights added	TP	TP
Rev Date	Note		By	Check



Partly WIA Act 1996
The works indicated on these drawings may be within the provision of the Act. It is the building owner's responsibility to ensure the requisite notice(s) to adjoining owners and otherwise comply with the Act.

Responsibility is not accepted for errors made by others copying from this drawing. All discrepancies should be reported to Western Building Consultants.
Copyright 2024 Western Building Consultants. This document and the design are the copyright of Western Building Consultants. This drawing is not to be used or copied without written authorised consent.



Western House
2 Rush Hill, Bath
BA2 2QH
01225 789 307
enquiries@westernbuildingconsultants.co.uk

PROJECT
The Gables, Nettleton.

TITLE
Proposed Plans & Elevations

CLIENT
Mr & Dr Gaywood

DRAWN BY TP	CHECKED BY TP	DATE 03/09/26
SCALE (@ A1) As indicated	PROJECT NUMBER 1241137	
DRAWING NUMBER (3)-001	REV C	