




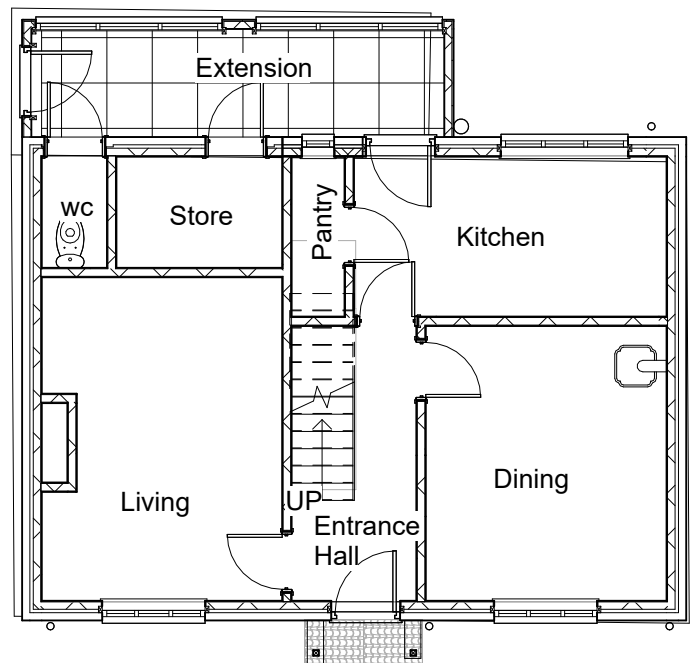

1 0-Existing Ground Floor Plan
1 : 100

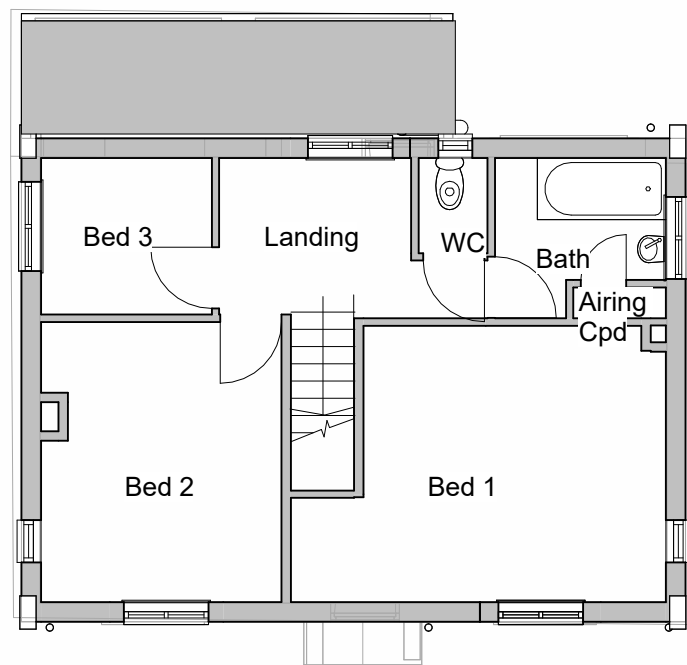

2 01-EXISTING First Floor Plan
1 : 100

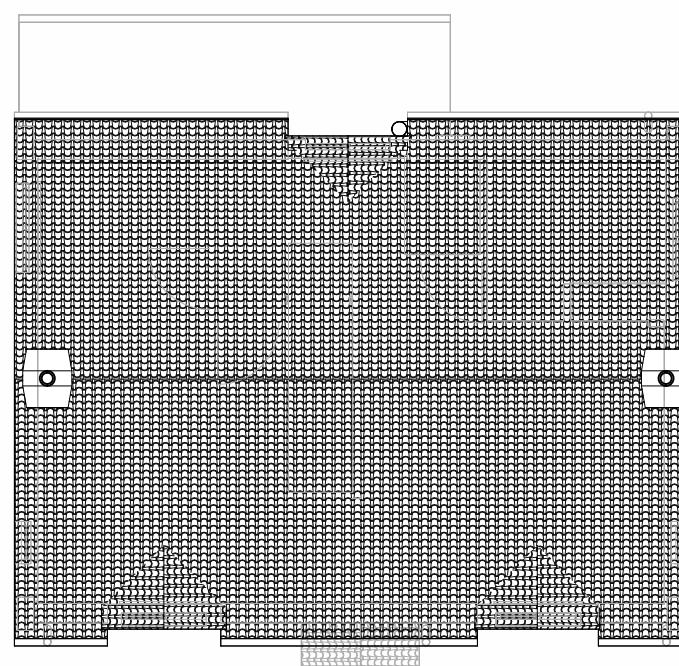


3 02-EXISTING Roof
1 : 100



4 Existing North East Front Elevation
1 : 100




5 Existing South West Rear Elevation
1 : 100

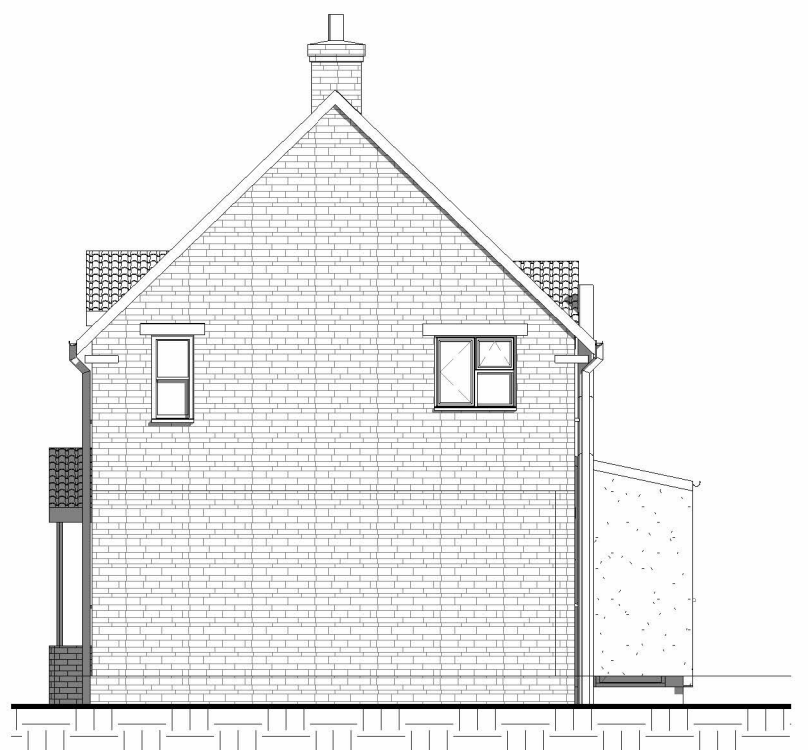


6 Existing North West Side Elevation
1 : 100




7 Existing South East Side Elevation
1 : 100

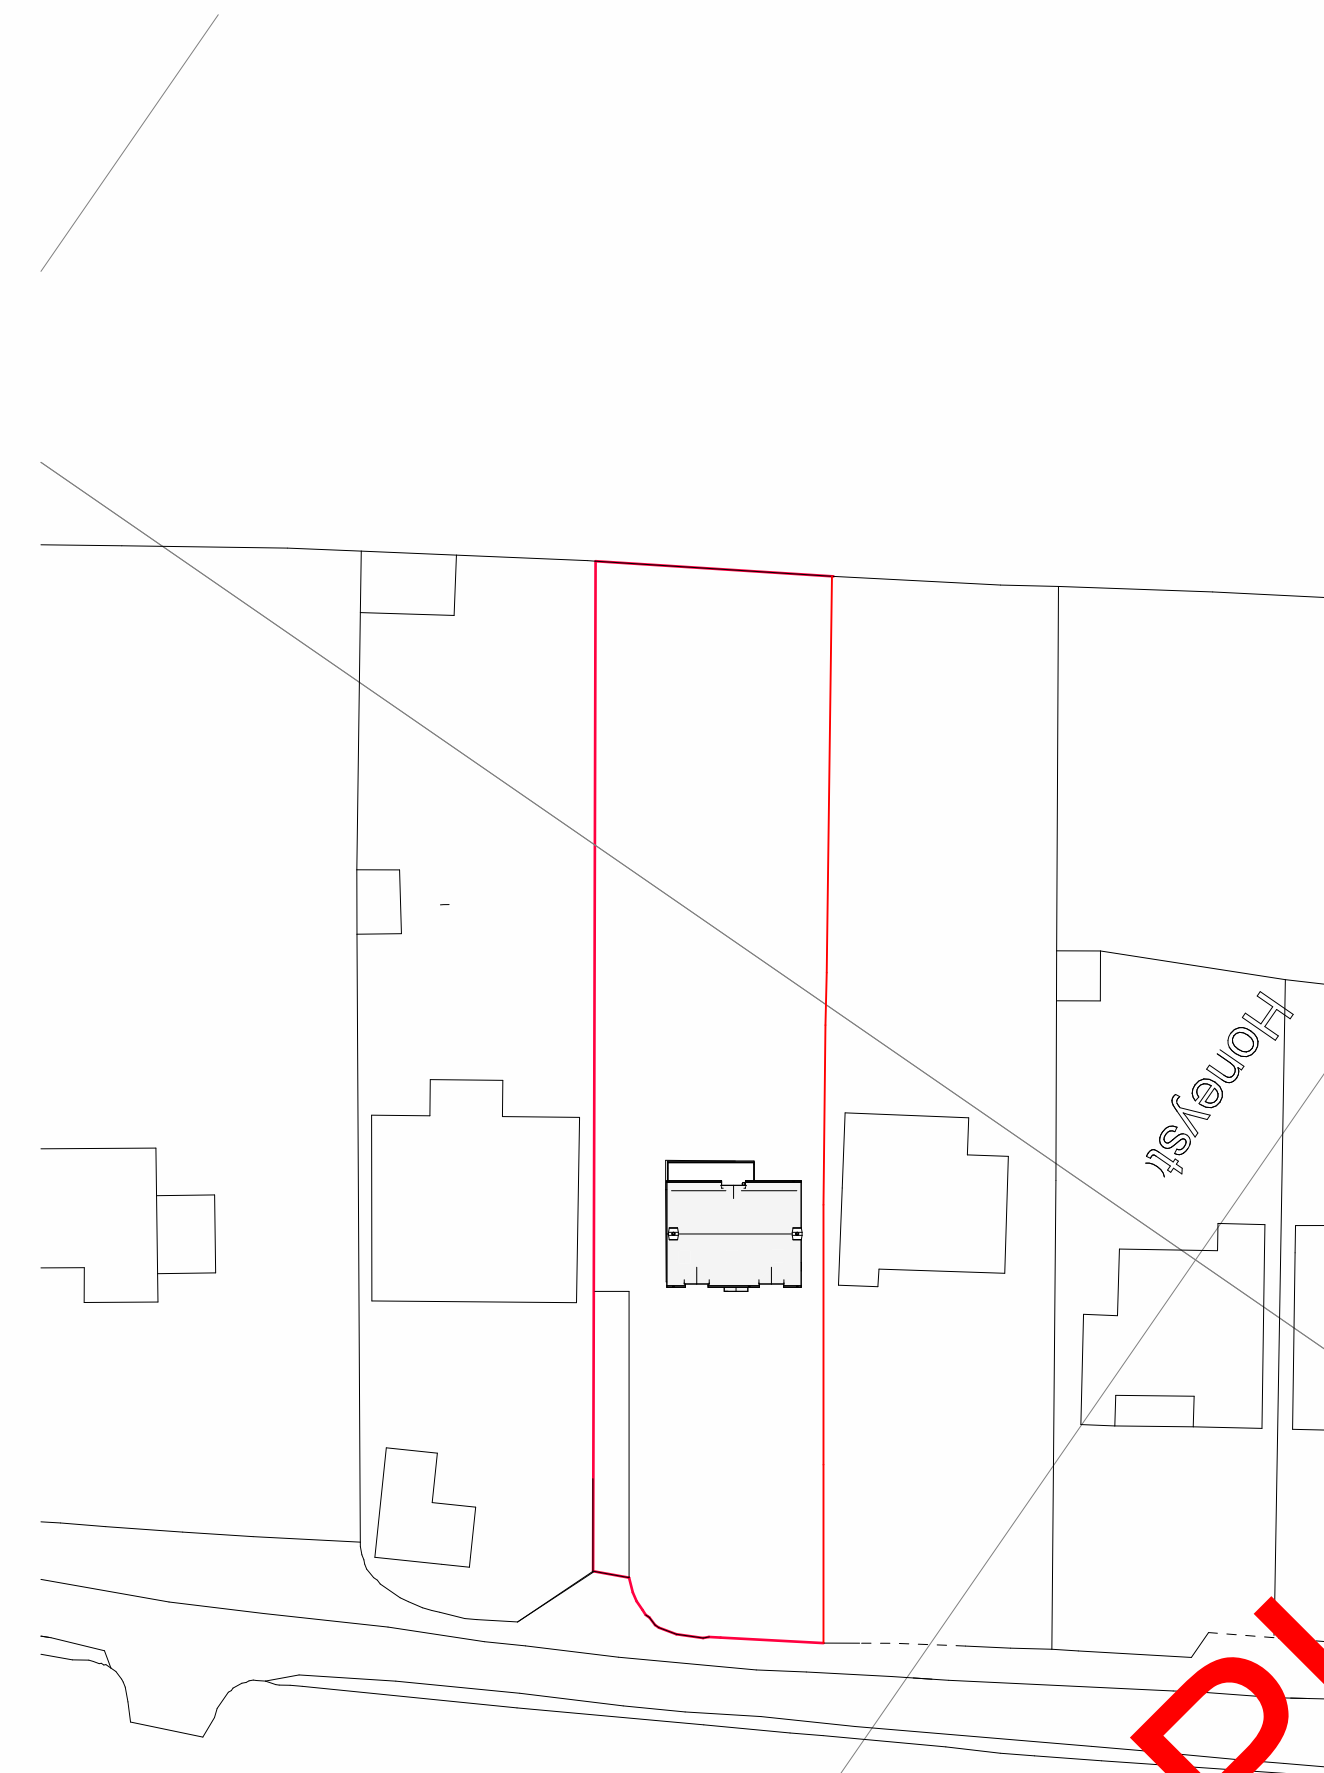

8 Existing Site Plan
1 : 500

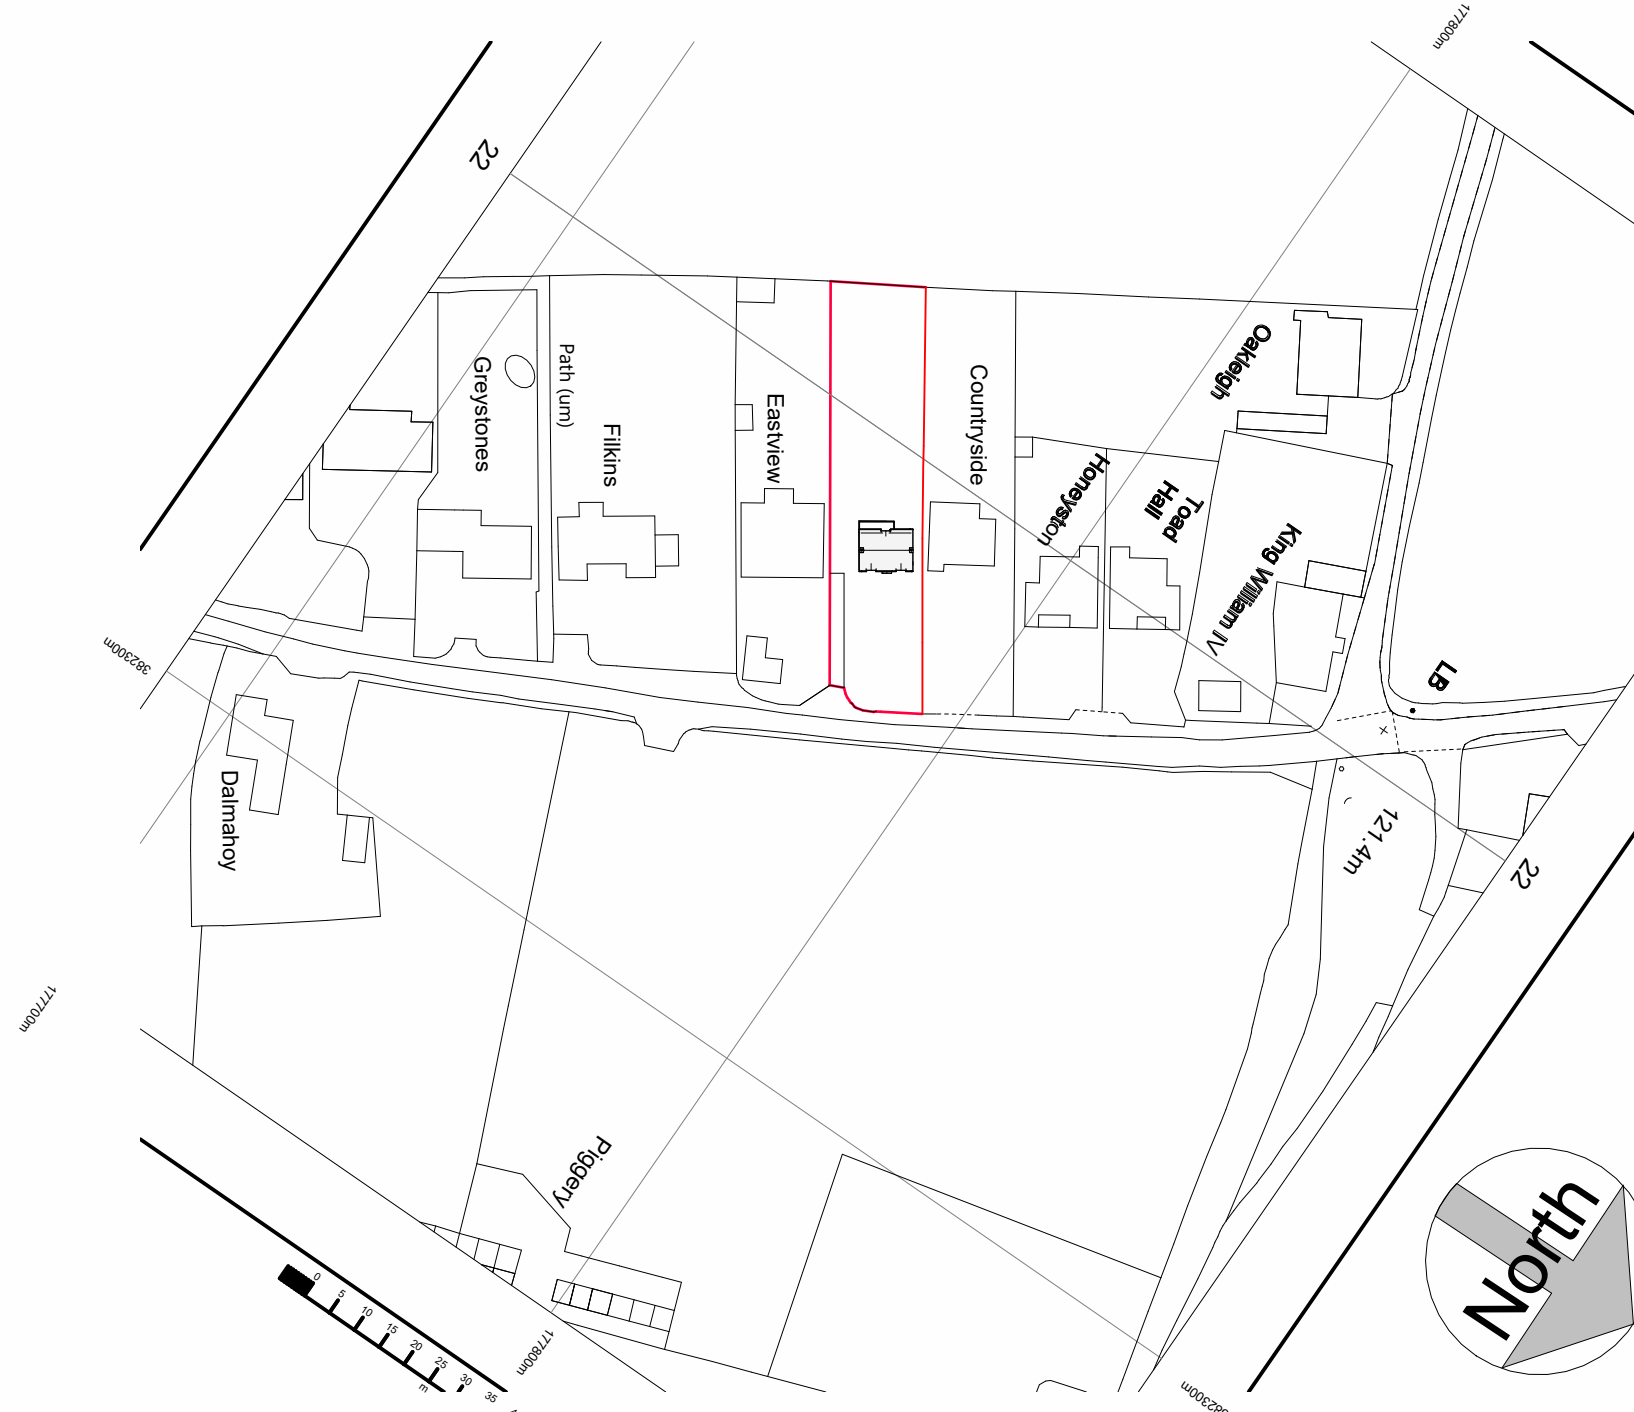

9 Location Plan
1 : 1250

 

GRAPHIC SCALE 1:100

B 17.04.26 Scale bar corrected
Rev Date Note

TP TP
By Check



Party Wall Etc Act 1996
The works indicated on these drawings may be
within the provisions of the Act. It is the building
owner's responsibility to serve the requisite
notice(s) to adjoining owners and otherwise
comply with the Act.
Responsibility is not accepted for errors made by
others scaling from the drawing. All
discrepancies should be reported to Western
Building Consultants.
Copyright 2024 Western Building Consultants. This
document and the design are the copyright of
Western Building Consultants. The drawing is not
to be used or copied without written authorised
consent.



PROJECT
The Gables, Nettleton.

TITLE
Existing Plans &
Elevations

CLIENT
Mr & Dr Gaywood

DRAWN BY TP CHECKED BY TP DATE 23.02.26

SCALE (@ A1) As indicated PROJECT NUMBER 1241137

DRAWING NUMBER (1)_001 REV B