





ELEVATIONS SCALE 1:100

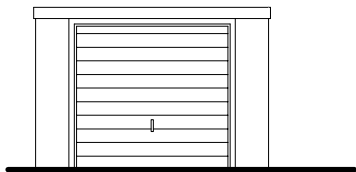


EXISTING FRONT ELEVATION

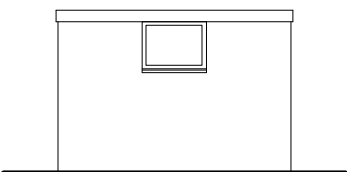

EXISTING REAR ELEVATION




FLOOR PLANS SCALE 1:50

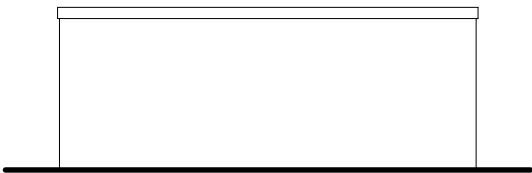

EXISTING SIDE ELEVATION



EXISTING SIDE ELEVATION

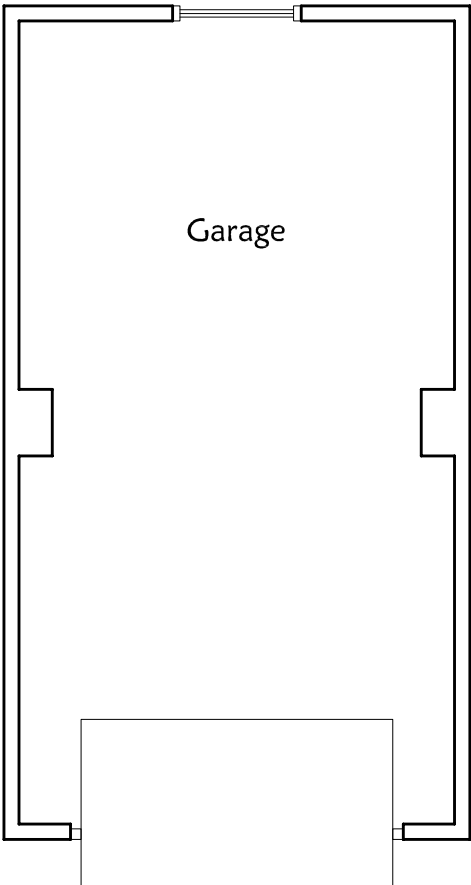

EXISTING GARAGE PLAN

Project:
LONGCROSS COTTAGE
LONGCROSS, ZEALS, BA12 6LJ

Drawing Title:
EXISTING GARAGE PLANS
AND ELEVATIONS

Client:
MR AND MRS EMBY

Singleton Design
32 Castle Street, Newtown
Tisbury, Wiltshire, SP3 6SN
Tel. 01747 445045
e: singleton.design@btinternet.com

Scale: 1:50, 1:100 @ A2
Drg No: P983/03 Rev: