






00 Existing Ground Floor Plan
1 : 50

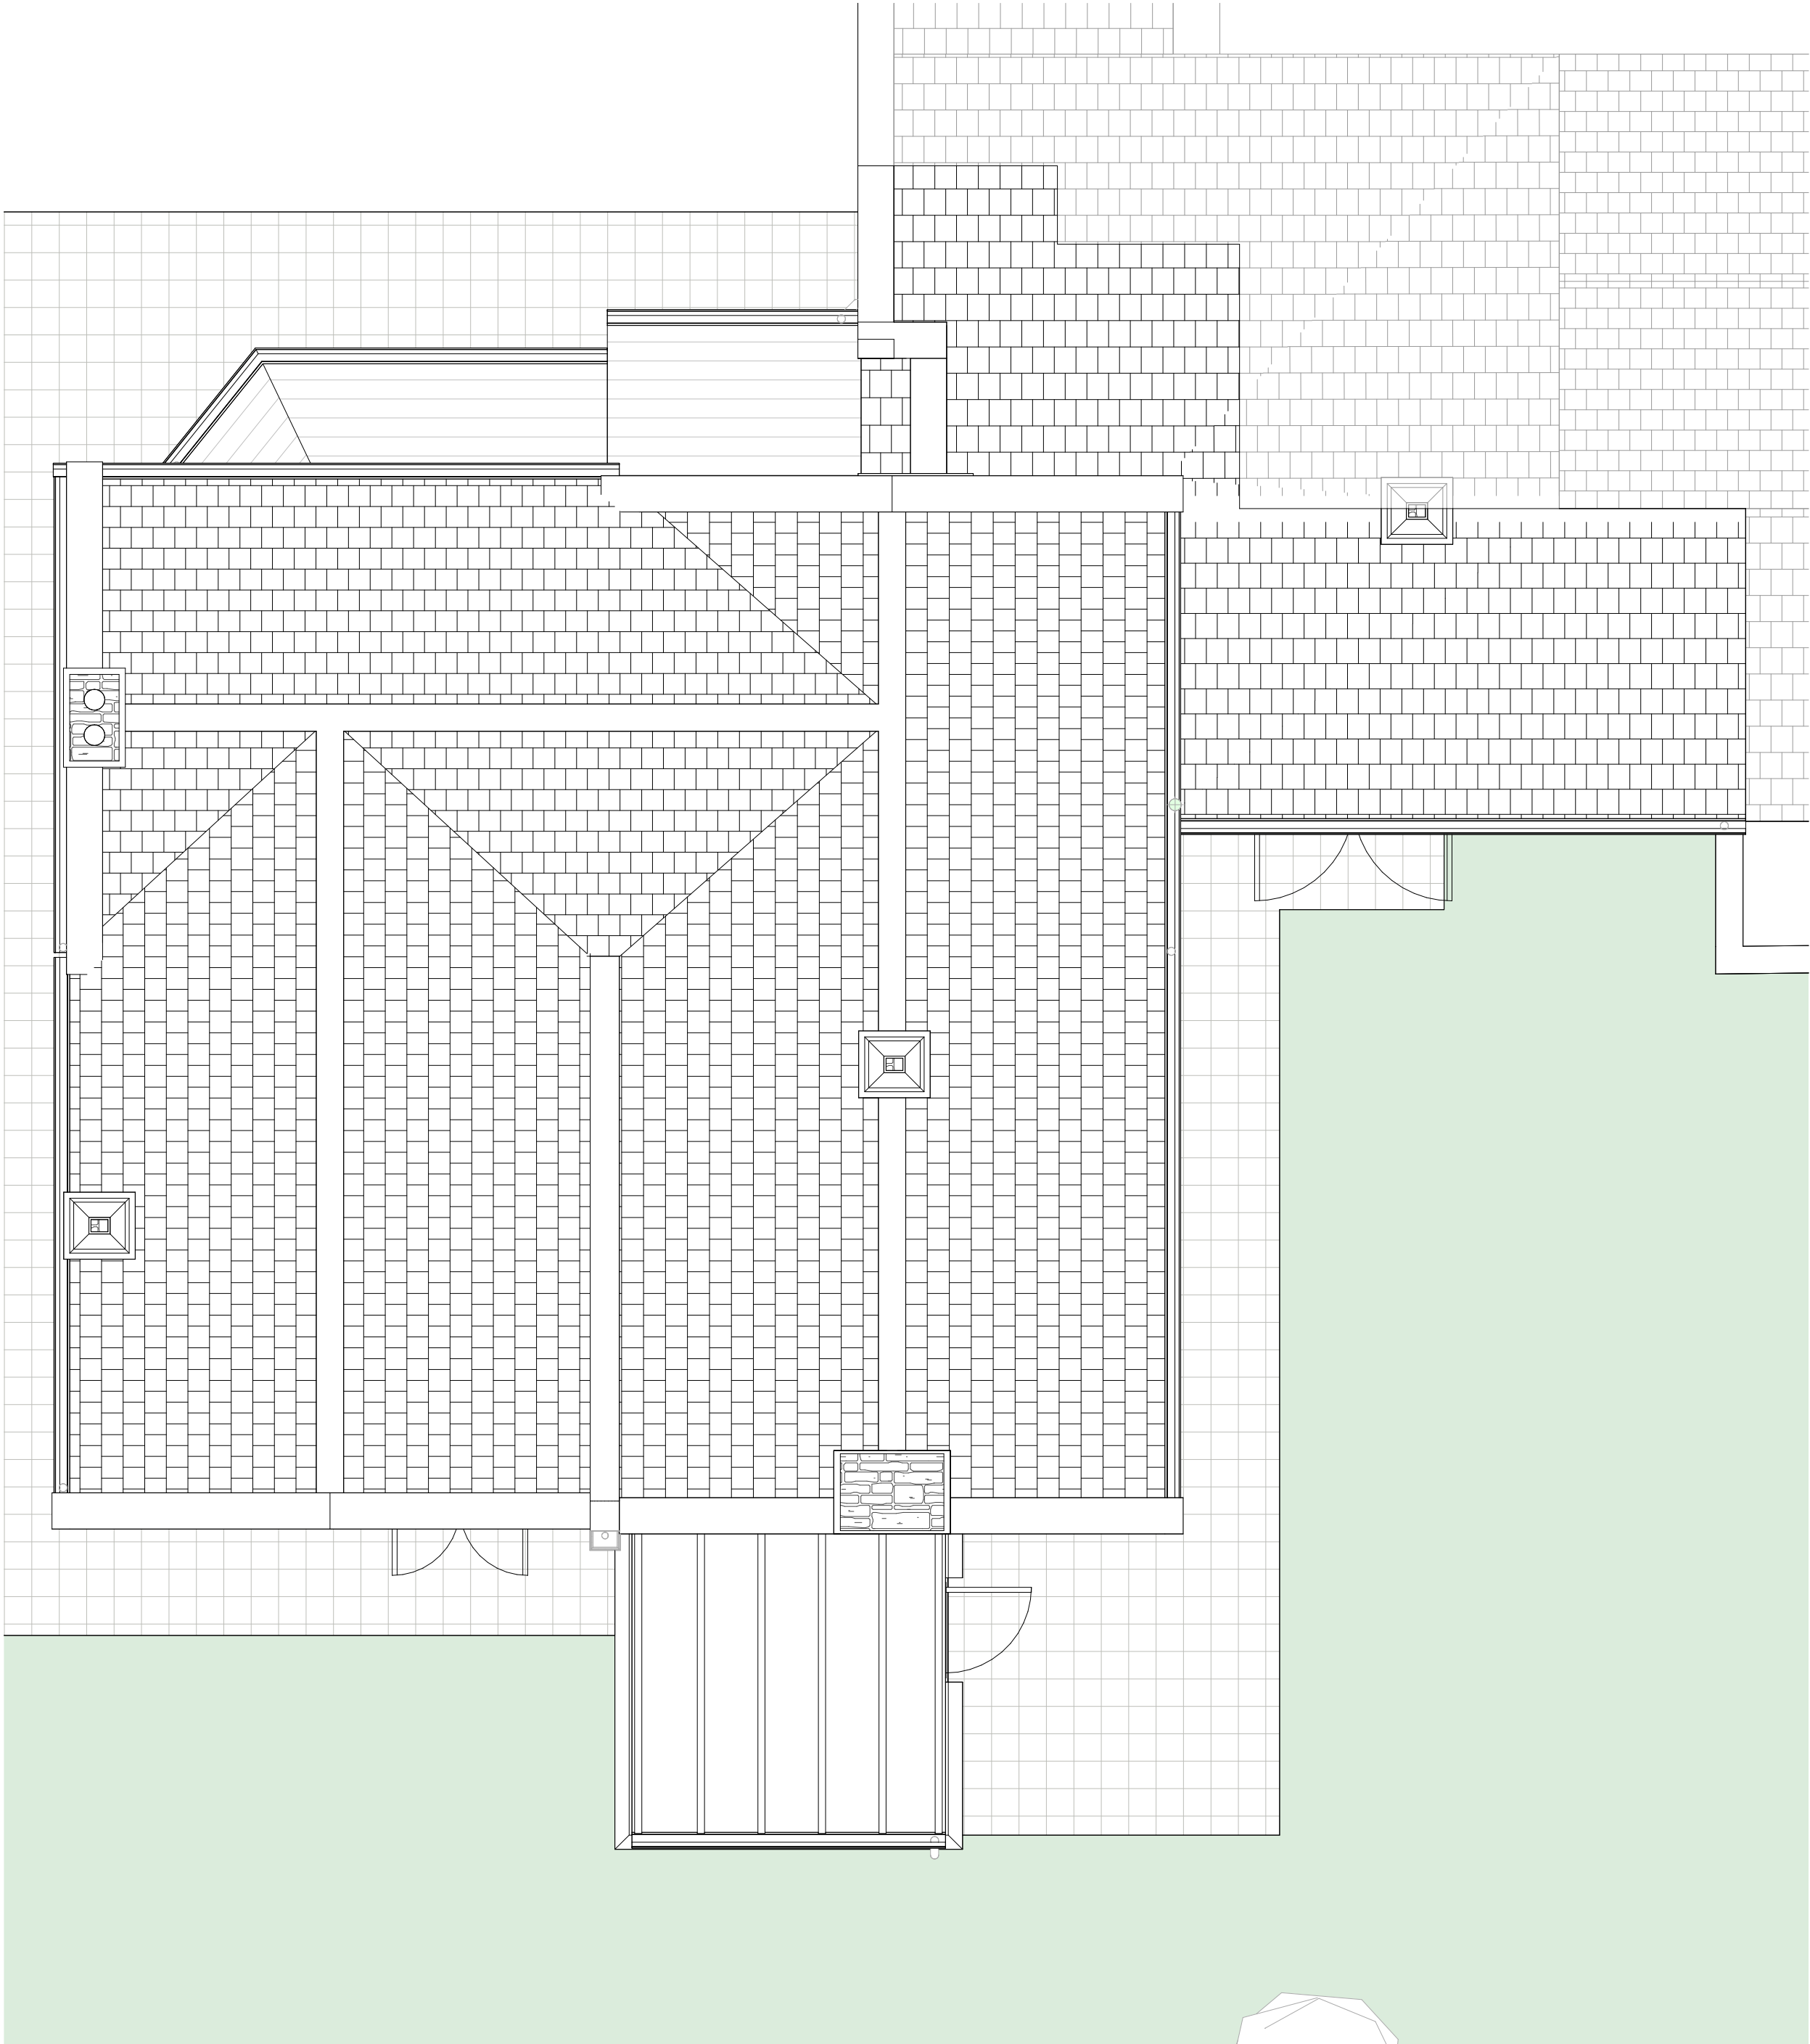

01 Existing Roof Plan
1 : 50

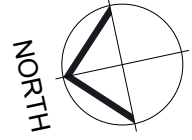

Responsibility is not accepted for errors made by others in scaling from this drawing.
All construction information should be taken from figured dimensions only.

 

NOTE

BUILDING SURVEY OF EXISTING IS NON CONCLUSIVE, PLEASE ENSURE THAT ALL MEASUREMENTS ARE TAKEN FROM SITE. CONTRACTOR TO CHECK ALL DIMENSIONS AND REPORT ALL ERRORS AND OMISSIONS TO THE ENGINEER. ANY DIMENSIONS SHOWN ARE IN MM.

LANDSCAPE DESIGN INDICATIVE AND DOES NOT FORM PART OF ARCHITECTURAL PACKAGE

KEY

— Denotes Site Boundary Line



3D Existing Axo

PL PL02 16.04.2026 Planning Issue

PL PL01 25.03.2026 LPA Issue

(STATUS) REV DATE DESCRIPTION

CLIENT REVISED BY

Mr Christopher Roche ZW

CHECKED BY


-

ORIGINATOR NO

722

CONSULTANT

The Forge, 123 Winsley
BA15 2LQ

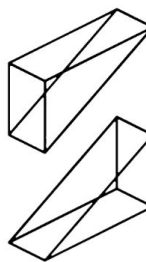

ARCHITECTURAL
SERVICES



21 Langley Road Trowbridge Wiltshire BA14 0LL

Tel: 01225 342837

Mobiles: 07831 817906 & 07789 744420

PROJECT
Single Storey Rear Extension
The Forge, 123 Winsley

DRAWING TITLE

Existing Plans

SUITABILITY STATUS

PL : PLANNING

SCALE

As indicated
@ A1

YEAR | DESIGNER | PROJECT NUMBER | SHEET NUMBER

25-SZ-722-0100

REVISION

PL02