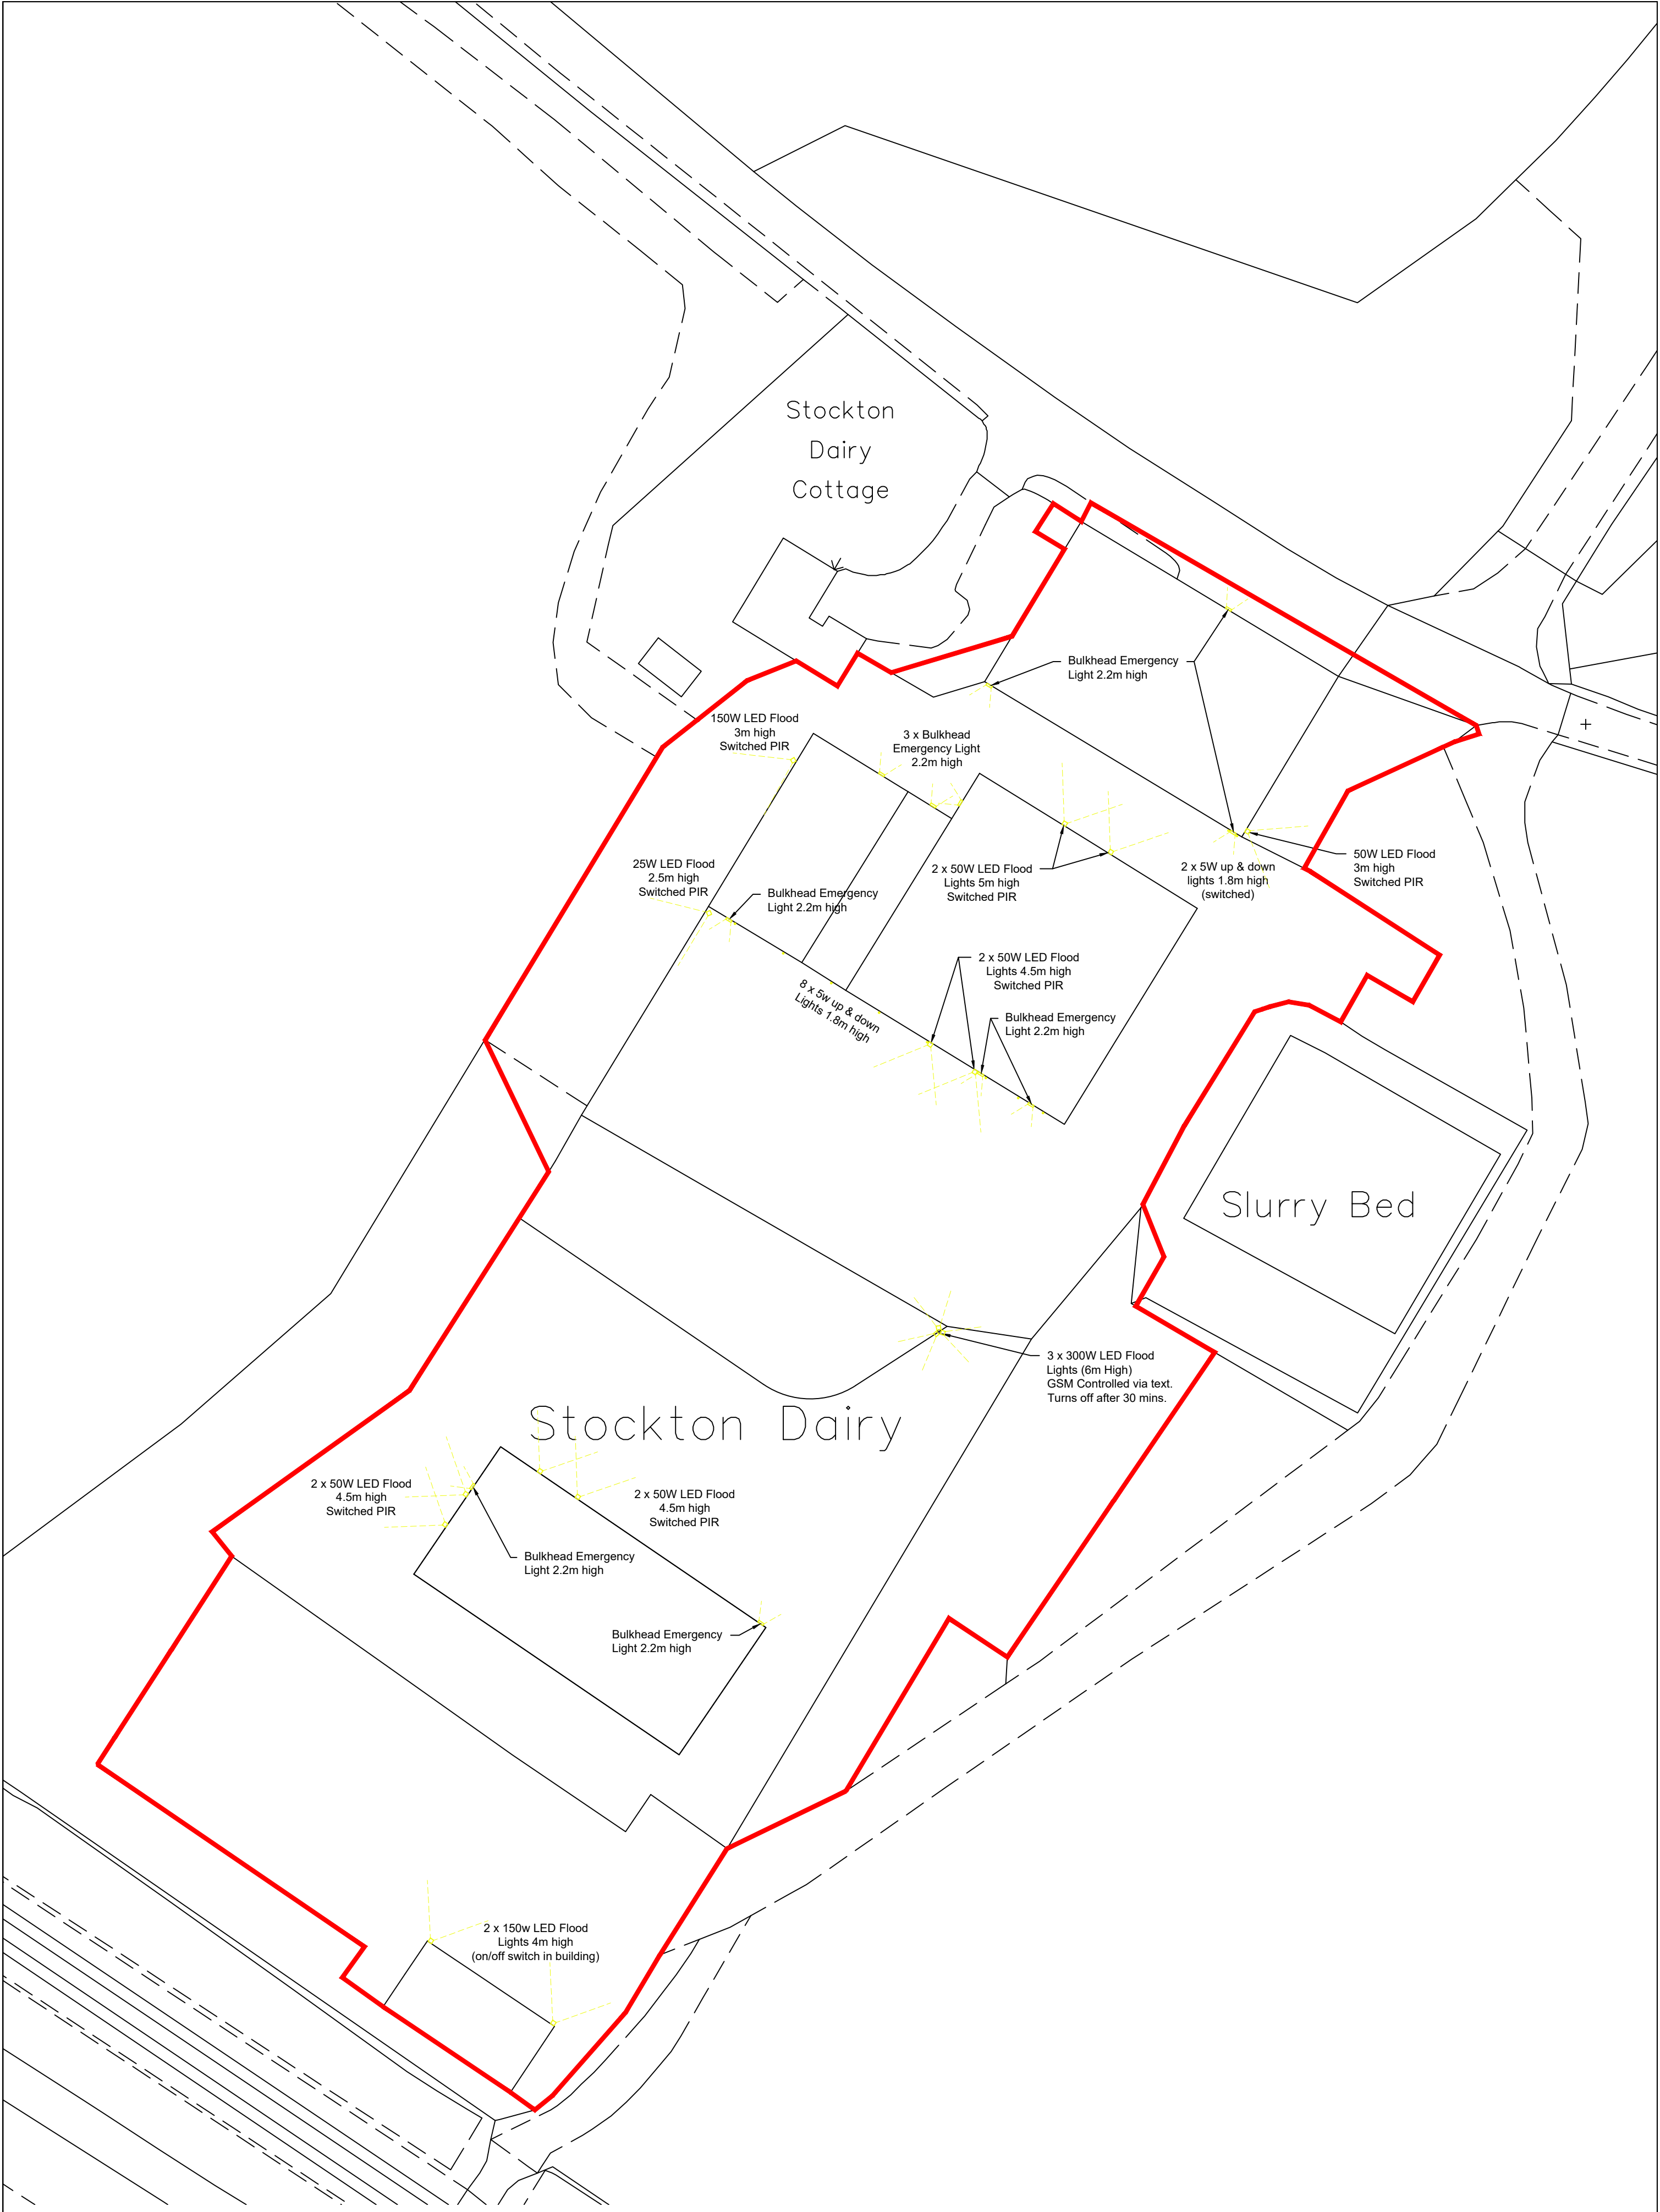


Rev No.	Revision Note	Date	Drawn	Checked
B	Storage Building added to site plan	07.10.25	AW	AW
C	Storage building updated and roof plan added	03.02.26	TJ	AW
D	Waste storage added	09.02.26	AW	AW
E	Lighting & drainage plans added	01.04.26	TJ	AW

NUMBER - REV - CLIENT - PROJECT
01971-00 - E - JM Stratton & Co - Stockton Dairy

TITLE
Existing Lighting Plan

DATE
01.04.26

SHEET
05

SCALE
1:500

DRN BY
TJ

CHK BY
AW

PAPER SIZE
A2

BOURNE VALLEY ASSOCIATES
ANDOVER LANE FARM
FABERSTOWN
ANDOVER
HAMPSHIRE
SP11 9PE
Tel: 01264 850159
Email: info@bournevalley.co.uk