



PROPOSED SOUTH ELEVATION
SCALE 1:100@A3

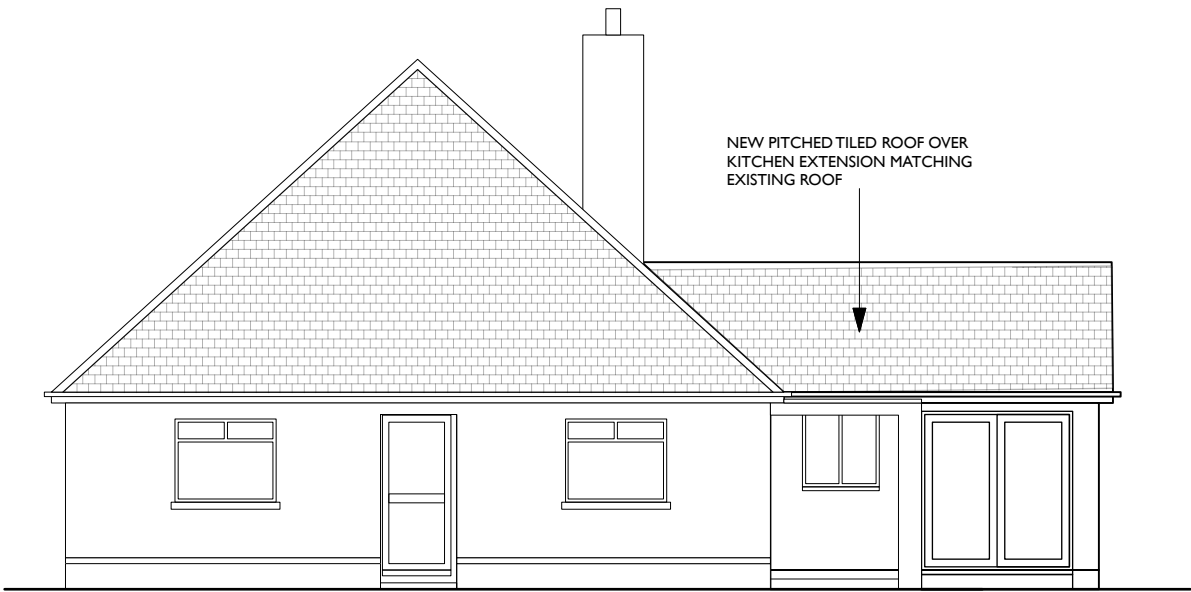



PROPOSED EAST ELEVATION
SCALE 1:100@A3



PROPOSED NORTH ELEVATION
SCALE 1:100@A3

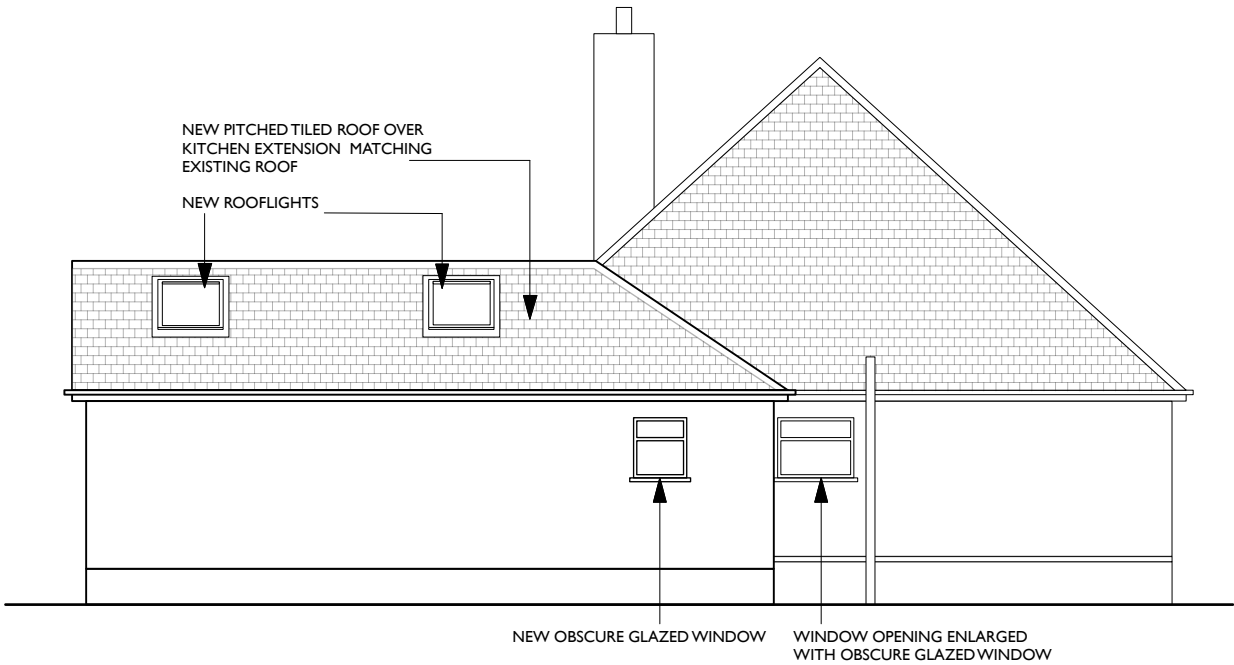

PROPOSED WEST ELEVATION
SCALE 1:100@A3

 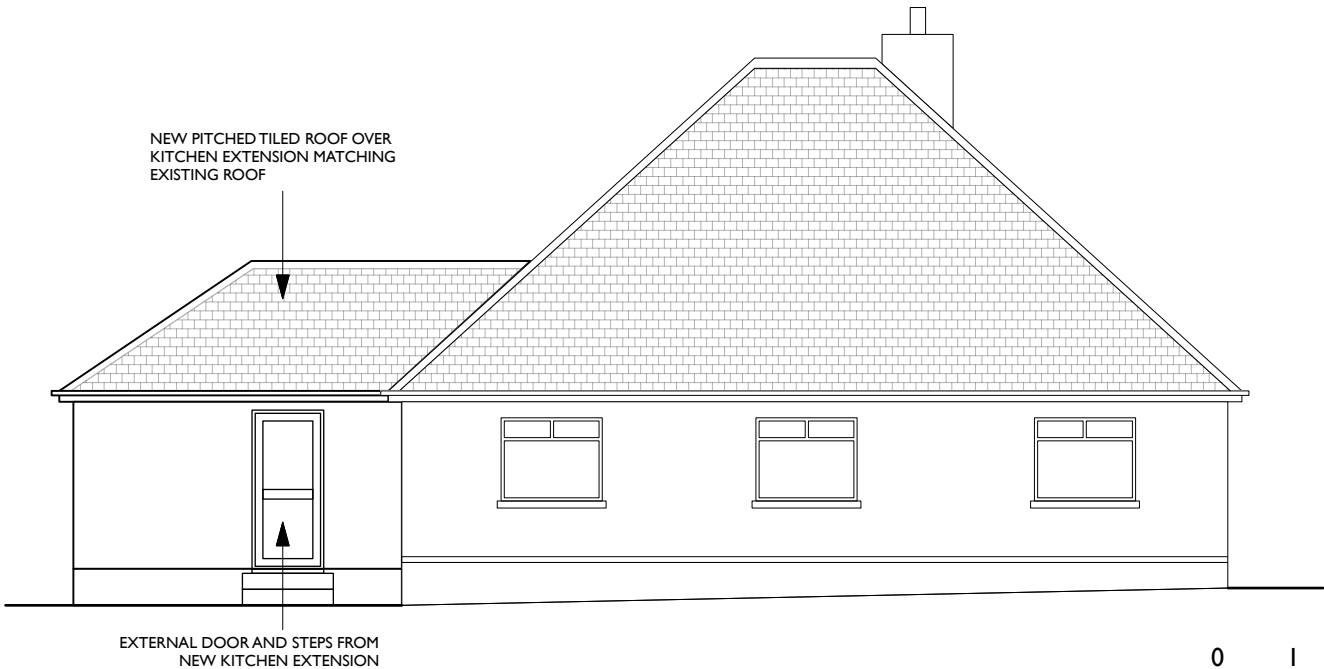

client:

CRAN-LEA, LONGSPLETT
KINGSOWN, CORSHAM,SN13 8DF

PLANNING

project:

CRAN-LEA, LONGSPLETT
KINGSOWN, CORSHAM,SN13 8DF

PLANNING

P O R T A L
ARCHITECTURE

London & Bath

+44(0)20 7566 9600
www.portalarchitecture.co.uk

This drawing is to be read in conjunction with project preliminaries & specification

drawing status:

PLANNING

drawing:

PROPOSED ELEVATIONS

scale:
1:100 @ A3
1:50 @ A1

project no.:
LYC

date created:
SEPT 2025

drawing no.:
022

drawn by:
MD

issue:
P2

P 3	17.4.26	South Elevation Amended to Gable	HA
P 2	05.3.26	Rooflights Added	HA
P 1	26.2.26	Loft extension omitted	HA
rev.	date	description	initials