


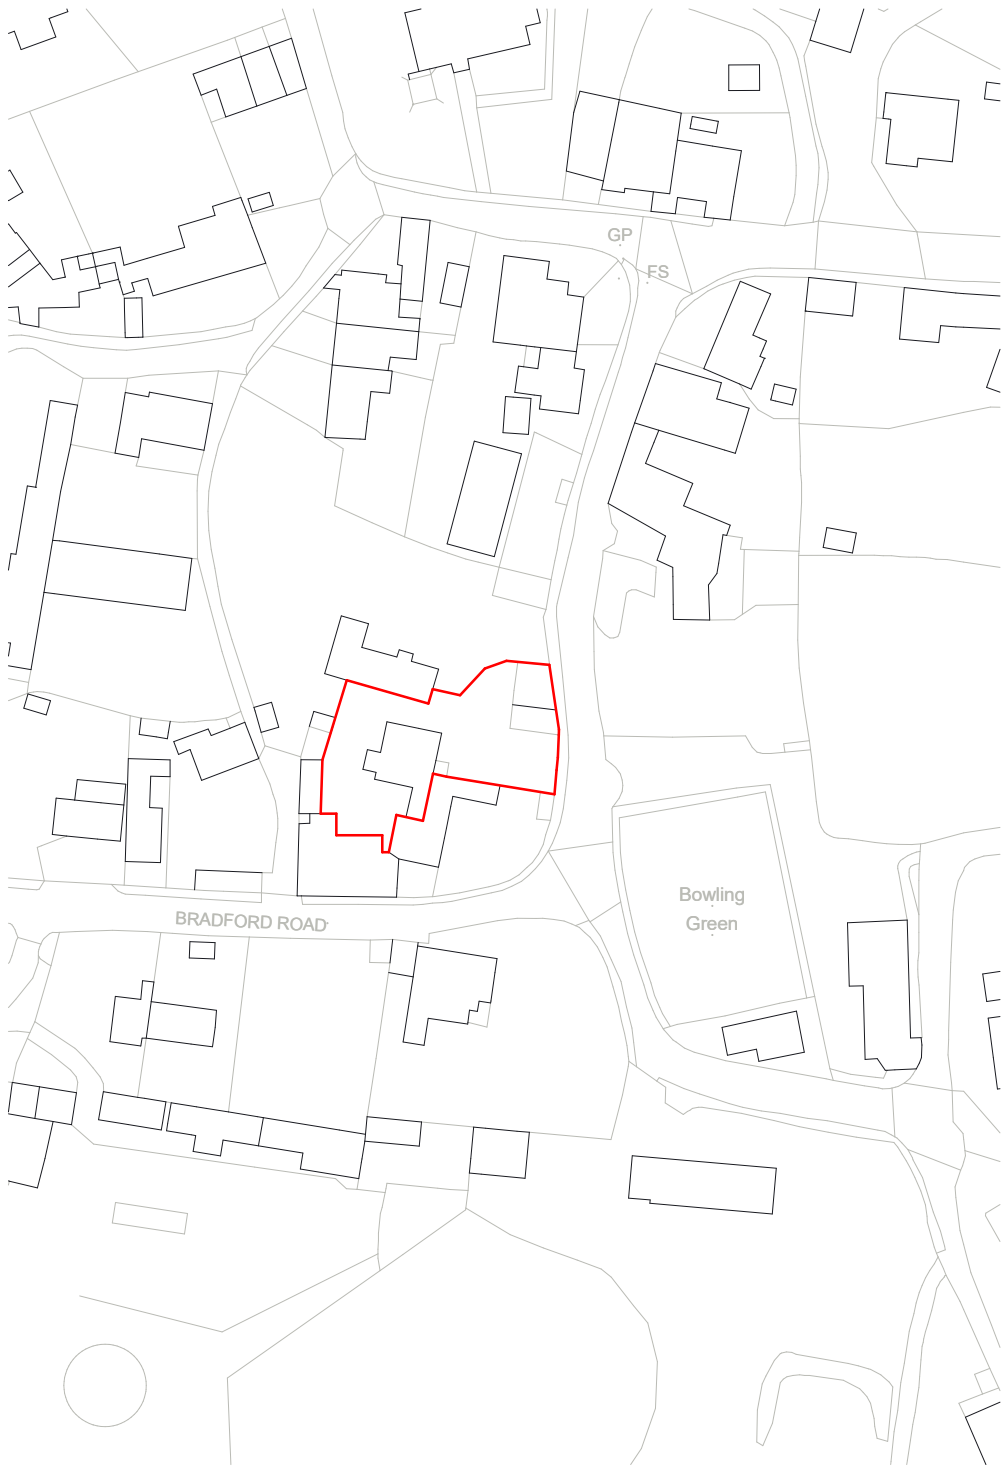


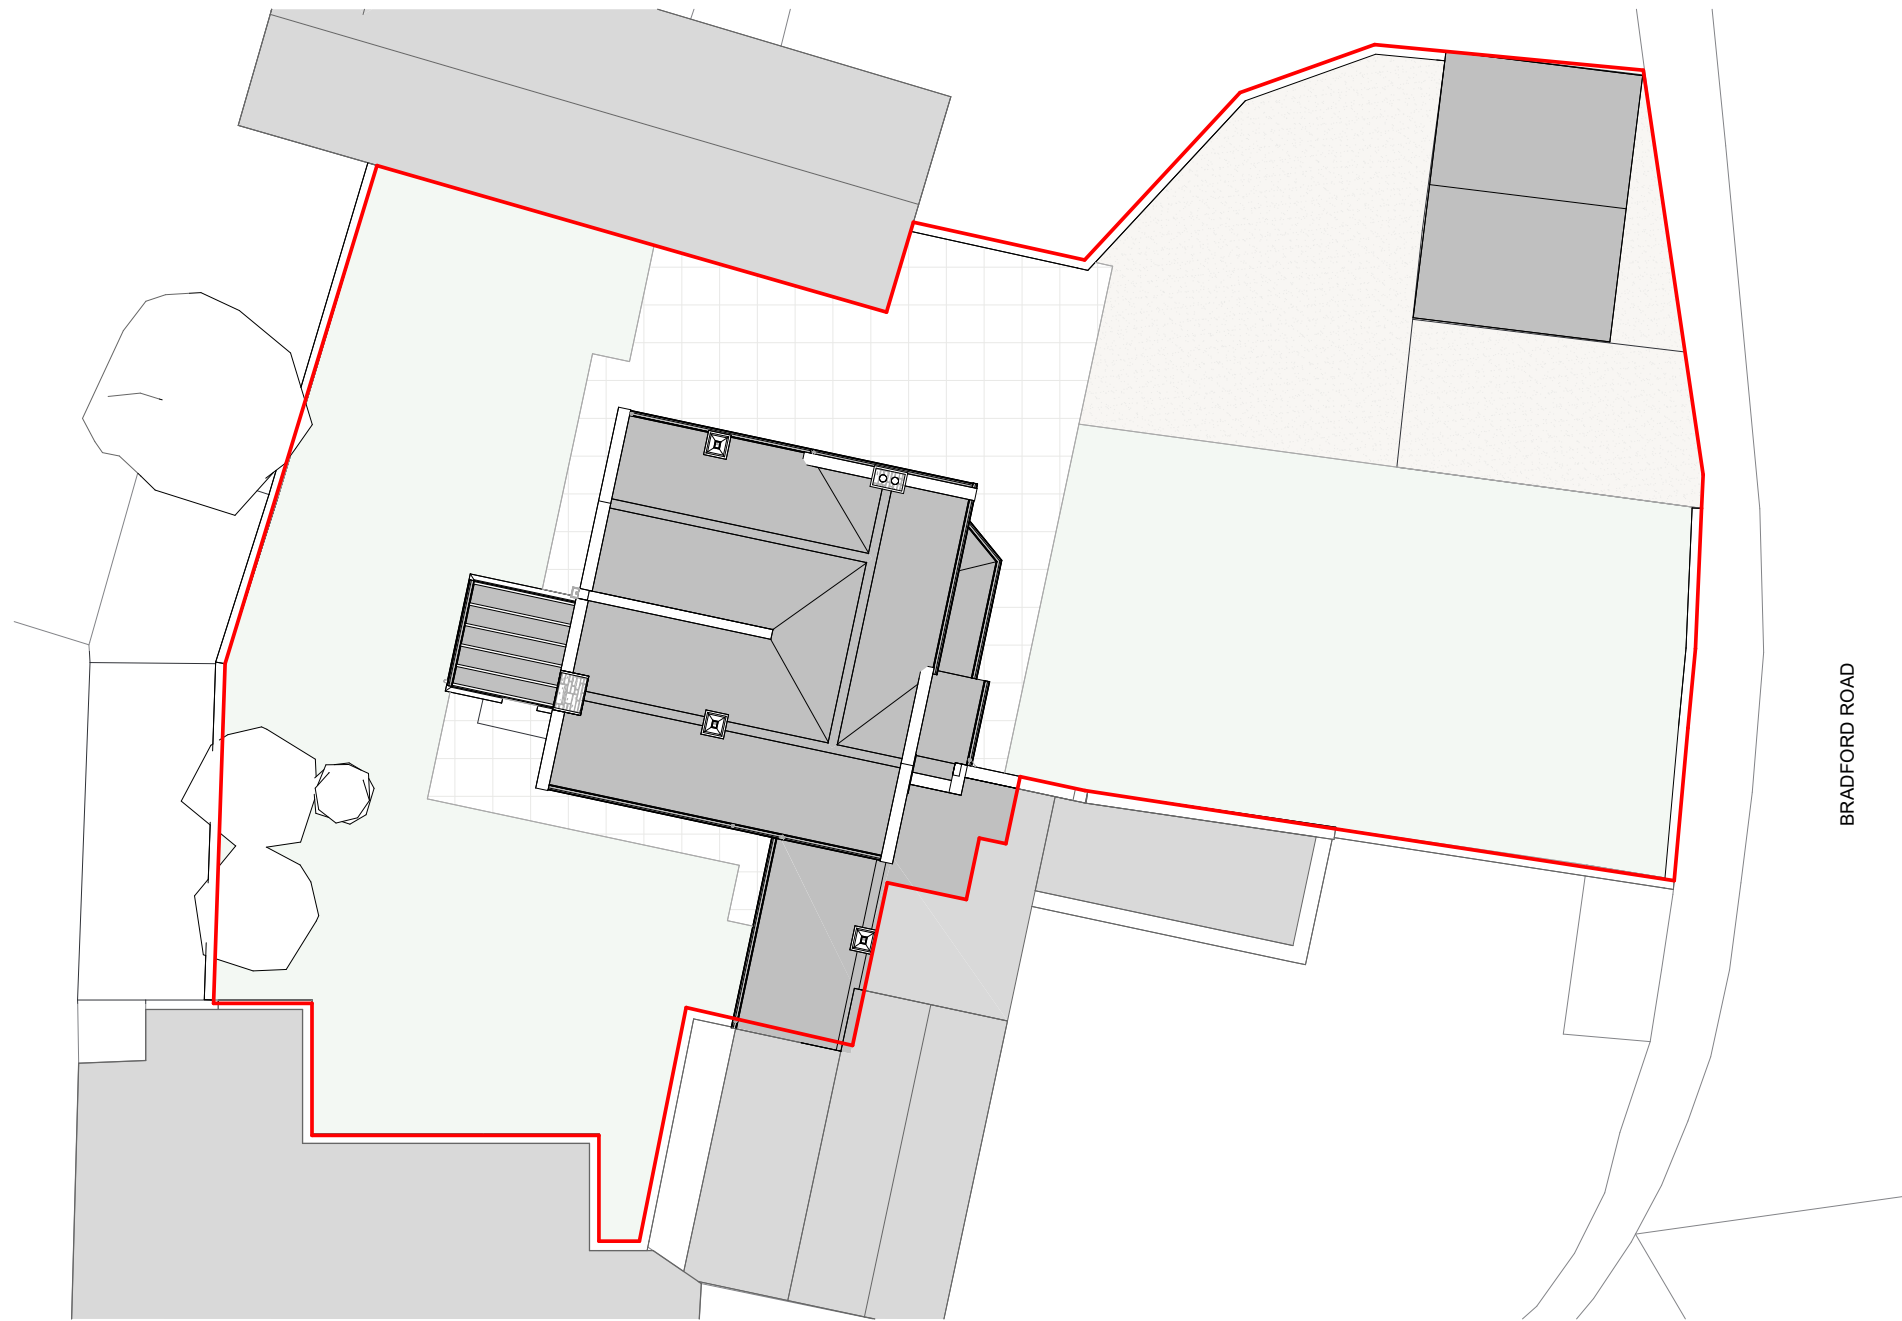

SLP Site Location Plan
1 : 1250

 

ES Existing Site Plan
1 : 200

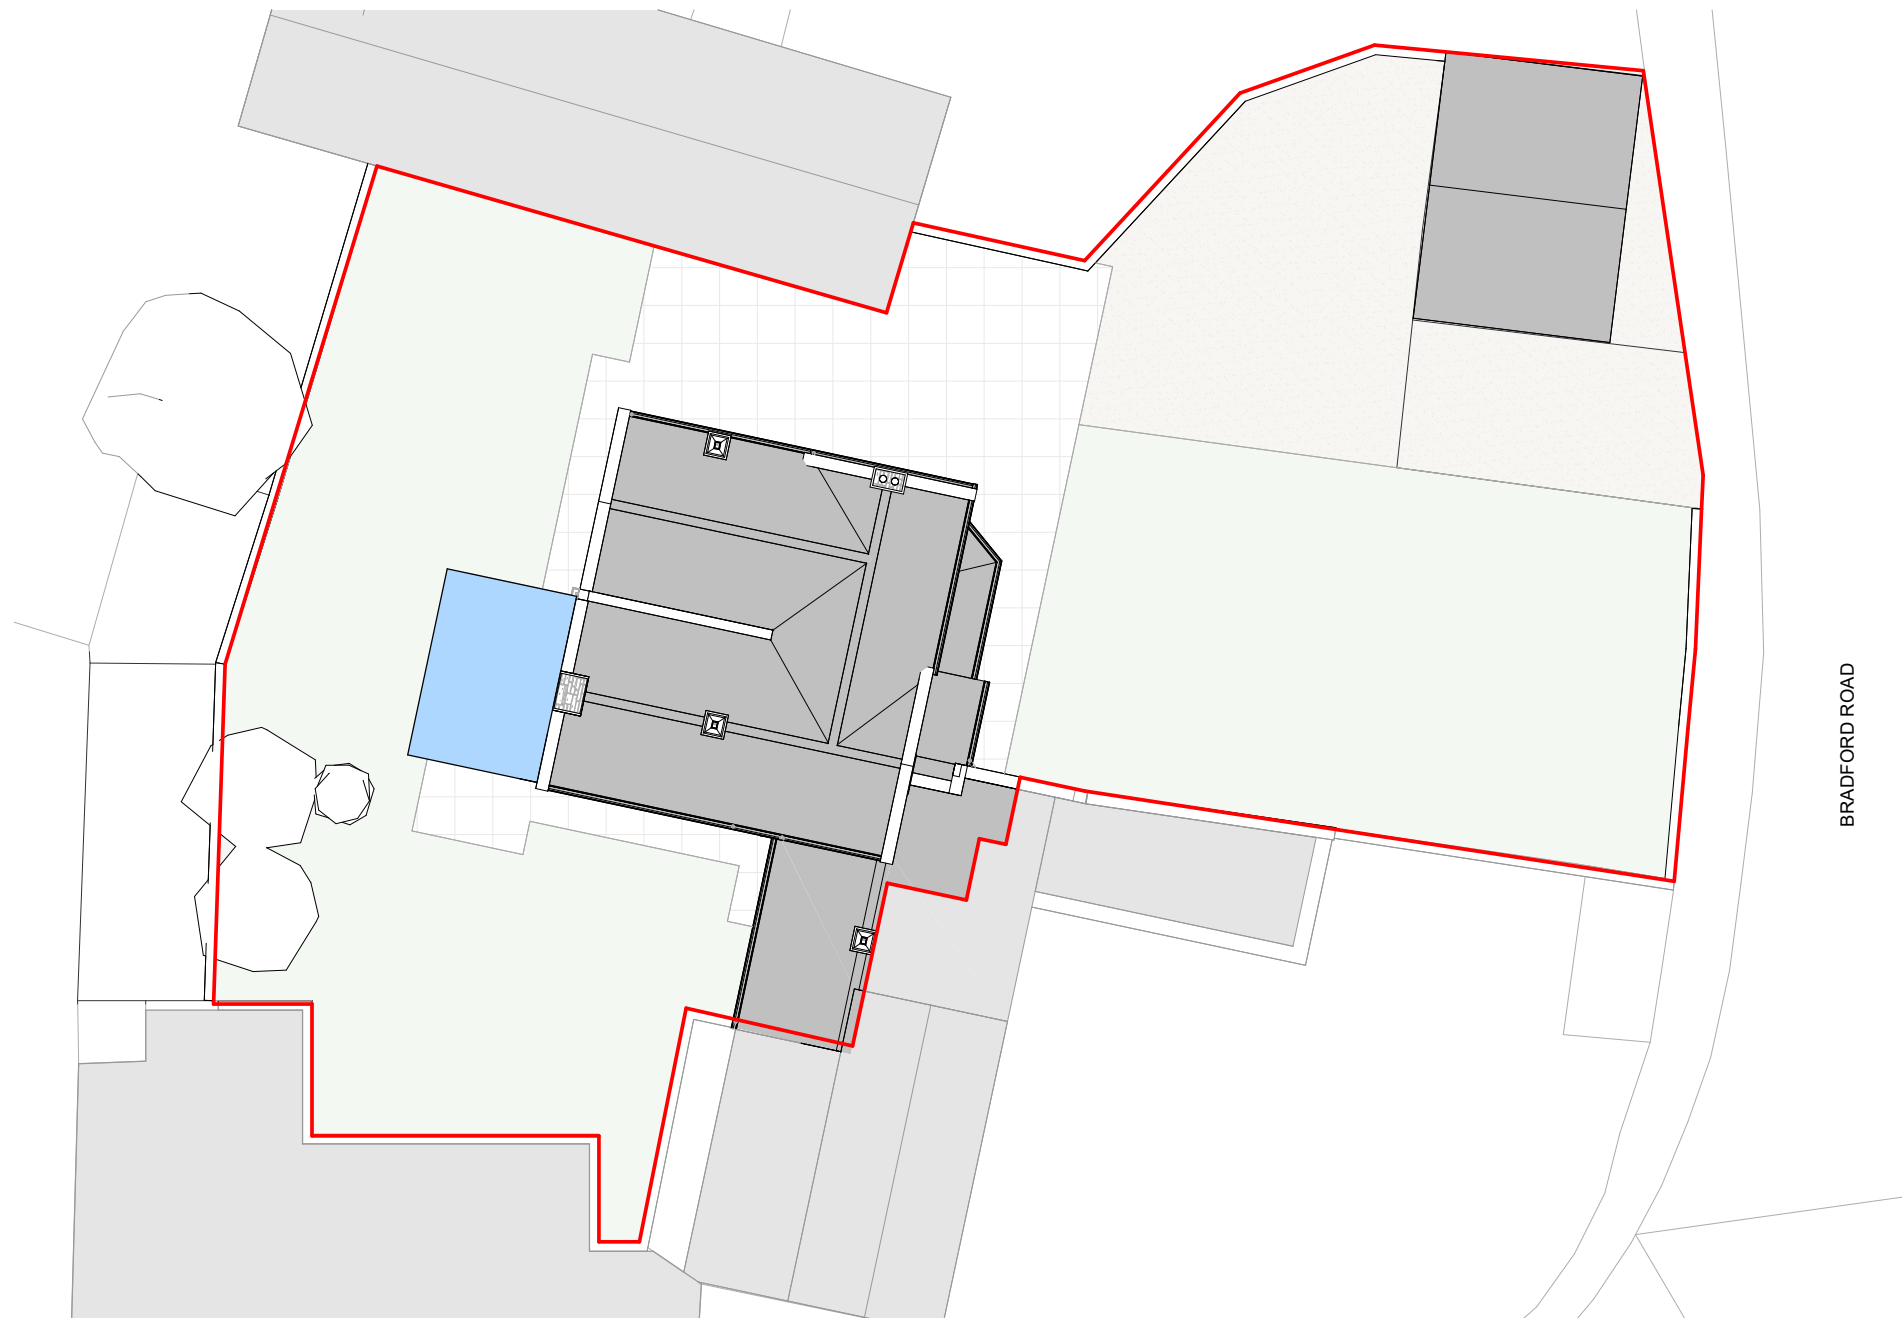

PS Proposed Site Plan
1 : 200



Responsibility is not accepted for errors made by others in scaling from this drawing. All construction information should be taken from figured dimensions only.

NOTE:
Studio Zed take no responsibility for the accuracy of the boundary. All coordinates to be checked on site and correlated against land registry ownership boundary.

KEY:

Site Boundary Line

Denotes Existing Property

Denotes Area of Proposed Works

PL	PL02	16.04.2026	Planning Issue
PL	PL01	25.03.2026	LPA Issue
STATUS	REV	DATE	DESCRIPTION

CLIENT
Mr Christopher Roche

The Forge, 123 Winsley
BA15 2LQ

CONSULTANT



21 Langley Road Trowbridge Wiltshire BA14 0LL
Tel: 01225 342837
Mobile: 07389 809794 & 07831 817906

PROJECT
Single Storey Rear Extension
The Forge, 123 Winsley

DRAWING TITLE
Site Location & Site Plans

SUITABILITY STATUS
PL : PLANNING

YEAR | DESIGNER | PROJECT | SHEET NUMBER
25-SZ-722-0010

SCALE
As indicated
@ A2

REVISION
PL02