



Responsibility is not accepted for errors made by others in scaling from this drawing.
All construction information should be taken from figured dimensions only.

 

NOTE


BUILDING SURVEY OF EXISTING IS NON CONCLUSIVE, PLEASE
ENSURE THAT ALL MEASUREMENTS ARE TAKEN FROM SITE.
CONTRACTOR TO CHECK ALL DIMENSIONS AND REPORT ALL
ERRORS AND OMISSIONS TO THE ENGINEER. ANY DIMENSIONS
SHOWN ARE IN MM.

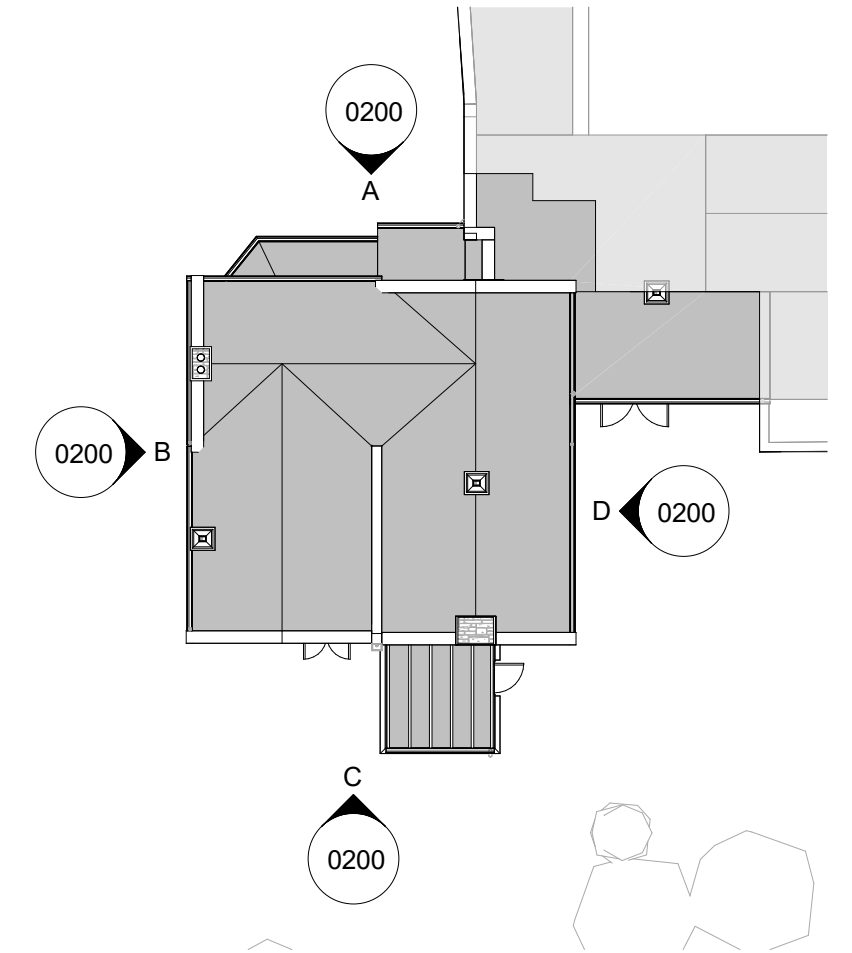

A Existing Front Elevation (East)
1 : 50



C Existing Rear Elevation (West)
1 : 50

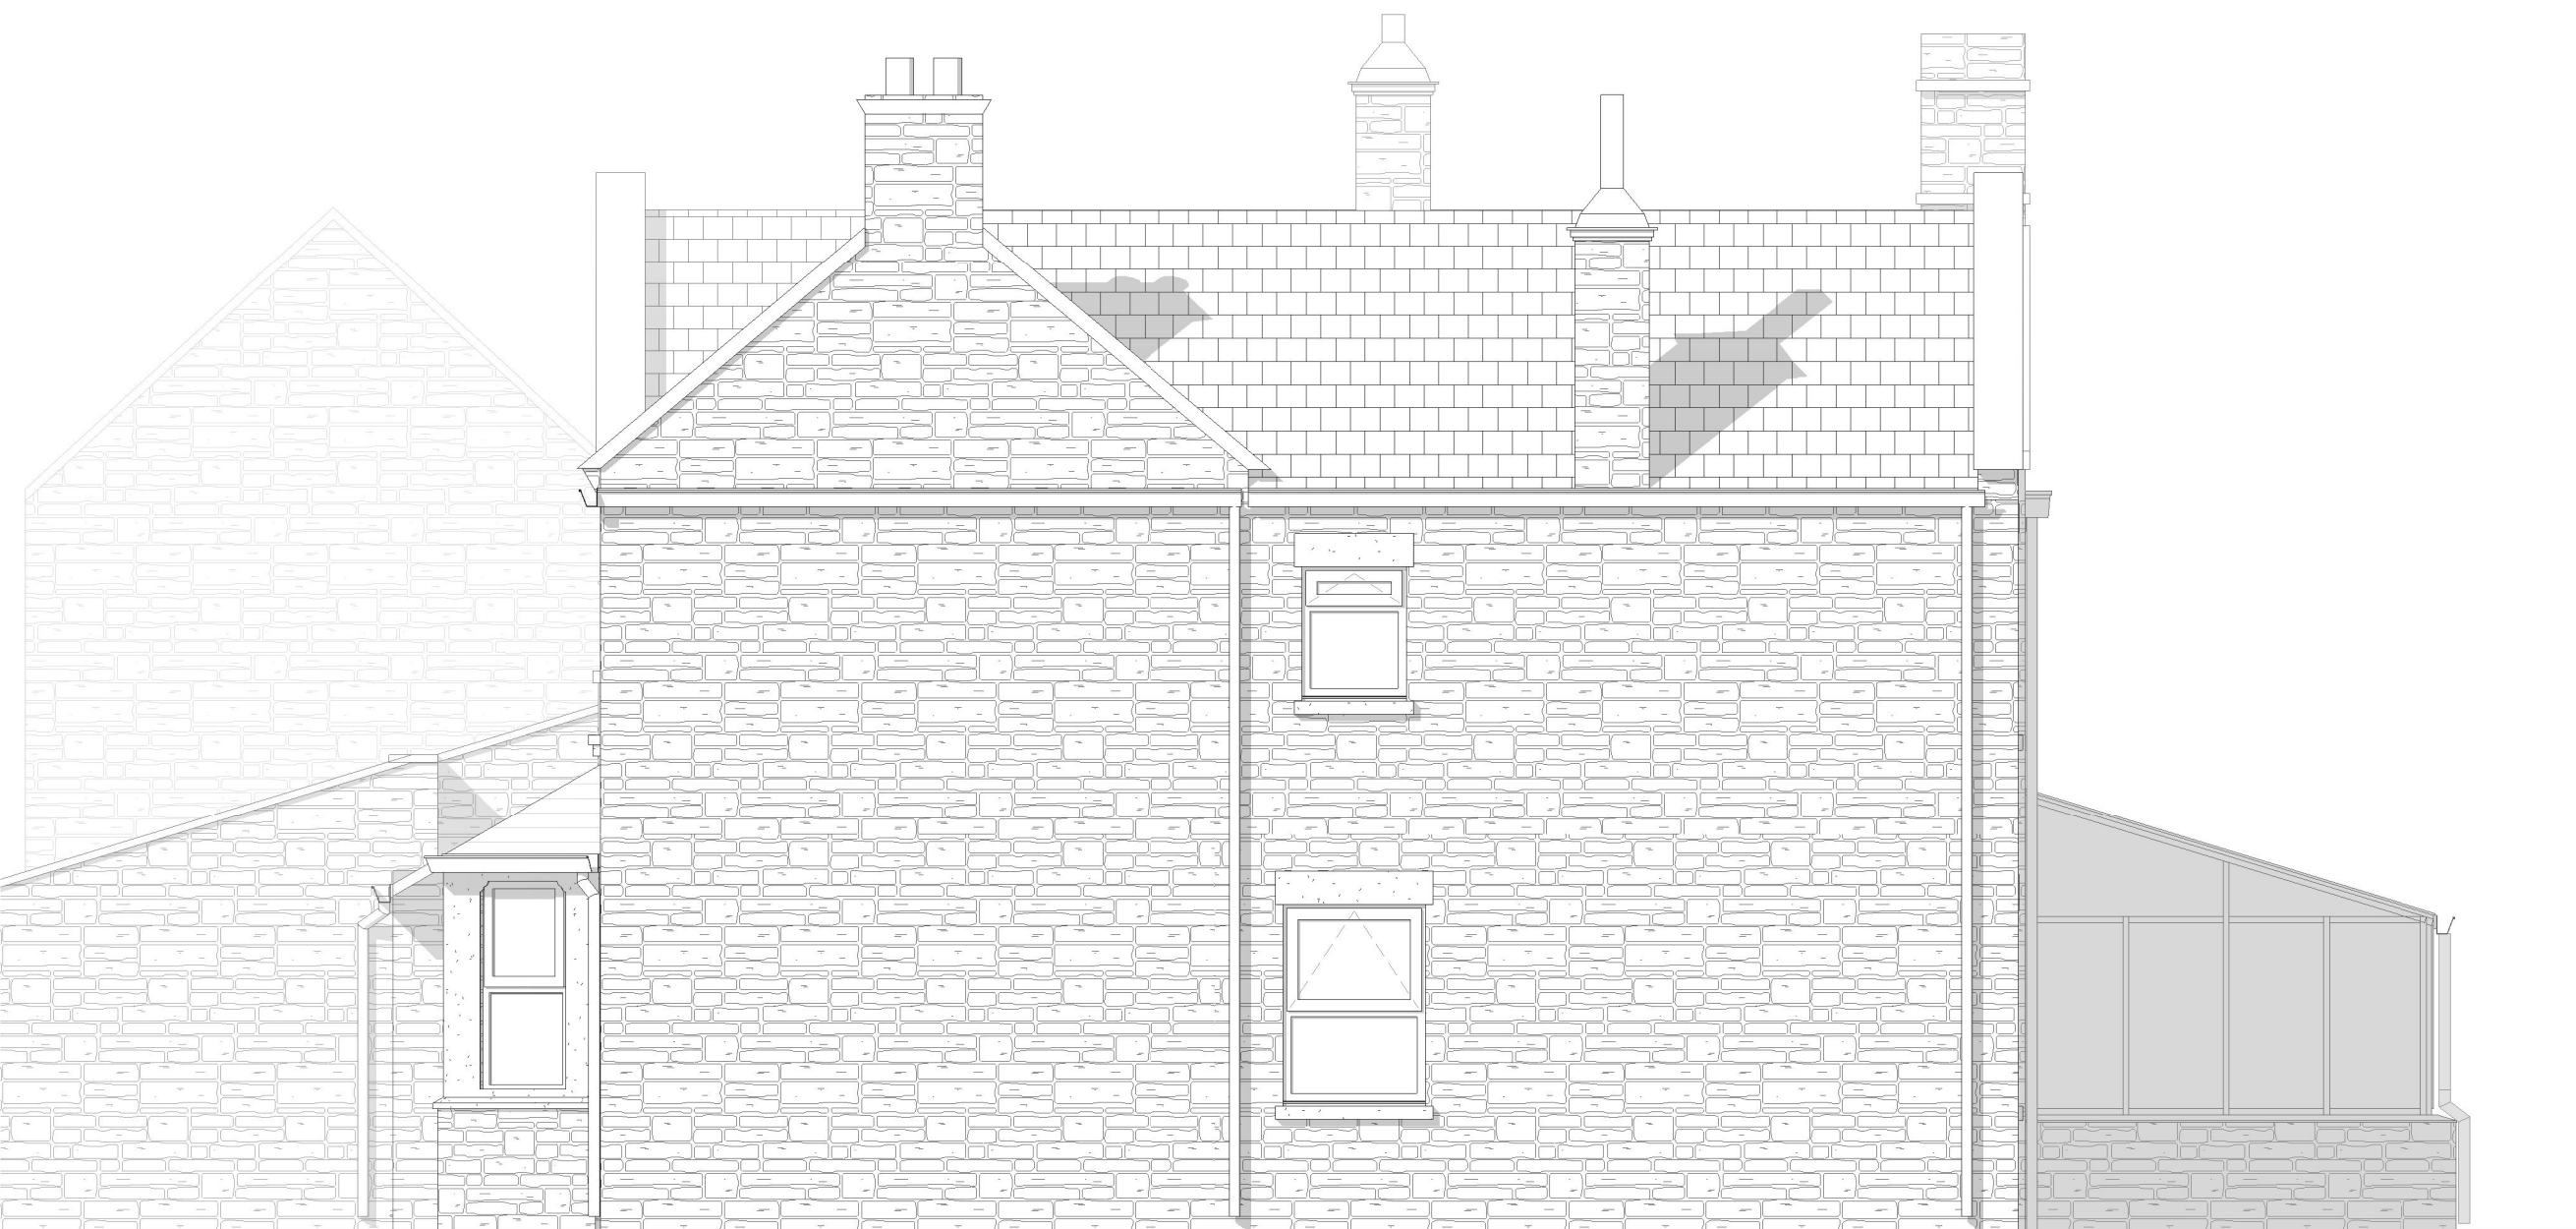

B Existing Side Elevation (North)
1 : 50



D Existing Side Elevation (South)
1 : 50

PL	PL02	16.04.2026	Planning Issue	REVISED BY
PL	PL01	25.03.2026	LPA Issue	ZW
STATUS	REV	DATE	DESCRIPTION	CHECKED BY
CLIENT				-
Mr Christopher Roche				ORIGINATOR NO
The Forge, 123 Winsley				722
BA15 2LQ				CONSULTANT



21 Langley Road Trowbridge Wiltshire BA14 0LL
Tel: 01225 342837
Mobiles: 07831 817906 & 07789 744420

PROJECT
Single Storey Rear Extension
The Forge, 123 Winsley

DRAWING TITLE
Existing Elevations

SUITABILITY STATUS PL : PLANNING	SCALE As indicated @ A1
YEAR DESIGNER PROJECT NUMBER SHEET NUMBER 25-SZ-722-0200	REVISION PL02