



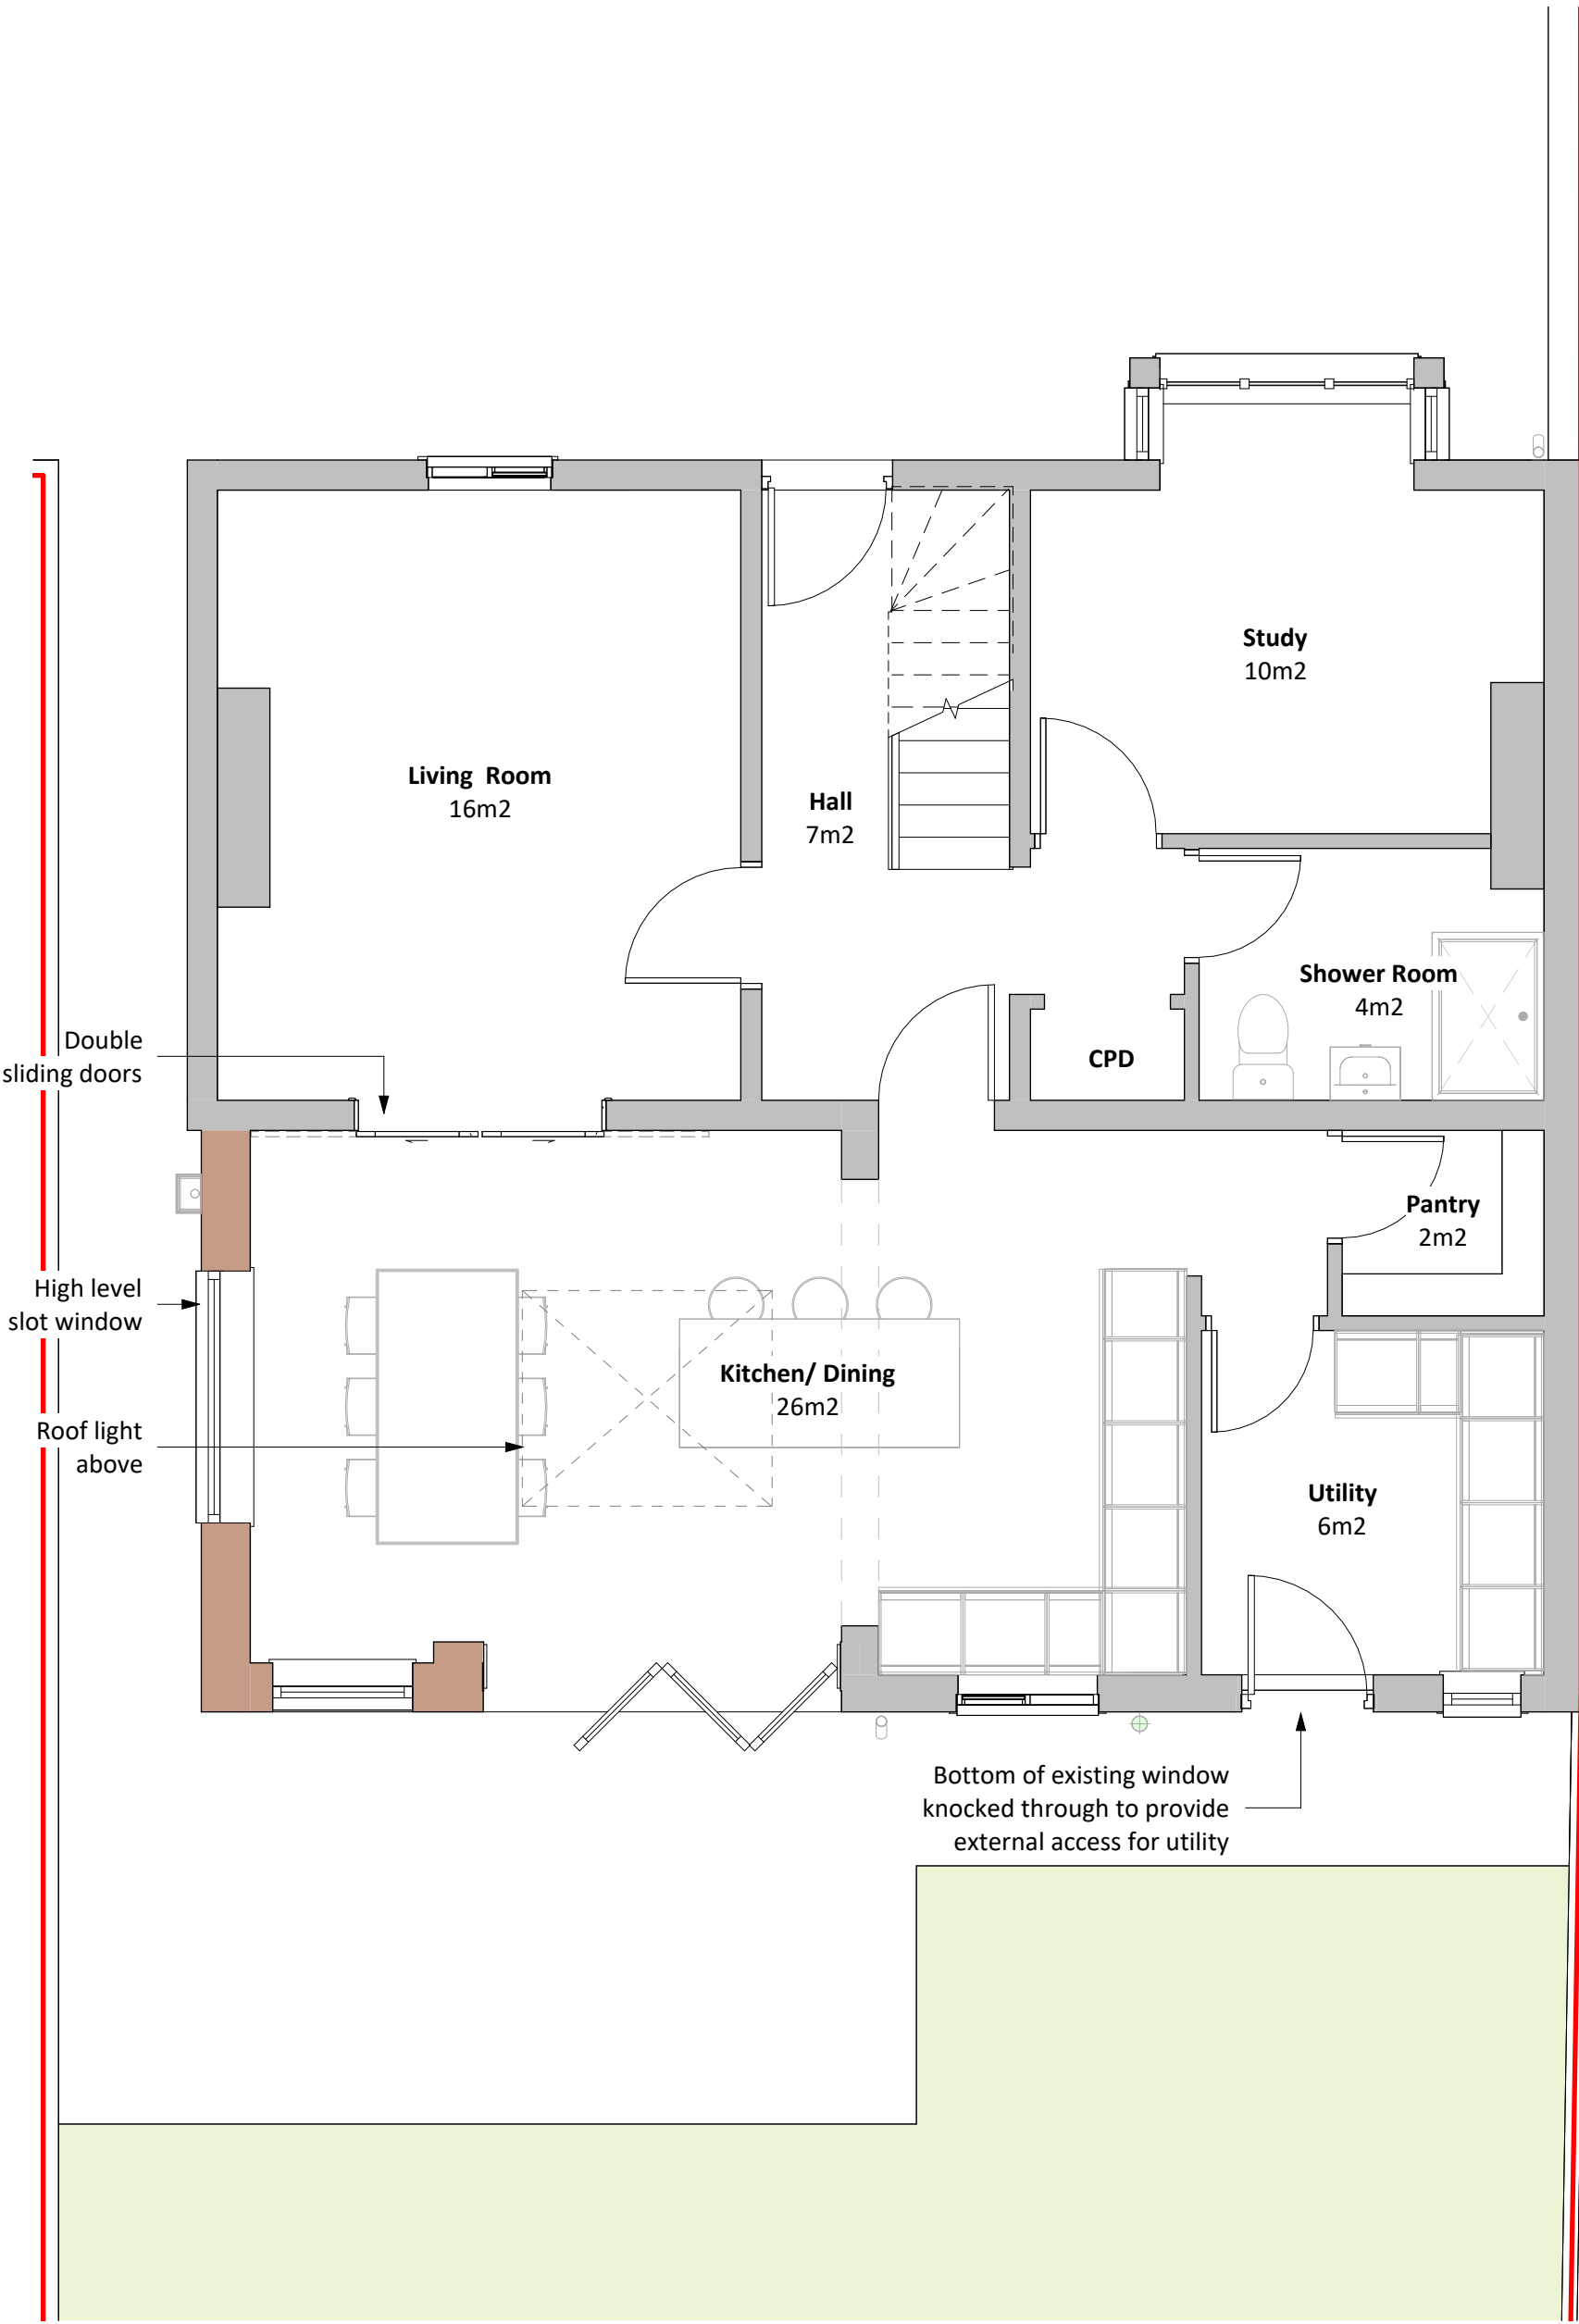


GF Proposed Ground Floor Plan
1 : 50


0m 1m 2m 3m 4m 5m

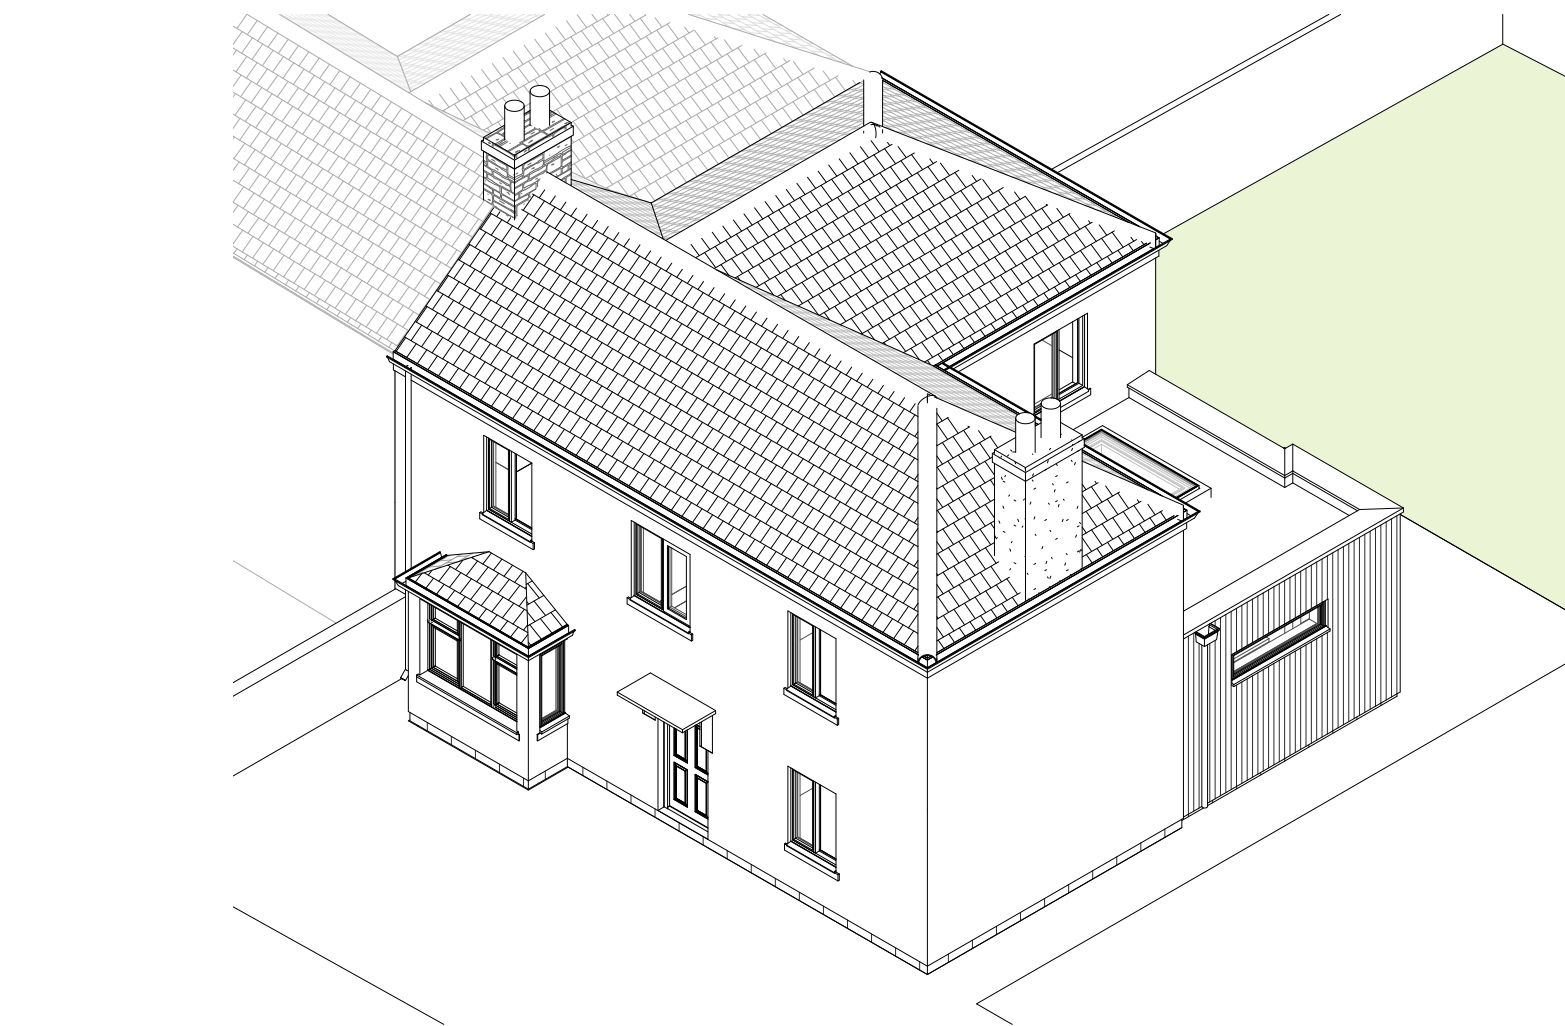


3D1 Proposed AXO Front
0m 2m 4m 6m 8m 10m

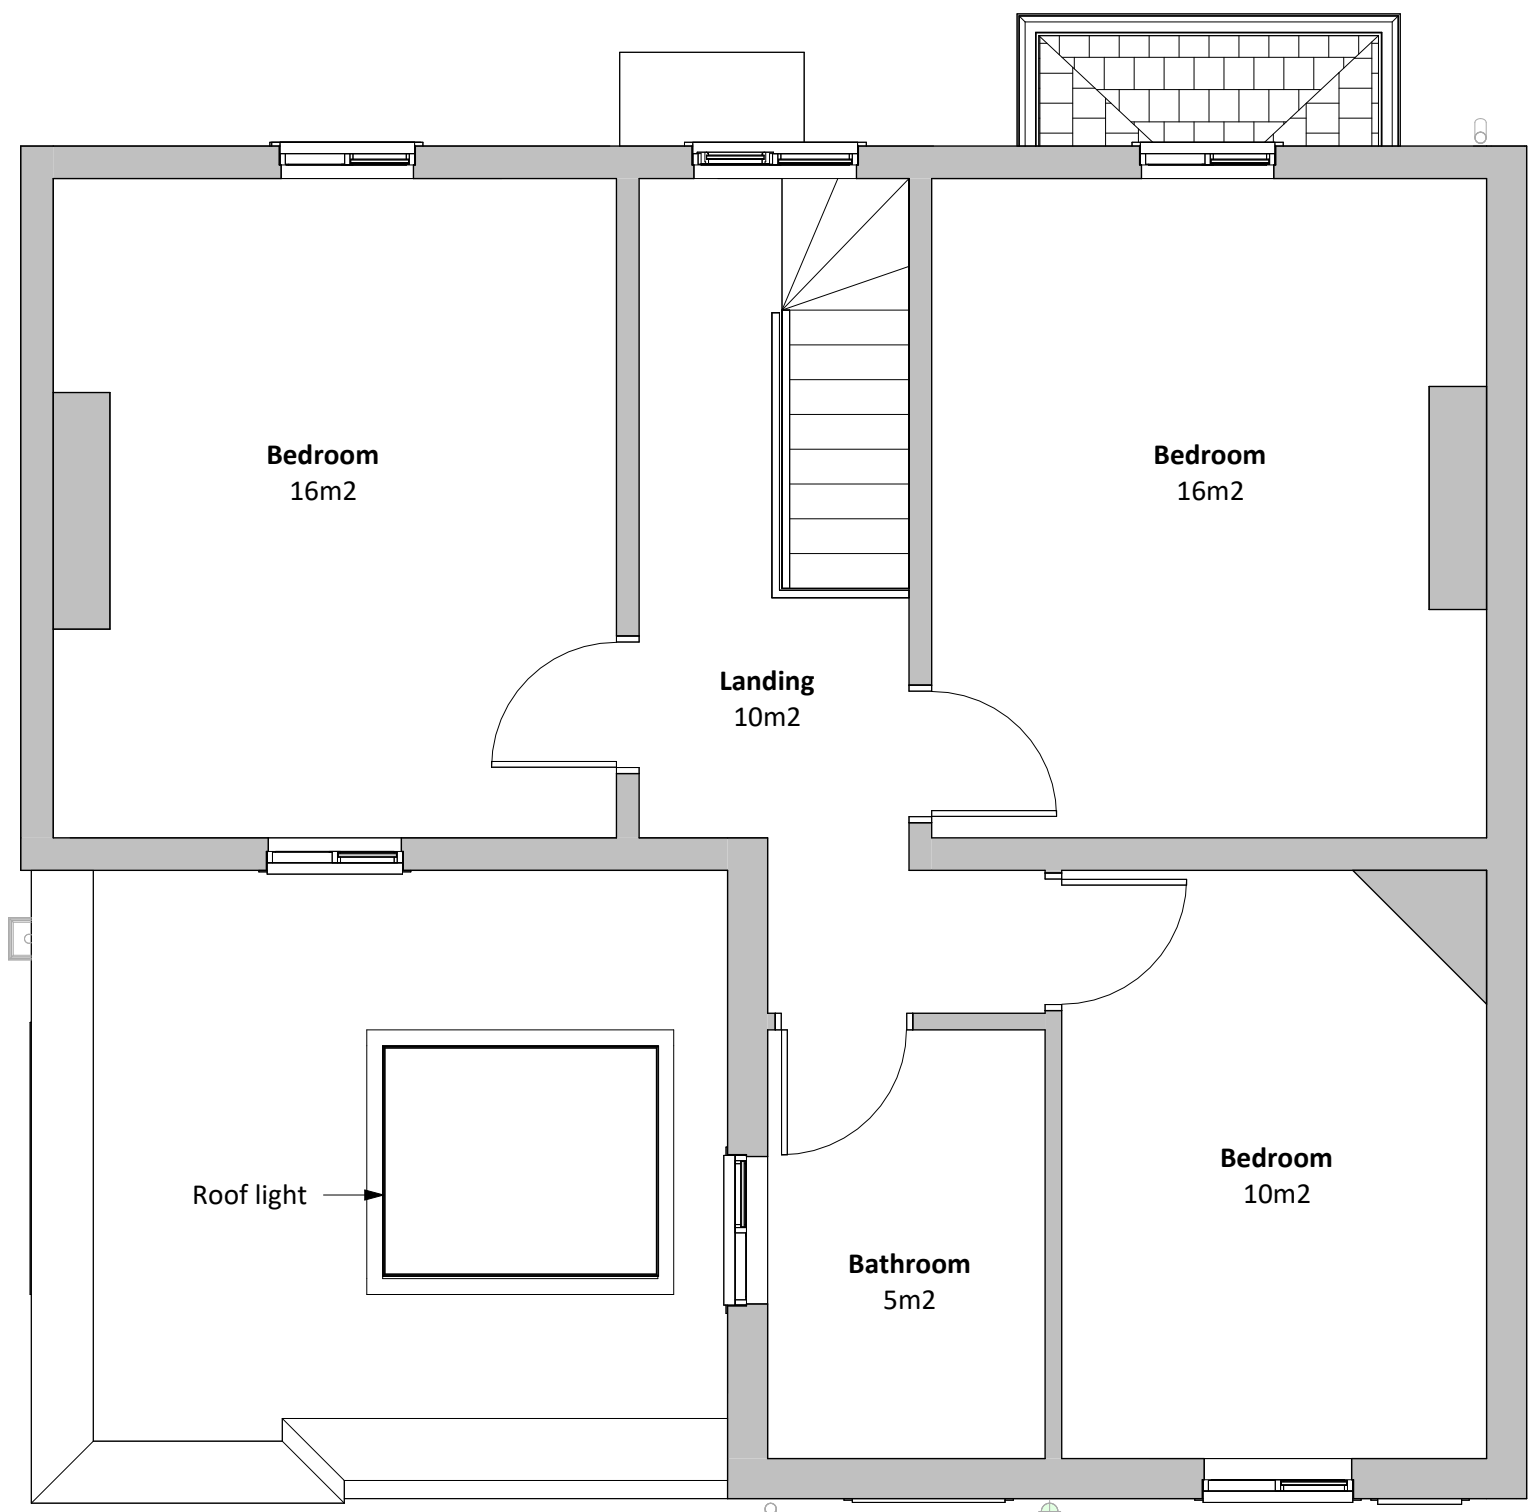


FF Proposed First Floor Plan
1 : 50

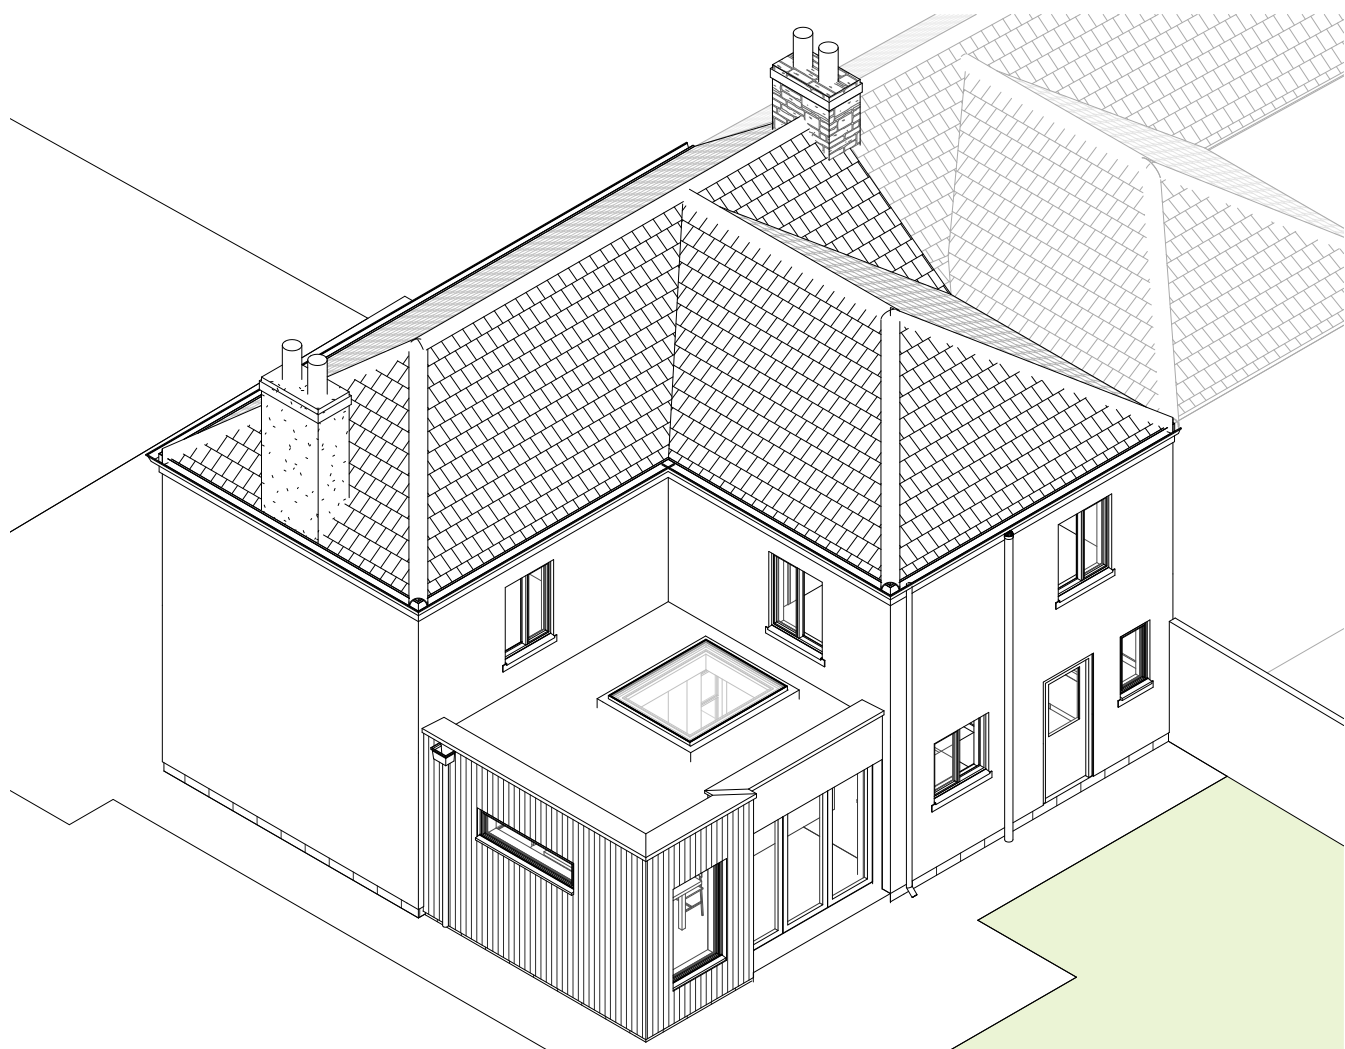

3D2 Proposed AXO Back

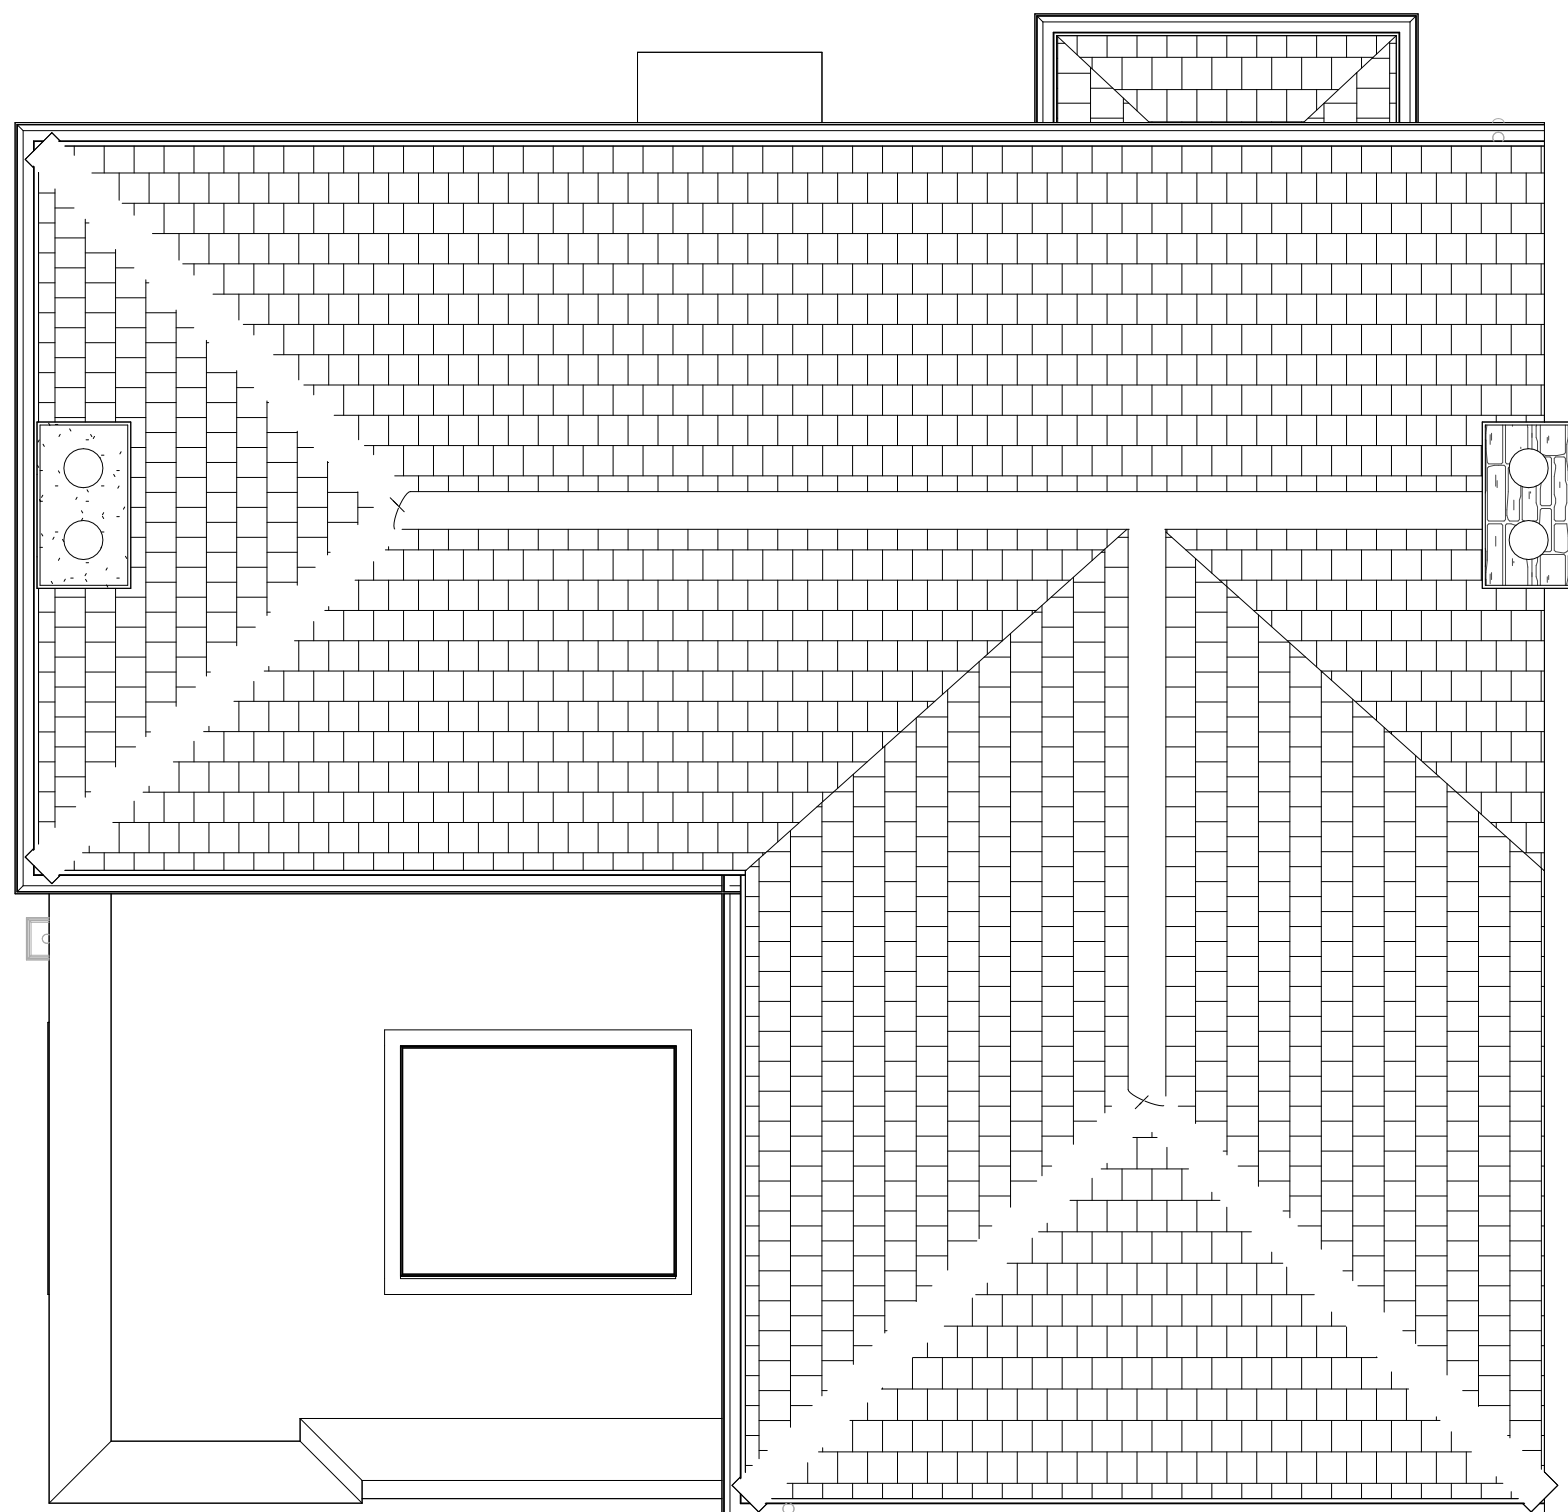

RP Proposed Roof Plan
1 : 50

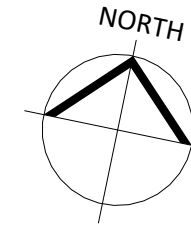

Responsibility is not accepted for errors made by others in scaling from this drawing.
All construction information should be taken from figured dimensions only.

NOTE

BUILDING SURVEY OF EXISTING IS NON CONCLUSIVE, PLEASE ENSURE THAT ALL MEASUREMENTS ARE TAKEN FROM SITE. CONTRACTOR TO CHECK ALL DIMENSIONS AND REPORT ALL ERRORS AND OMISSIONS TO THE ENGINEER. ANY DIMENSIONS SHOWN ARE IN MM.

LANDSCAPE DESIGN INDICATIVE AND DOES NOT FORM PART OF ARCHITECTURAL PACKAGE

KEY

Denotes Site Boundary Line

PL	PL1	15.04.26	Planning Issue	
STATUS	REV	DATE	DESCRIPTION	REVISED BY
CLIENT				MC
Miss Louise Harrison				CHECKED BY
				ZW
131 Devizes Road, Hilperton, Trowbridge BA14 7QJ				ORIGINATOR NO
				709
CONSULTANT				



21 Langley Road Trowbridge Wiltshire BA14 0LL
Tel: 01225 342837
Mobiles: 07831 817906 & 07789 744420

PROJECT
Single-Storey Extension and Internal Layout
Alterations
131 Devizes Road, Hilperton, Trowbridge

DRAWING TITLE
Proposed Plans

SUITABILITY STATUS	SCALE
PL : PLANNING	As indicated @ A1
YEAR DESIGNER PROJECT NUMBER SHEET NUMBER	REVISION
25-SZ-709-1000	PL1