


Property Line




EXISTING FRONT ELEVATION

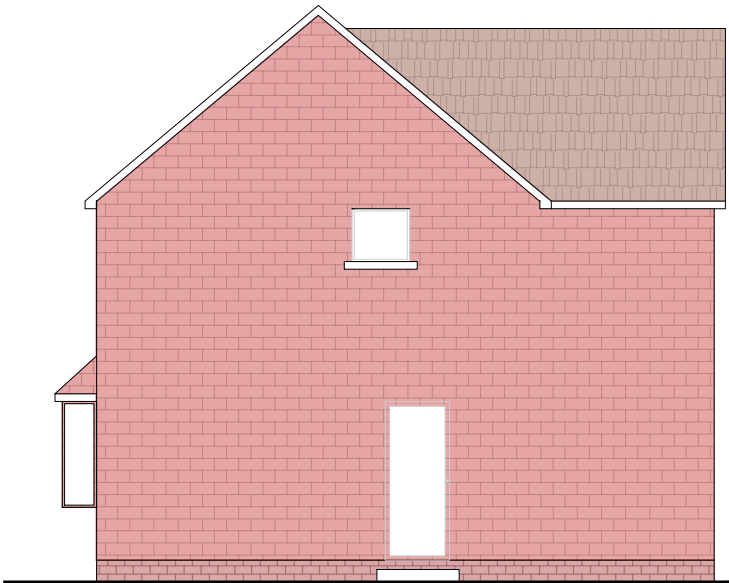

EXISTING SIDE ELEVATION



EXISTING REAR ELEVATION

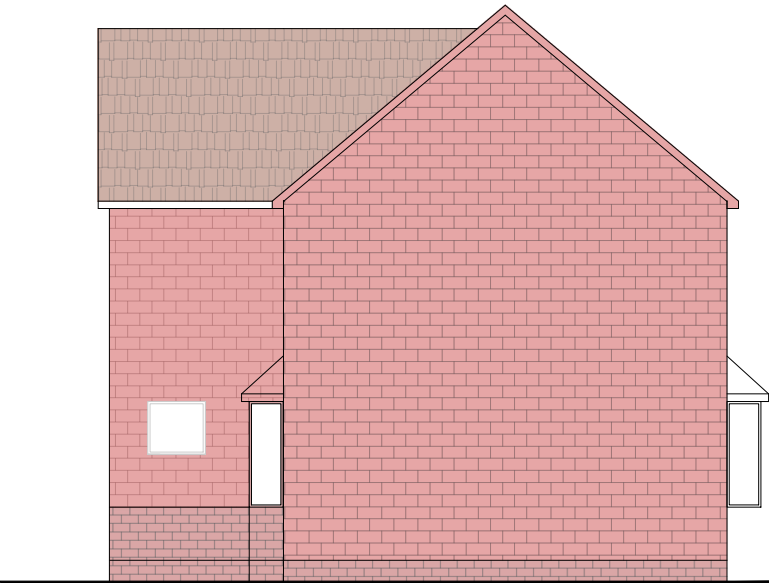

EXISTING SIDE ELEVATION



SCALE BAR 1:100

Rev.	Date	Comment

--

Site Address: 6 Sycamore Drive,
Bishopdown, Salisbury, SP13GZ

Project Title:

Drawing Title: Existing Elevations

Date: 03.04.26

Scale: 1:100 @ A3

Drawn: KD Rev:

Drawing No: BR-02

Consulting Engineers
e-mail:ruchik_dave@hotmail.com