


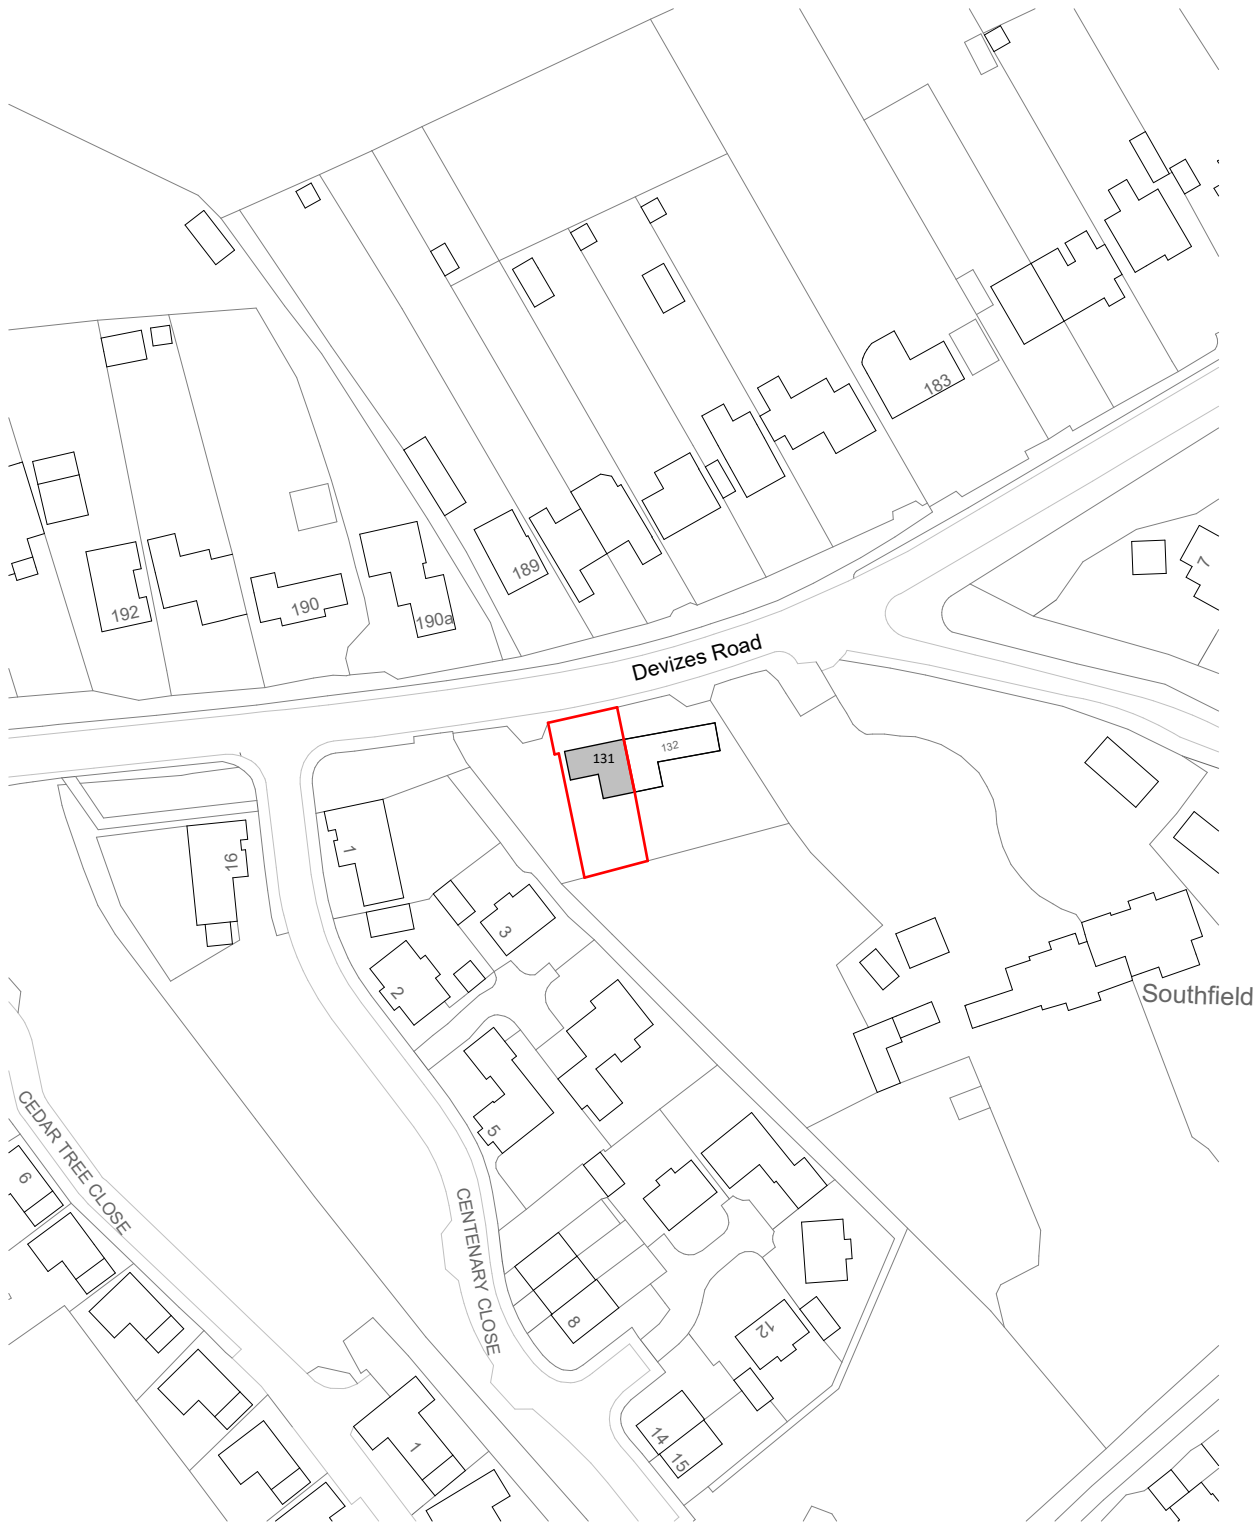
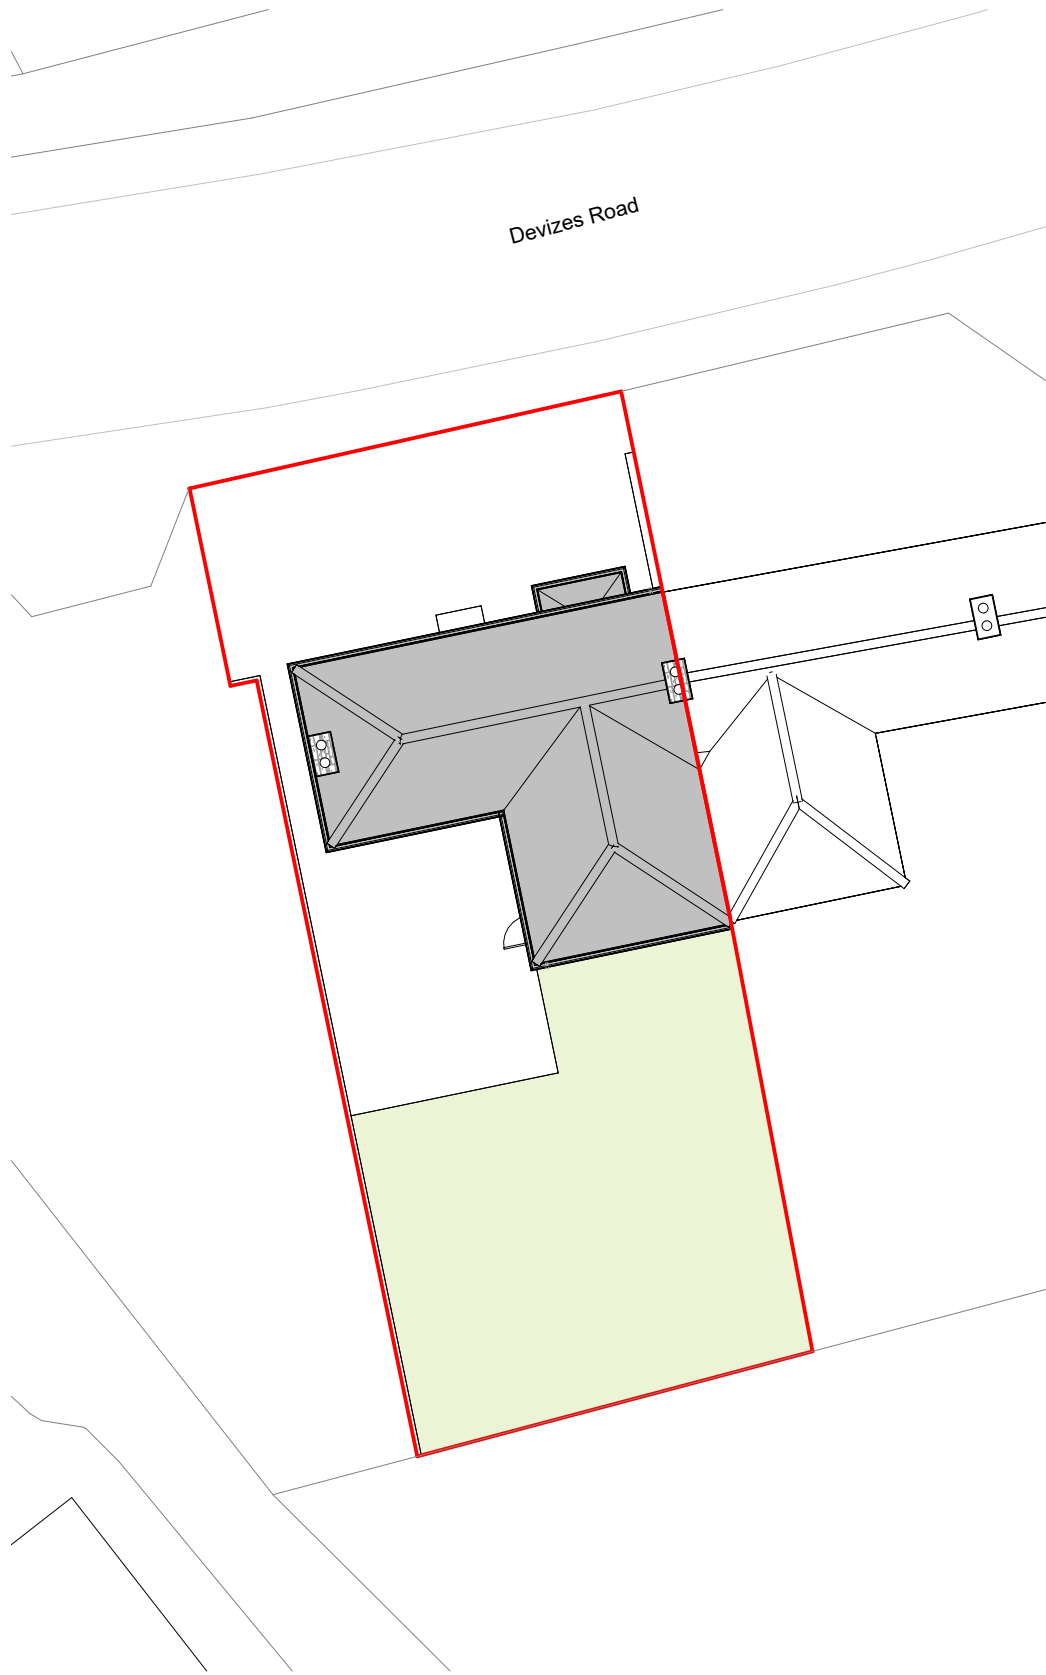


 


LP Site Location Plan  
1 : 1250

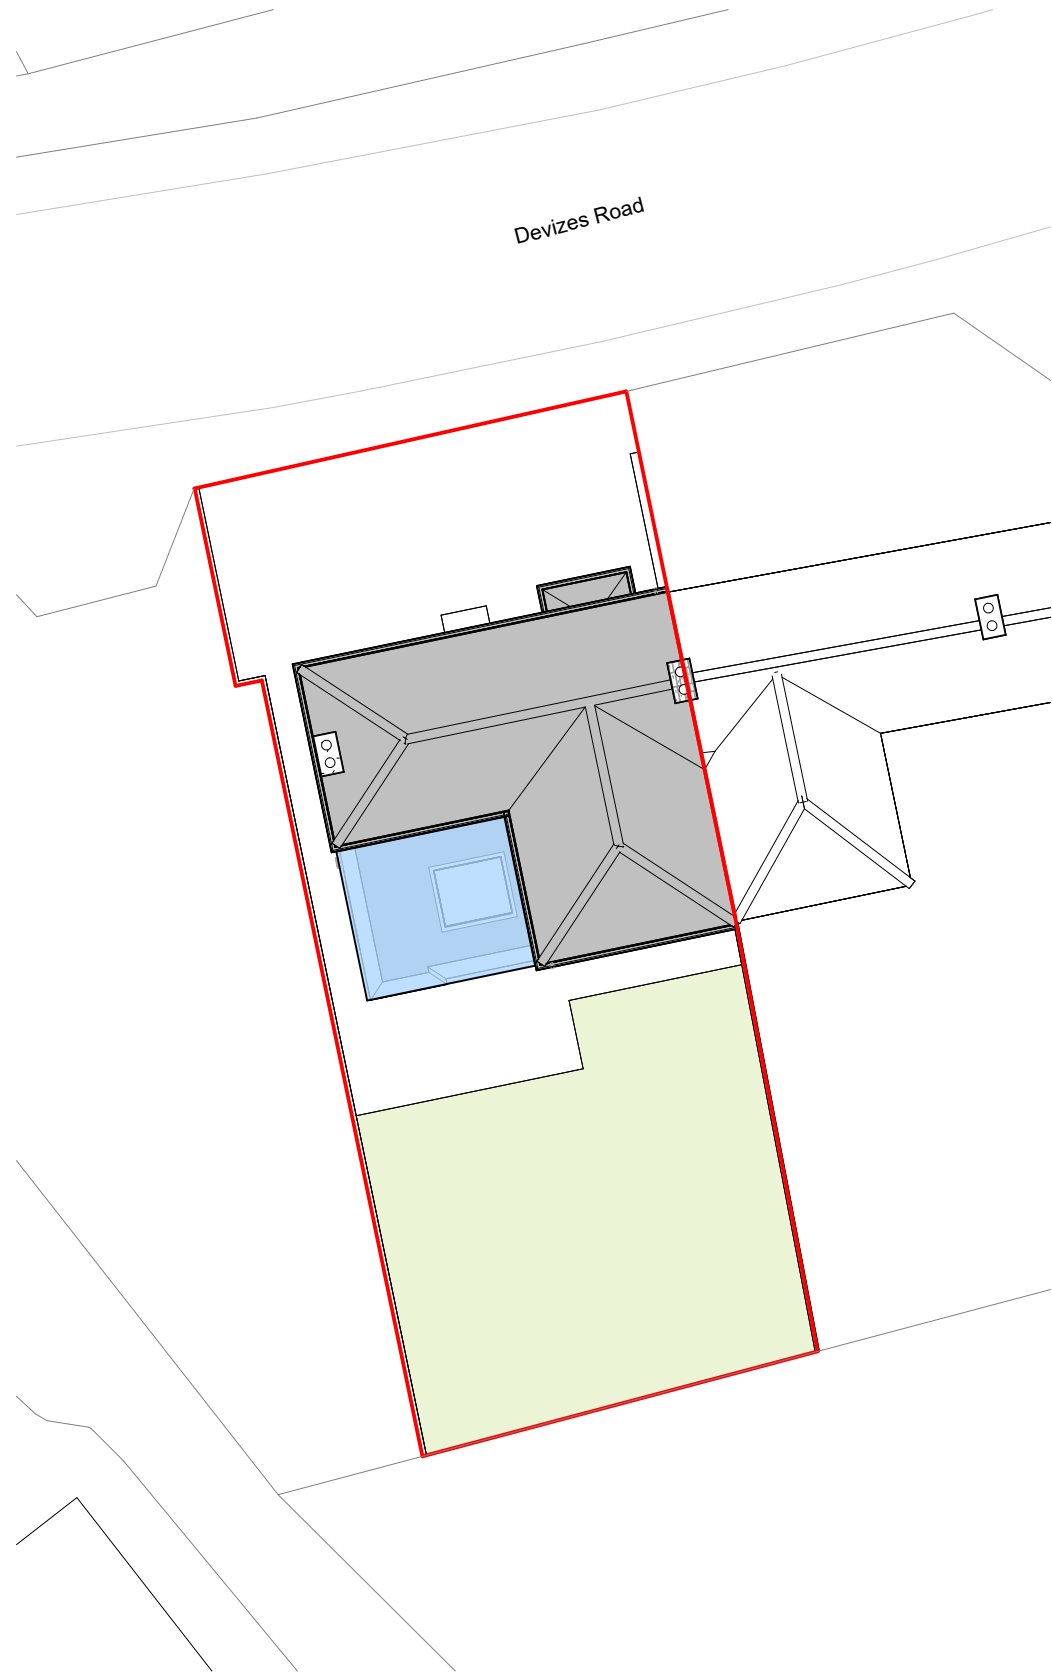

ESP Existing Site Plan  
1 : 200

 

PSP Proposed Site Plan  
1 : 200

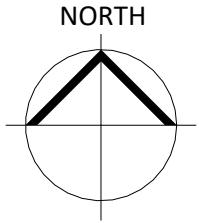

Responsibility is not accepted for errors made by others in scaling from this drawing. All construction information should be taken from figured dimensions only.

NOTE:  
Studio Zed take no responsibility for the accuracy of the boundary. All coordinates to be checked on site and correlated against land registry ownership boundary.

- KEY:
- Site Boundary Line
  - Denotes Existing Property
  - Denotes Area of Proposed Works

|                                       |     |          |                |               |
|---------------------------------------|-----|----------|----------------|---------------|
| PL                                    | PL1 | 15.04.26 | Planning Issue |               |
| STATUS                                | REV | DATE     | DESCRIPTION    | REVISED BY    |
| CLIENT                                |     |          |                | MC            |
| Miss Louise Harrison                  |     |          |                | CHECKED BY    |
|                                       |     |          |                | ZW            |
| 131 Devizes Road, Hilpert, Trowbridge |     |          |                | ORIGINATOR NO |
| BA14 7QJ                              |     |          |                | 709           |
| CONSULTANT                            |     |          |                |               |



21 Langley Road Trowbridge Wiltshire BA14 0LL  
Tel: 01225 342837  
Mobile: 07389 809794 & 07831 817906

PROJECT  
Single-Storey Extension and Internal Layout  
Alterations  
131 Devizes Road, Hilpert, Trowbridge

DRAWING TITLE  
Site Location + Site Plans

|                                                            |                               |
|------------------------------------------------------------|-------------------------------|
| SUITABILITY STATUS<br>PL : PLANNING                        | SCALE<br>As indicated<br>@ A2 |
| YEAR   DESIGNER   PROJECT   SHEET NUMBER<br>25-SZ-709-0010 | REVISION<br>PL1               |