


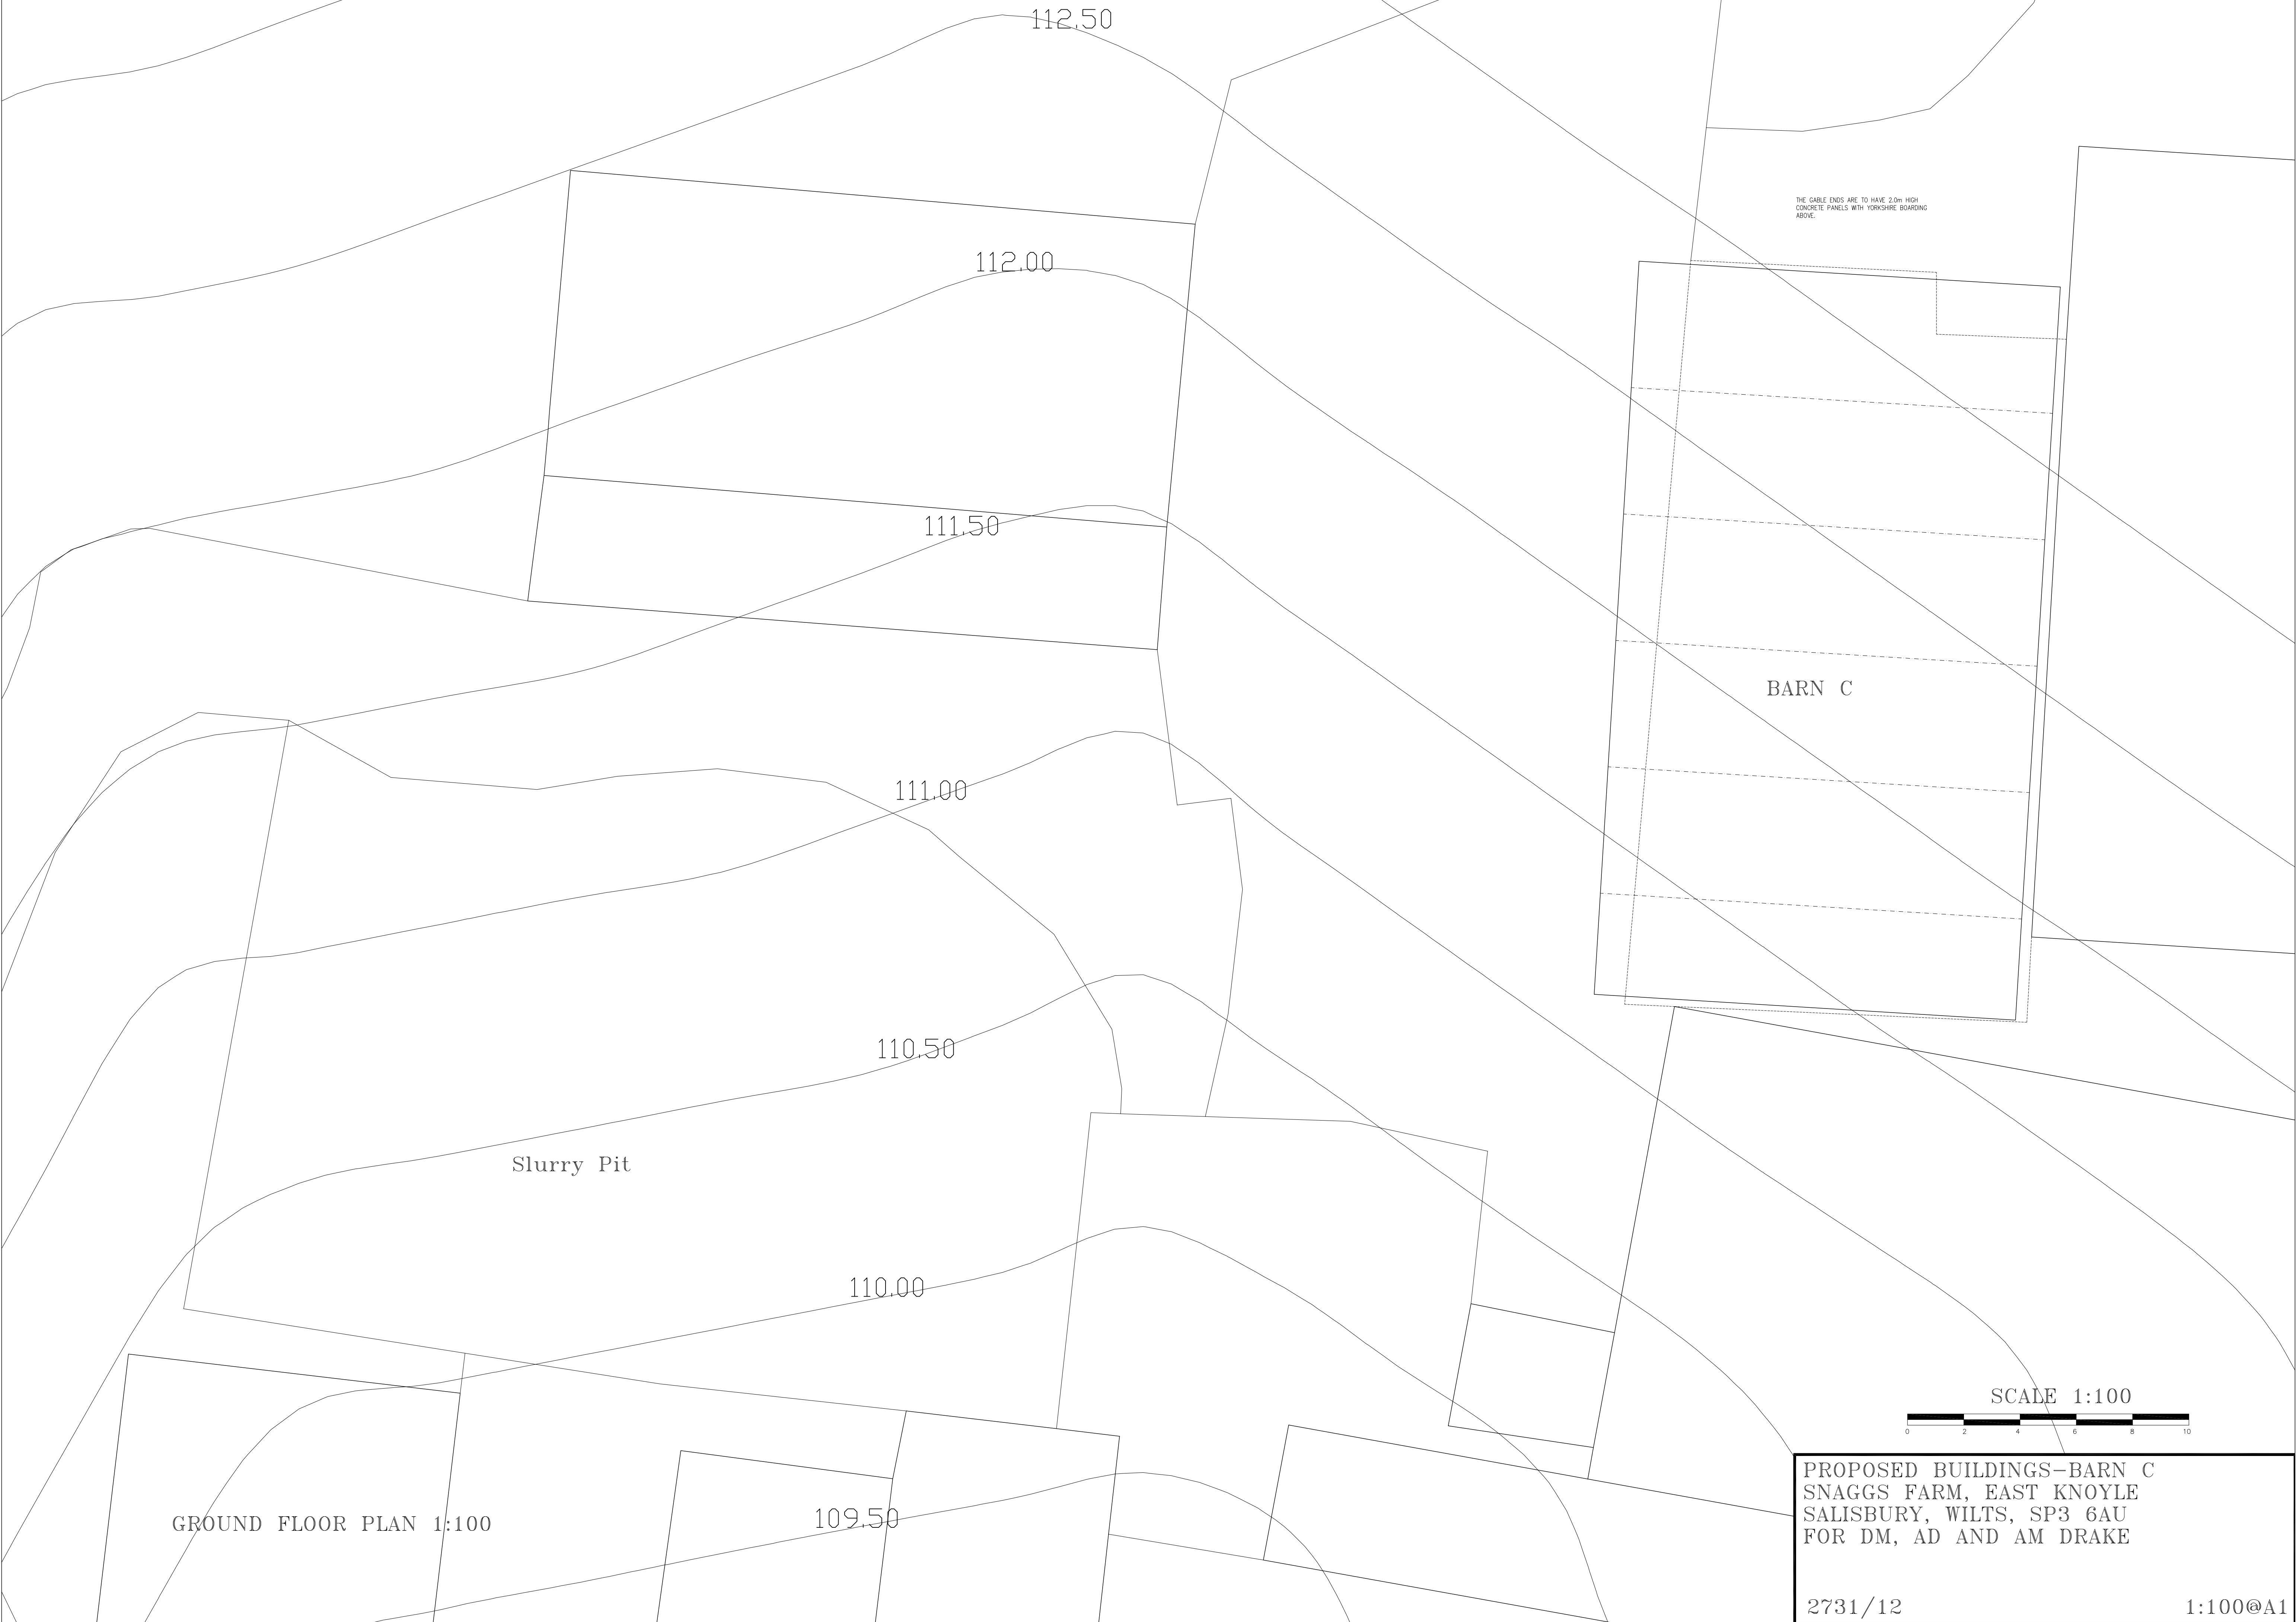

THE CABLE ENDS ARE TO HAVE 2.0m HIGH
CONCRETE PANELS WITH YORKSHIRE BOARDING
ABOVE.

BARN C

Slurry Pit

SCALE 1:100



GROUND FLOOR PLAN 1:100

PROPOSED BUILDINGS-BARN C
SNAGGS FARM, EAST KNOYLE
SALISBURY, WILTS, SP3 6AU
FOR DM, AD AND AM DRAKE

2731/12

1:100@A1