
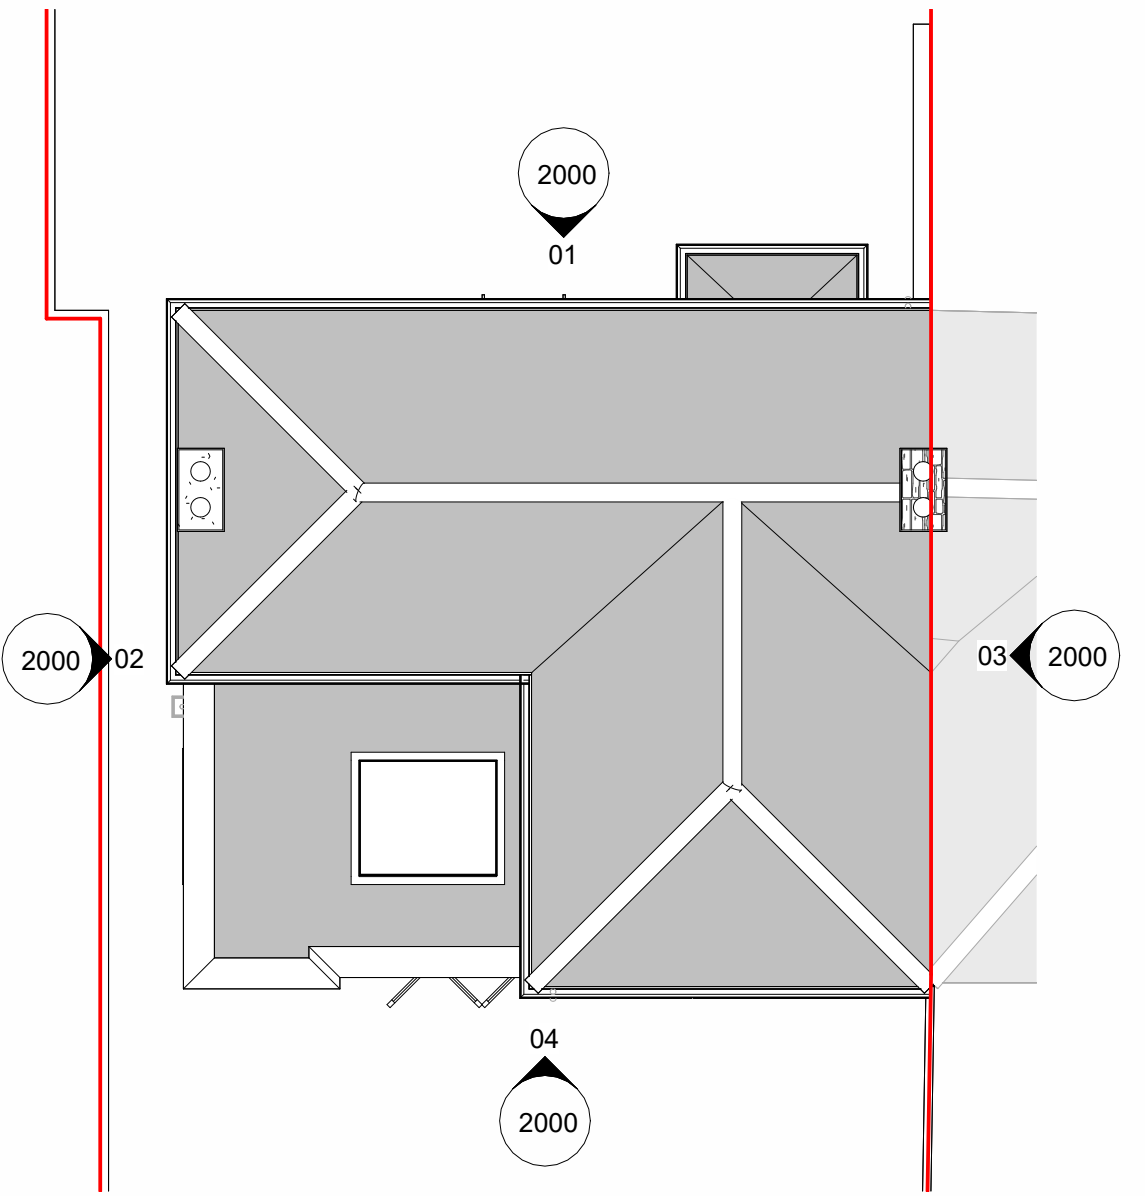


NOTE

BUILDING SURVEY OF EXISTING IS NON CONCLUSIVE, PLEASE ENSURE THAT ALL MEASUREMENTS ARE TAKEN FROM SITE. CONTRACTOR TO CHECK ALL DIMENSIONS AND REPORT ALL ERRORS AND OMISSIONS TO THE ENGINEER. ANY DIMENSIONS SHOWN ARE IN MM.

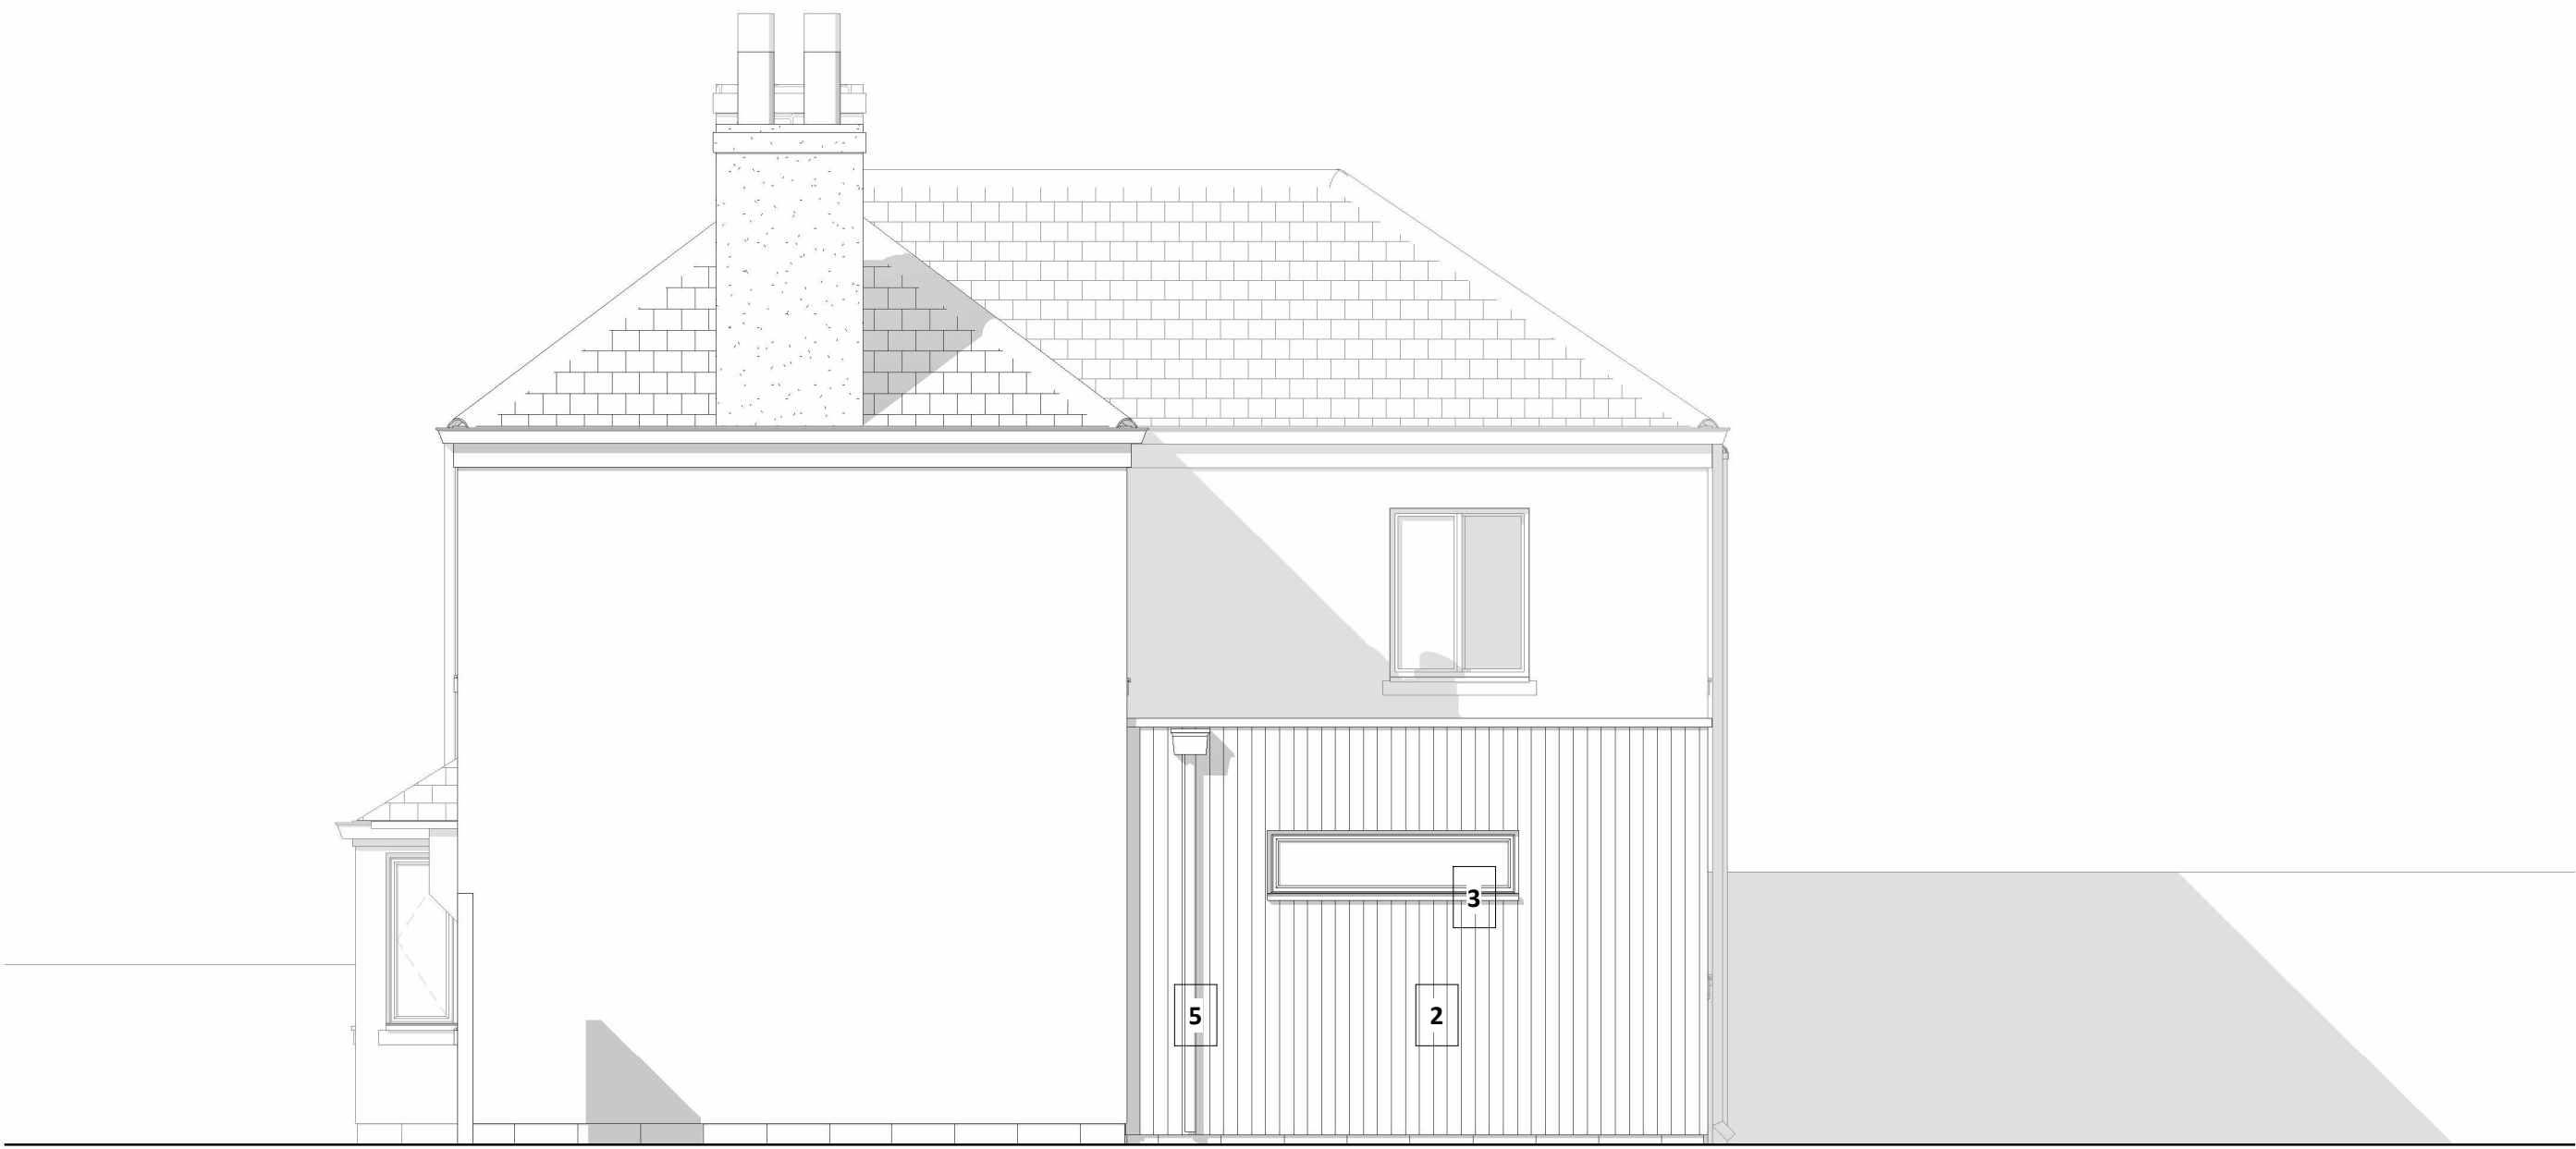


01 Proposed Front Elevation (North)
1 : 50

02 Proposed Side Elevation (West)
1 : 50

Material Key


1. Render to match existing
2. Vertical timber cladding
3. Dark grey UPVC windows
4. White UPVC door
5. RWPs to match existing

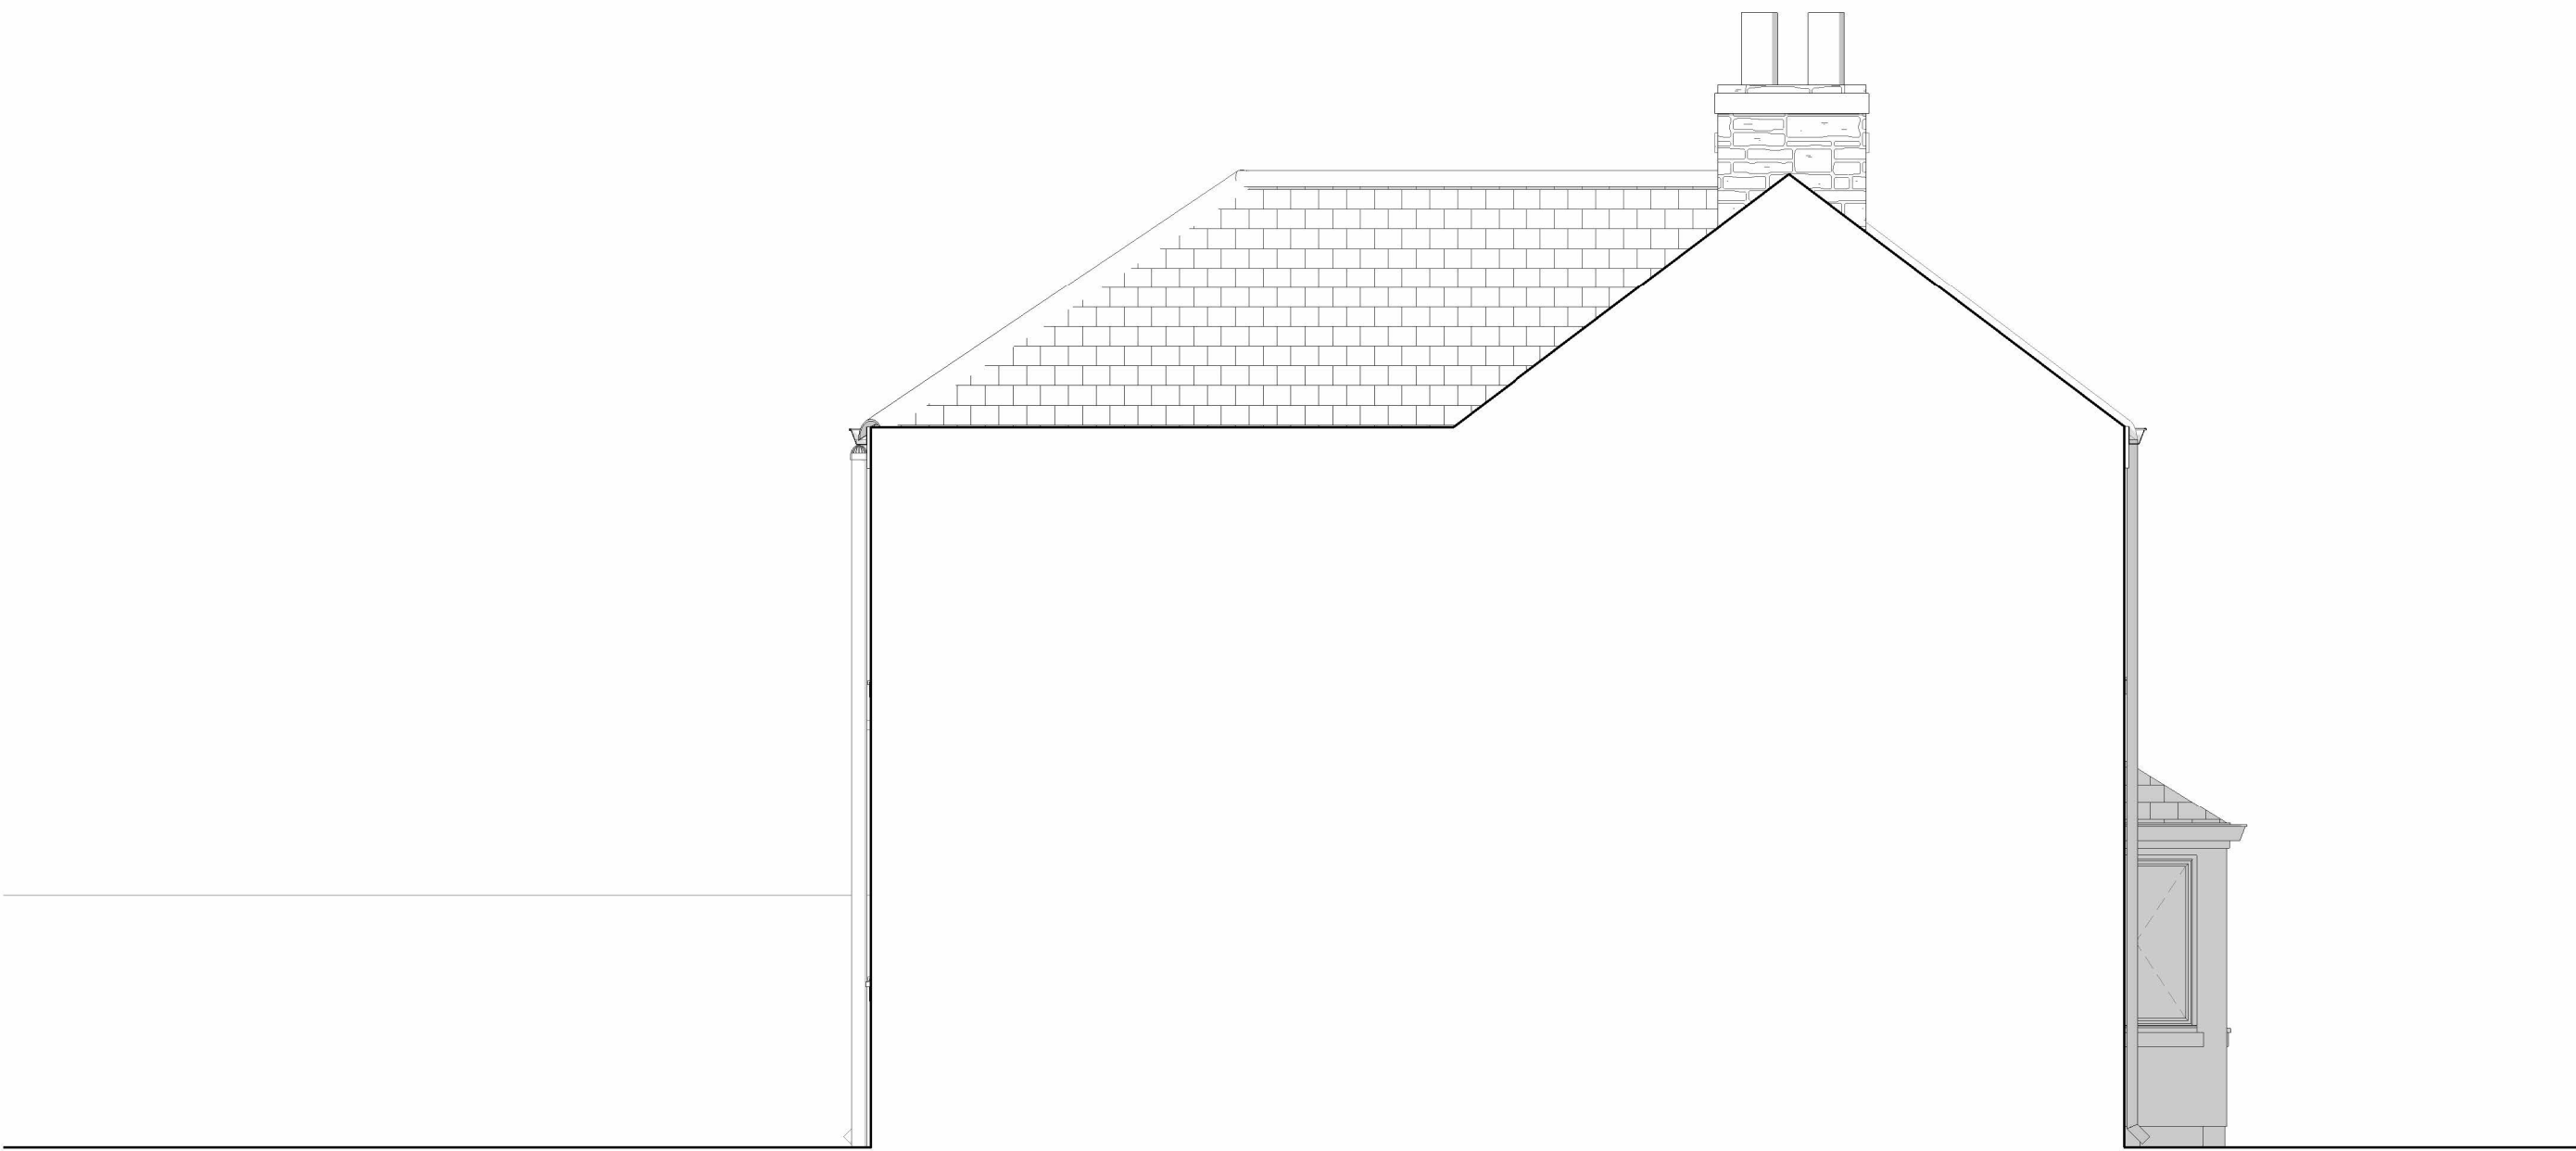

03 Proposed Side Elevation (East)
1 : 50

04 Proposed Rear Elevation (South)
1 : 50

PL	PL1	15.04.26	Planning Issue	
STATUS	REV	DATE	DESCRIPTION	REVISED BY
CLIENT				MC
Miss Louise Harrison				CHECKED BY
				ZW
131 Devizes Road, Hilperton, Trowbridge				ORIGINATOR NO
BA14 7QJ				709
CONSULTANT				

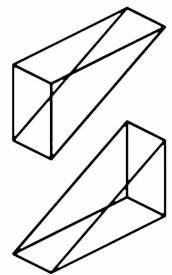

STUDIO ZED
ARCHITECTURAL SERVICES

21 Langley Road Trowbridge Wiltshire BA14 0LL
Tel: 01225 342837
Mobiles: 07831 817906 & 07789 744420

PROJECT
Single-Storey Extension and Internal Layout
Alterations
131 Devizes Road, Hilperton, Trowbridge

DRAWING TITLE
Proposed Elevations

SUITABILITY STATUS	SCALE
PL : PLANNING	As indicated @ A1
YEAR DESIGNER PROJECT NUMBER SHEET NUMBER	REVISION
25-SZ-709-2000	PL1

