



1.0 Proposed Site Plan


1:100@A1 / 1:200@A3

NOTES


Drawings are based on survey data and may not accurately represent what is physically present. Scale for planning purposes only. All dimensions are to be verified on site before proceeding with the work.

All dimensions are in millimeters unless noted otherwise.

James Mackintosh Architects shall be notified in writing of any discrepancies.

 

Scale 1:100@A1 1:200@A3

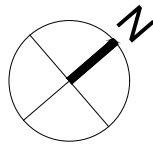

- Apr26 IM JPM First issue

ISSUE DATE DRAWN CHECKEDDESCRIPTION

JAMES MACKINTOSH ARCHITECTS

DESIGN / CONSERVATION / HISTORIC INTERIORS

E. studio@jmackintosh.com
T. 01608 692310 W. www.jamesmackintosharchitects.com

PROJECT 3 Northgate Street

CLIENT Private Client

DRAWING STATUS Listed Building Consent

DRG TITLE Proposed Site Plan

JOB/DRG No. 496 / 200

SCALE 1:100@A1 1:200@A3**REVISION** -