



DRAWINGS BASED ON TOPOGRAPHY & SITE BOUNDARY LIMITS INFORMATION PROVIDED BY OTHERS, IF ONSITE DISCREPANCIES ARISE, BRING TO A HARLOW & SONS ATTETNTION IMMEDIATELY

IF IN DOUBT,ASK - DO NOT SCALE - CHECK ON SITE DIMENSIONS.
SITE DIMENSIONS TO BE CHECKED PRIOR TO START - DISCREPANCIES TO BE RAISED WITH A HARLOW & SON

ALL DIMENSIONS ARE TO STRUCTURAL ELEMENTS & NOT TO APPLIED FINISHES

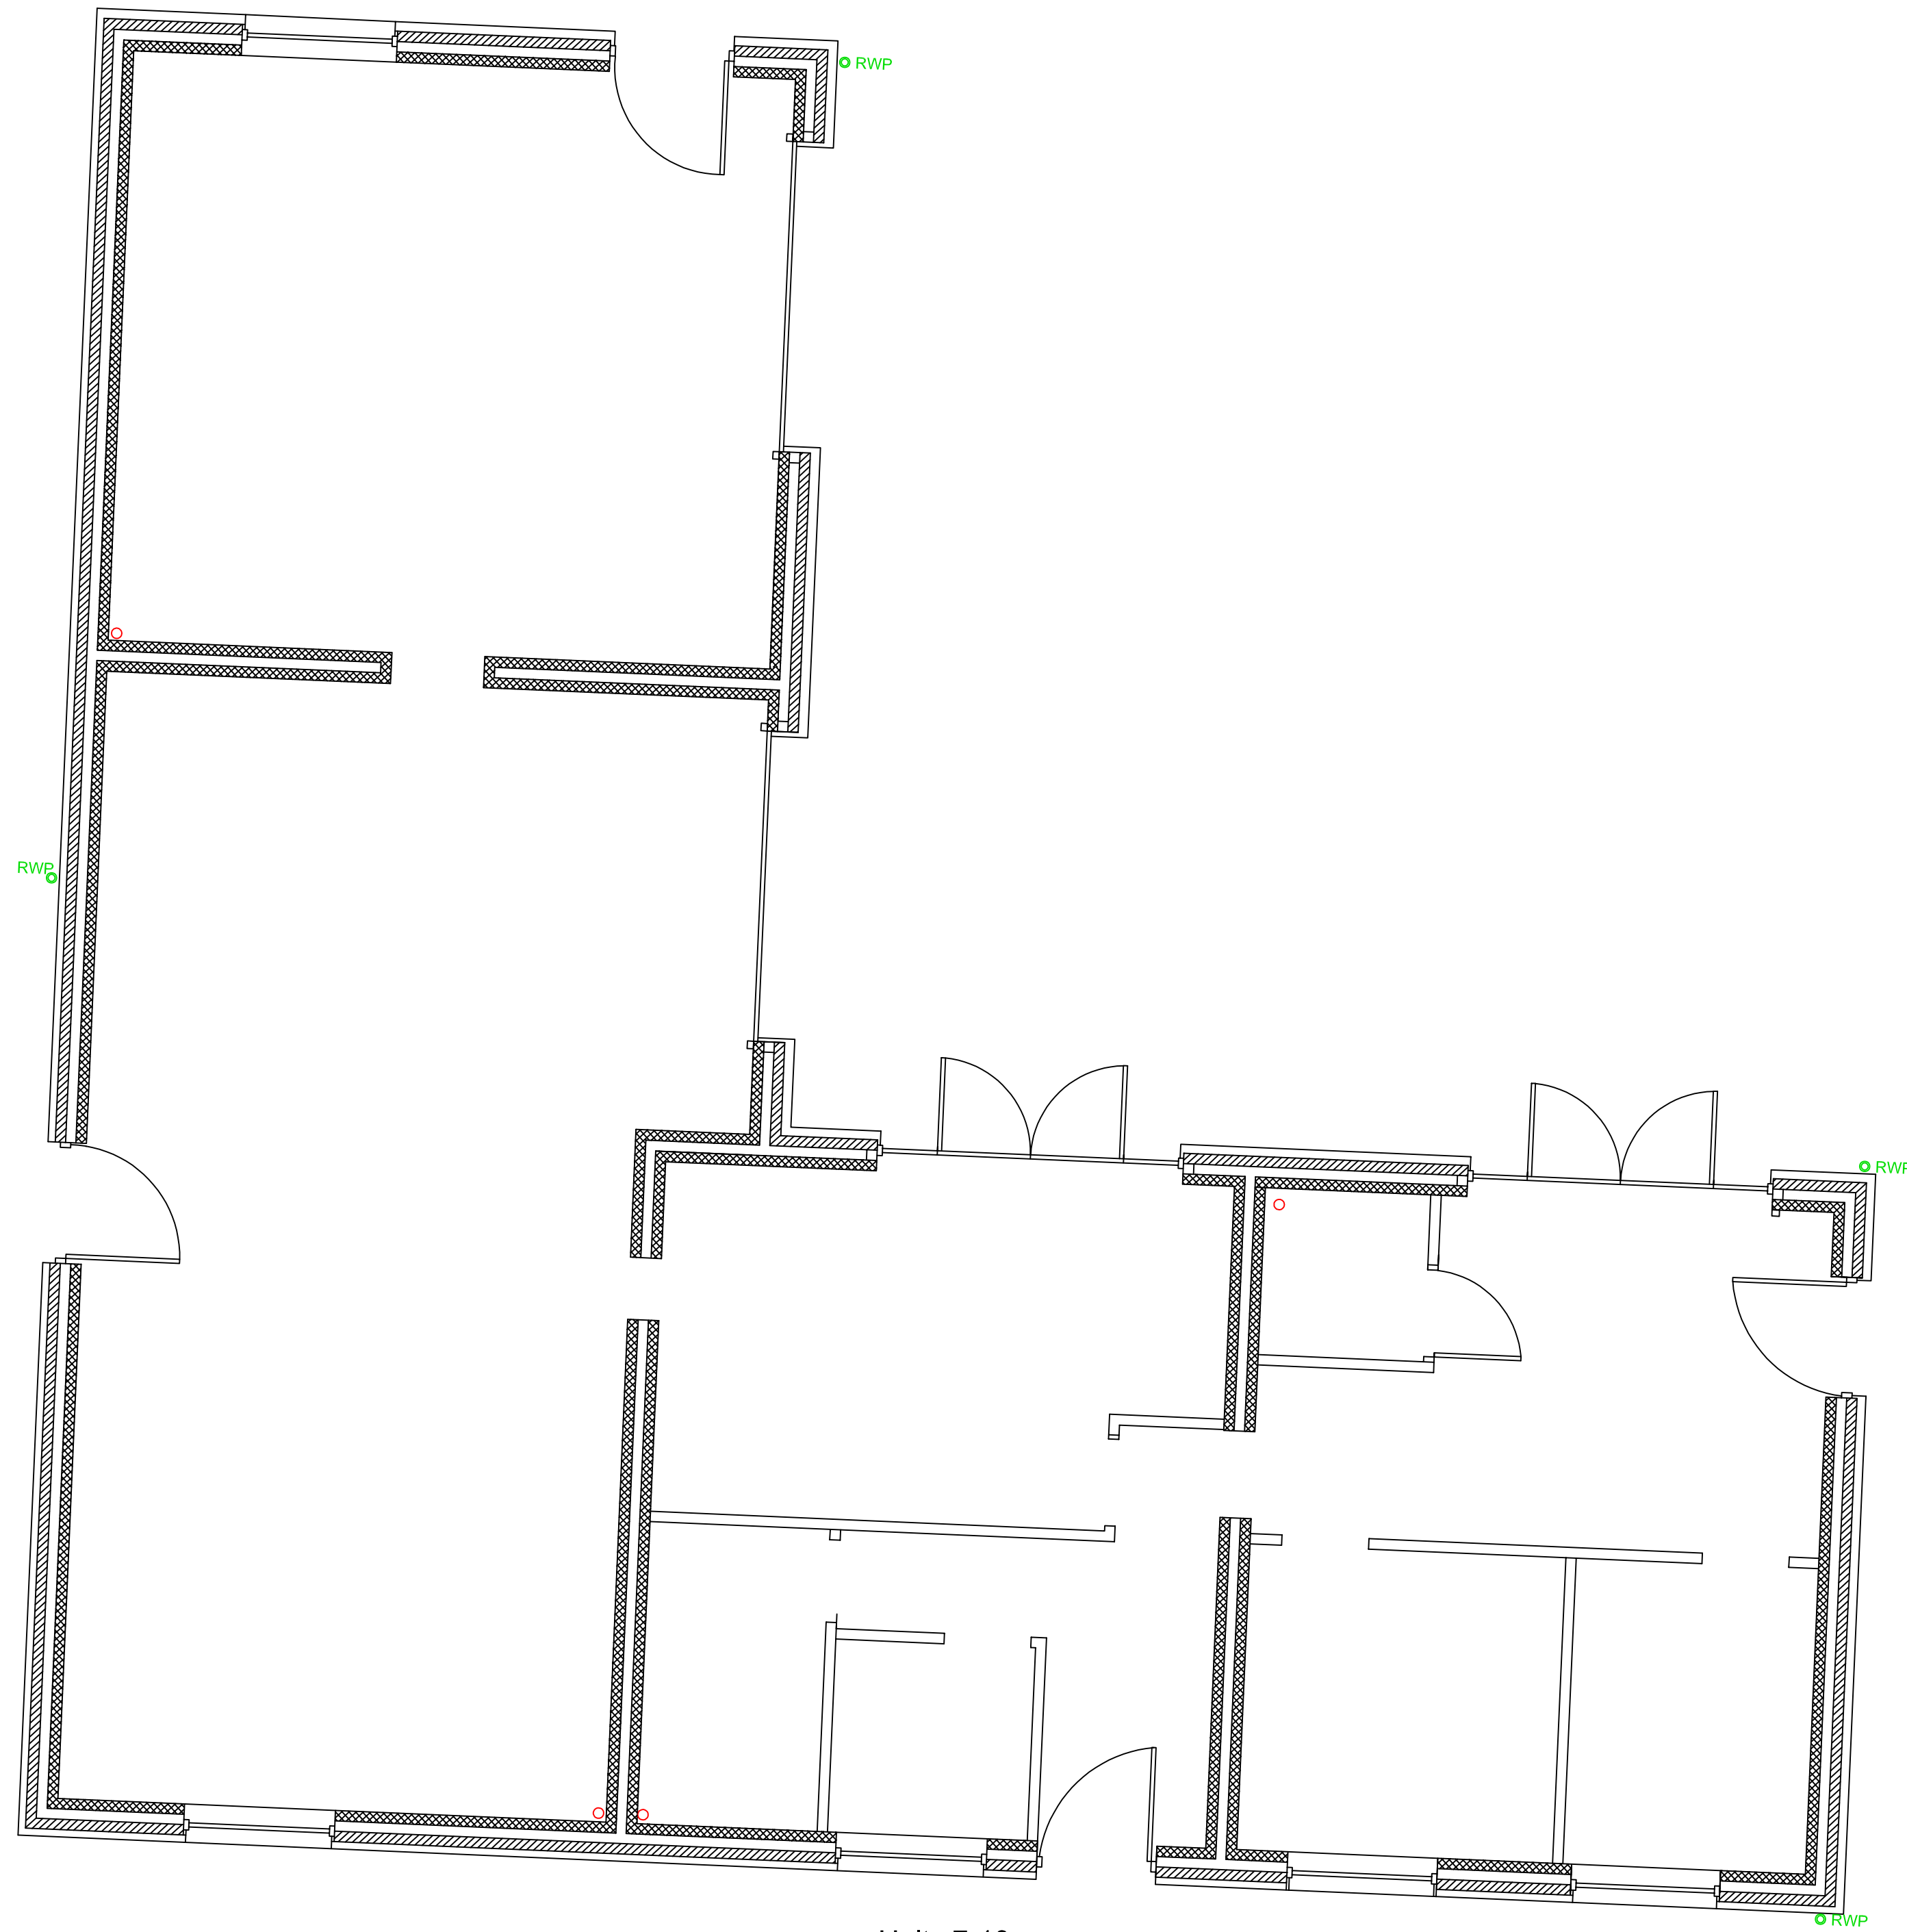

Units 7-10
Existing Ground Floor Plan 1:50

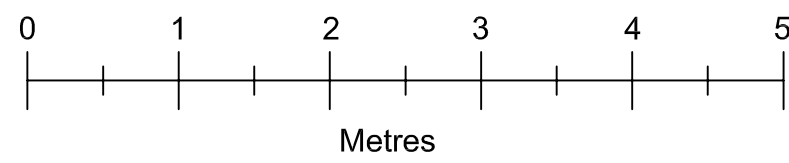

<u>Drawn by</u>	A Harlow & Son 01225 938329	
<u>Conversion of Units 7-10 to Residential Dwellings at</u> <u>Church Farm</u> <u>Bath Road</u> <u>Shaw</u> <u>Wiltshire</u> <u>SN12 8EF</u>		
		A1 Papersize
<u>Scale</u>	1:50	<u>Drawing No AH2018/102</u> Sheet 2 of 4
<u>Date</u>	10th Feb 2026	