
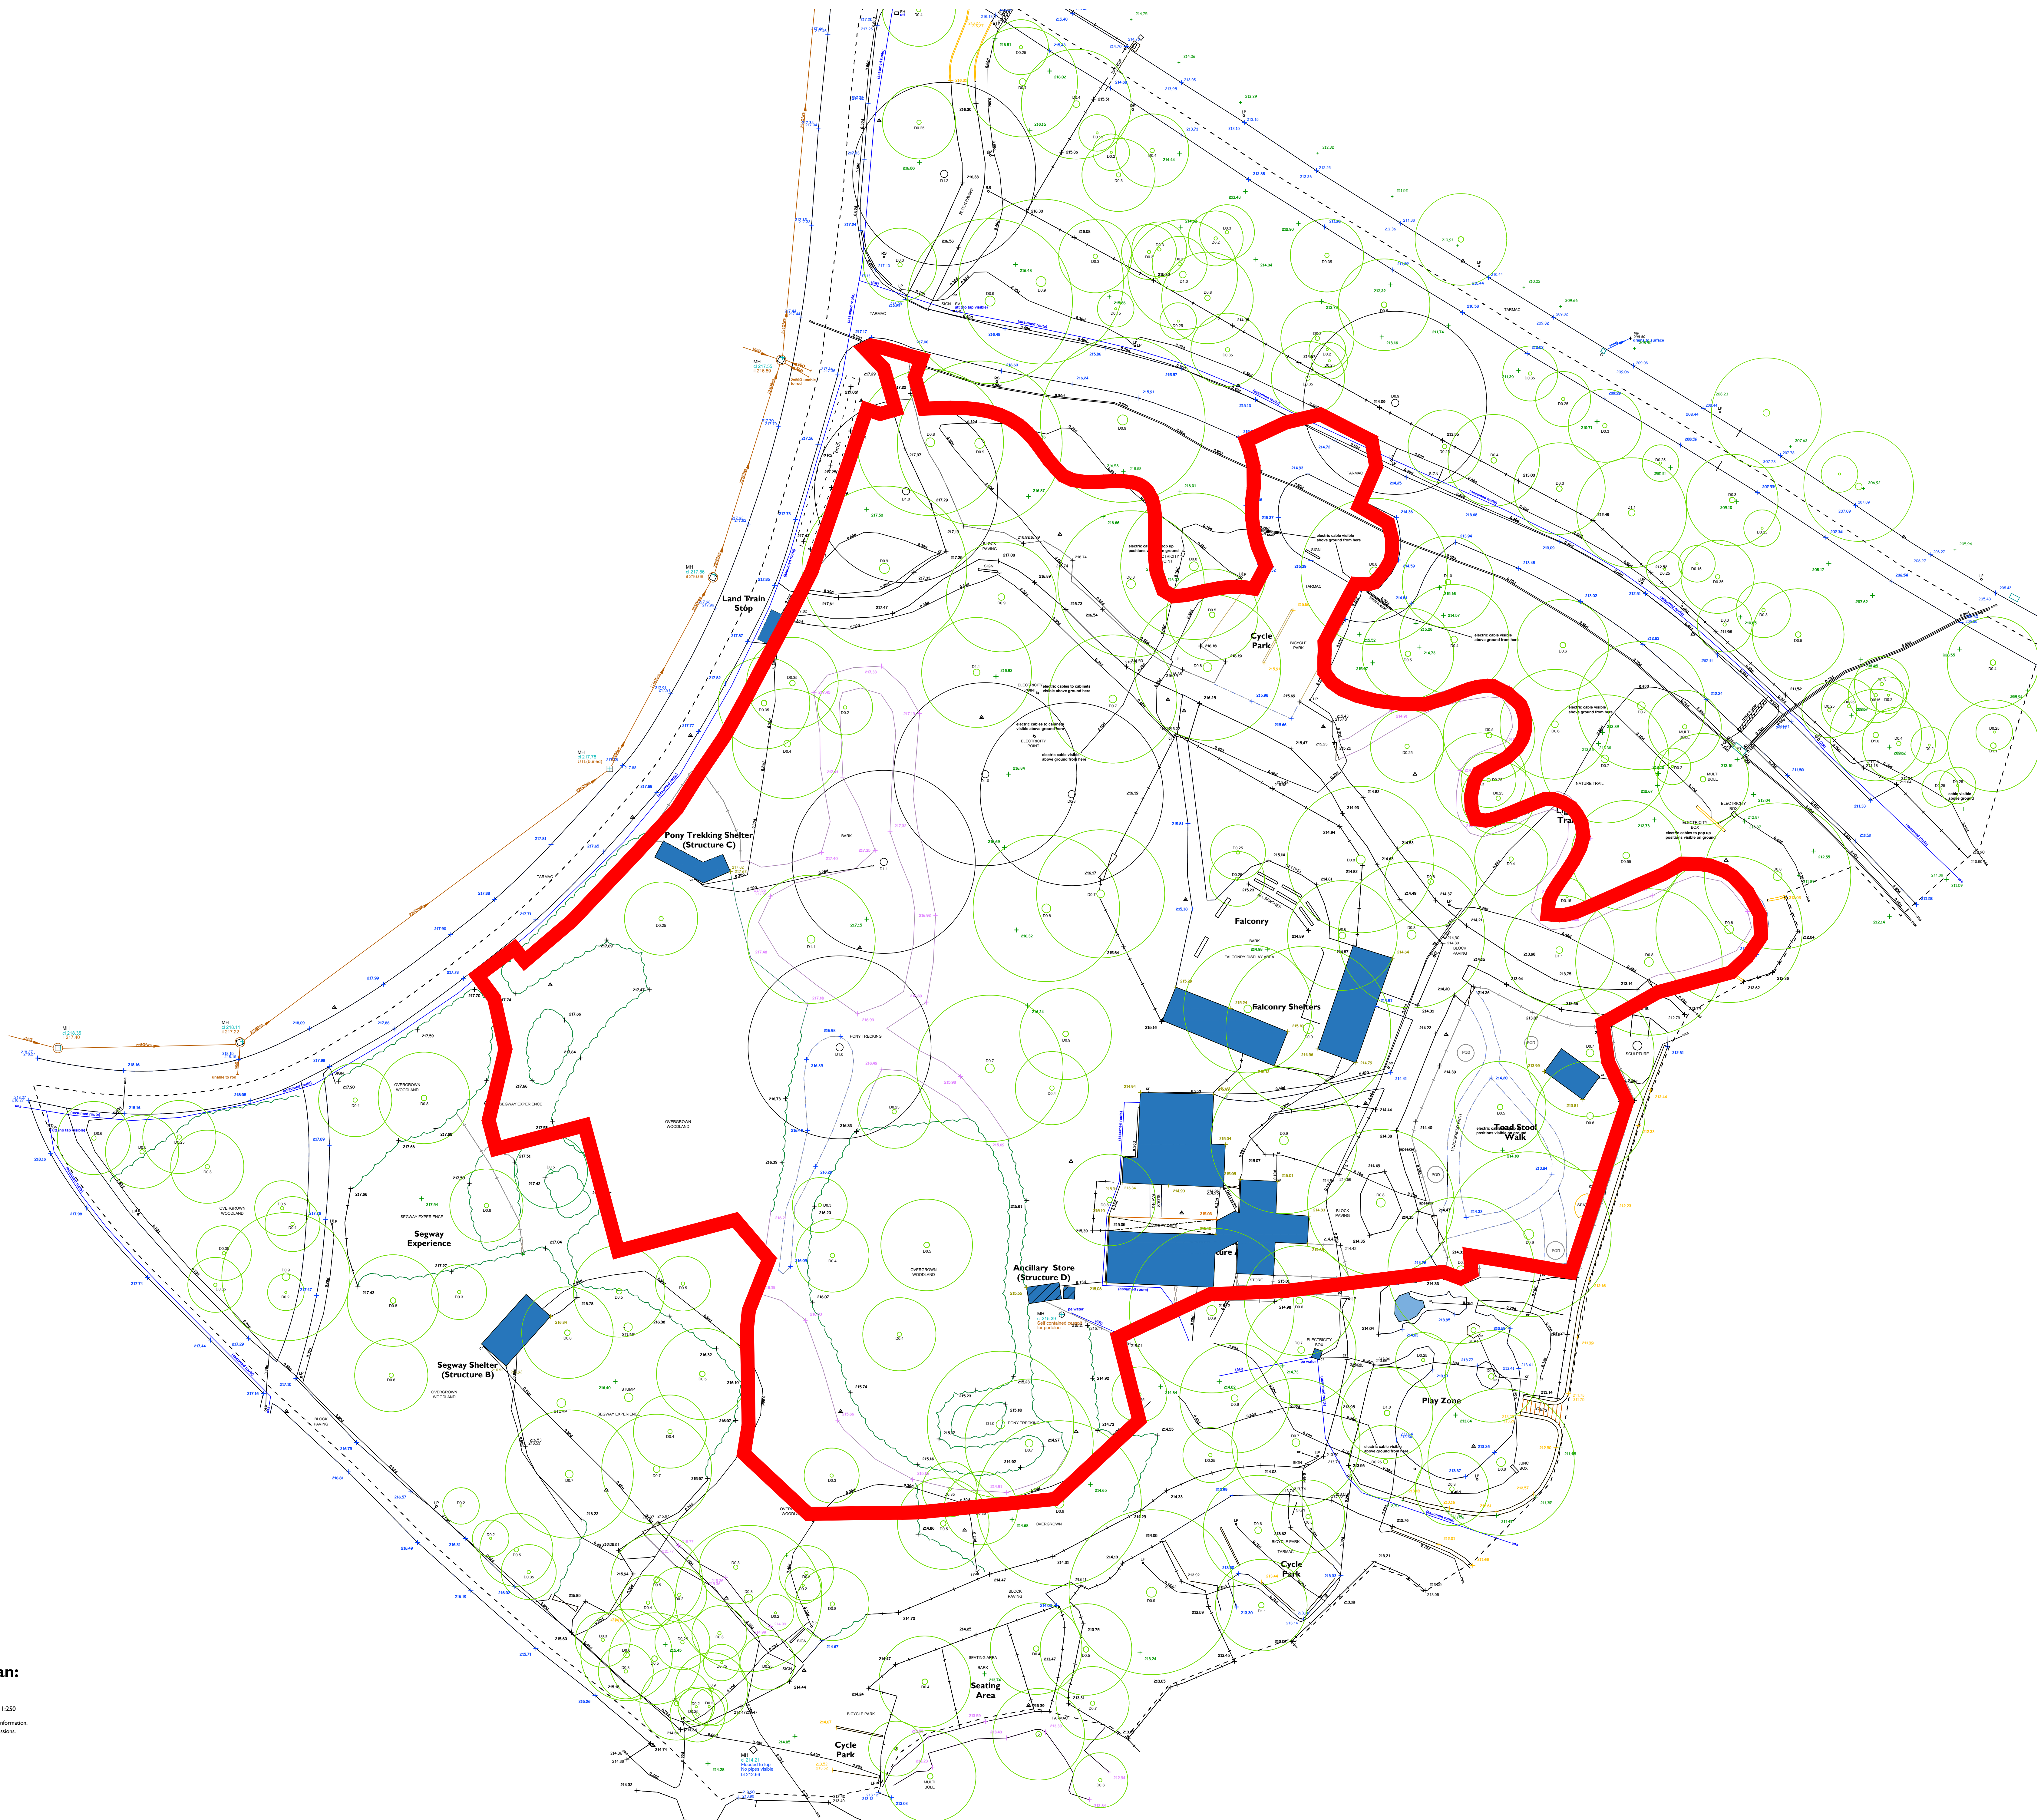


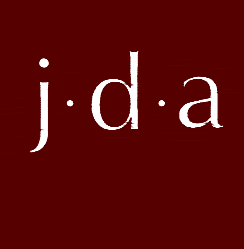

PI	28.02.2026	Planning Application	DAB	SM
Rev:	Date:	Description:	Drawn:	Checked:
Jackson Design Associates Lastner House, Lastner Way Sherwood Energy Village Ollerton, Nottinghamshire NG22 9QW Telephone: (01423) 863222 Facsimile: (01423) 863555 www.jacksondesign.co.uk				
ARCHITECTURE • DESIGN • MANAGEMENT				
Project: Santa's Woodland Village Longleat Forest Center Parcs				
Drawing Title: Existing Site Plan				
Project Address: Longleat Forest Holiday Village, Pickett Post, Corsley, Warminster. BA12 7PU.				
Client: Center Parcs (Operating Co.) Ltd.				
Drawn:	Checked:	Scale (Sheet):	Date:	
DAB	SM	1:250 (@A0)	November 2025	
Drawing No:		Revision:		
25-2611-(90)001		P1		
PLANNING APPLICATION				
© 2024. This drawing is copyright of Jackson Design Associates and may not be copied or reproduced without prior written agreement of Jackson Design Associates. All rights reserved.				