

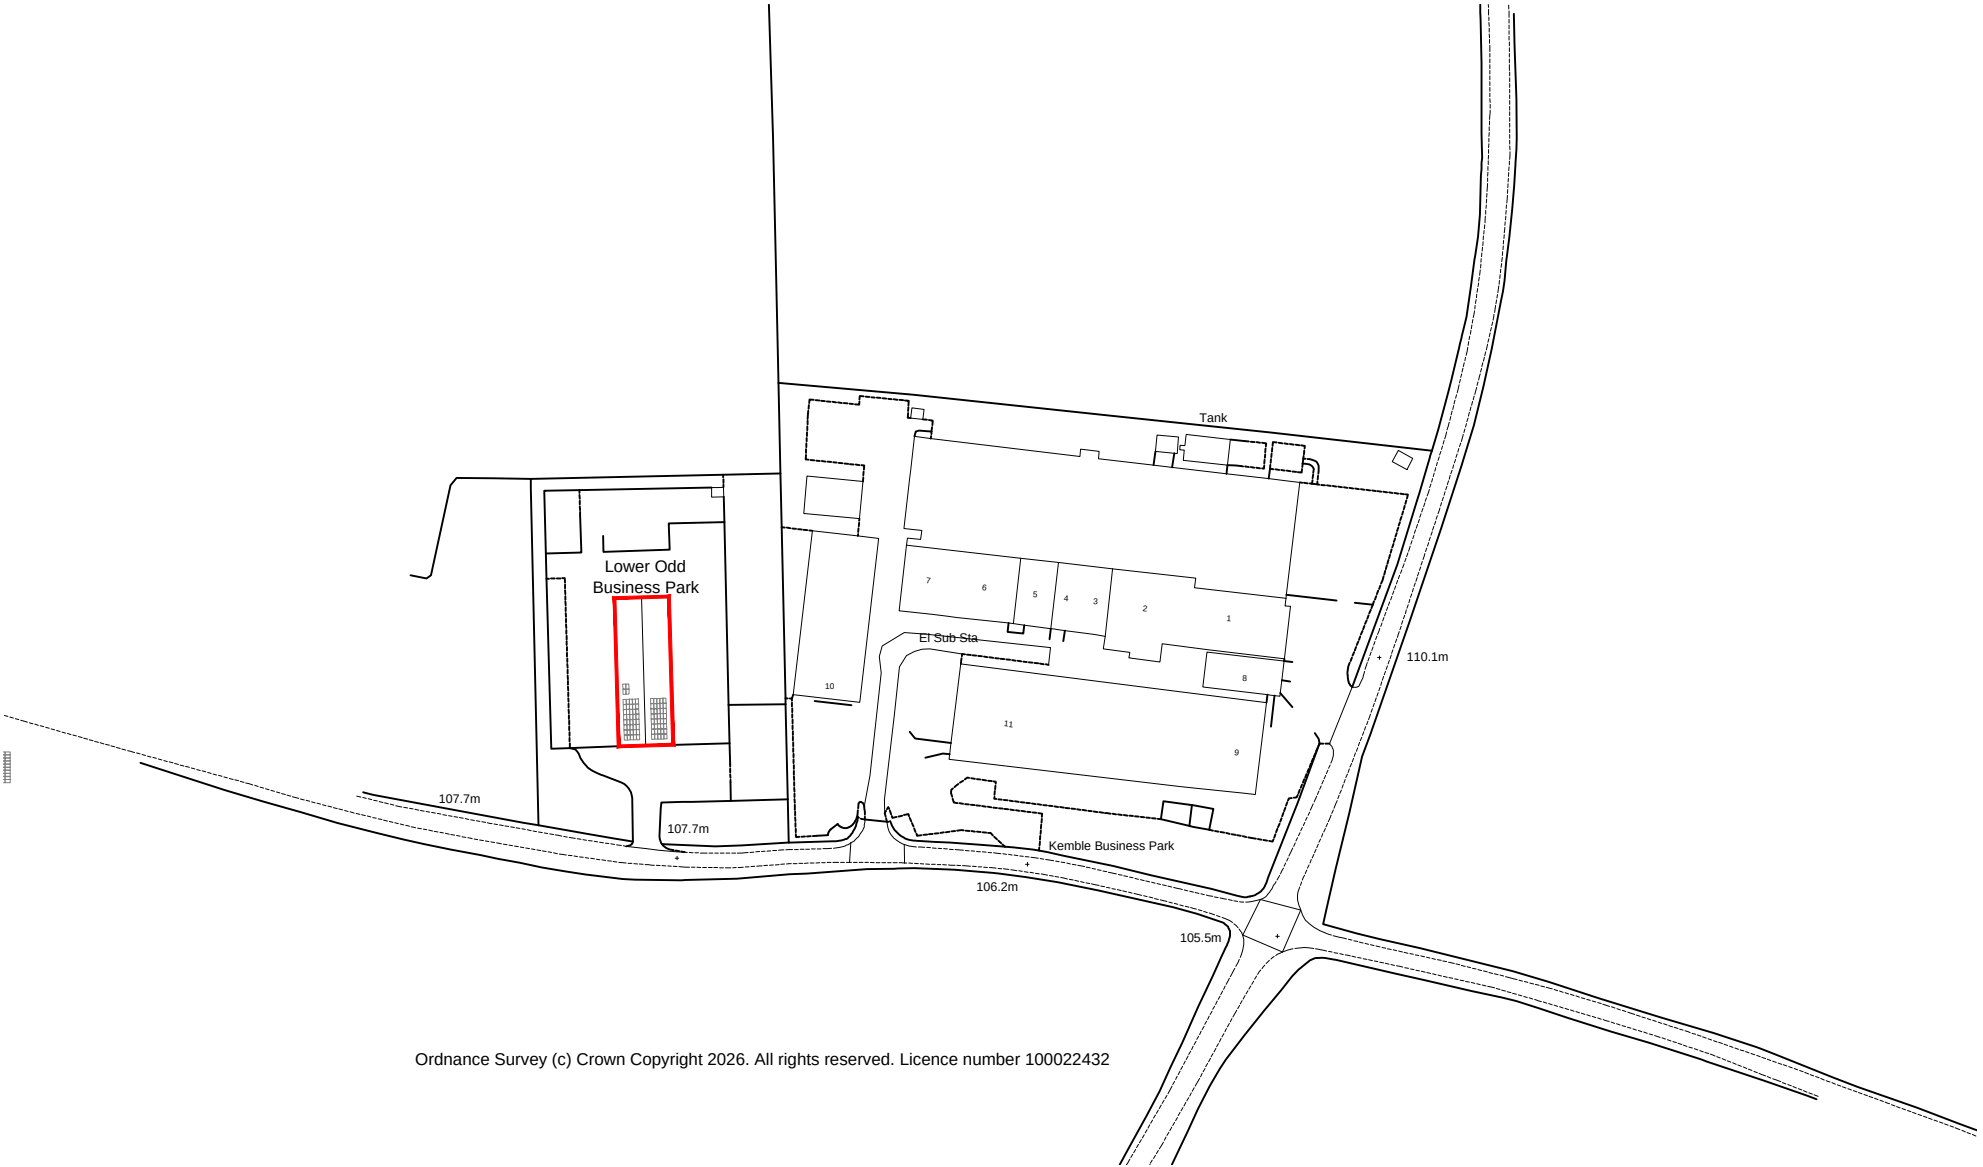


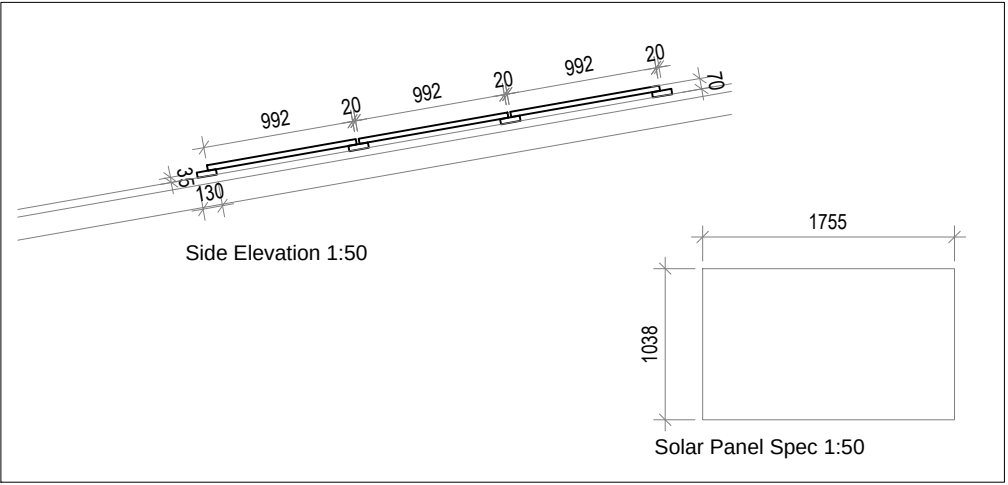

Ordnance Survey (c) Crown Copyright 2026. All rights reserved. Licence number 100022432

Location plan - 1:2500

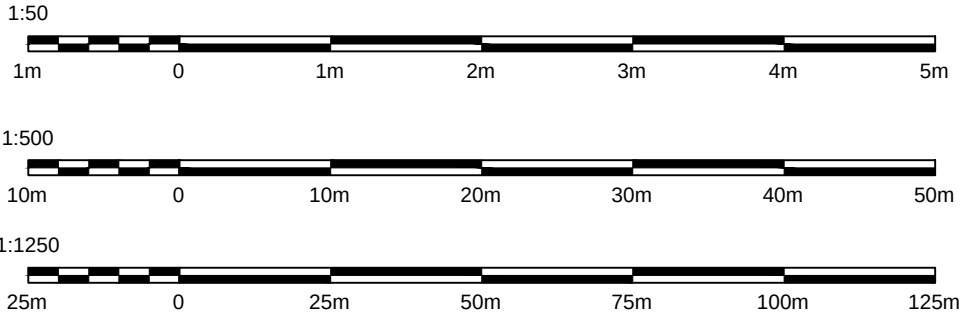

Solar Panel Spec - 1:50



Site plan - 1:1250

Project TALLIS AMOS – SITE 2 LOWER ODD BUSINESS PARK, CRUDWELL, MALMESBURY, SN16 9SN			
Title A4 LOCATION PLAN			
Scale @ A3 1:1250	Date Feb 2026	Ref Job TA2	Drawn JSWR
Drg No LP/TA2			Rev -