



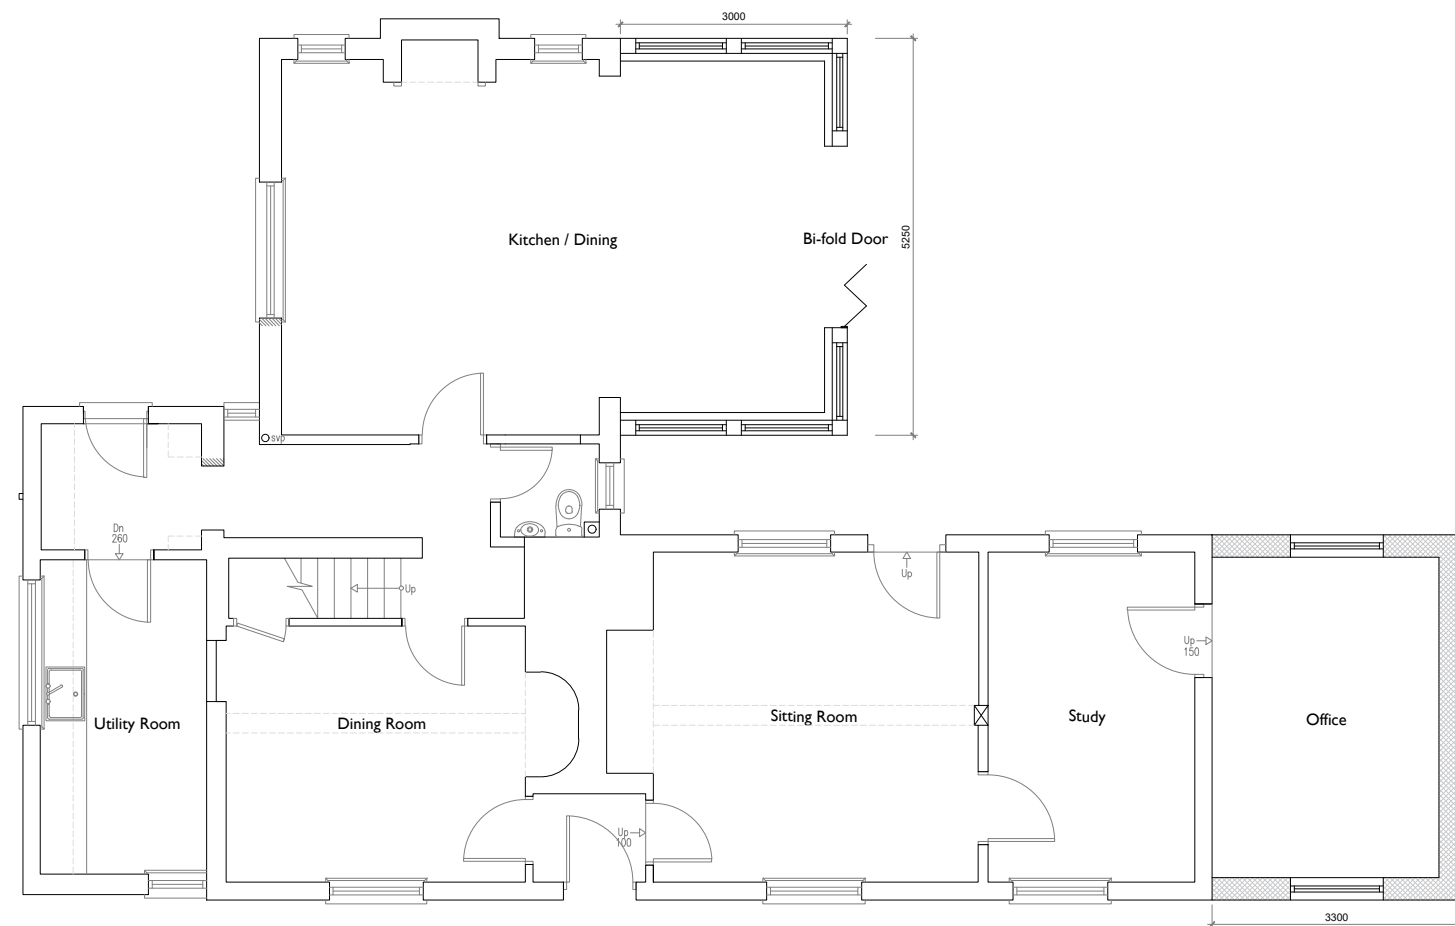

PROPOSED GROUND FLOOR PLAN

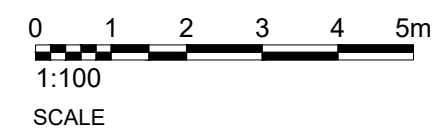

GENERAL DRAWING NOTES:

All dimensions to be checked on site prior to commencement of any works, and/or preparation of any shop drawings. The contractor is responsible for checking that there is no conflict between site dimensions and drawn dimensions.

Sizes and dimensions of any structural elements and service elements are indicative only.

This drawing is to be read in conjunction with all other Architect's drawings, specifications and other Consultants' information.

All proprietary systems shown on this drawing are to be installed strictly in accordance with the Manufacturers/Suppliers recommended details.

Any discrepancies between information shown on this drawing and any other contract information or manufacturers/suppliers recommendations is to be brought to the attention of the Architect.

Client -

Project - Highclere House Kingston Road,
Marlborough SN8 3QD

Project Description - Single Storey Rear & Side Extension

Scale - 1:100@A3

Date - 19-APR-2026

Drawing No - 04

Drawn By - SM Checked By - SM