



DRAWINGS BASED ON TOPOGRAPHY & SITE BOUNDARY LIMITS INFORMATION PROVIDED BY OTHERS, IF ONSITE DISCREPANCIES ARISE, BRING TO A HARLOW & SONS ATTENTION IMMEDIATELY

IF IN DOUBT, ASK - DO NOT SCALE - CHECK ON SITE DIMENSIONS.
SITE DIMENSIONS TO BE CHECKED PRIOR TO START - DISCREPANCIES TO BE RAISED WITH A HARLOW & SON


ALL DIMENSIONS ARE TO STRUCTURAL ELEMENTS & NOT TO APPLIED FINISHES

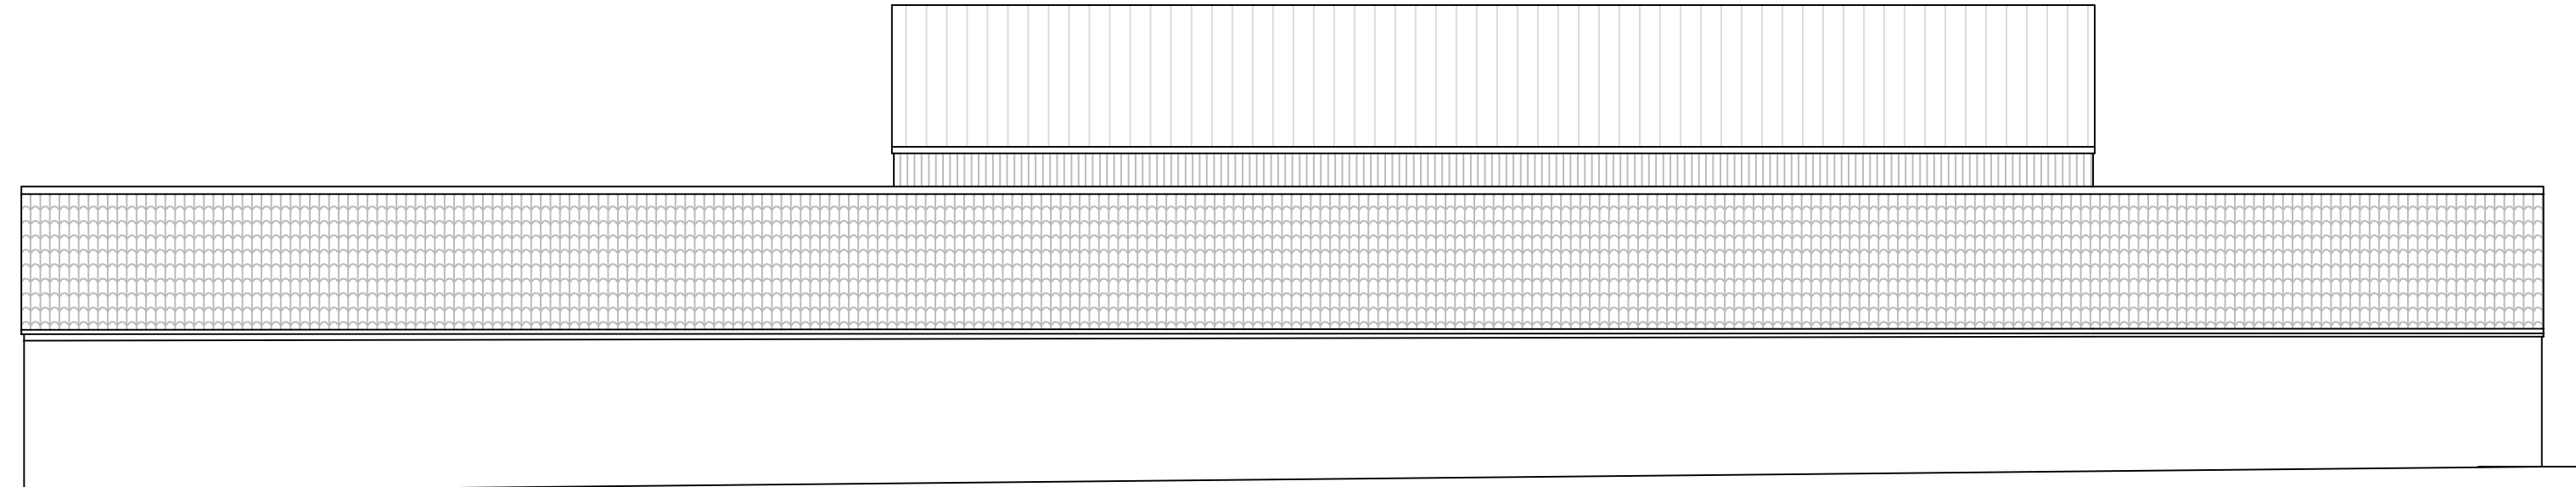


Existing North Elevation 1:100

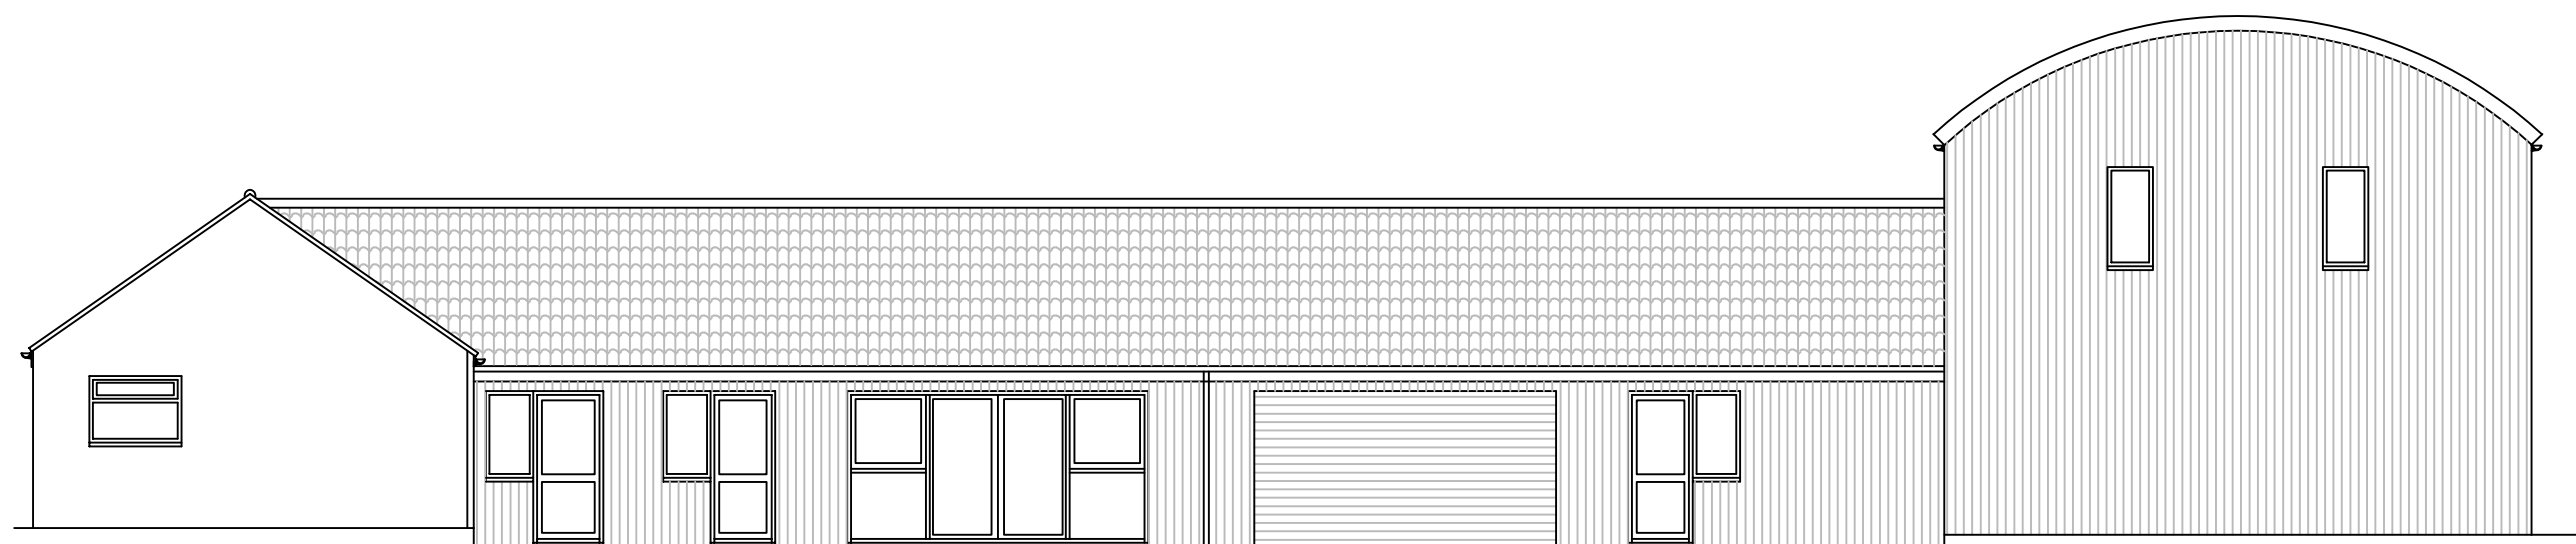

Existing West Elevation 1:100

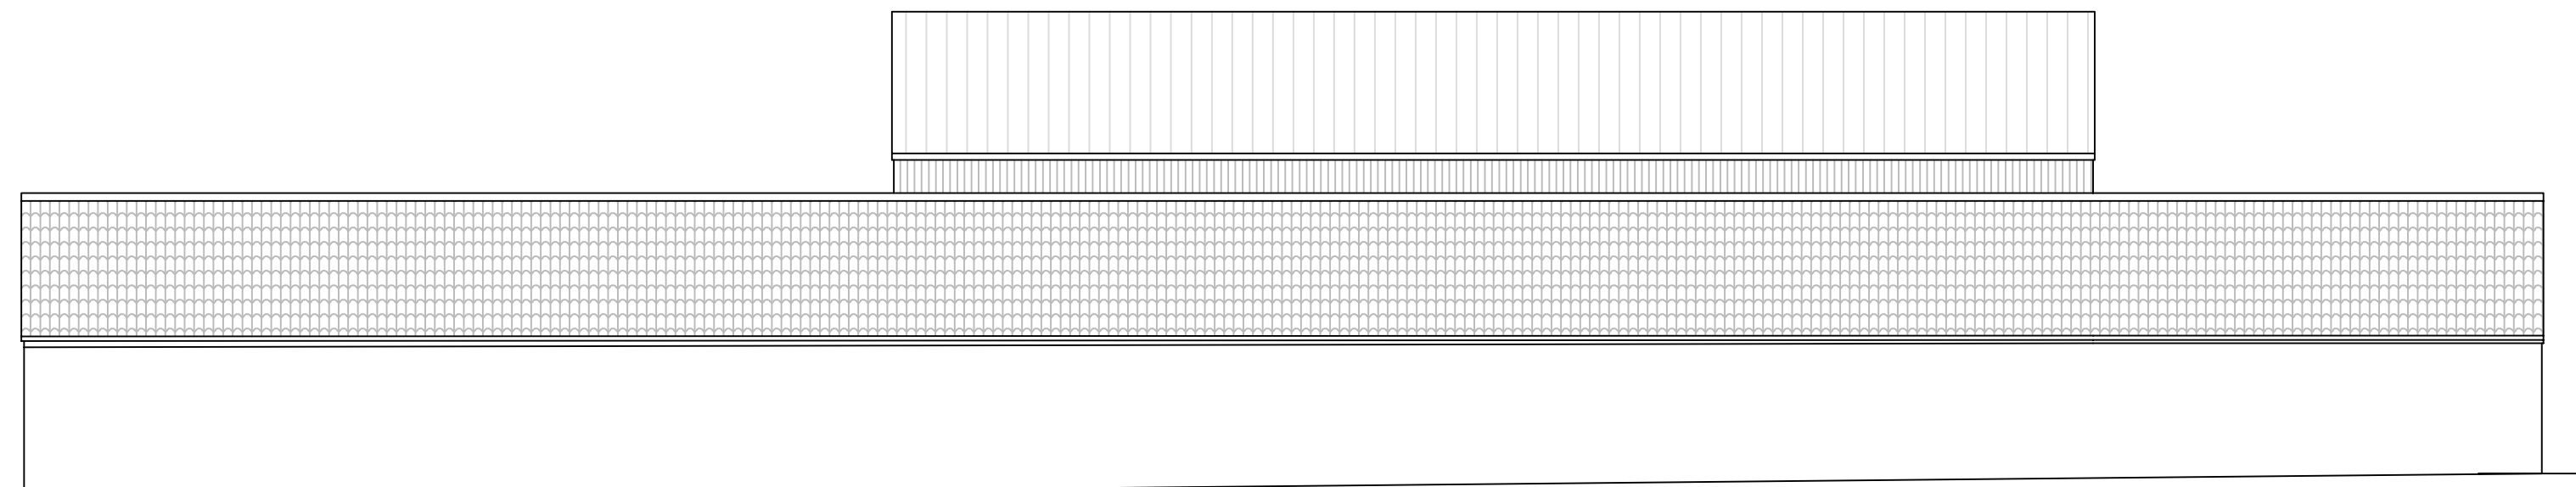


Proposed North Elevation 1:100

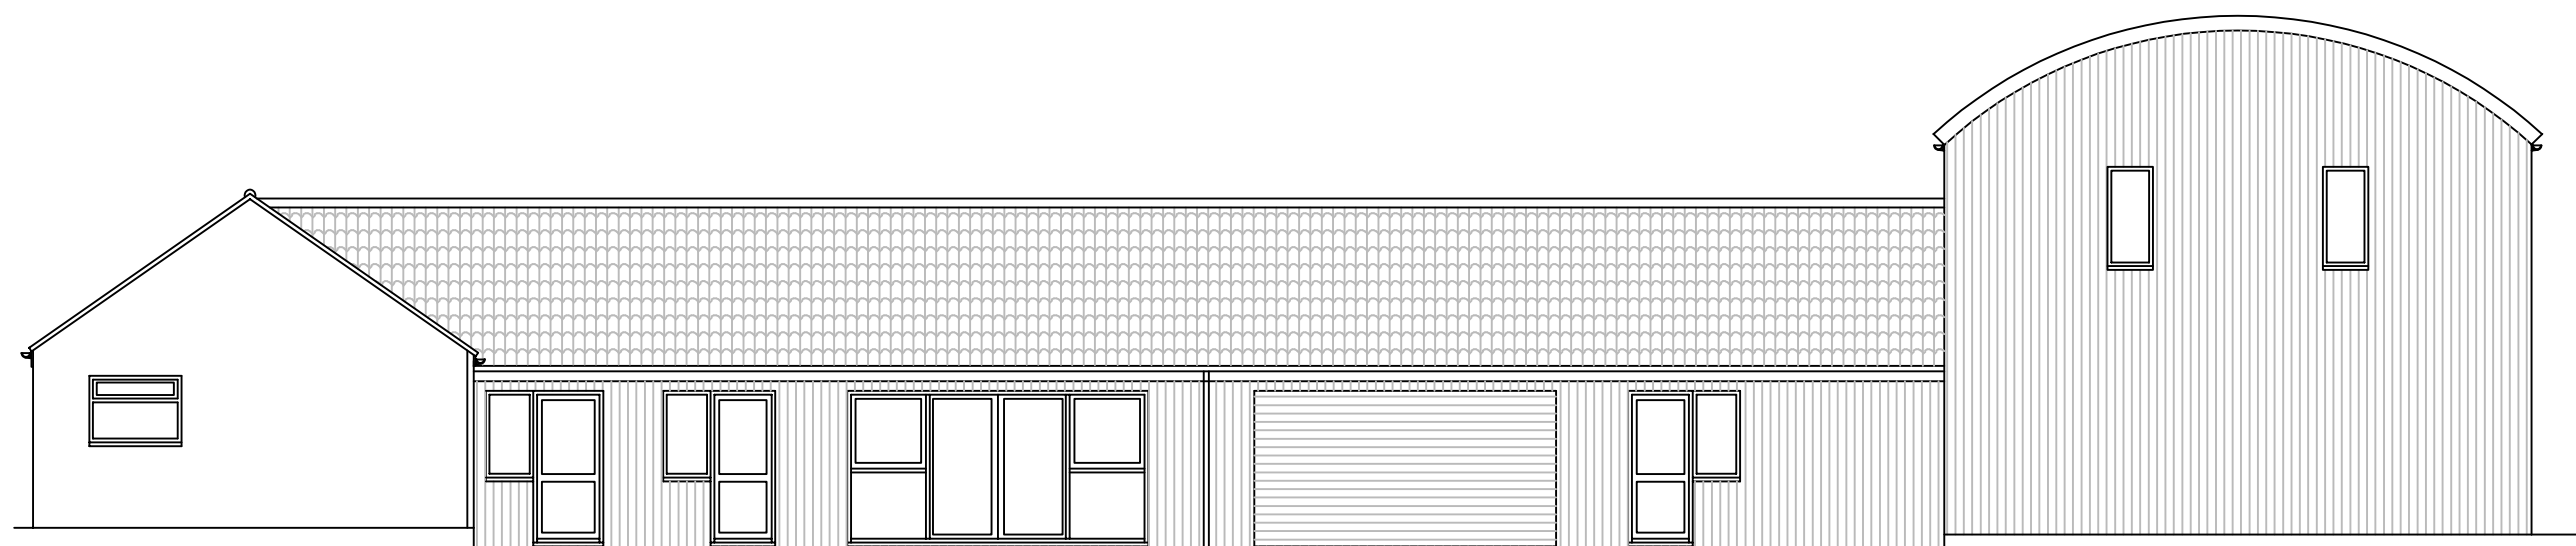


Proposed West Elevation 1:100


Units 1-6 & 11-12 Elevations

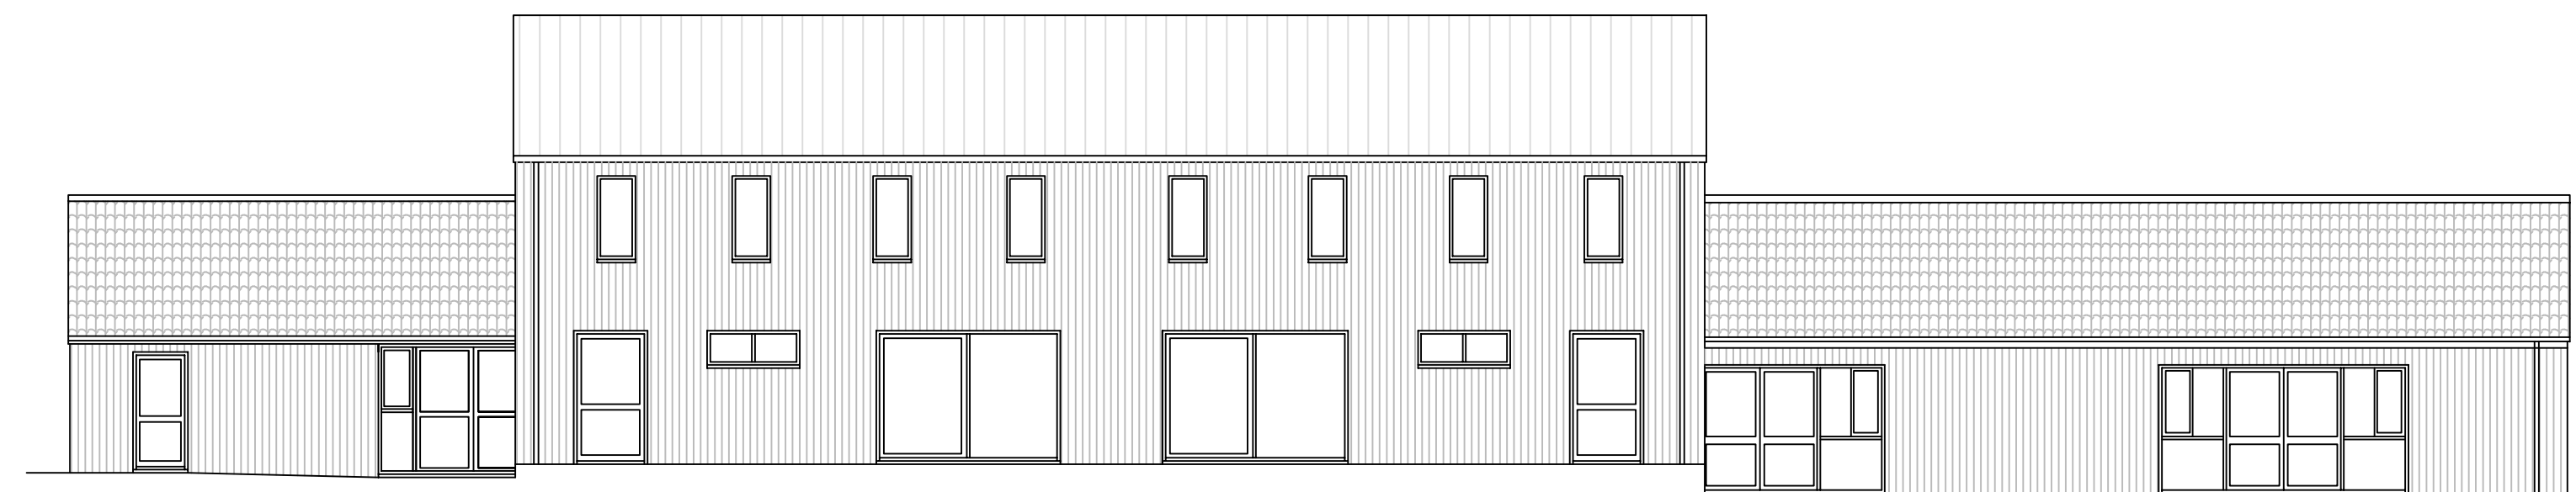


Existing South Elevation 1:100

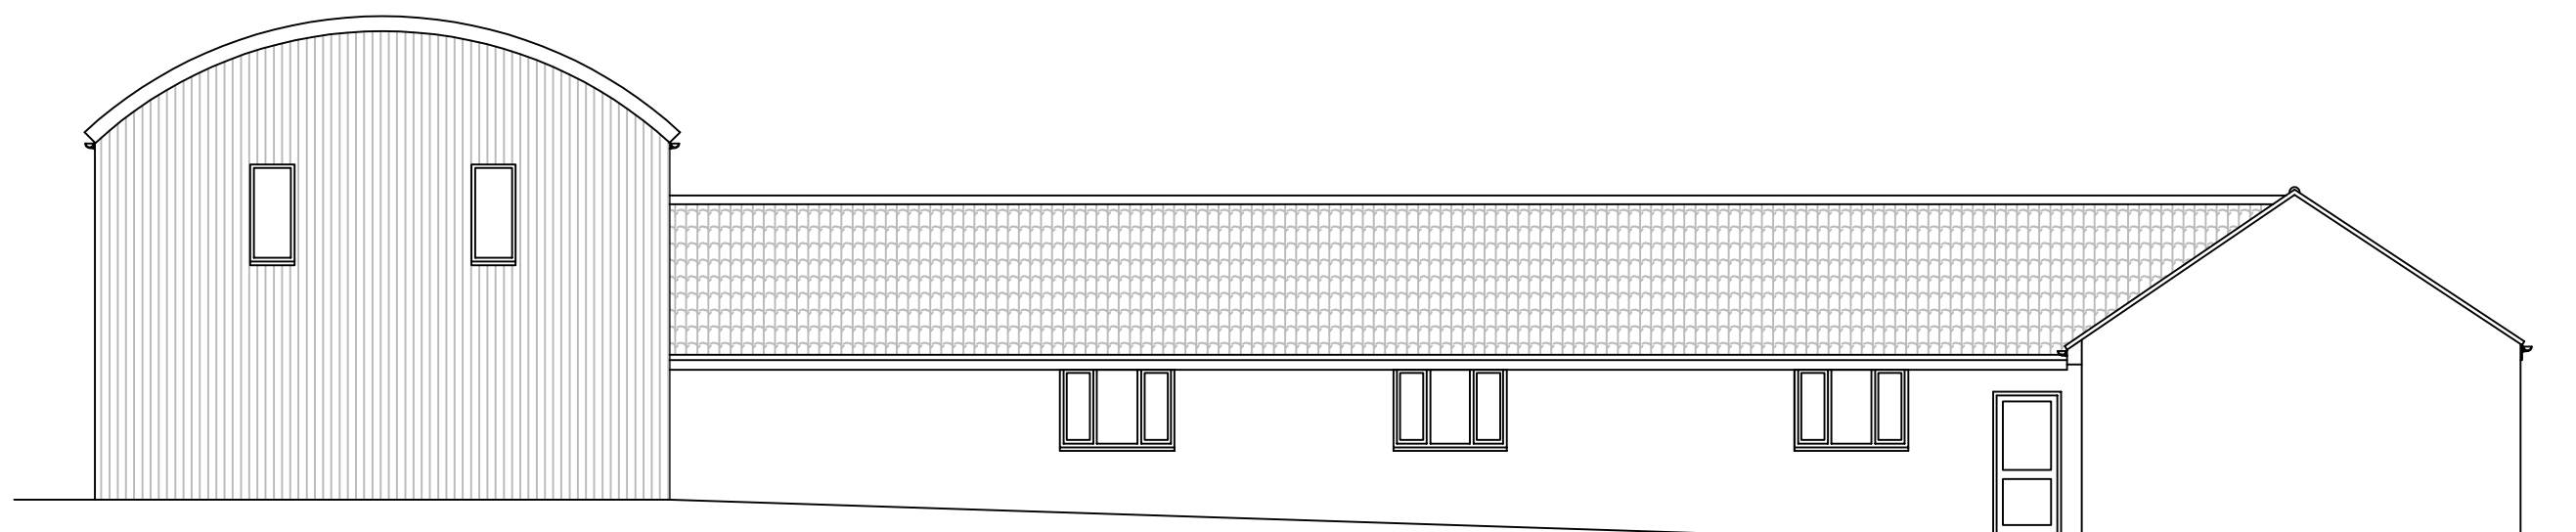

Existing East Elevation 1:100


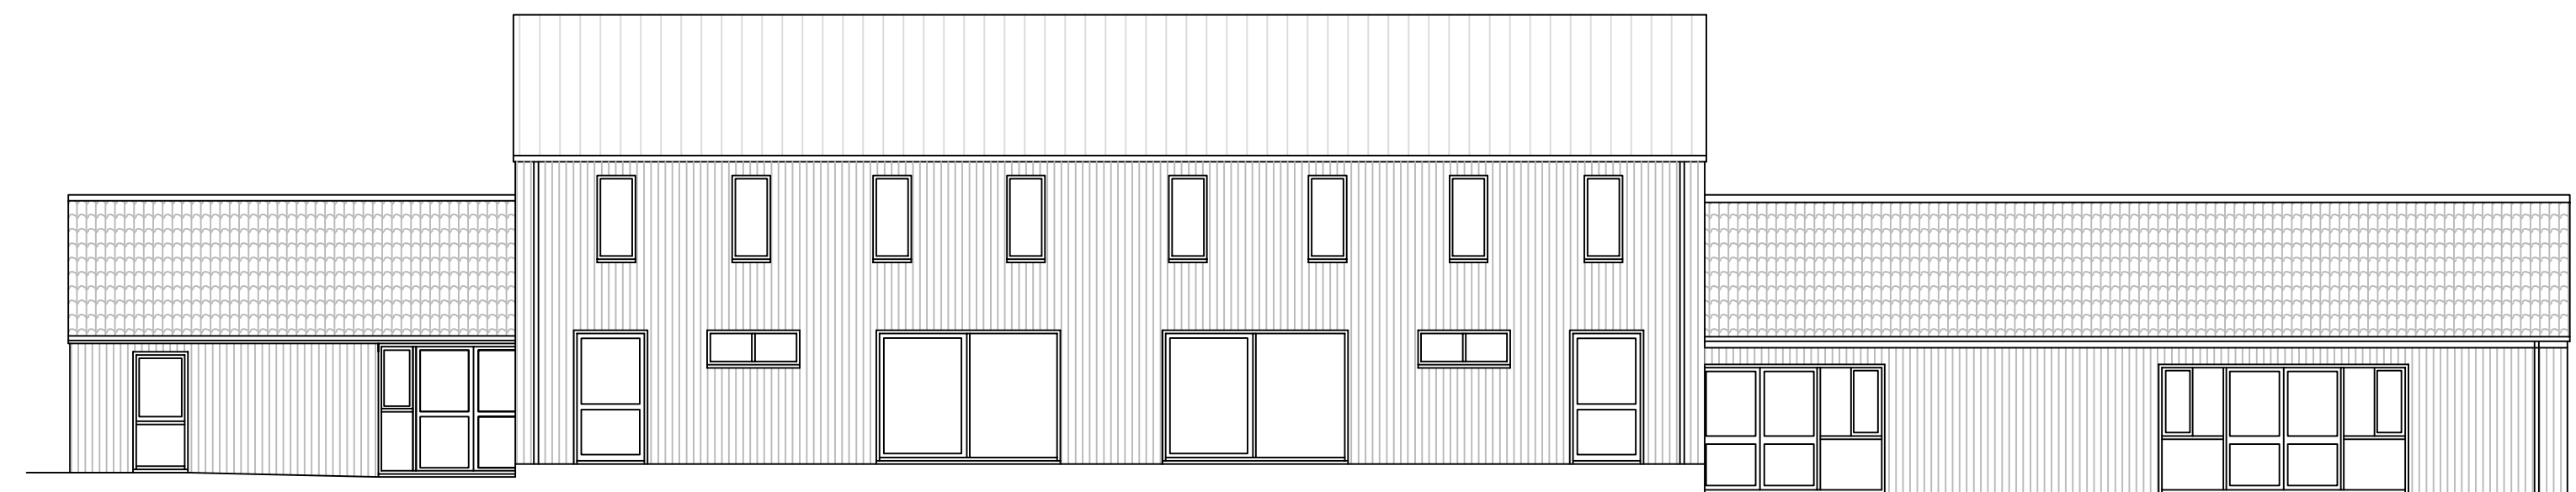


Proposed South Elevation 1:100

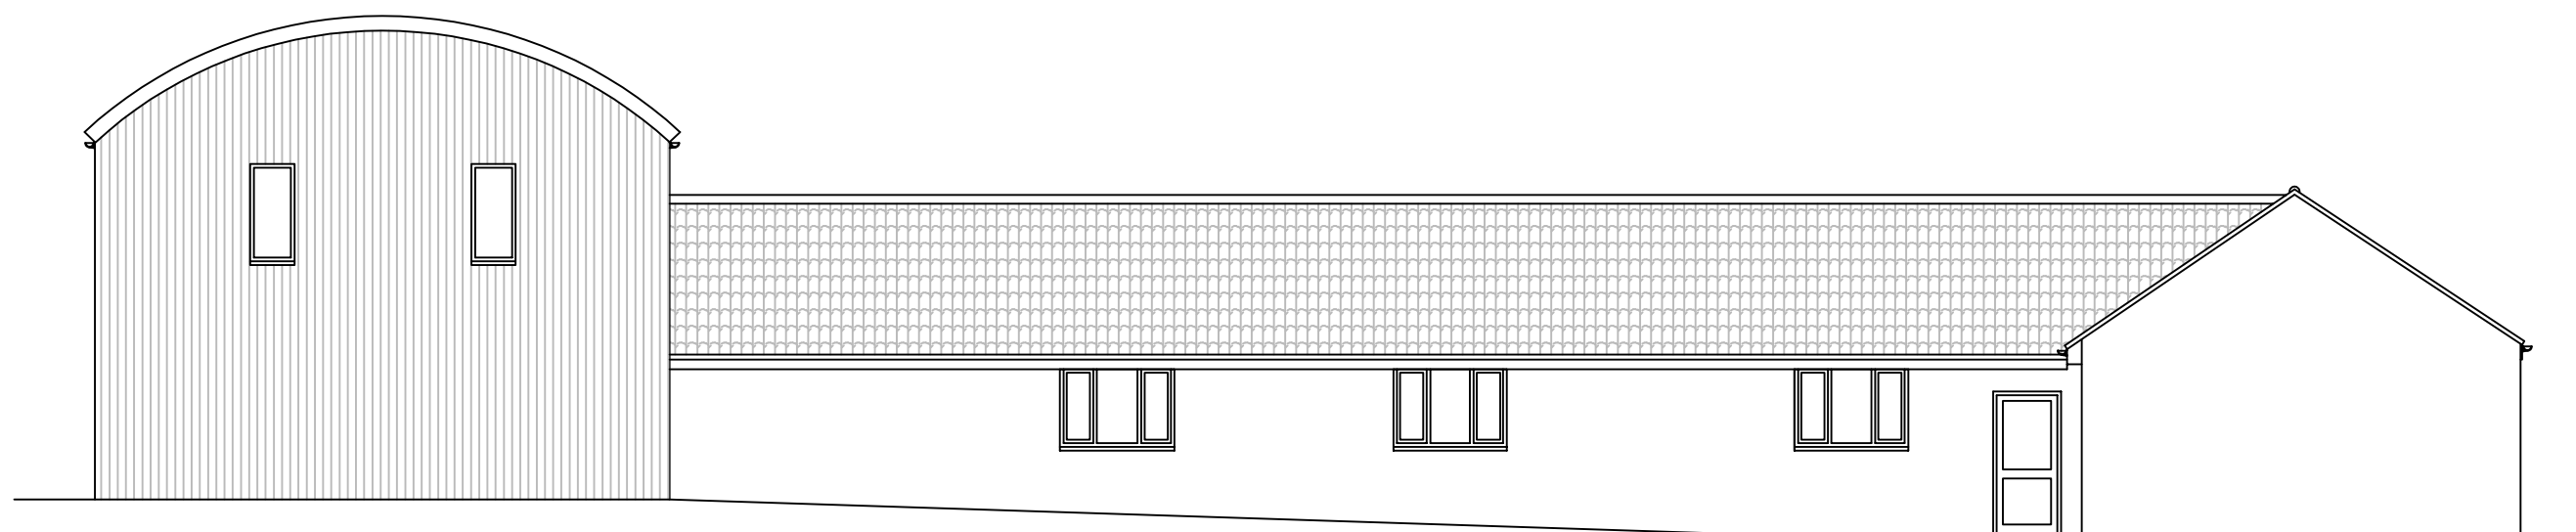


Proposed East Elevation 1:100

Units 1-6 & 11-12 Elevations

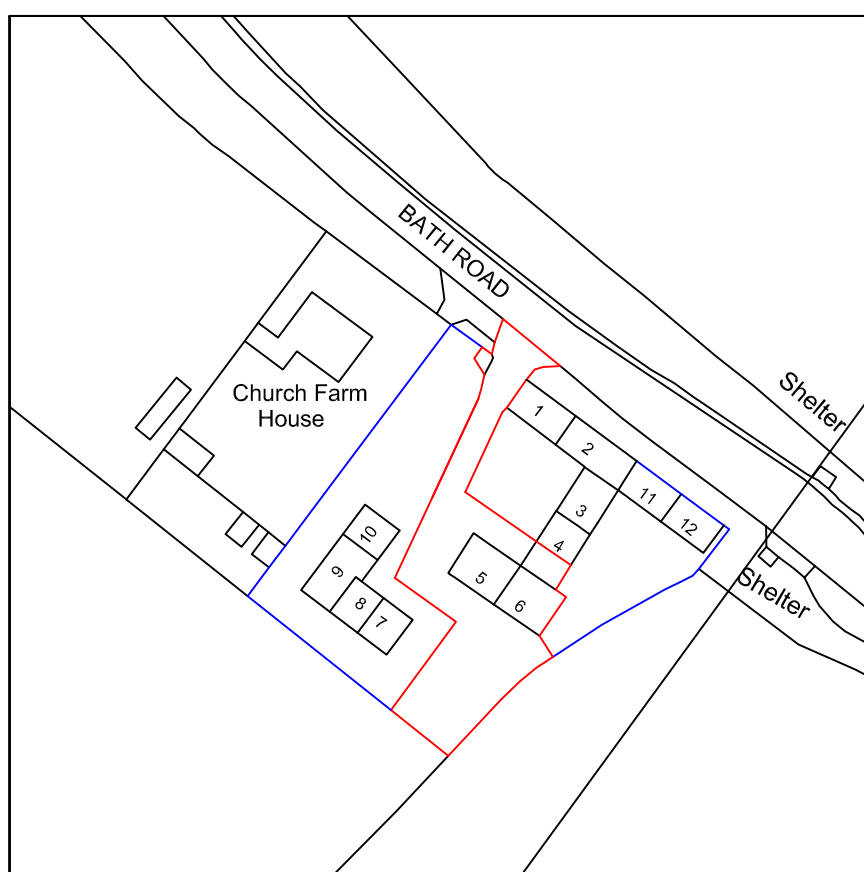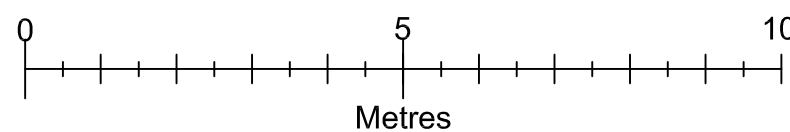

Location Plan 1:1250

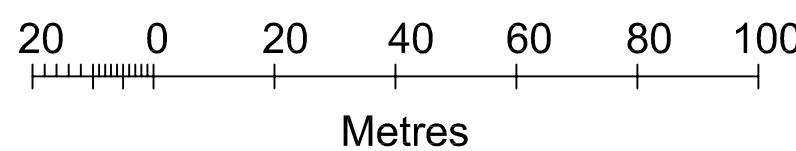

This drawing cannot be copied or given to third parties without the written permission of A Harlow & Son

<u>Drawn by</u>	A Harlow & Son 01225 938329	
<u>Conversion of Units 5 & 6 to Residential Dwellings at Church Farm</u> <u>Bath Road</u> <u>Shaw</u> <u>Wiltshire</u> <u>SN12 8EF</u>		
A1 Papersize		
<u>Scale</u>	1:100, 1:1250	<u>Drawing No AH2018/102</u> Sheet 1 of 4
<u>Date</u>	13th Feb 2026	