



DRAWINGS BASED ON TOPOGRAPHY & SITE BOUNDARY LIMITS INFORMATION PROVIDED BY OTHERS, IF ONSITE DISCREPANCIES ARISE, BRING TO A HARLOW & SONS ATTETNTION IMMEDIATELY

IF IN DOUBT,ASK - DO NOT SCALE - CHECK ON SITE DIMENSIONS.
SITE DIMENSIONS TO BE CHECKED PRIOR TO START - DISCREPANCIES TO BE RAISED WITH A HARLOW & SON


ALL DIMENSIONS ARE TO STRUCTURAL ELEMENTS & NOT TO APPLIED FINISHES

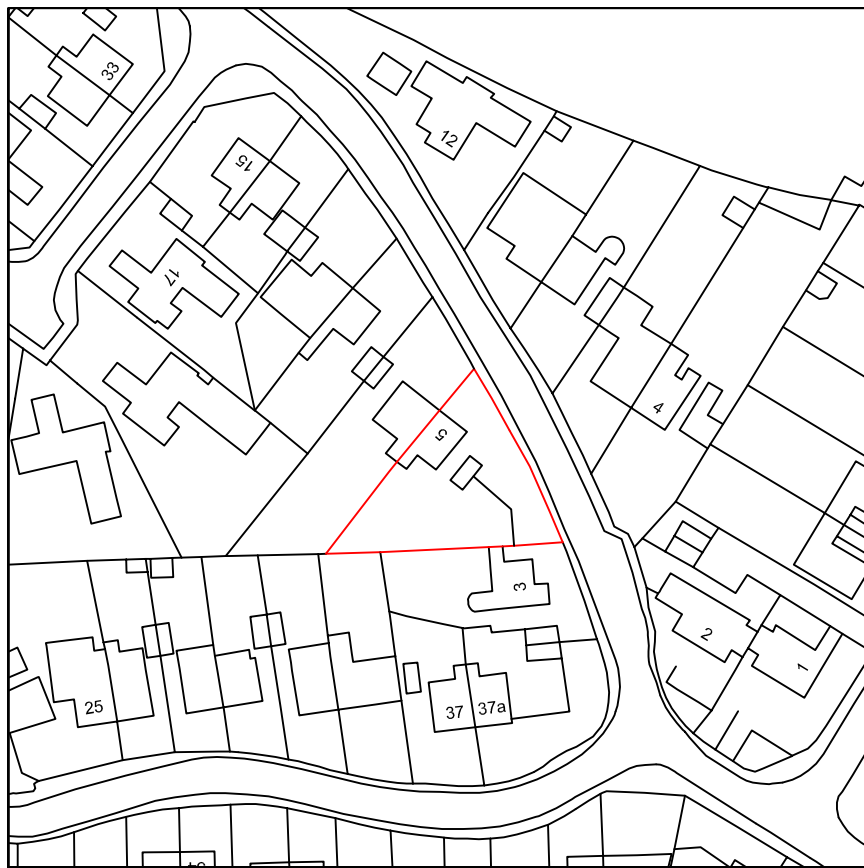



Location Plan 1:1250 North
20 0 20 40 60 80 100
Metres

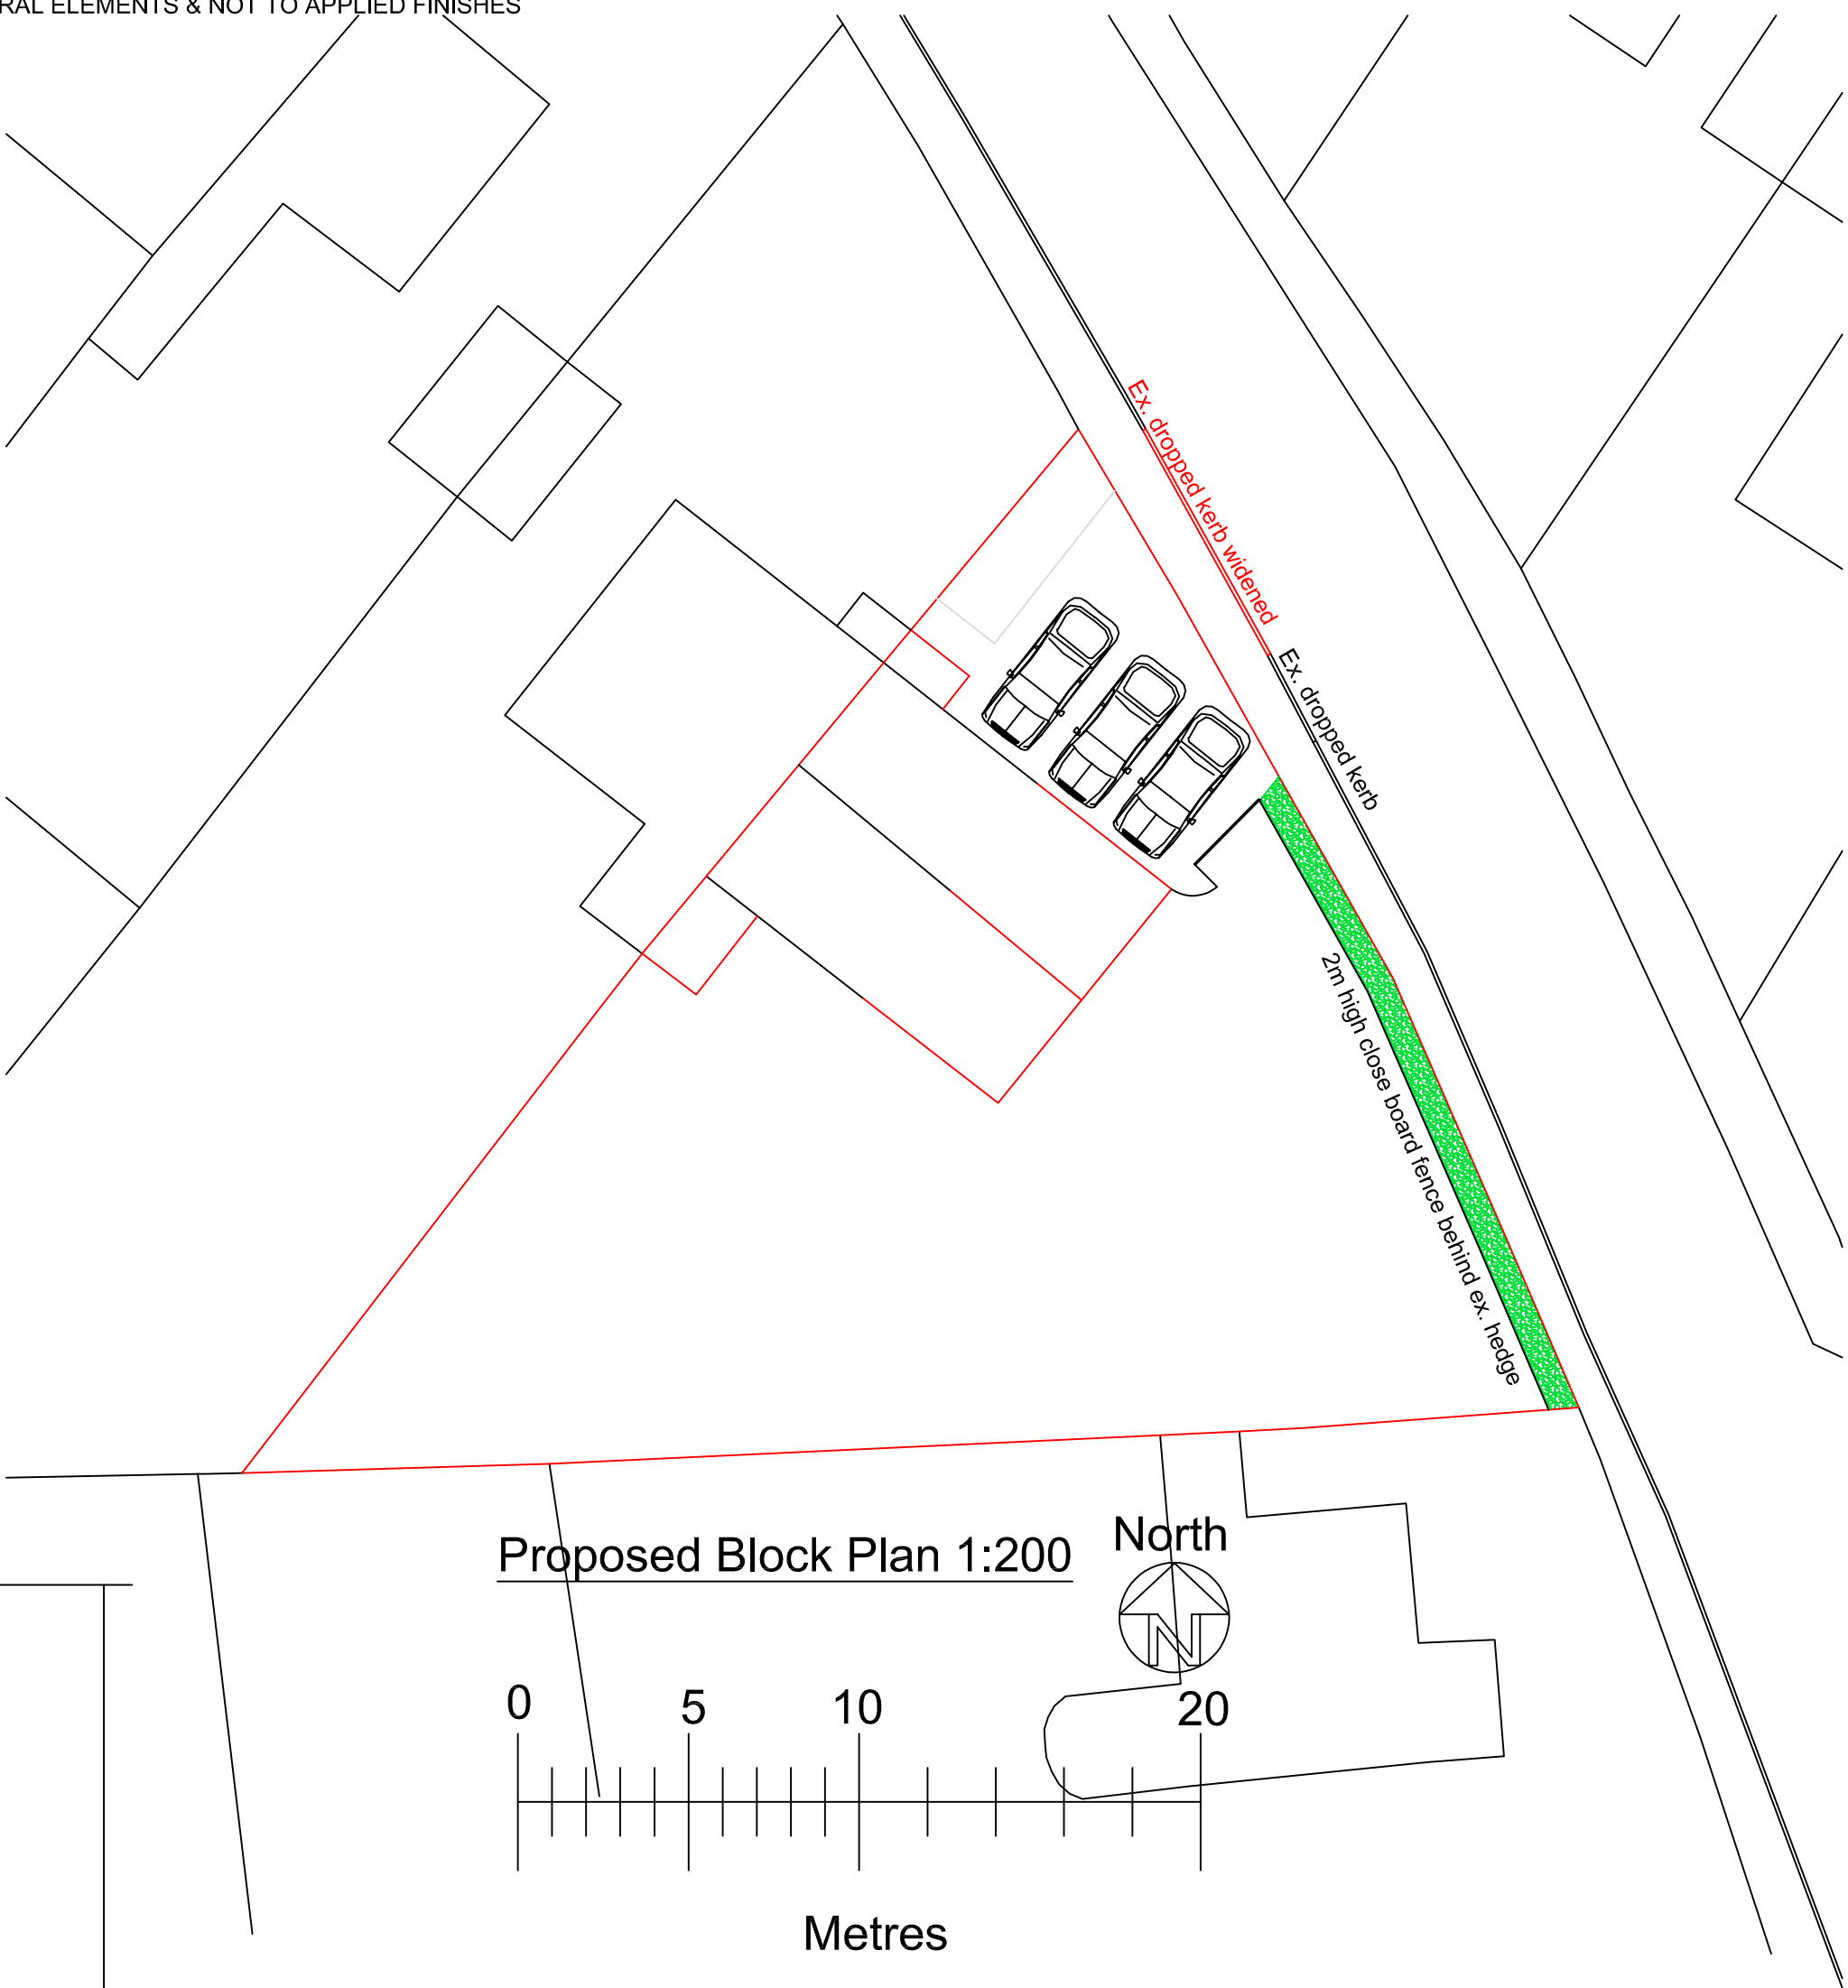

Proposed Block Plan 1:200 North
0 5 10 20
Metres

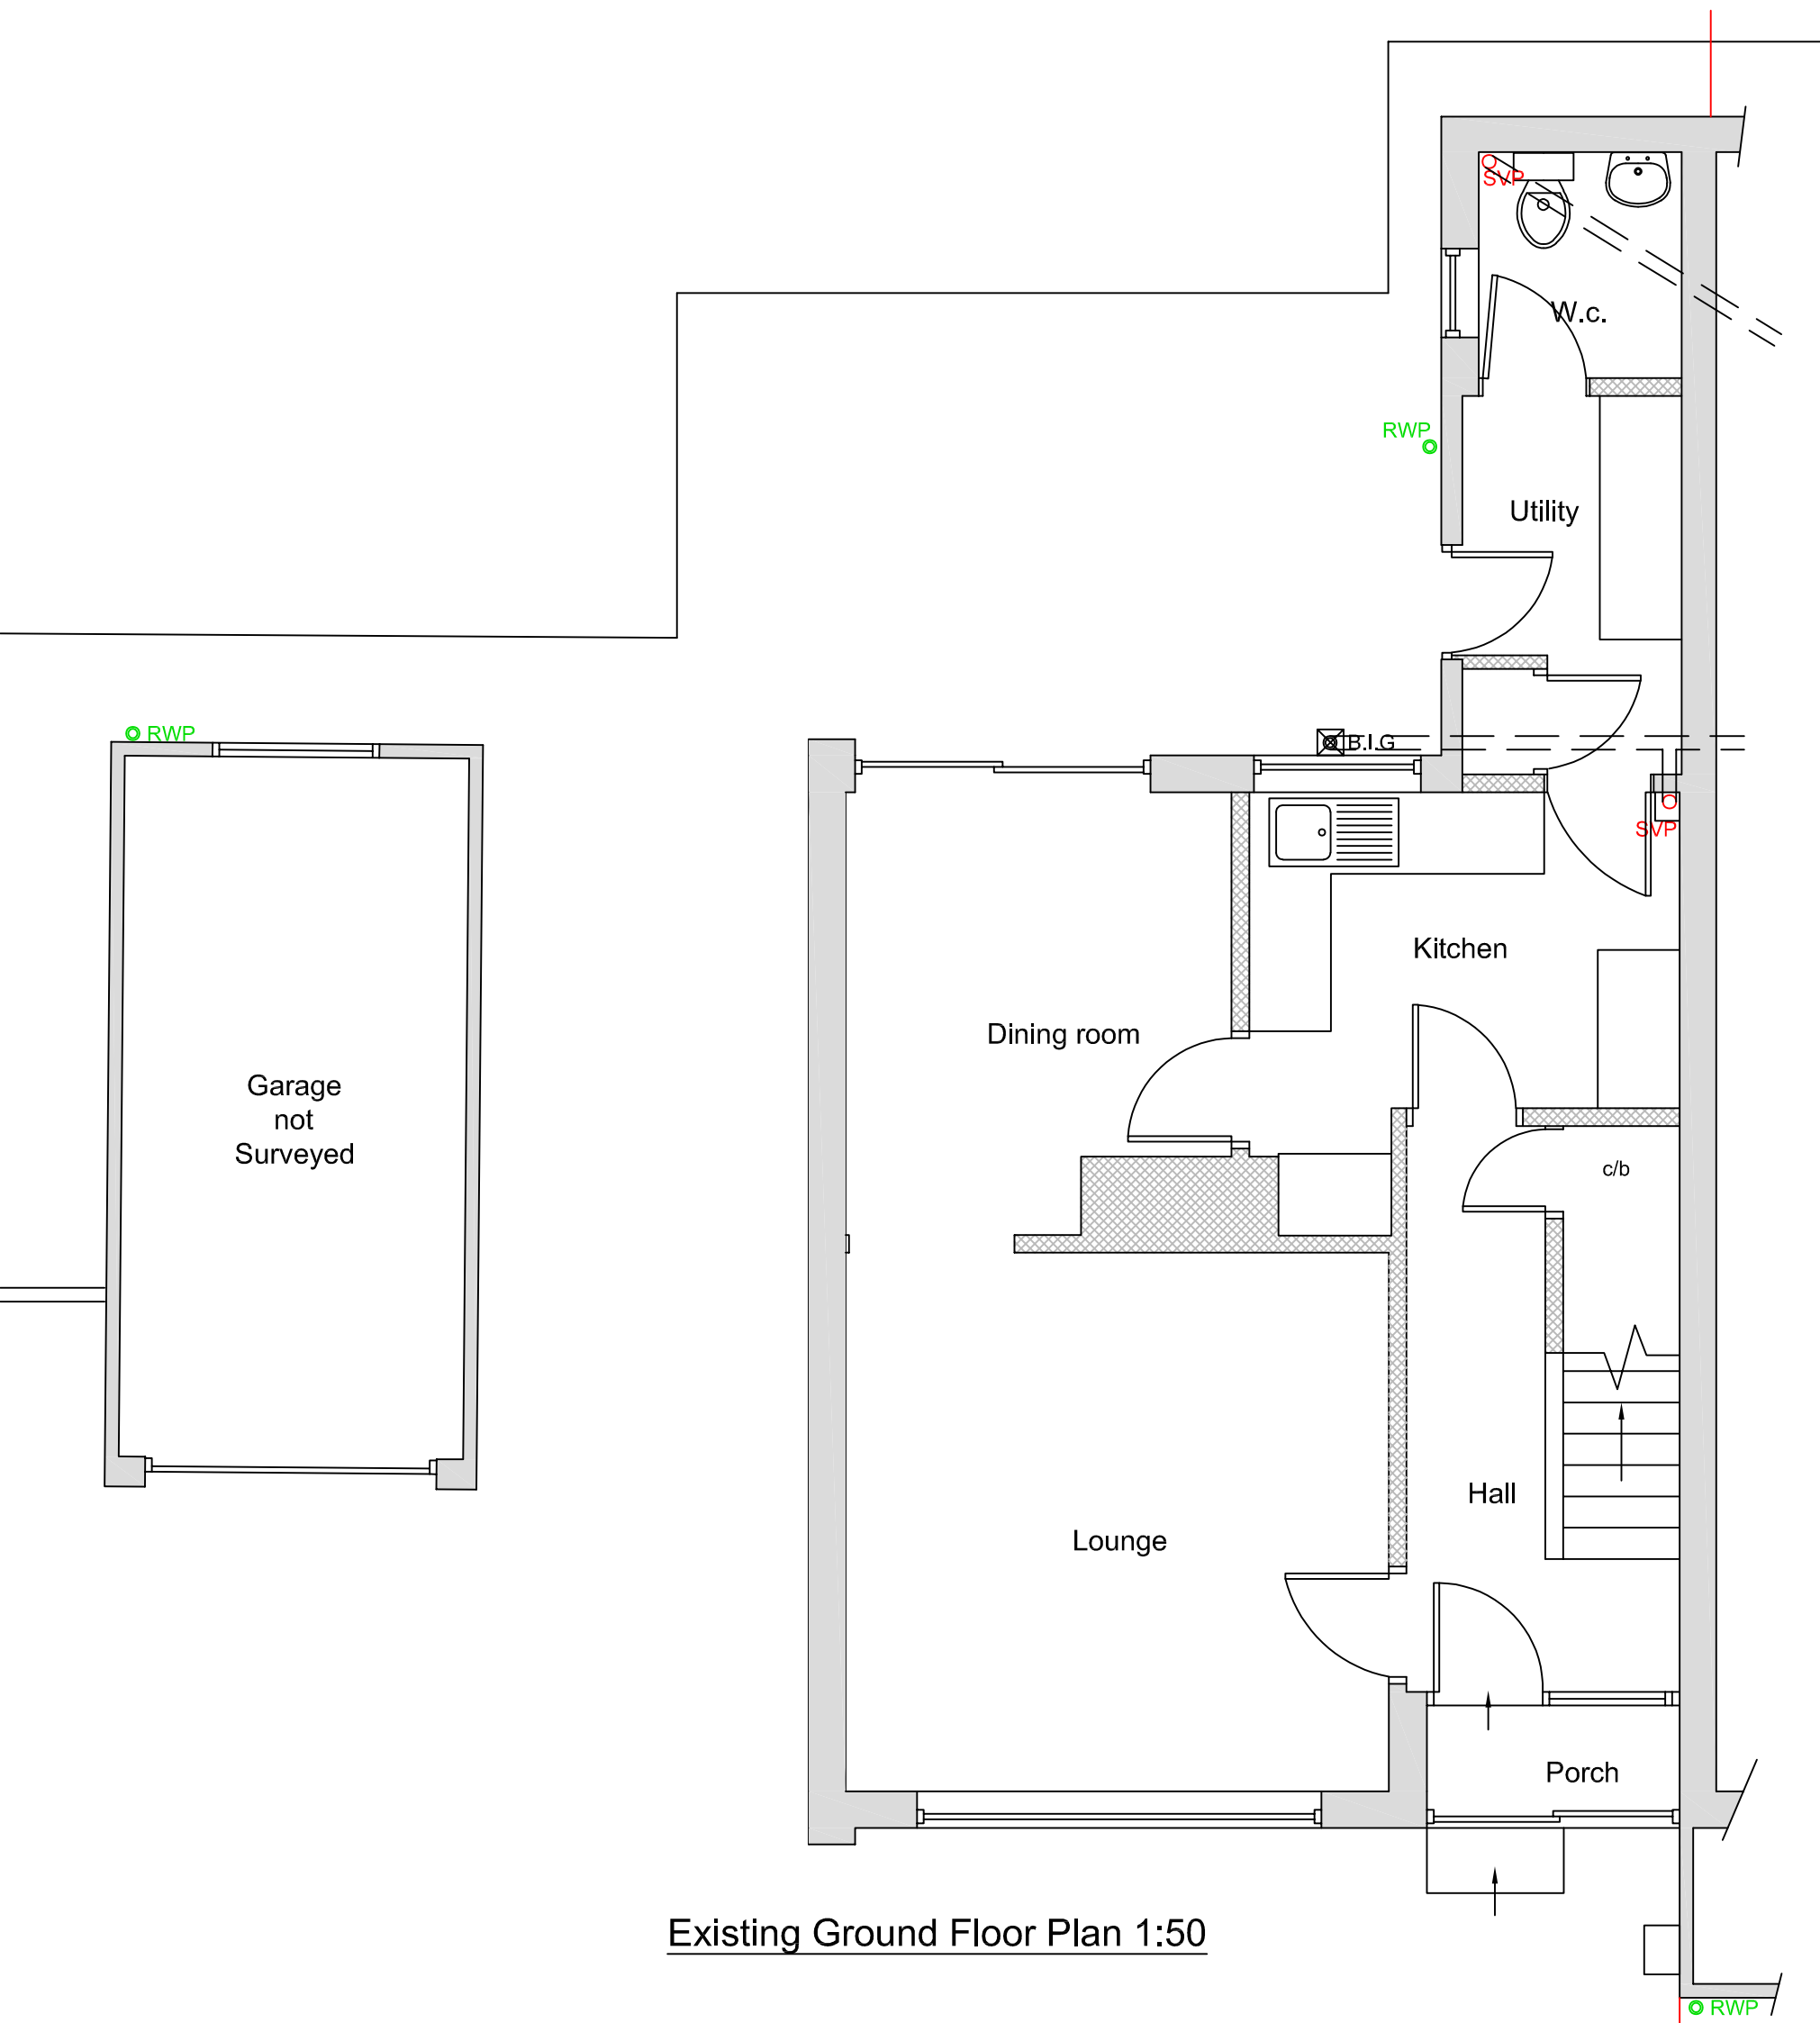

Existing Ground Floor Plan 1:50
0 1 2 3 4 5
Metres

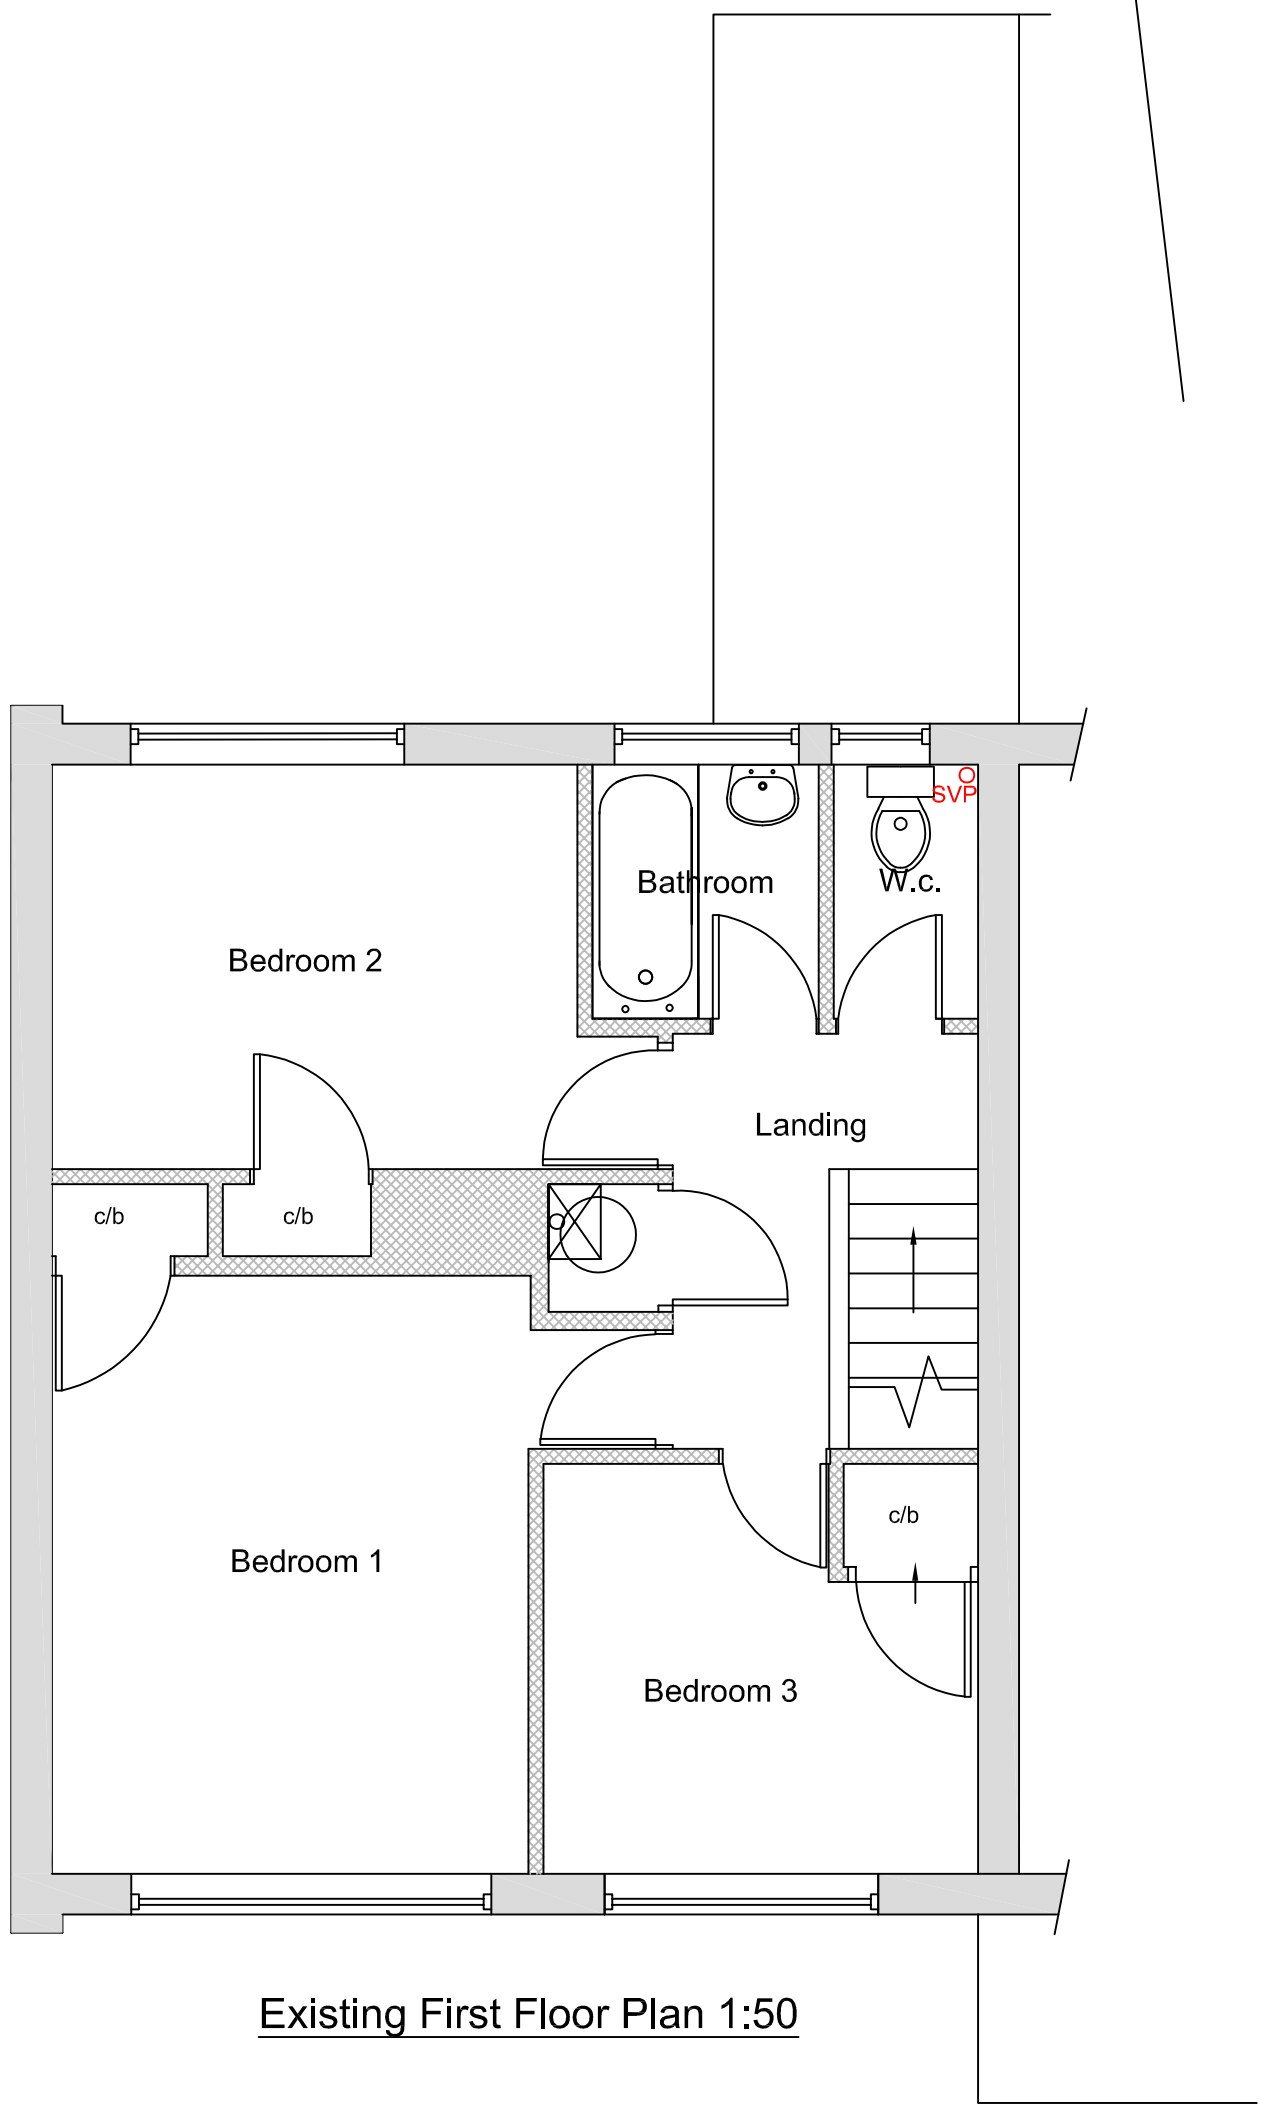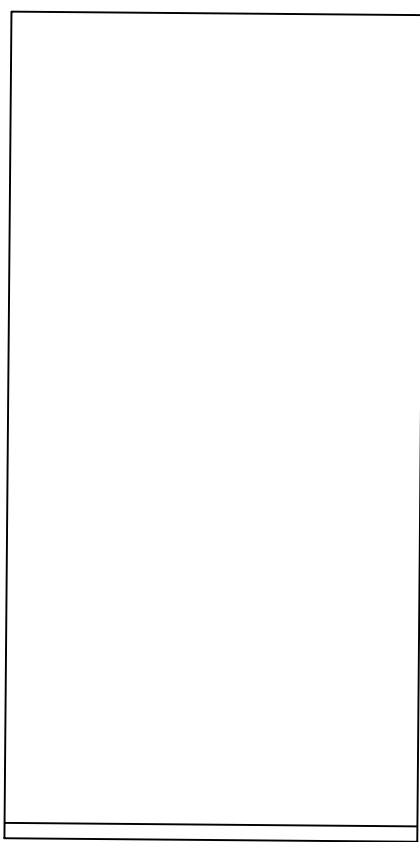

Existing First Floor Plan 1:50
0 1 2 3 4 5
Metres

<u>Drawn by</u>	A Harlow & Son 01225 938329	
<u>Proposed Two Storey Side Extension for</u> <u>Mr J Dainty & Ms K Mifsud at</u> <u>5 Leigh Park Road</u> <u>Bradford on Avon</u> <u>Wiltshire</u> <u>BA15 1TE</u>		
A1 Papersize		
<u>Scale</u>	1:50, 1:200, 1:1250	<u>Drawing No AH2026/21</u> Sheet 2 of 2
<u>Date</u>	3rd March 2026	