


VISUAL SCALE 1:50 @ A1

This drawing has been produced for the Client, Project and Site as stated and is not intended for use by any other person or for any other purpose than that stated and is the copyright of ACD Projects Ltd 2021.
Do not scale drawings. ACD Projects is not responsible for any discrepancies arising from unchecked dimensions.
All dimensions and datums given are subject to verification by the main contractor, via site survey, prior to commencing of works. Please report any errors/omissions to the designer. This drawing is to be read in conjunction with all other project designer / Engineers drawings and other relevant information. If in doubt, ASK!

No change to elevations

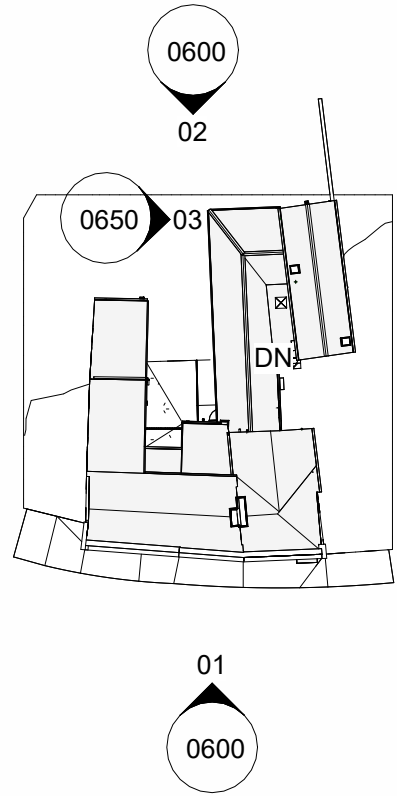

01 South Elevation - Proposed

1 : 50



02 North Elevation - Proposed

1 : 50



11 King Court
Willie Snaith Road
Newmarket, Suffolk
CB8 7SG, England

T. +44(0)1638 560343
W. www.acdprojects.com
E. enquiries@acdprojects.com

A1

Original Sheet Size

STATUS

Feasibility



PROJECT

Proposed conversion of flat to veterinary office space, and reconfiguration of existing veterinary practice

Estcourt Vets, 5 Estcourt St, Devizes, SN10 1LQ

CLIENT

Estcourt Vets

DRAWING TITLE

Proposed Elevations

SCALE

As indicated

DATE

23/03/2026

DRAWN

JE

CHK

-

DRAWING NUMBER

1532 - 0600

REVISION

P02

rev	date	name	chk	note
-----	------	------	-----	------

P02	20/04/2026	JE	-	Amended Planning Drawings
P01	18/03/2026	JE	-	Initial Planning Proposals