

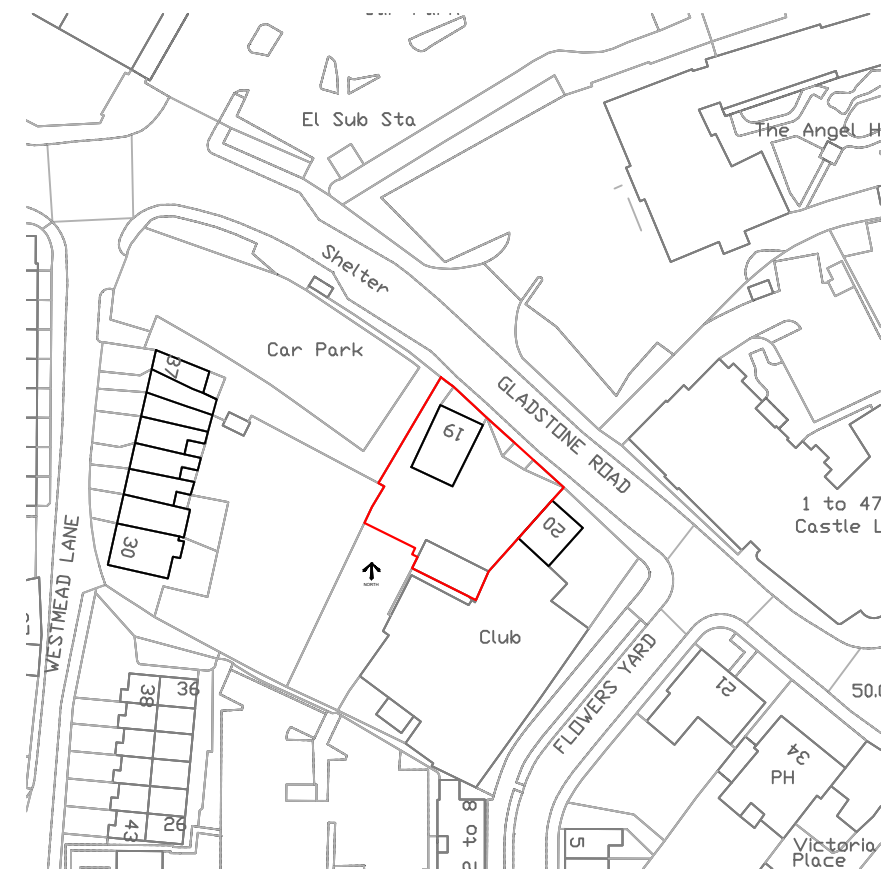


* COPYRIGHT. DO NOT SCALE EXCEPT FOR PLANNING PURPOSES. CHECK ALL DIMENSIONS ON SITE. THIS DRAWING IS ONLY TO BE USED ON THE SITE FOR WHICH DESIGNED

 

SITE LOCATION PLAN @ 1:1250

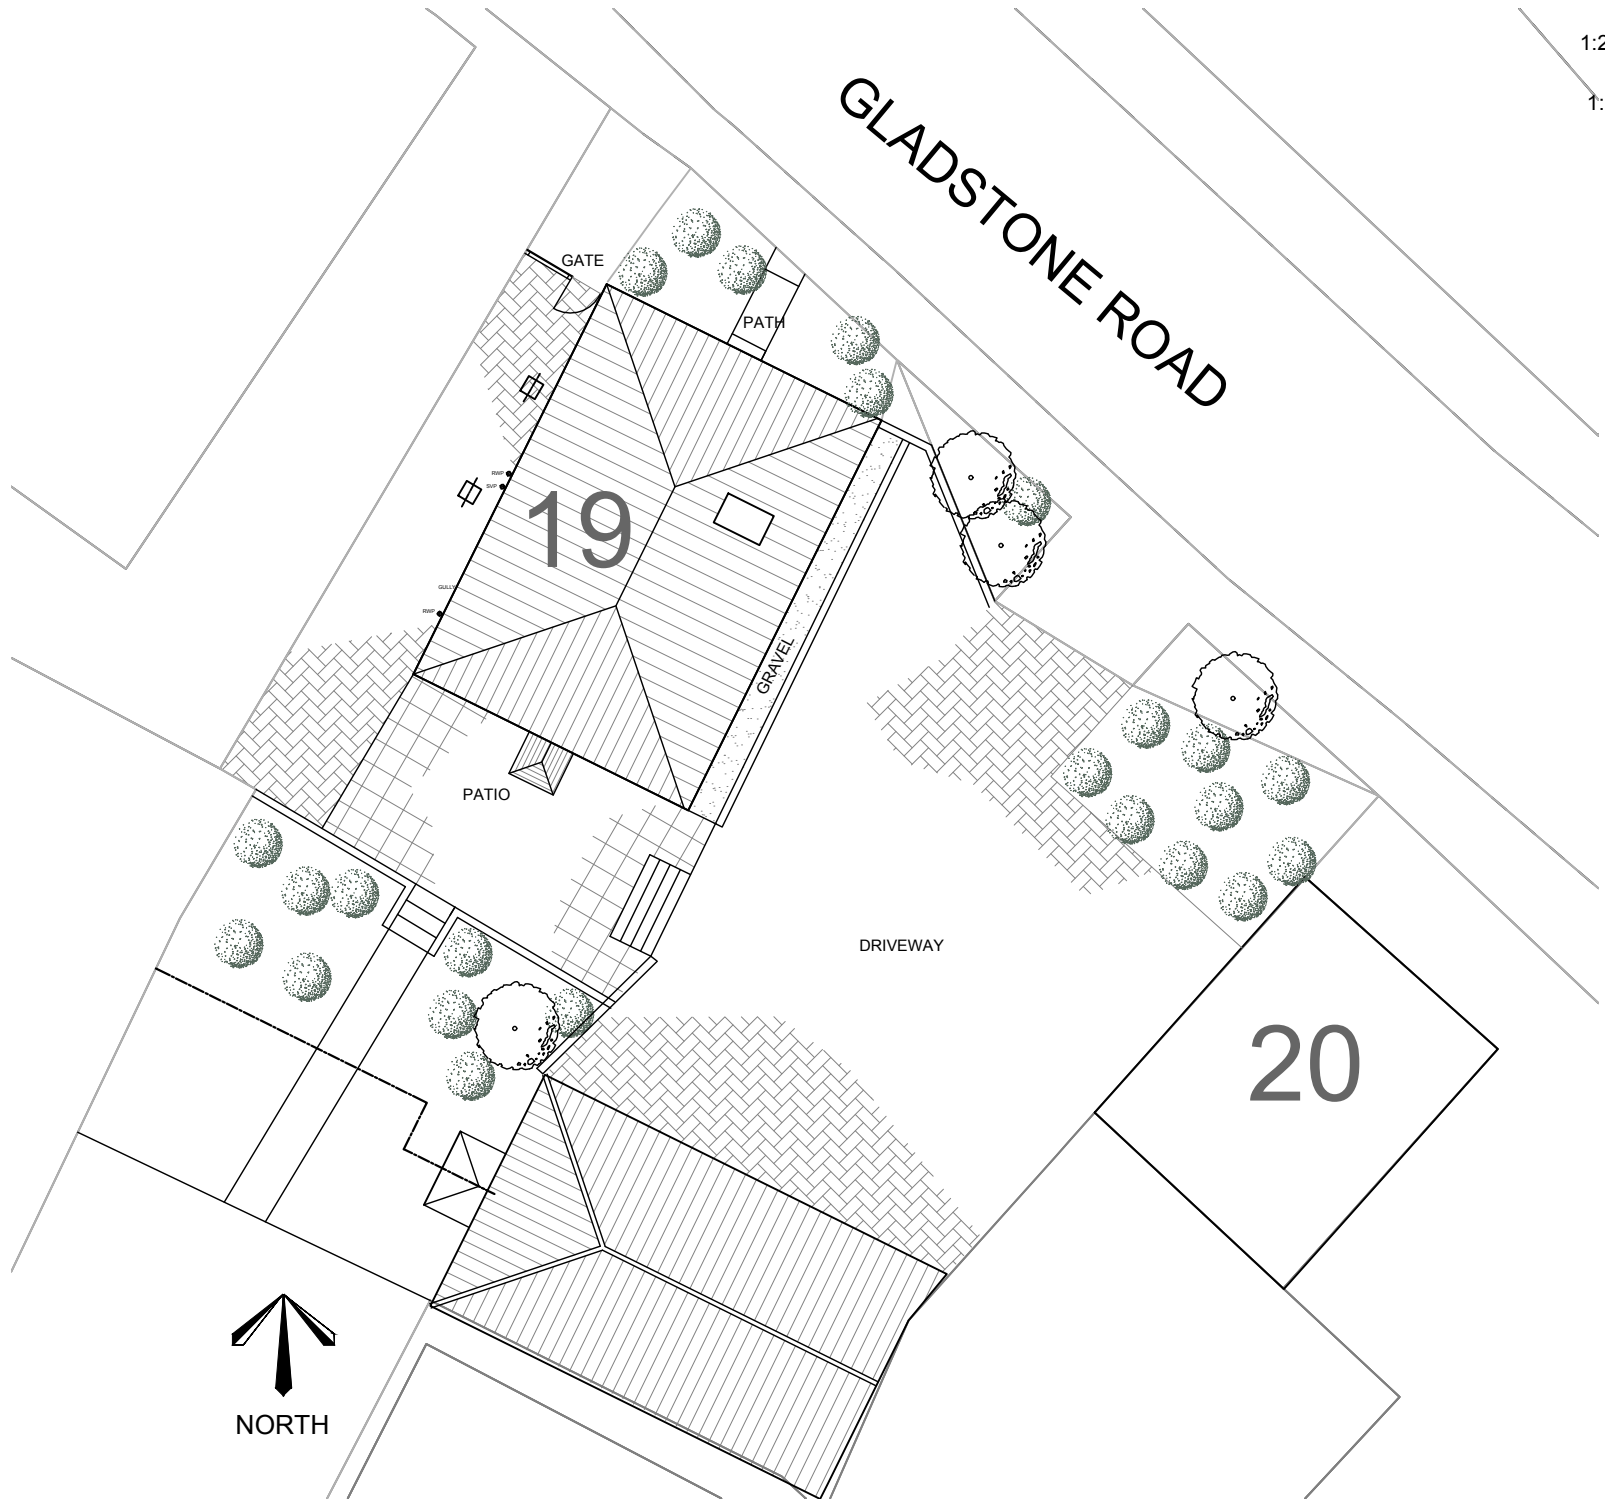


EXISTING SITE PLAN @ 1:200

REVISIONS		DATE
CLIENT: MR & MRS BANKS		
PROJECT: PARTIAL CHANGE OF USE TO FORM B&B ROOMS TOGETHER WITH RETENTION OF OWNERS ACCOMMODATION AT: 19 GLADSTONE ROAD CHIPPENHAM WILTSHIRE, SN15 3BW		
TITLE: EXISTING SITE PLAN LOCATION PLAN		
DRAWN: GP		SCALES @ A3:
CHECKED: JA		1:200
DATE: AUG 21		1:1250
DRG No: AA/21/65/01		REV: -

Armstrong
architecture

THE OLD BAKEHOUSE, 21 TIMBER STREET,
CHIPPENHAM, WILTSHIRE, SN15 3BS
01249 404 004 info@armstrongarchitecture.co.uk

* COPYRIGHT. DO NOT SCALE EXCEPT FOR PLANNING PURPOSES. CHECK ALL DIMENSIONS ON SITE. THIS DRAWING IS ONLY TO BE USED ON THE SITE FOR WHICH DESIGNED

 

DRAINAGE KEY

- New Foul Sewer - Min 1:40 Fall
- Existing Foul Sewer - Min 1:40 Fall
- Foul Manhole
- New Surface Water - Min 1:60 Fall
- Existing Surface Water - Min 1:60 Fall
- Surface Water Inspection Chamber

C	Planning Variation	Apr 26
B	Amended for Building Regulations	Nov 22
A	Parking/landscaping amendments	April 22
REVISIONS		DATE

CLIENT:
MR & MRS BANKS


PROJECT:
PARTIAL CHANGE OF USE TO FORM B&B ROOMS TOGETHER WITH RETENTION OF OWNERS ACCOMMODATION AT:
19 GLADSTONE ROAD
CHIPPENHAM
WILTSHIRE, SN15 3BW

TITLE:
PROPOSED SITE PLAN

DRAWN: GP	SCALES @ A3: 1:200
CHECKED: JA	
DATE: AUG 21	
DRG No: AA/21/65/09	REV: C



Armstrong
architecture

THE OLD BAKEHOUSE, 21 TIMBER STREET,
CHIPPENHAM, WILTSHIRE, SN15 3BS
01249 404 004 info@armstrongarchitecture.co.uk

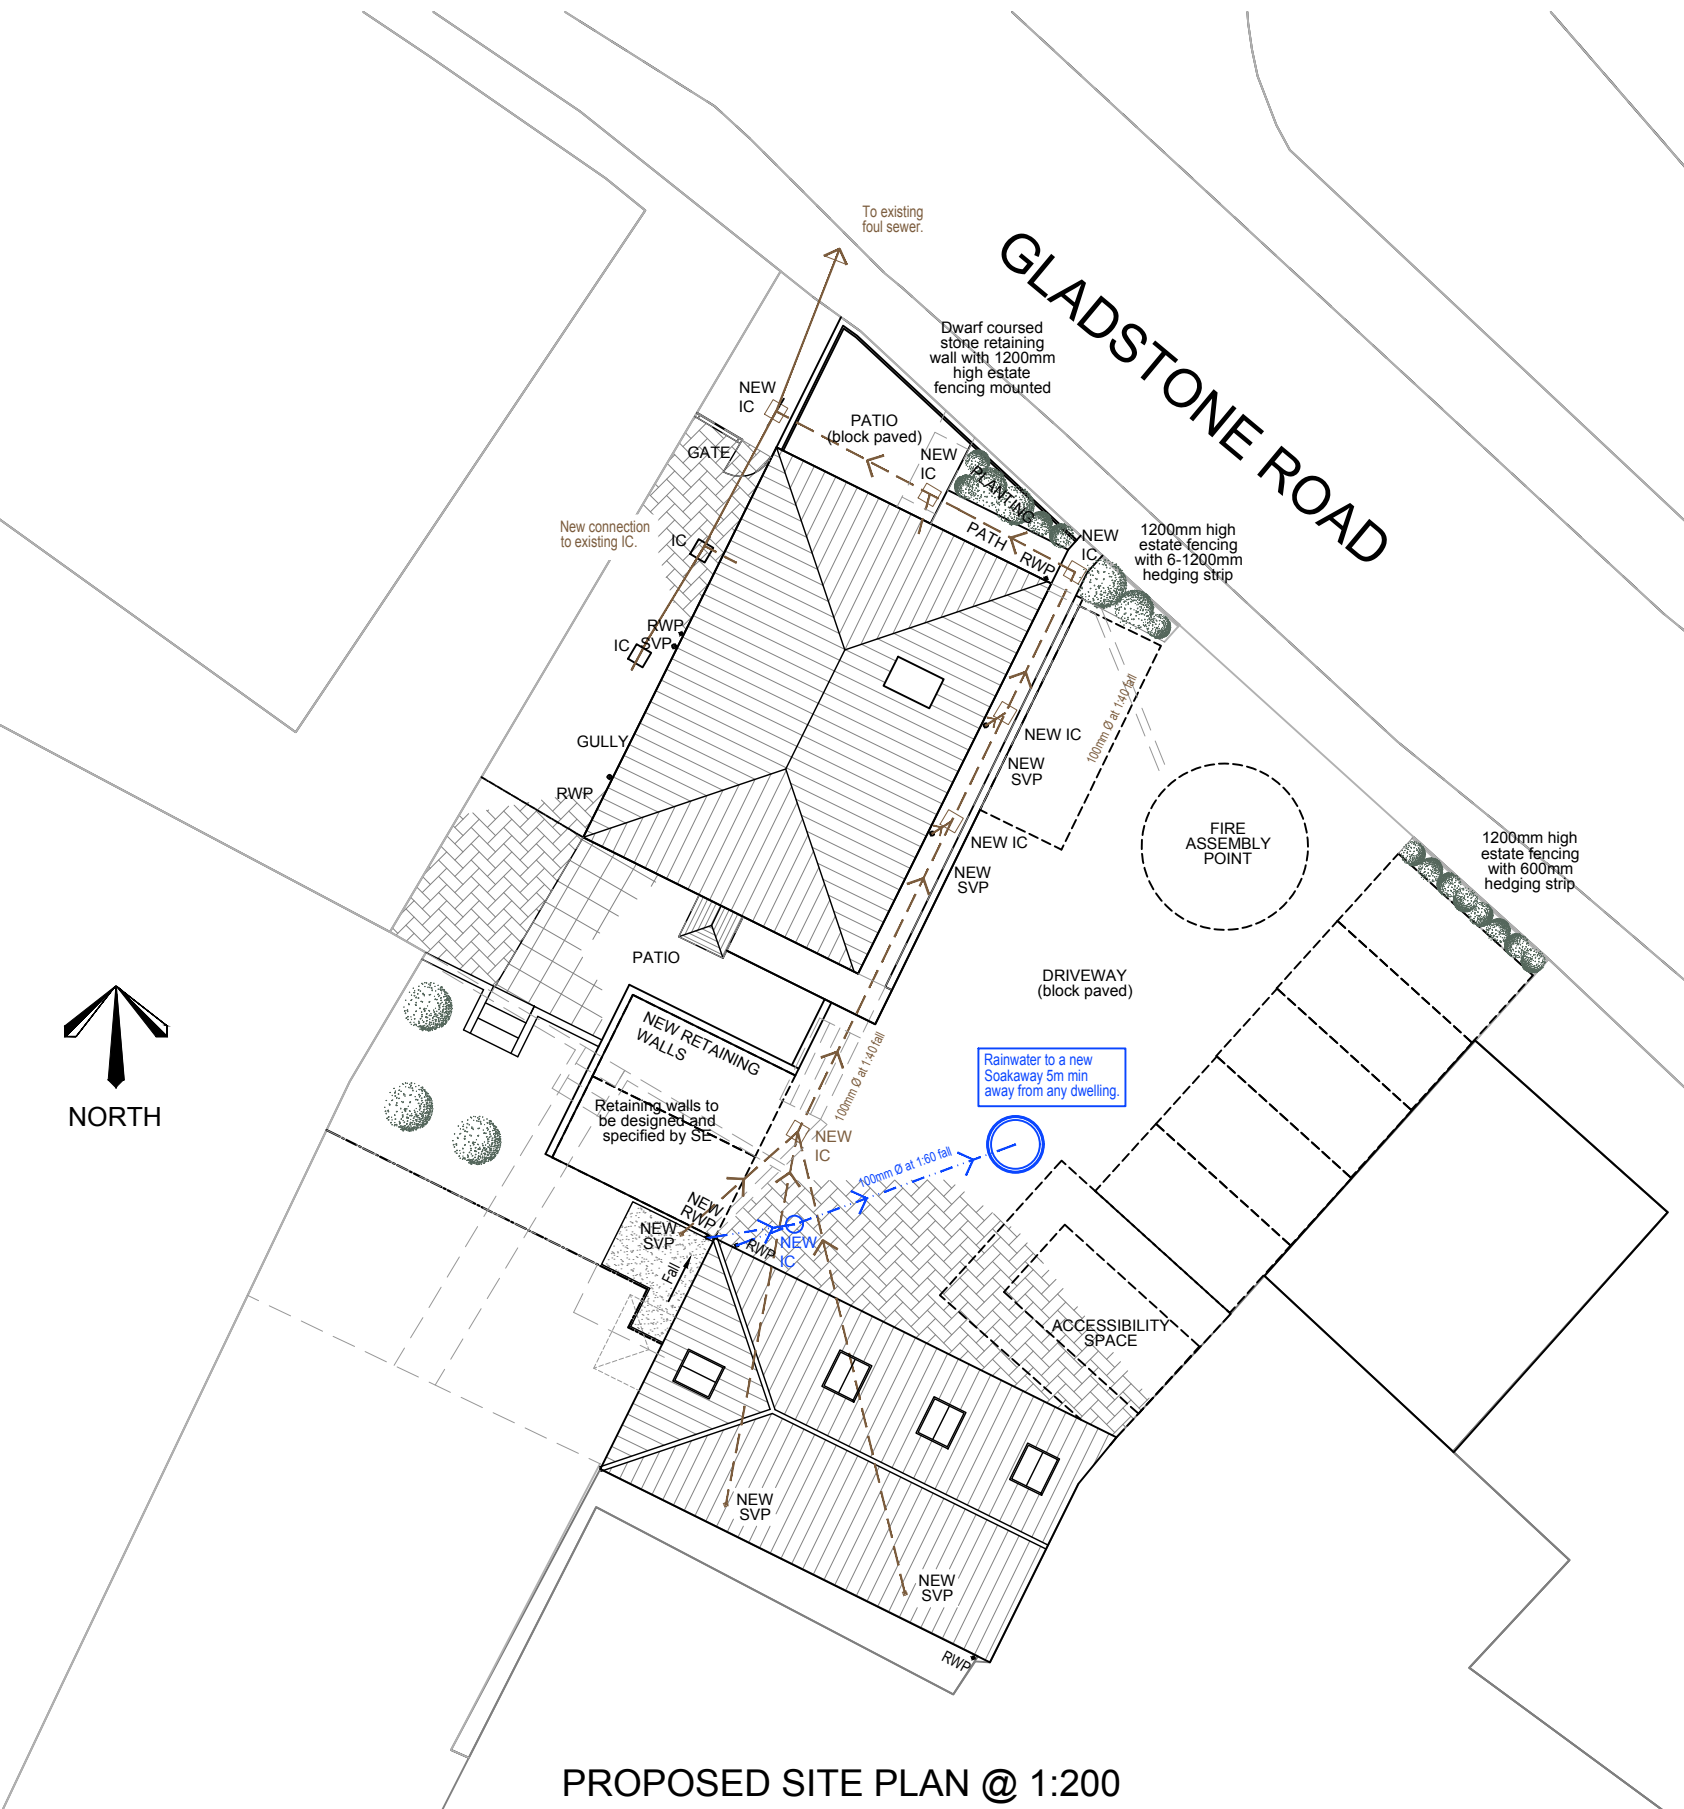

PROPOSED SITE PLAN @ 1:200

* COPYRIGHT. DO NOT SCALE EXCEPT FOR PLANNING PURPOSES. CHECK ALL DIMENSIONS ON SITE. THIS DRAWING IS ONLY TO BE USED ON THE SITE FOR WHICH DESIGNED

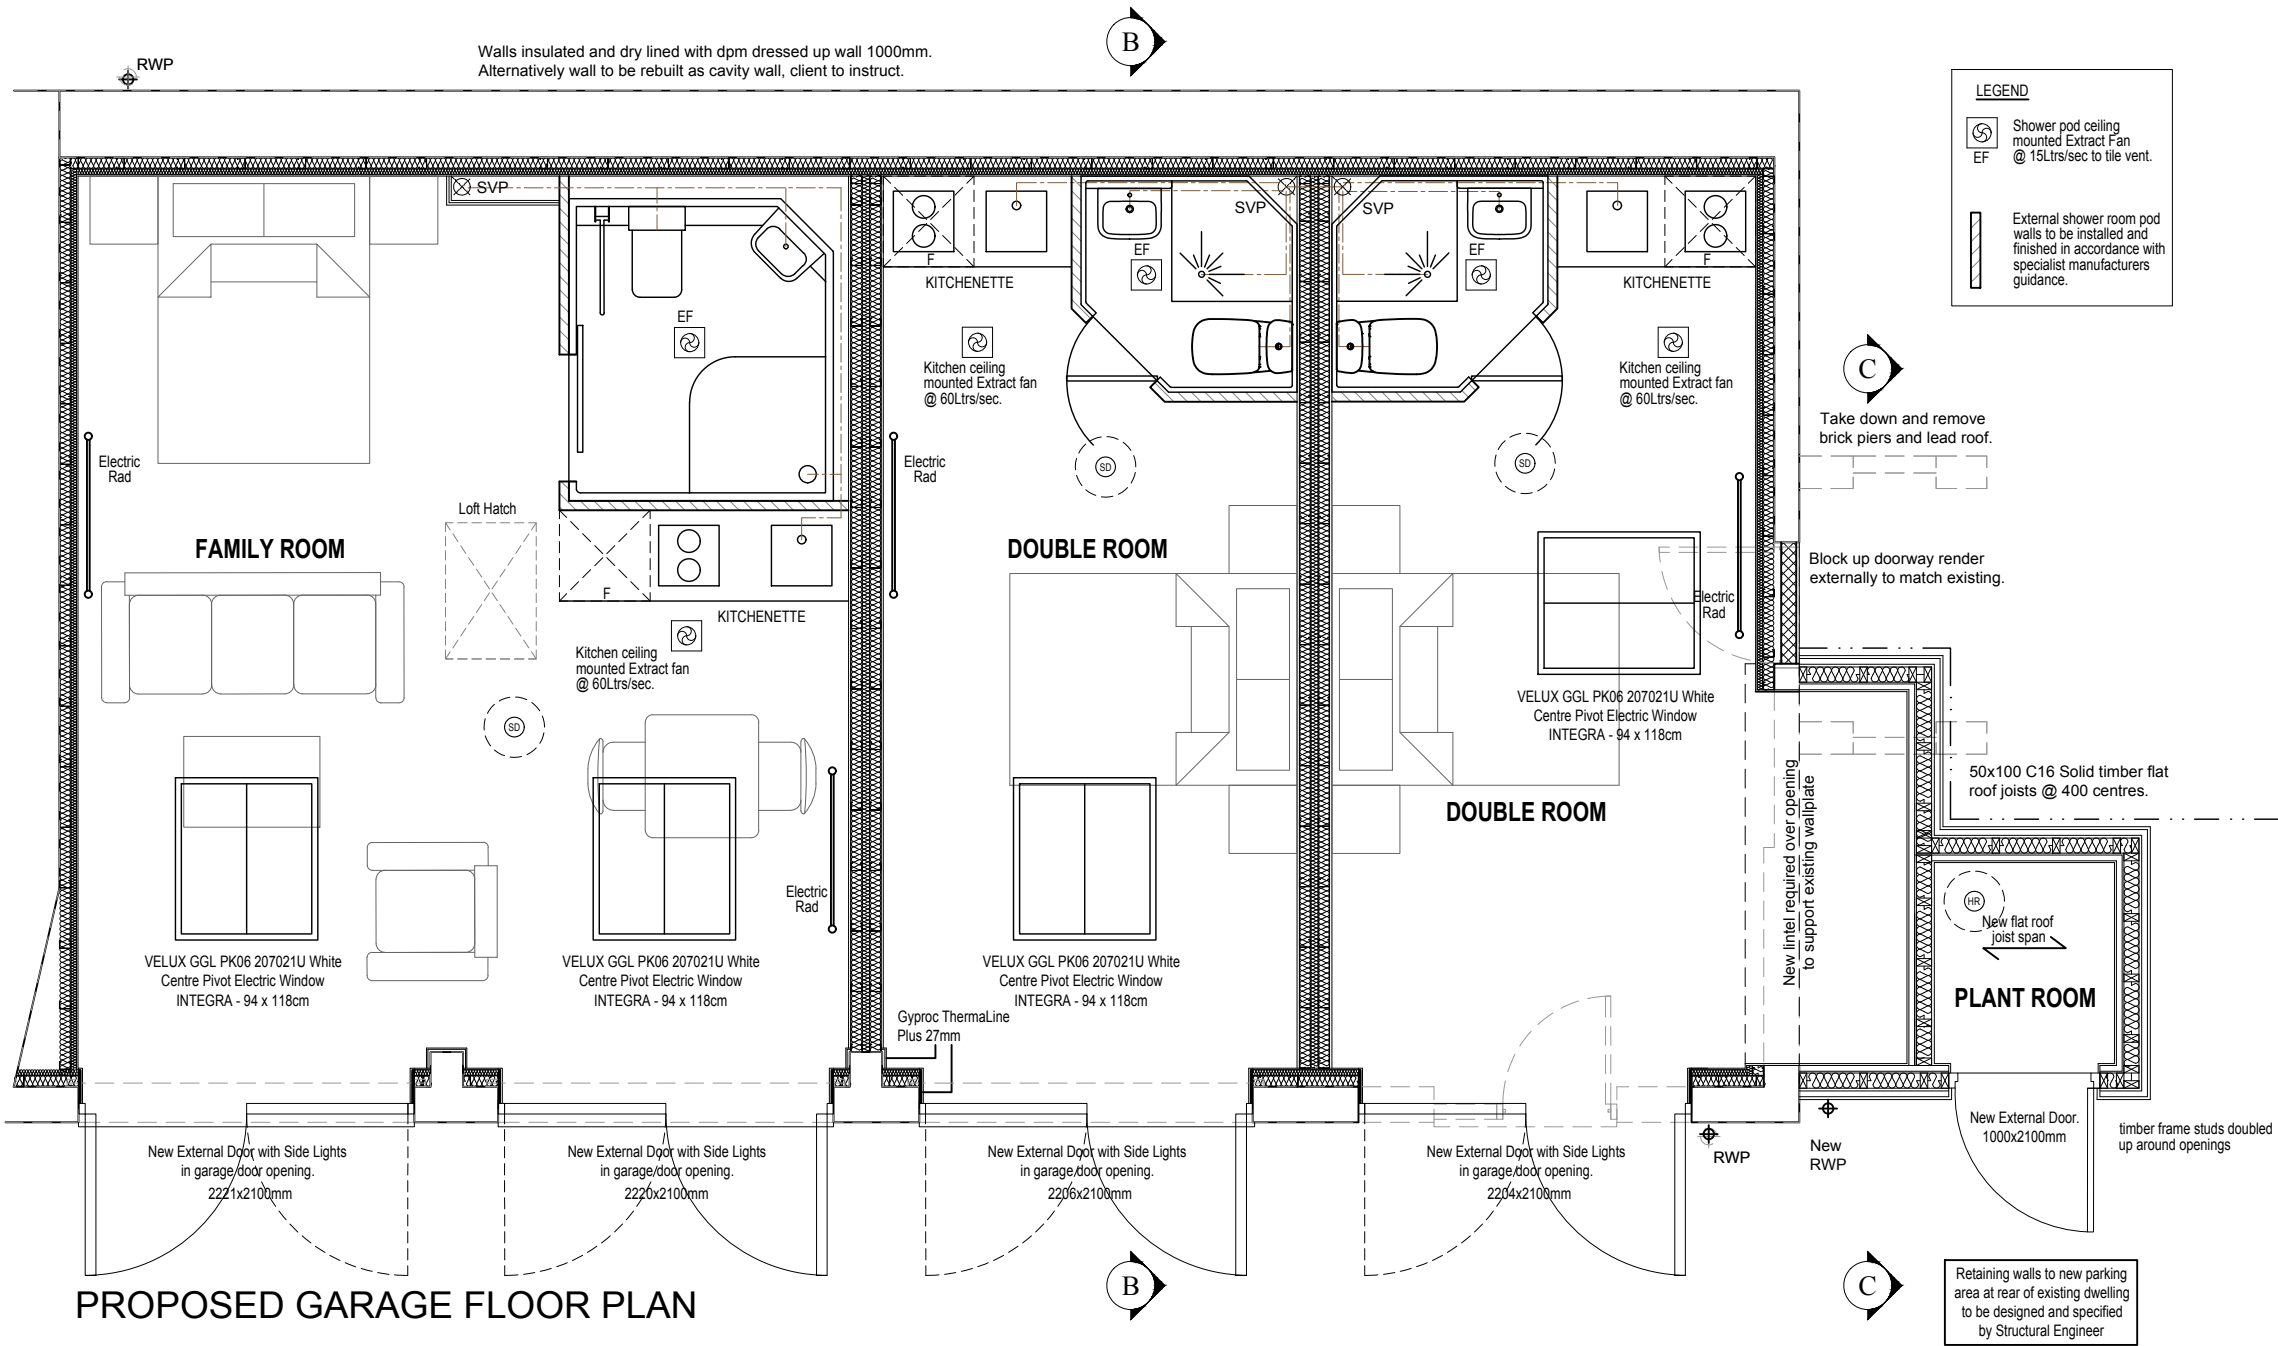
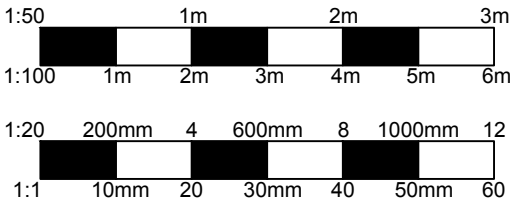


B	Planning Variation	Apr 26
A	Amended for Building Regulations	Nov 22
REVISIONS		DATE
CLIENT:		
MR & MRS BANKS		
PROJECT:		
PARTIAL CHANGE OF USE TO FORM B&B ROOMS TOGETHER WITH RETENTION OF OWNERS ACCOMMODATION AT: 19 GLADSTONE ROAD CHIPPENHAM WILTSHIRE, SN15 3BW		
TITLE:		
PROPOSED GARAGE CONVERSION FLOOR PLAN		
DRAWN: GP		SCALES @ A3: 1:50
CHECKED: JA		
DATE: OCT 21		
DRG NO: AA/21/65/14		REV: B


Armstrong
architecture

THE OLD BAKEHOUSE, 21 TIMBER STREET,
CHIPPENHAM, WILTSHIRE, SN15 3BS
01249 404 004 info@armstrongarchitecture.co.uk

* COPYRIGHT. DO NOT SCALE EXCEPT FOR PLANNING PURPOSES. CHECK ALL DIMENSIONS ON SITE. THIS DRAWING IS ONLY TO BE USED ON THE SITE FOR WHICH DESIGNED

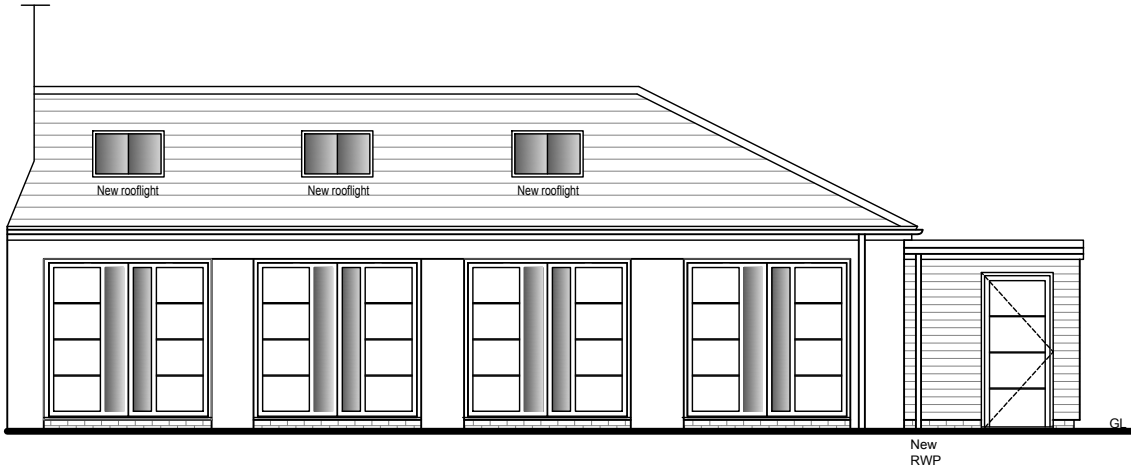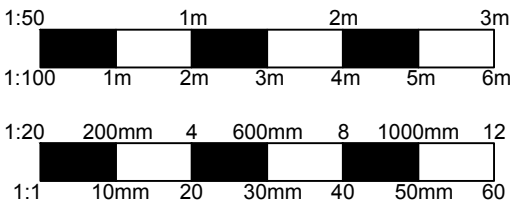


PROPOSED NORTH FACING FRONT ELEVATION

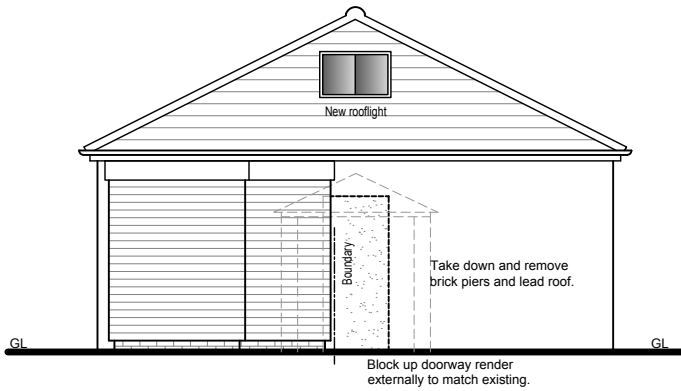

PROPOSED WEST FACING SIDE ELEVATION

PROPOSED MATERIALS

- WALLS**
Render painted red
- ROOF**
Redland Renown concrete tiles
- WINDOWS**
Velux rooflights (grey)
- DOORS**
Partially glazed aluminium doors (black)
- GUTTERS & DOWNPIPES**
Black UPVC roundline
- FASCIAS**
Black Ash UPVC

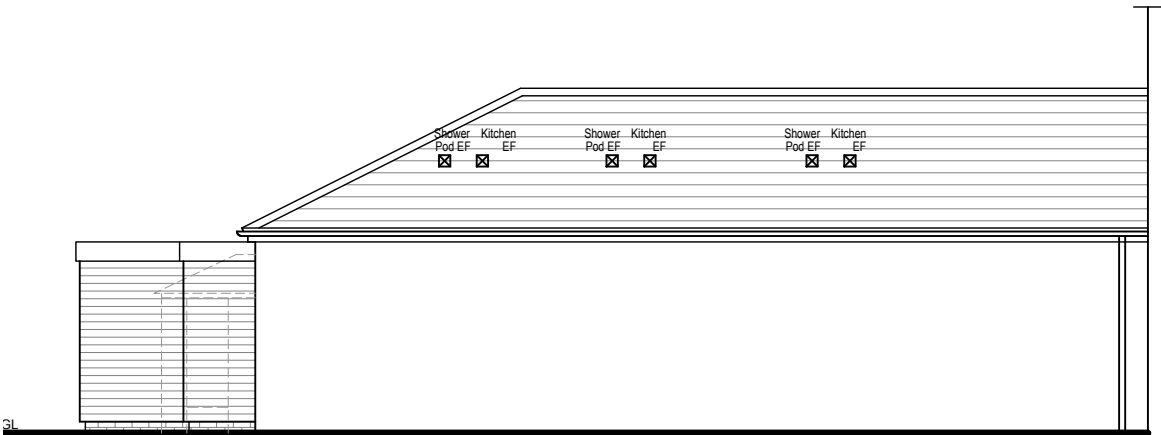

PROPOSED SOUTH FACING REAR ELEVATION

B	Planning Variation	Apr 26
A	Amended for Building Regulations	Nov 22
REVISIONS		DATE
CLIENT: MR & MRS BANKS		
PROJECT: PARTIAL CHANGE OF USE TO FORM B&B ROOMS TOGETHER WITH RETENTION OF OWNERS ACCOMMODATION AT: 19 GLADSTONE ROAD CHIPPENHAM WILTSHIRE, SN15 3BW		
TITLE: PROPOSED ELEVATIONS GARAGE CONVERSION		
DRAWN: GP		SCALES @ A3: 1:100
CHECKED: JA		
DATE: OCT 21		
DRG No: AA/21/65/15		REV: B


Armstrong
architecture

THE OLD BAKEHOUSE, 21 TIMBER STREET,
CHIPPENHAM, WILTSHIRE, SN15 3BS
01249 404 004 info@armstrongarchitecture.co.uk



INDICATIVE STREET SCENE FROM GLADSTONE ROAD

* COPYRIGHT. DO NOT SCALE EXCEPT FOR PLANNING PURPOSES. CHECK ALL DIMENSIONS ON SITE. THIS DRAWING IS ONLY TO BE USED ON THE SITE FOR WHICH DESIGNED

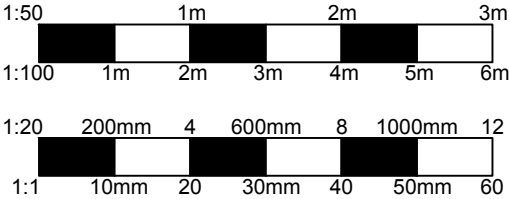

A	Planning Variation	Apr 26
REVISIONS		DATE
CLIENT: MR & MRS BANKS		
PROJECT: PARTIAL CHANGE OF USE TO FORM B&B ROOMS TOGETHER WITH RETENTION OF OWNERS ACCOMMODATION AT: 19 GLADSTONE ROAD CHIPPENHAM WILTSHIRE, SN15 3BW		
TITLE: INDICATIVE STREET SCENE		
DRAWN: RJ		SCALES @ A3: 1:100
CHECKED: JA		
DATE: MAY 22		
DRG No: AA/21/65/17		REV: A
Armstrong architecture THE OLD BAKEHOUSE, 21 TIMBER STREET, CHIPPENHAM, WILTSHIRE, SN15 3BS 01249 404 004 info@armstrongarchitecture.co.uk		