



UNIT D

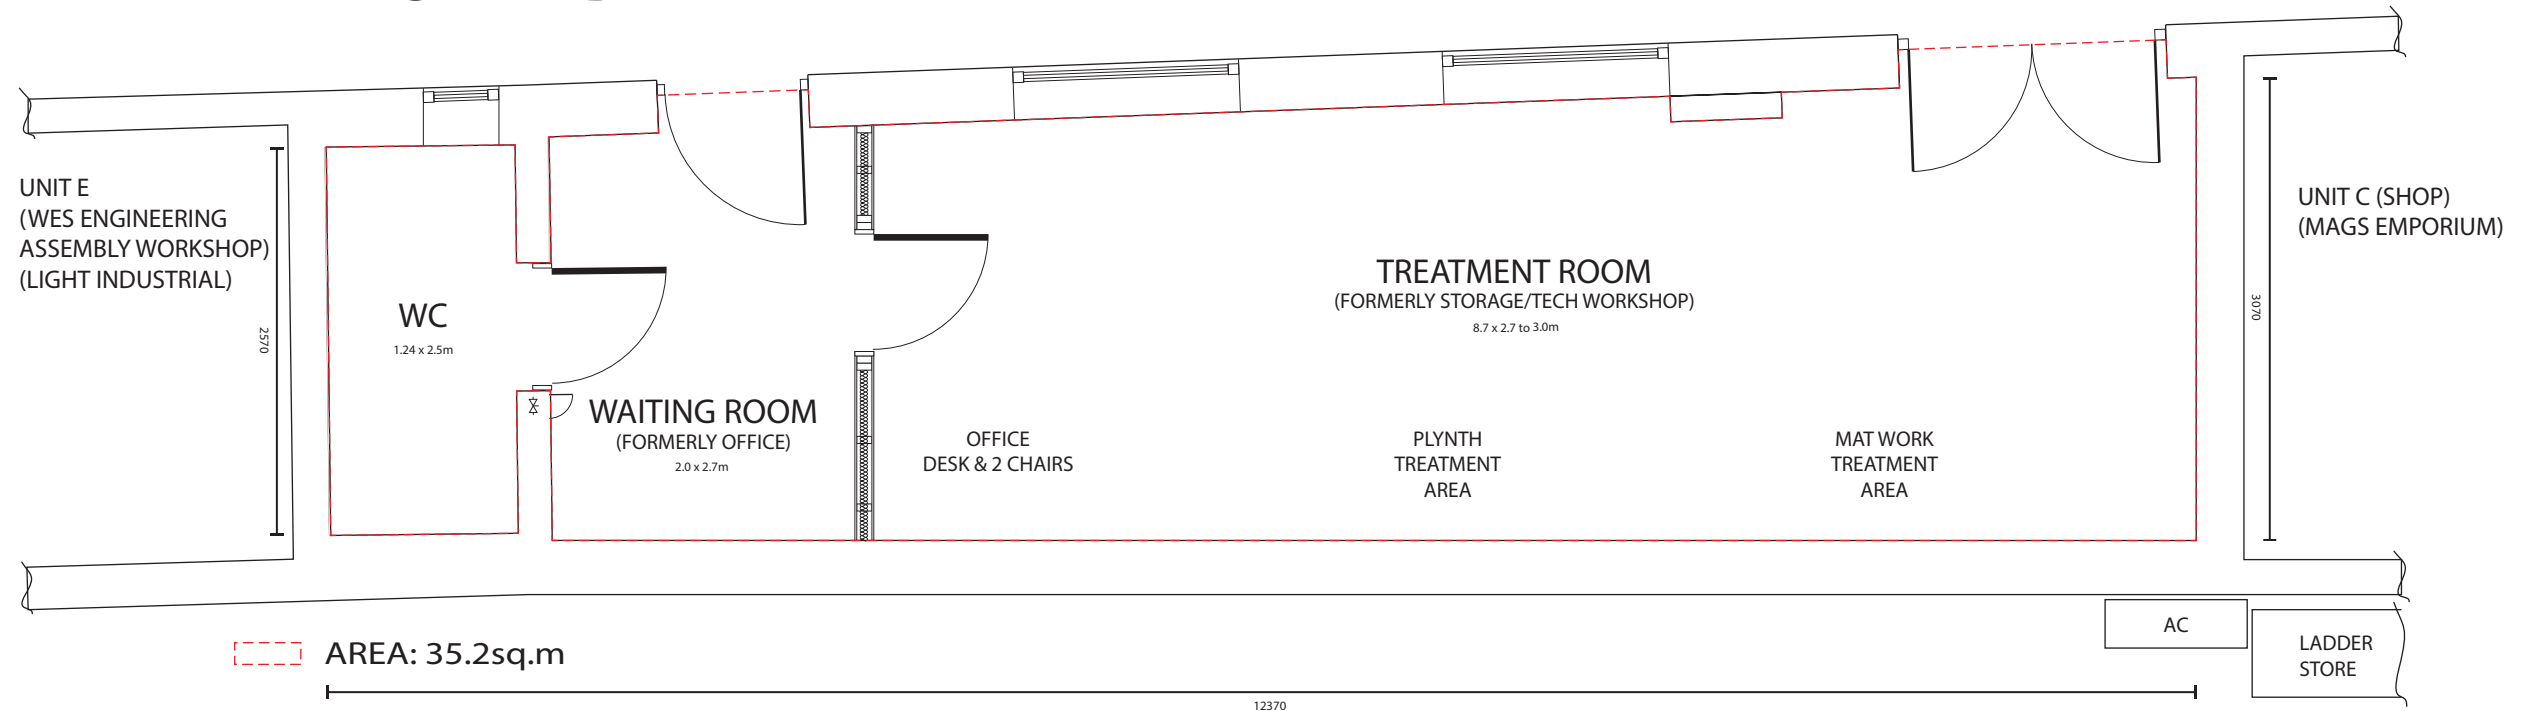

1m
Scale 1:50 @A3


FRONT ELEVATION

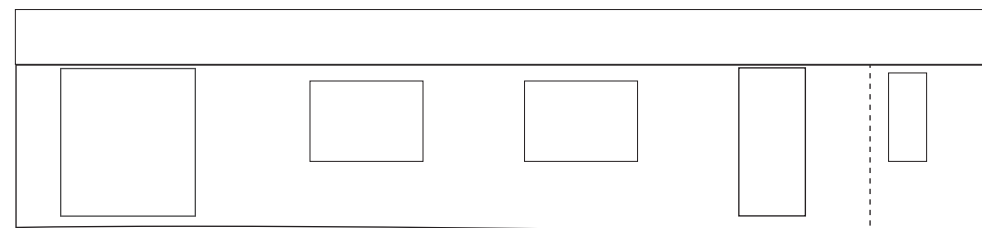

Extg: Ivory-painted blockwork (retained)


Extg: Ivory-painted render (retained)

Extg: Rusted galvanised corrugated sheet metal
Proposed: Light grey (Merlin Grey) 32/1000 (C) box profile sheet metal

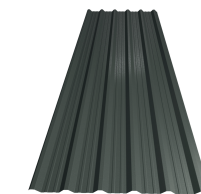


Proposed roof finish

REAR ELEVATION

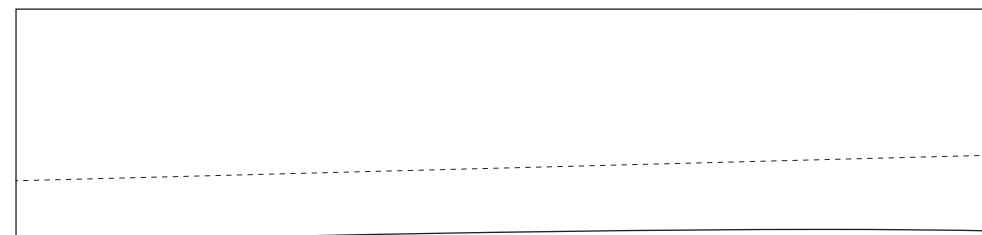

OGL

SECTION

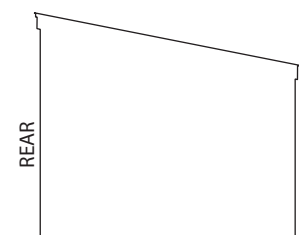

REAR

FRONT

1m

Scale 1:100 @A3



UNIT D
RIDOUT YARD
GREAT CHEVERELL
SN10 5XZ

PROPOSED CHANGE OF USE
CLASS B2/B8 to CLASS E
v2.10 12/04/2026

**Henning
Williams** PROPERTY

Henning Williams Property Ltd
Avalon, 2 High Street, Great Cheverell, Devizes, SN10 5TN
info@henningwilliams.co.uk 07909 917 362