



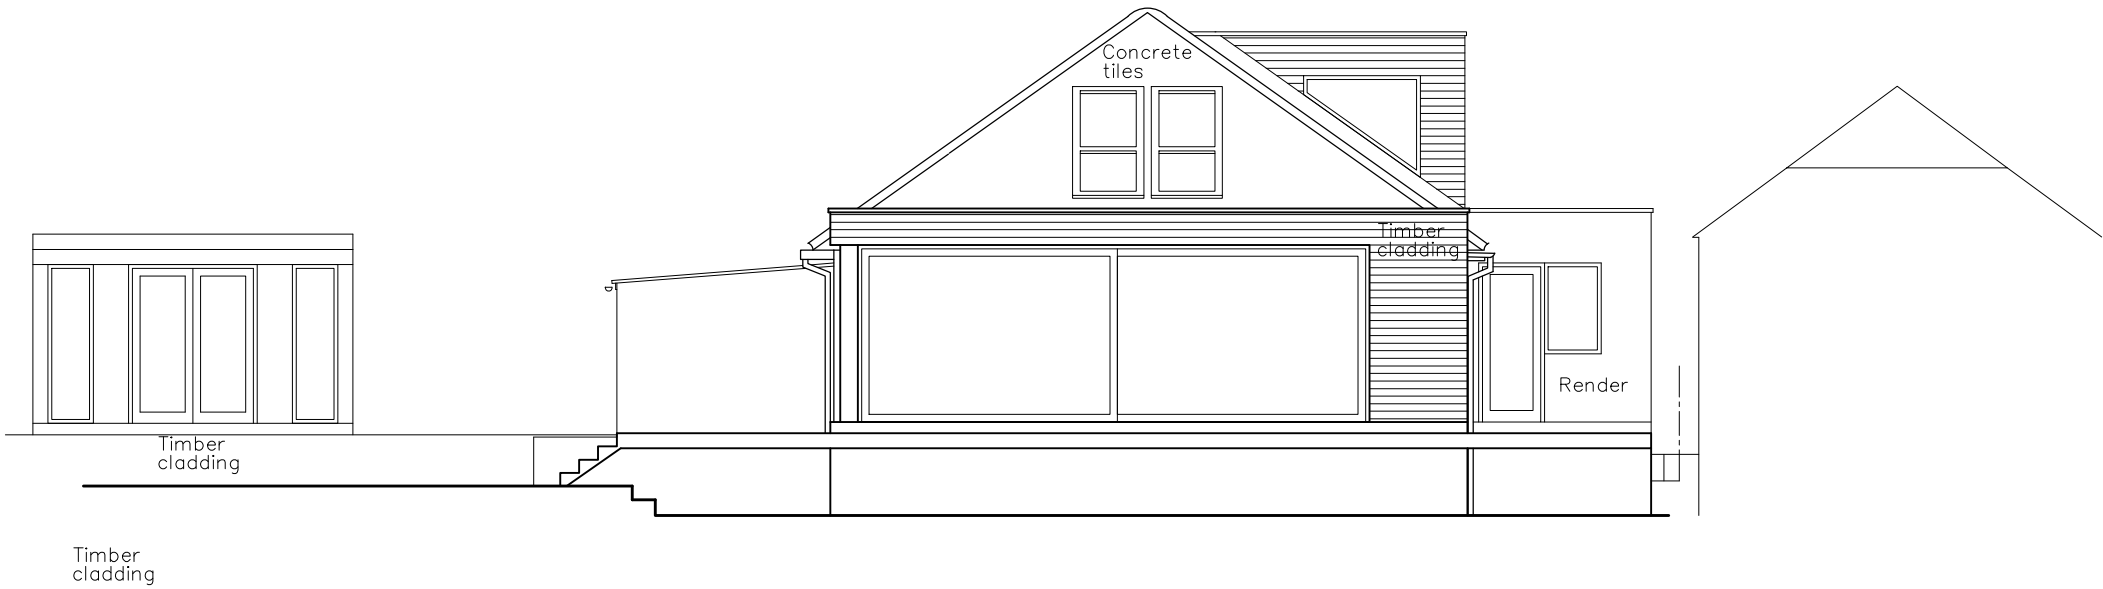


145m

South East elevation

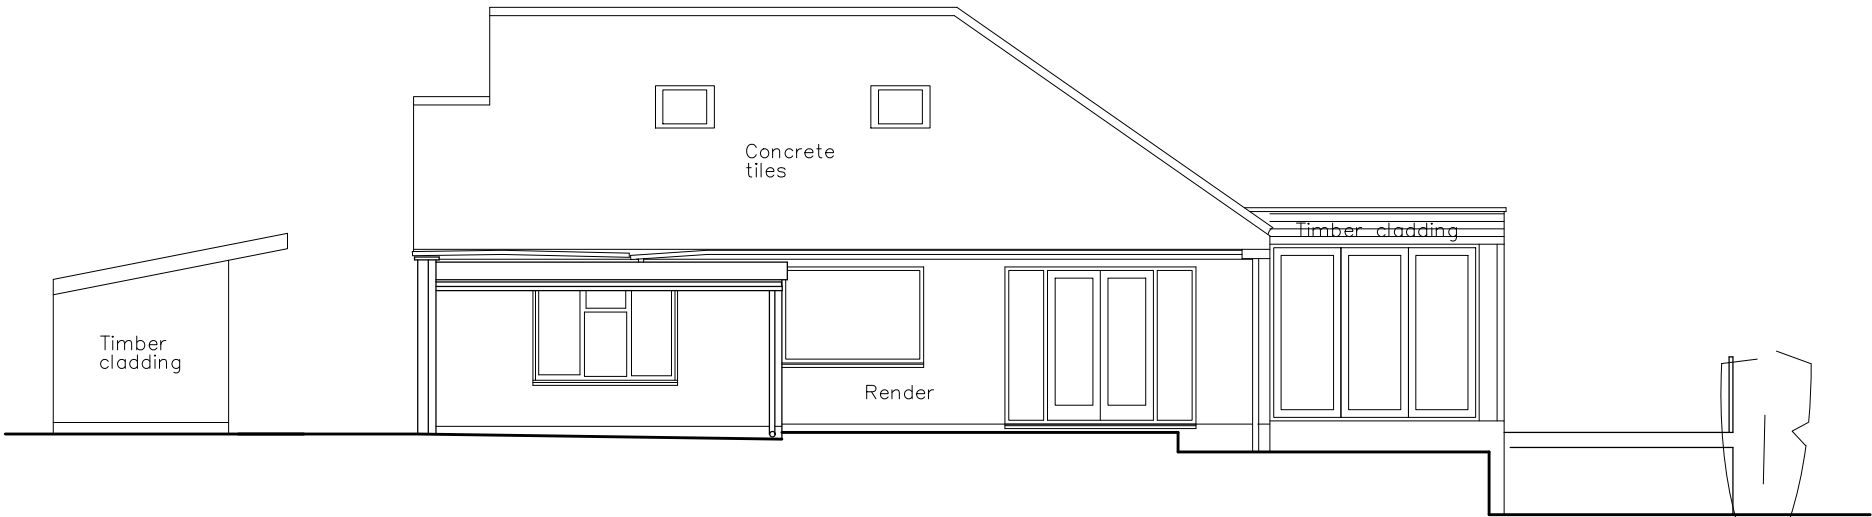

145m

South West elevation

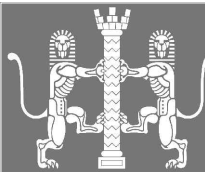

John Tilley BA (Hons) Dip Arch
Chartered Architect RIBA

a: Windermere, Ogbourne, Colerne,
Wiltshire. SN14 8DJ

m:07941341406
e: johntilleyarchitect@gmail.com



Project
Whaledun, Thickwood Lane
Colerne, Wiltshire SN14 8BN

Detail
Proposed S/W + S/E elevations

Drawing Number
2502/411

Revision
B

Project Status
PLANNING

Date
2026.03

Scale
1:100

Sheet Size
A3