



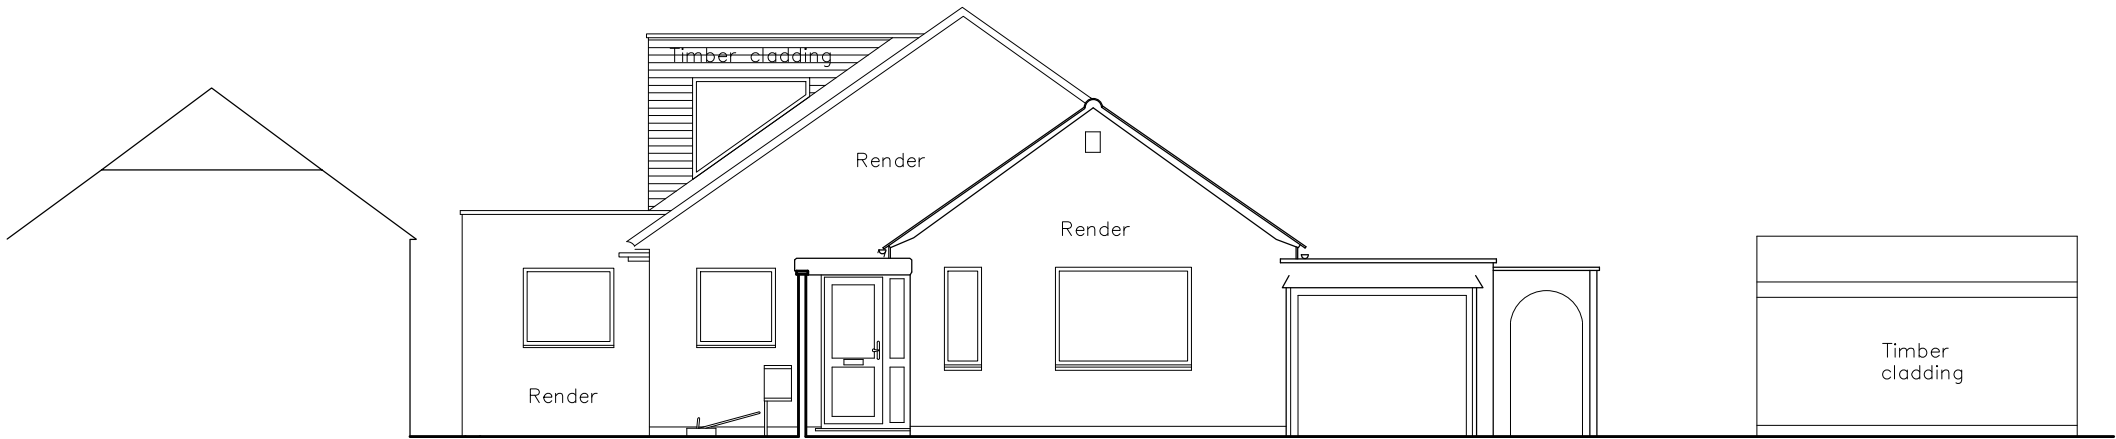


145m

North West elevation

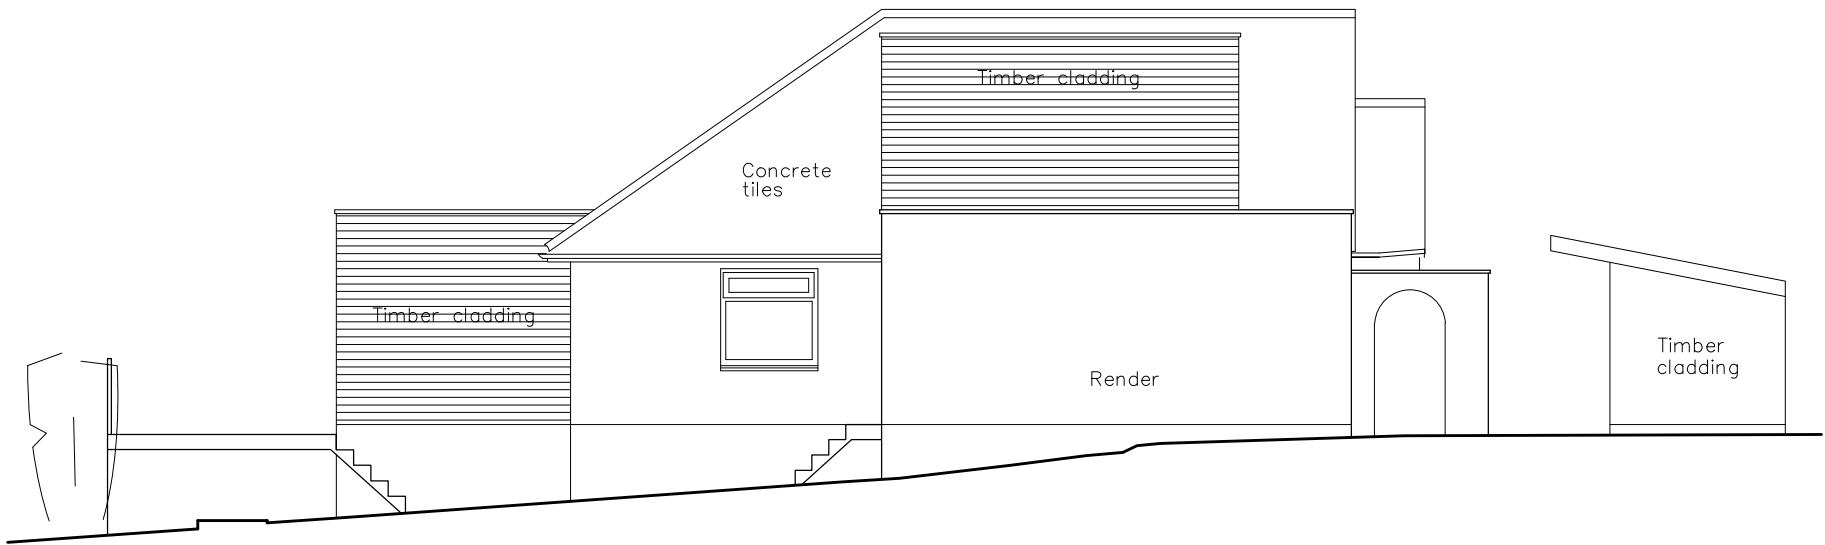

145m

North East elevation

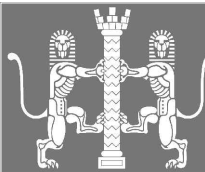

John Tilley BA (Hons) Dip Arch
Chartered Architect RIBA
a: Windermere, Ogbourne, Colerne,
Wiltshire. SN14 8DJ
m:07941341406
e: johntilleyarchitect@gmail.com



Project

Whaledun, Thickwood Lane
Colerne, Wiltshire SN14 8BN

Detail

Proposed N/W + N/E elevations

Drawing Number	Revision
2502/410	A
Project Status	Date
PLANNING	2026.03
Scale	Sheet Size
1:100	A3