






FRONT ELEVATION
Scale 1:100

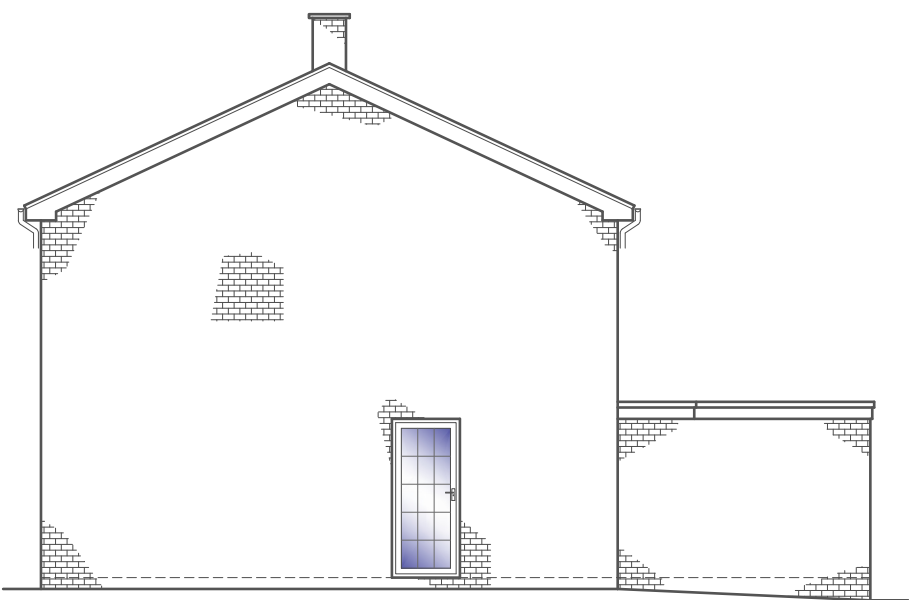


SIDE ELEVATION
Scale 1:100

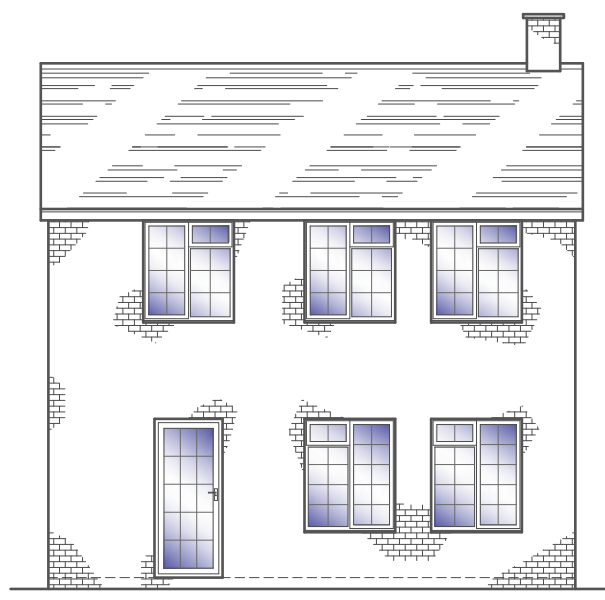


REAR ELEVATION
Scale 1:100

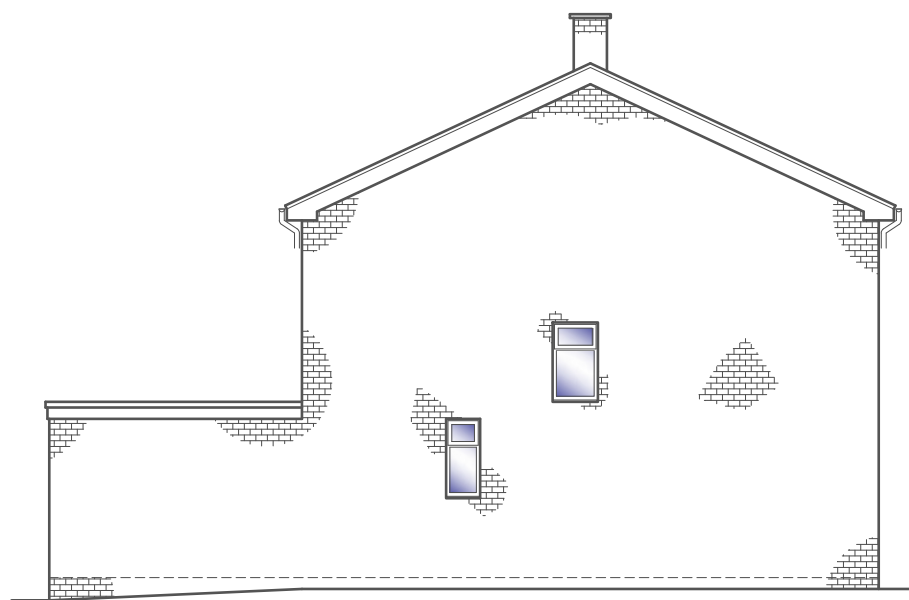

SIDE ELEVATION
Scale 1:100

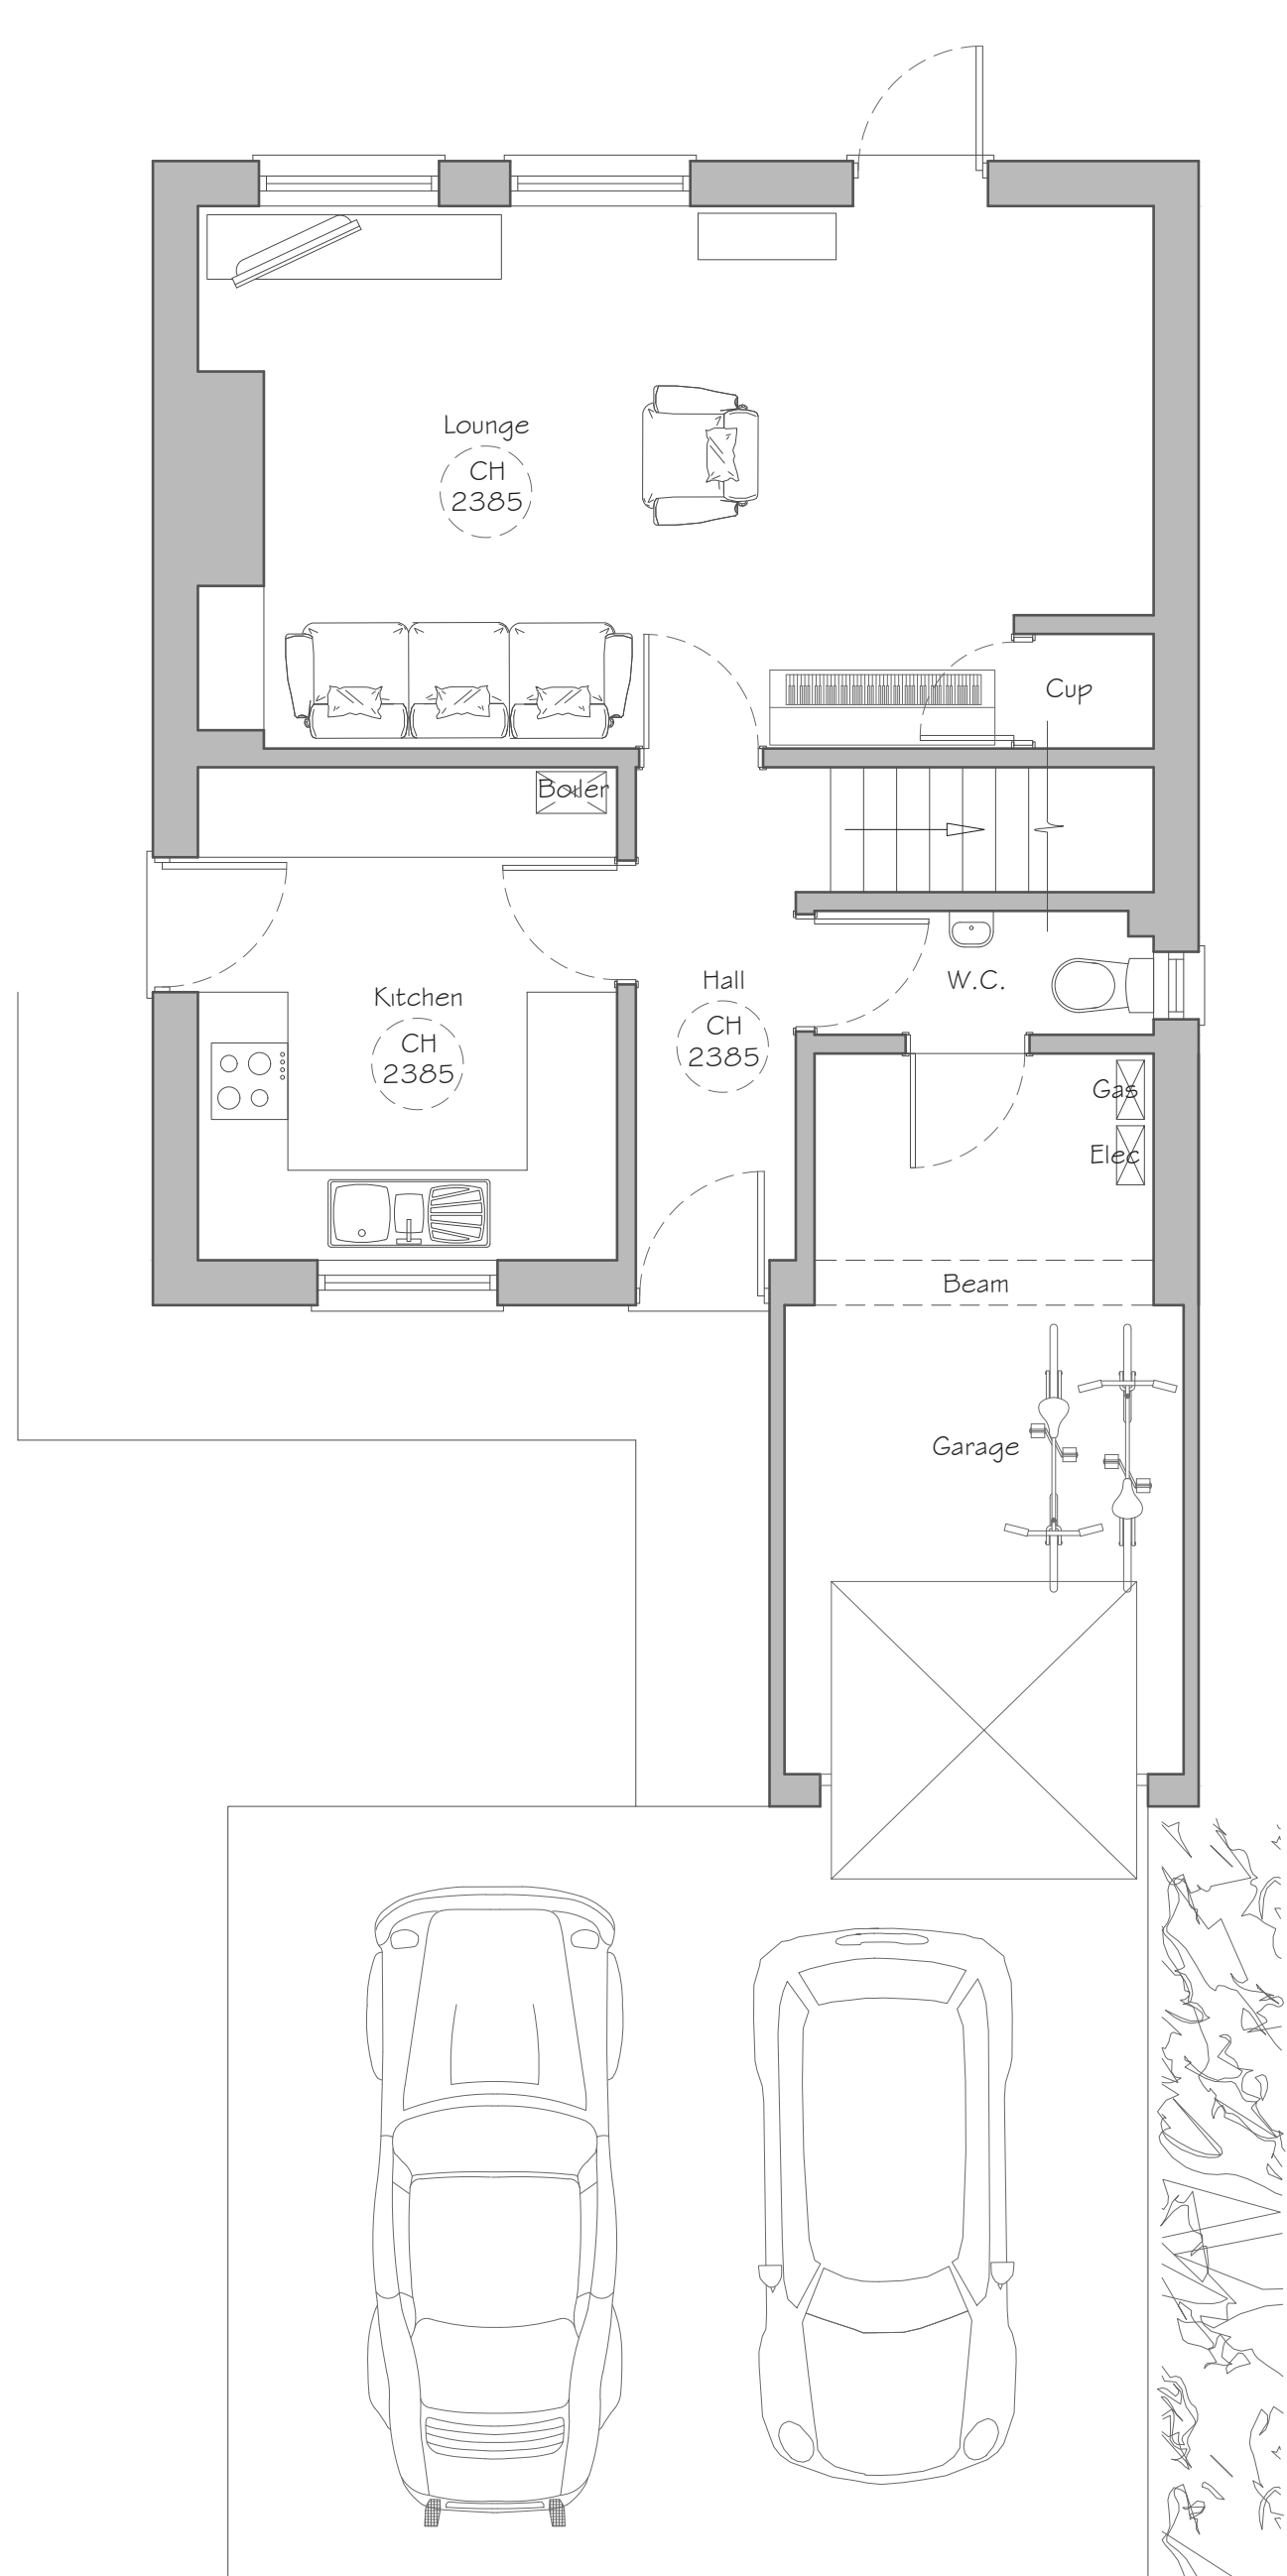


GROUND FLOOR PLAN
Scale 1:50

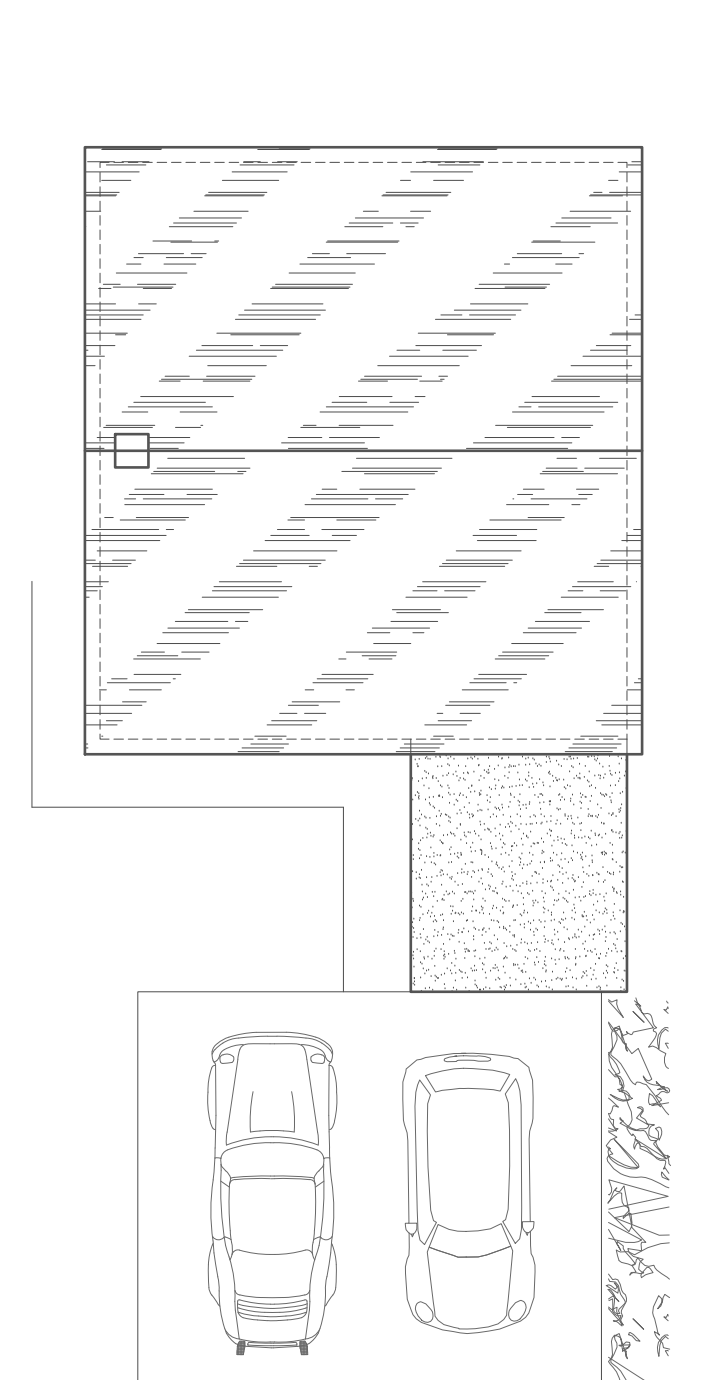


ROOF PLAN
Scale 1:100



BLOCK PLAN
Scale 1:500

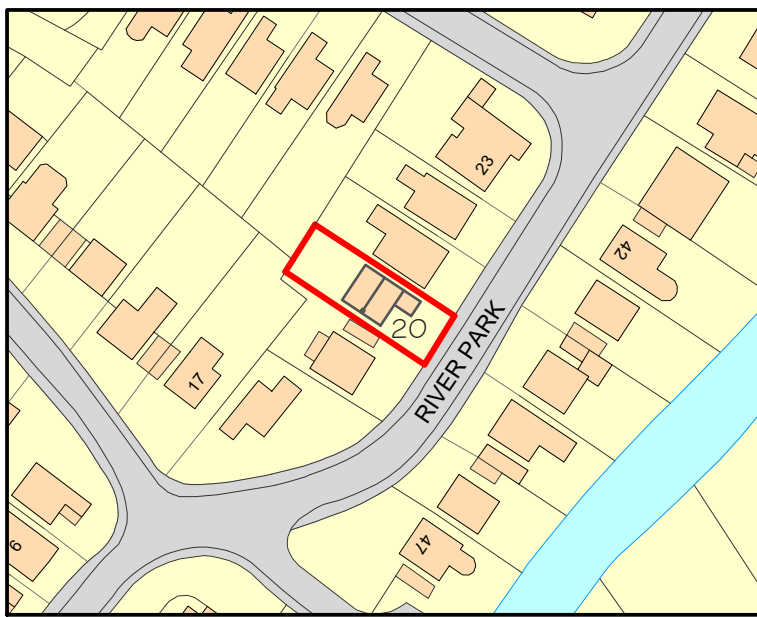

LOCATION PLAN
Scale 1:1250

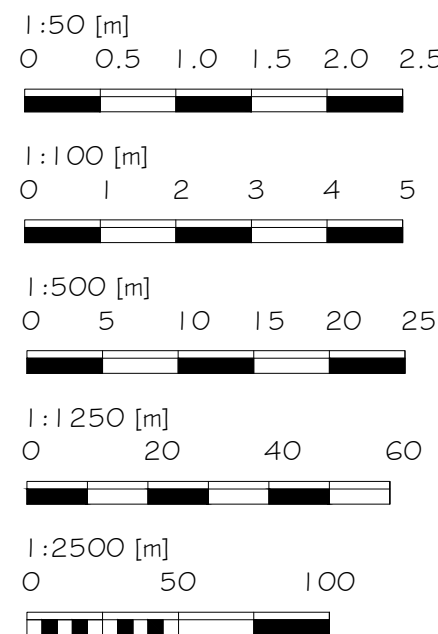

Alex Dawson
www.addraughting.co.uk
alex@addraughting.co.uk
01672 511412
07791 341698

59 Barrow Close
Marlborough
Wiltshire
SN8 2BE



Client

MR & MRS BUZZING

Job Title

EXTENSION AT:
20 RIVER PARK,
MARLBOROUGH,
WILTSHIRE,
SN8 1NH.

Drawing Title

EXISTING ELEVATIONS AND PLANS

Scale AS SHOWN

Date 18/03/2026

Drawn AD

Drawing No.

1623-01

Rev

-